


Conway Architectural Design shall have no responsibility for any use made of this document other than for that which it was prepared and issued. This drawing should not be scaled. Work to figured dimensions only. All dimensions and levels to be checked on site. No building work is to be started until all relevant approvals are in place. Any discrepancies should be reported to Conway Architectural Design. This drawing should not be reproduced without written permission from Conway Architectural Design. **Standard Building Regs Notes are to be provided by Conway Architectural Design prior to a building regs application being submitted.**

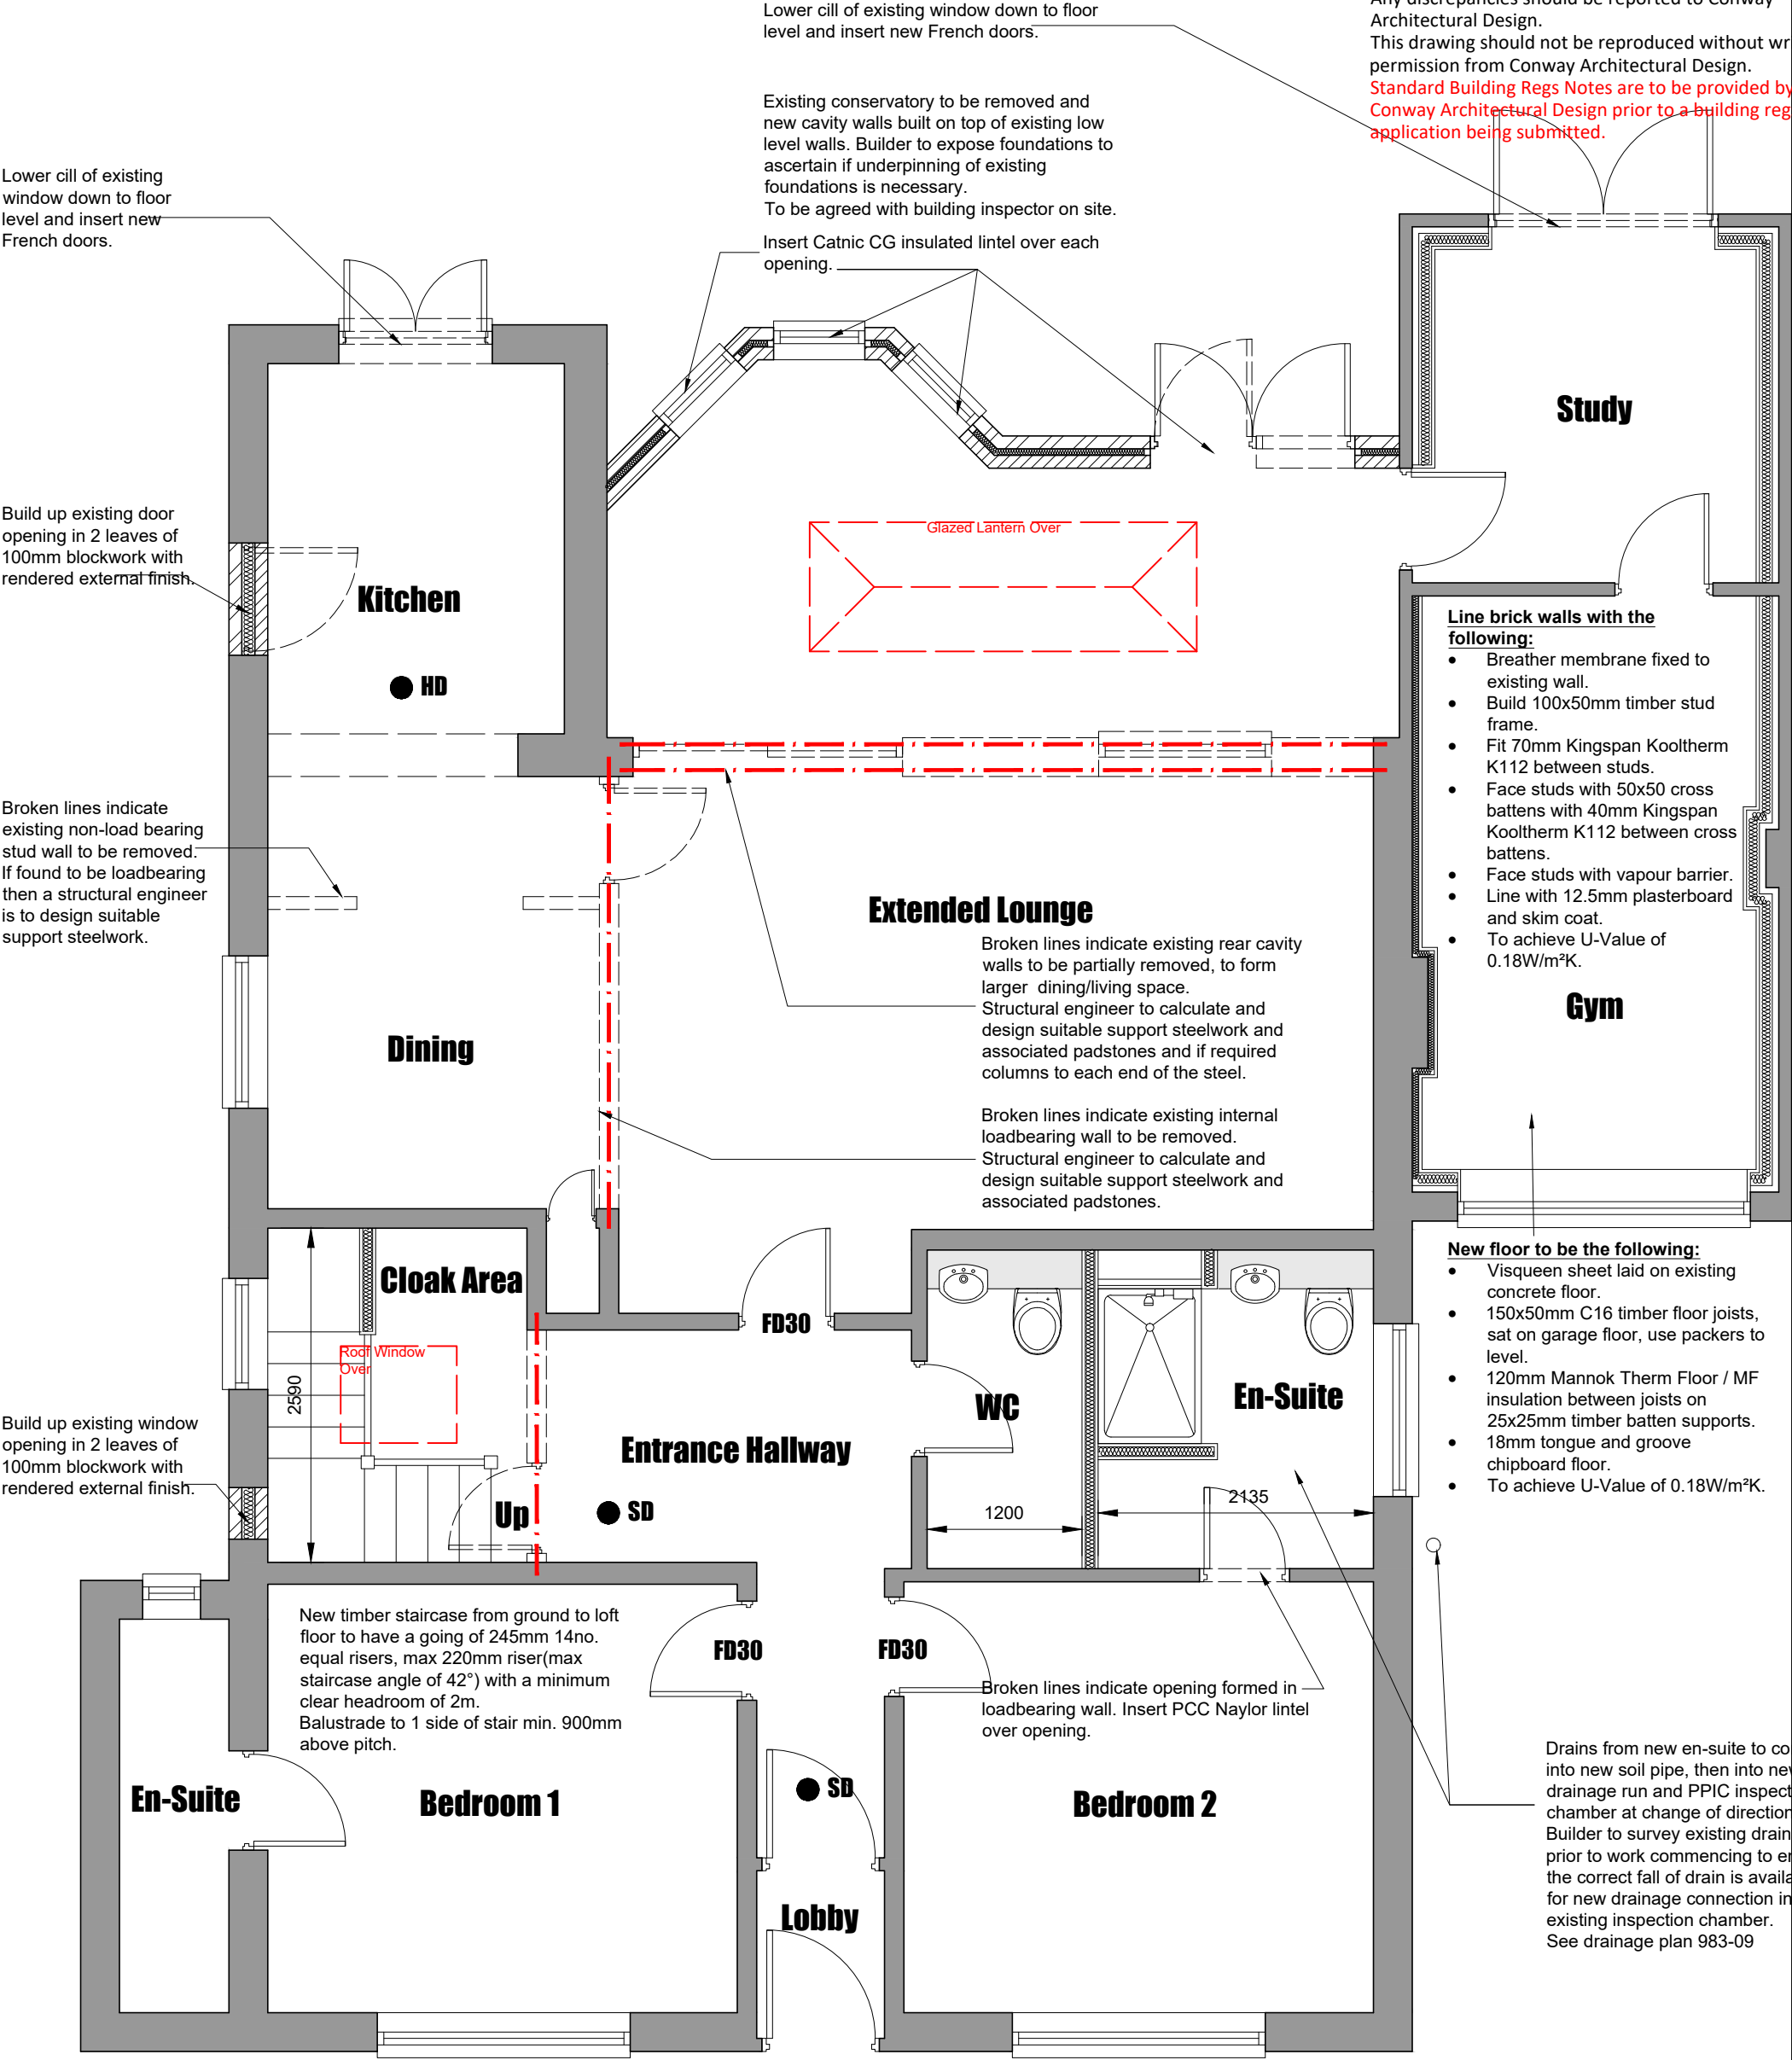

Broken lines indicate existing non-load bearing stud wall to be removed. If found to be loadbearing then a structural engineer is to design suitable support steelwork.

Build up existing window opening in 2 leaves of 100mm blockwork with rendered external finish.

- **HD** Indicates heat detector.
- **SD** Indicates smoke detector.
- FD30** 30min fire door.

Conway Architectural Design

6 Conway Close
Alkington
Middleton
Manchester, M24 1EW
E: conway-design@outlook.com

JOB TITLE :
ADDRESS :
DRAWING TITLE :
SCALE :
DRAWN : xxx

Loft Conversion And Garage Conversion
90 Crow Hill South, Alkington
Proposed Ground Floor Plan
1:50 @ A3
DATE : 19.06.25