



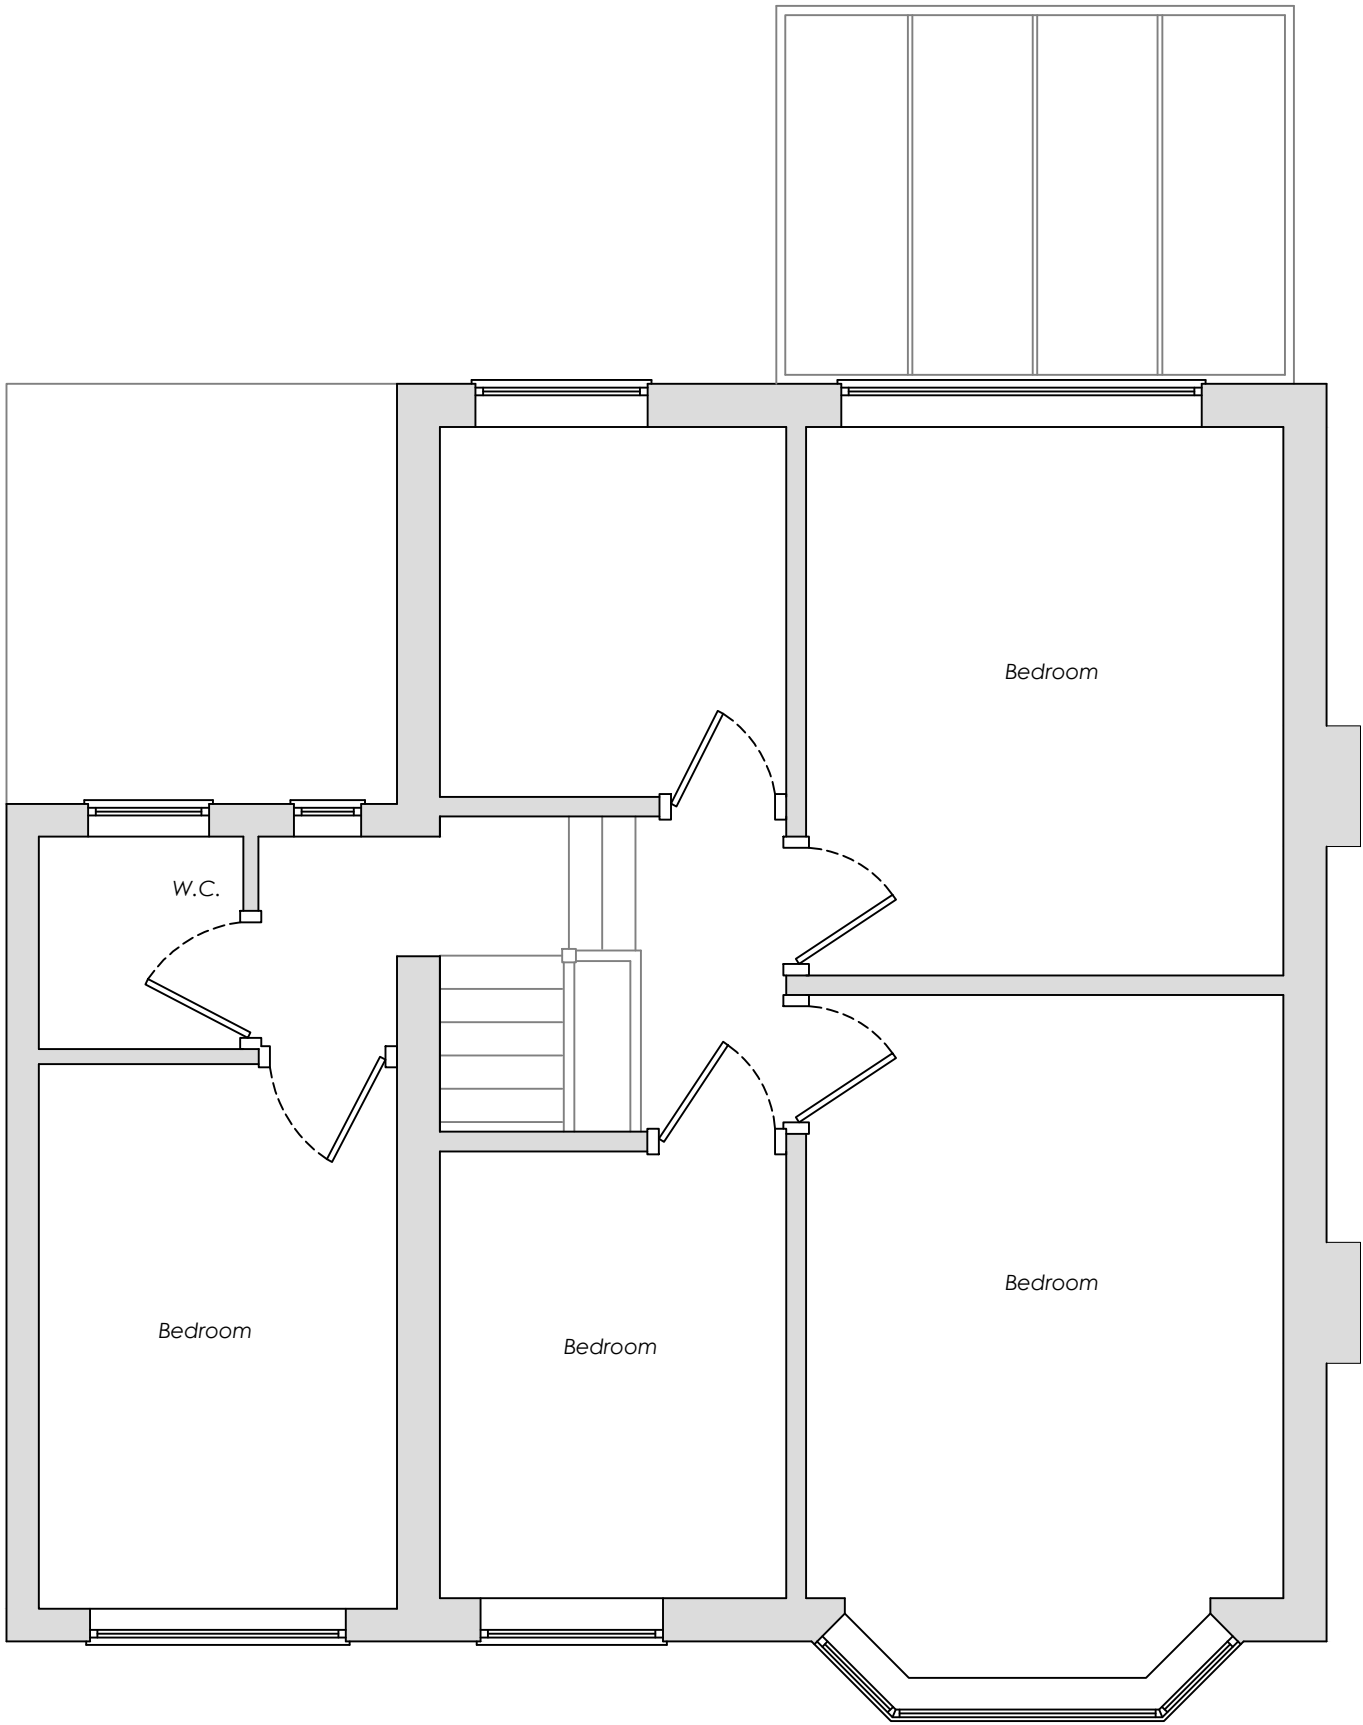

Existing First Floor Plan
Scale 1:50

 

Note: All dimensions are to be confirmed by the contractor onsite

		Client:	
		Project / Title: Proposed Single / Two Storey Rear Extension at 7 Oxendale Drive, Middleton, M24 4FN	
		AutoCAD Location	D:\BentleyP&PM\Planning Apps\
		Drawn: MJD	Scale: As Shown @ A Date: 25.03.25
		No. TSRE-7OD-003	