




Site Plan

Scale 1:500

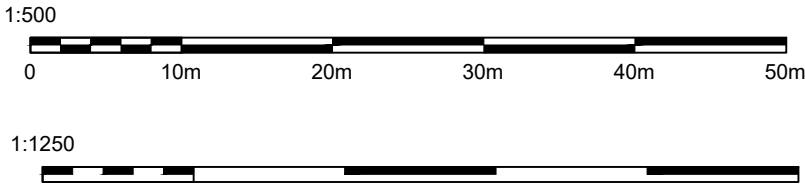

Proposed Site plan

Client:			Project / Title:	
			Proposed Two / Single Storey Rear Extension at 7 Oxendale Drive, Middleton, M24 4FN	
AutoCAD Location	D:\BentleyP&PM\Planning Apps\			
Drawn: MJD	Scale: As Shown @ A3	Date: 25.03.25	No. TSRE-7OD-001	
			Rev. A	