




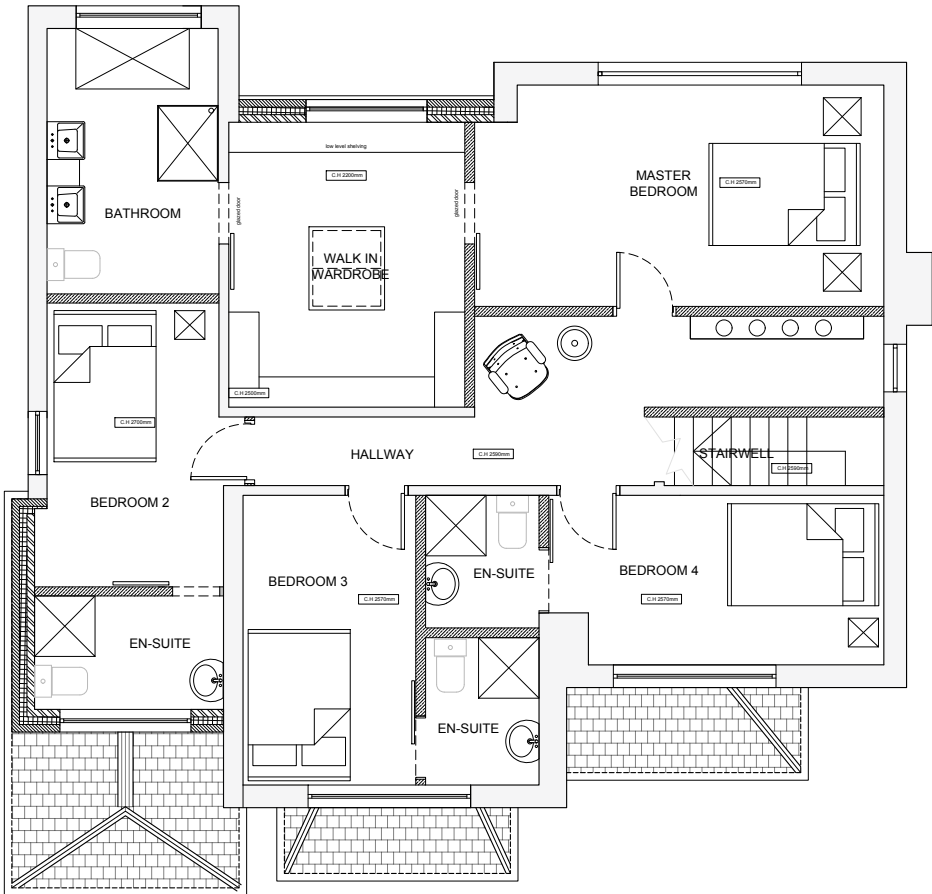

Proposed First Floor Plan
Scale - 1:100@A3

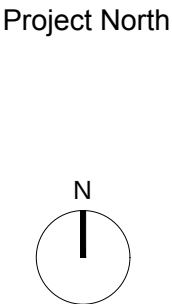

- Notes:**
1. All interior dimensions including ceiling heights are taken to and from finished surfaces unless stated otherwise.
 2. All levels and dimensions must be checked on site.
 3. For any discrepancies with the information depicted in this drawing please contact TR Architectural Services.
 4. Responsibility cannot be accepted for alterations made to this drawing without prior permission from TR Architectural Services.
 5. These are planning drawings and room layout guidelines, they should not be used as a set of construction drawings.
 - Please refer to note 2.

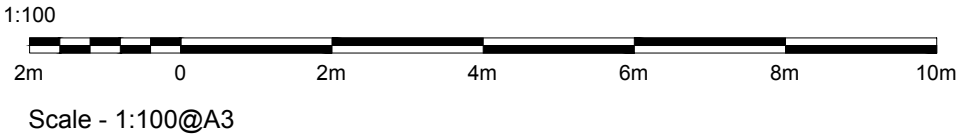

Revisions				
REV	DATE	D.B.	C.B	NOTES
P1	10.09.2025	EA	FA	INITIAL ISSUE FOR PLANNING

Client:
RAMBLA PROPERTIES

Project:
10 Mount Rd, Middleton, Manch

Status:
P1-Planning

Revision:
P1

Title:
Proposed First Floor Plan

Drawn by: EA

Approved by: EA

Date: 01.06.2025

Job no: 261

Scale: 1:100@A3

Drawing NO:

2010