





EXISTING GROUND FLOOR PLAN (1:100)

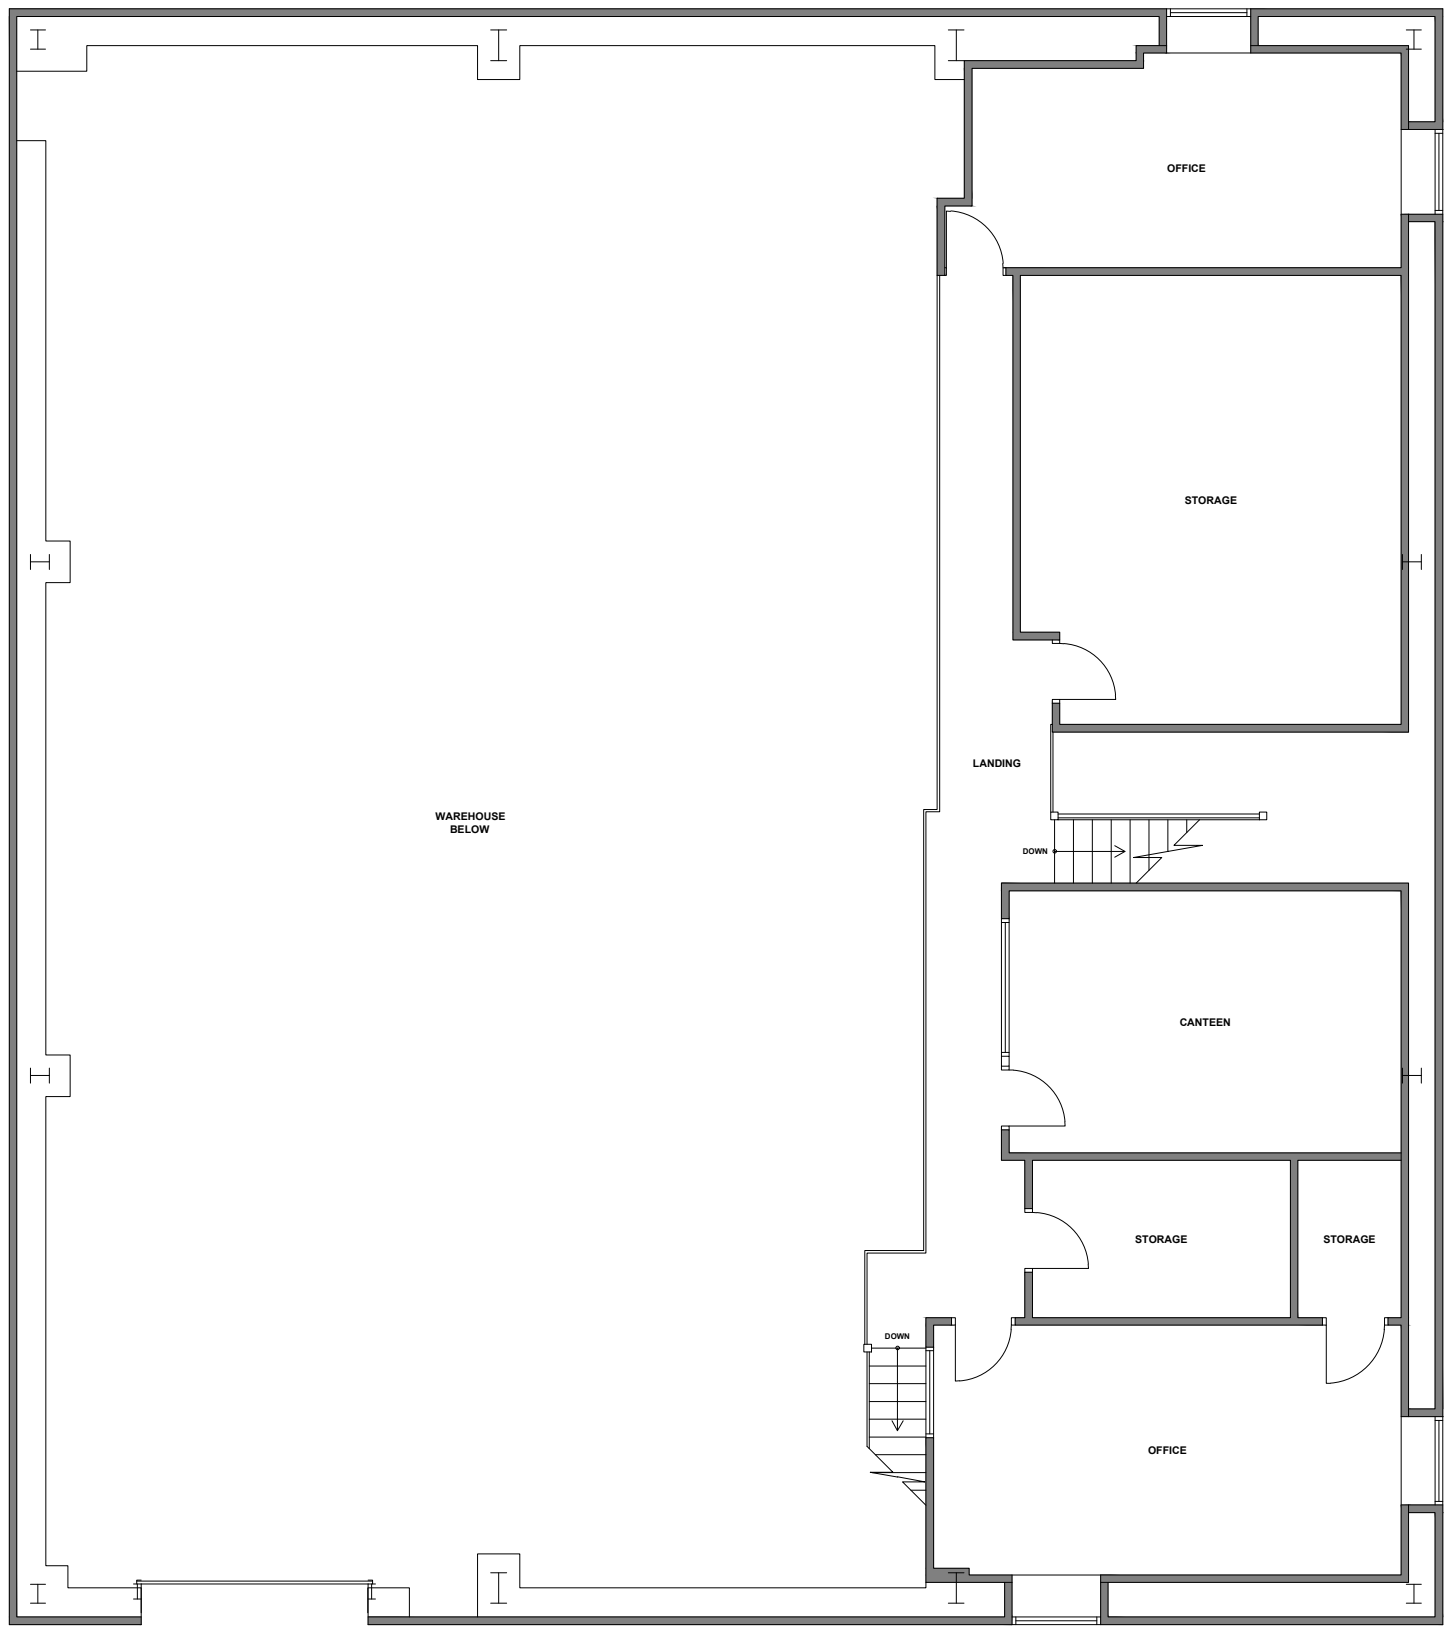

EXISTING MEZZANINE FLOOR PLAN (1:100)

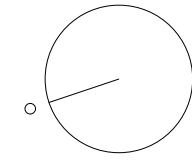

1. Drawings are based on survey data and may not accurately represent what is physically present.
2. Do not scale from this drawing. All dimensions to be site verified by the contractor before proceeding.
3. All dimensions are in millimeters unless noted otherwise.
4. Your Practice Name Ltd shall be notified in writing of any discrepancies.

REV	DATE	DRAWN BY	APPR. BY	NOTES

VALUME LTD

CCG DEPOT
AINSWORTH ST, OL16 5QX

PLANNING

EXISTING PLANS

PDP

PDP

14.07.25

121ROC

1:100@A1