



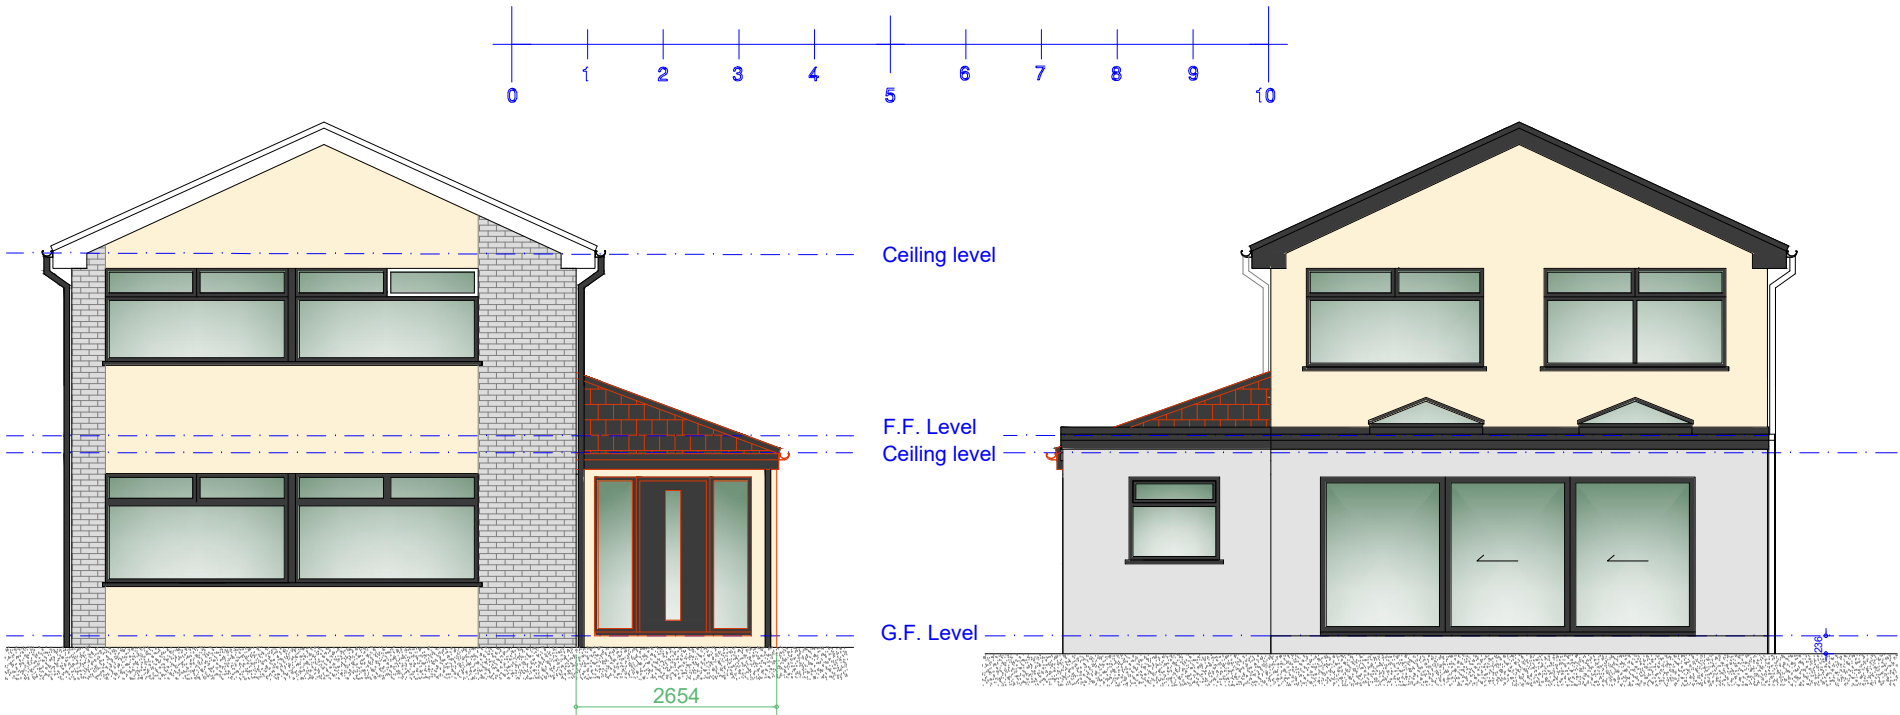

Proposed Rear Elevation
Scale 1:100

Proposed L/H Side Elevation
Scale 1:100

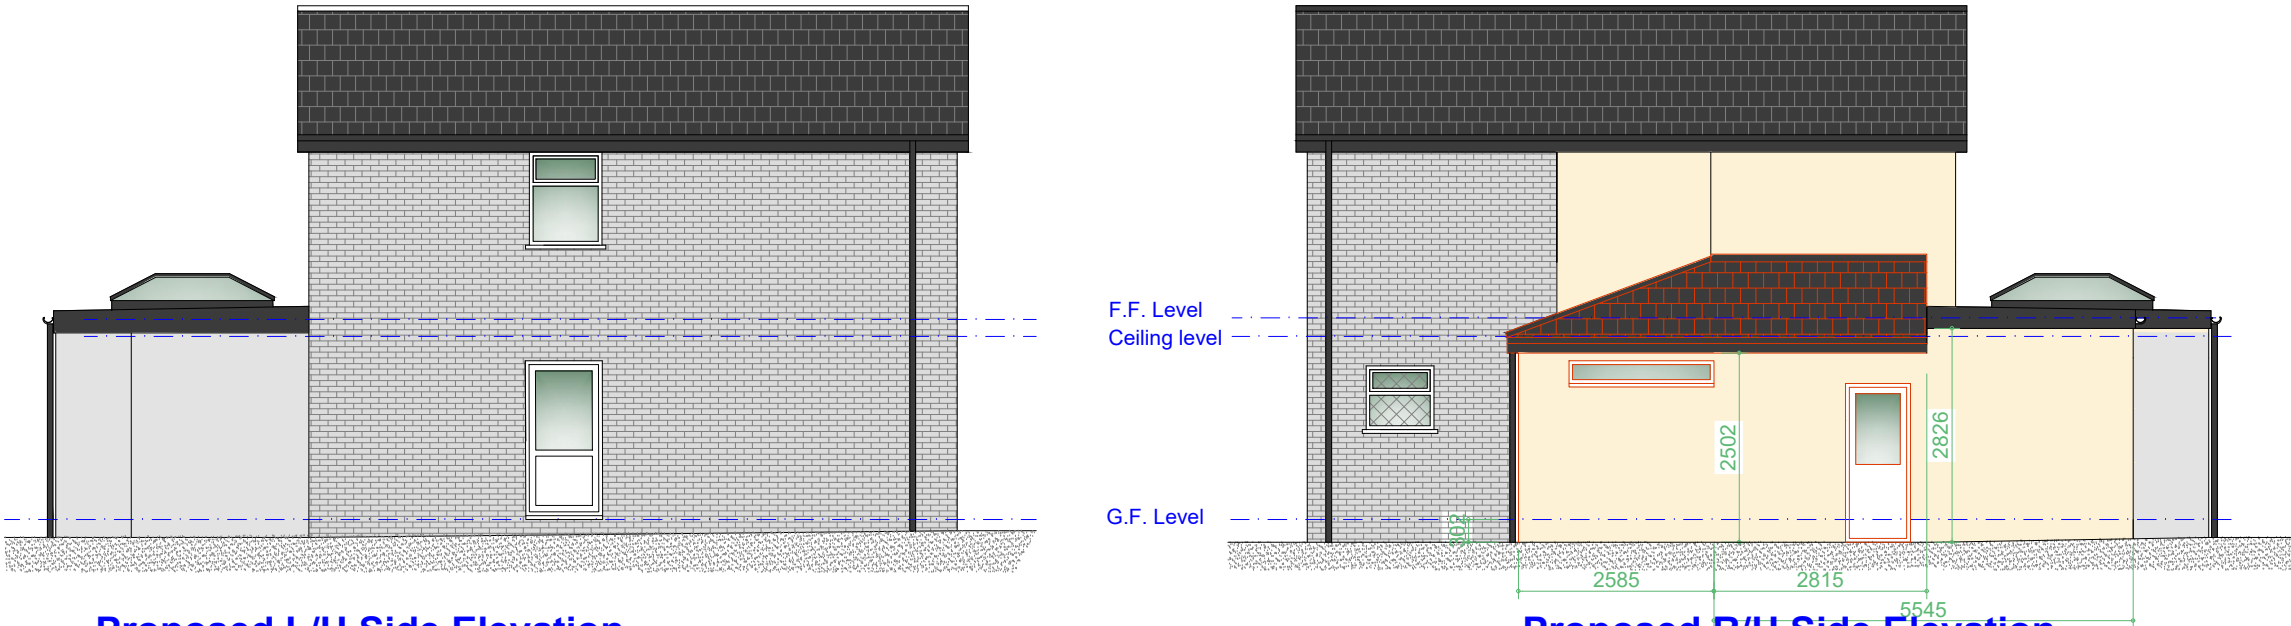

Proposed L/H Side Elevation
Scale 1:100

Proposed R/H Side Elevation
Scale 1:100

Materials -
Walls - Off white K Rend
Doors - Black Composite DG
Windows - Black UPVC DG
Roof - Concrete interlocking roof tiles

Rev	Date	Description
Issued For : INFORMATION PURPOSES ONLY		

Client
Mr. Kevin England.

Project
Kevin England. Mayflower Joinery.
14 Sunningdale Dr, Heywood OL10 2DA.
Proposed partial garage conversion and
Porch

Scheme - Drawing Title
Proposed Elevations.

03	Date	26.6.25
Drawing No.	Revision	Scale 1:100 @A3



Plans To Build It Ltd
Tel: 0161 728 5730
Mob: 07741175755
www.planstobuildit.com