




FRONT ELEVATION
1:100




SIDE ELEVATION
1:100





REAR ELEVATION
1:100

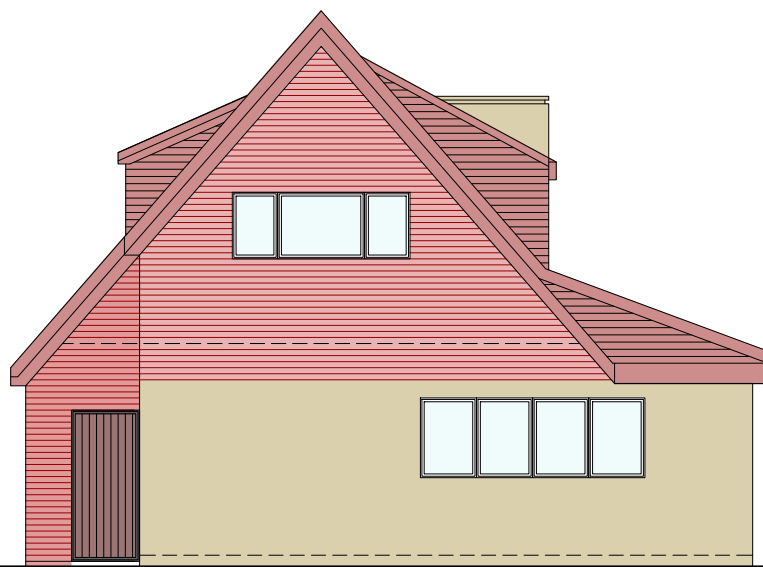


SIDE ELEVATION
1:100

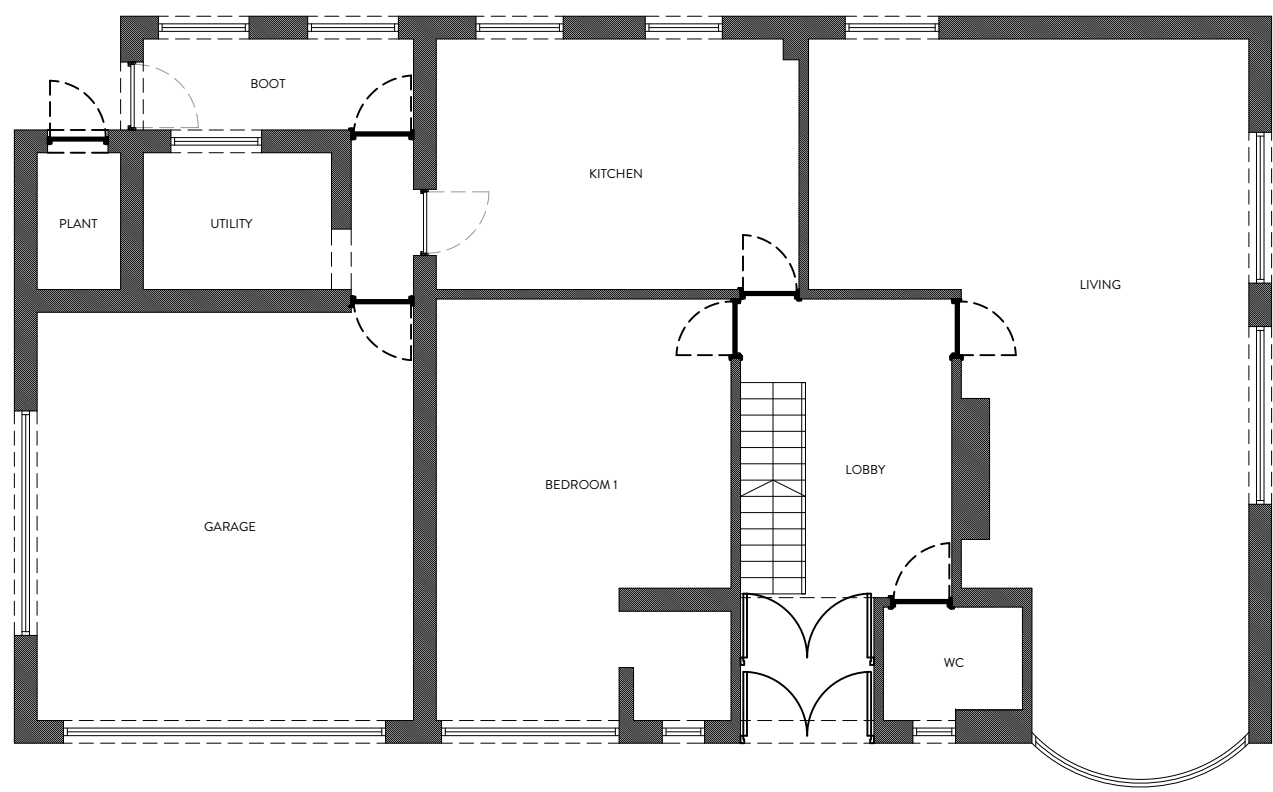

GROUND FLOOR PLAN
1:100

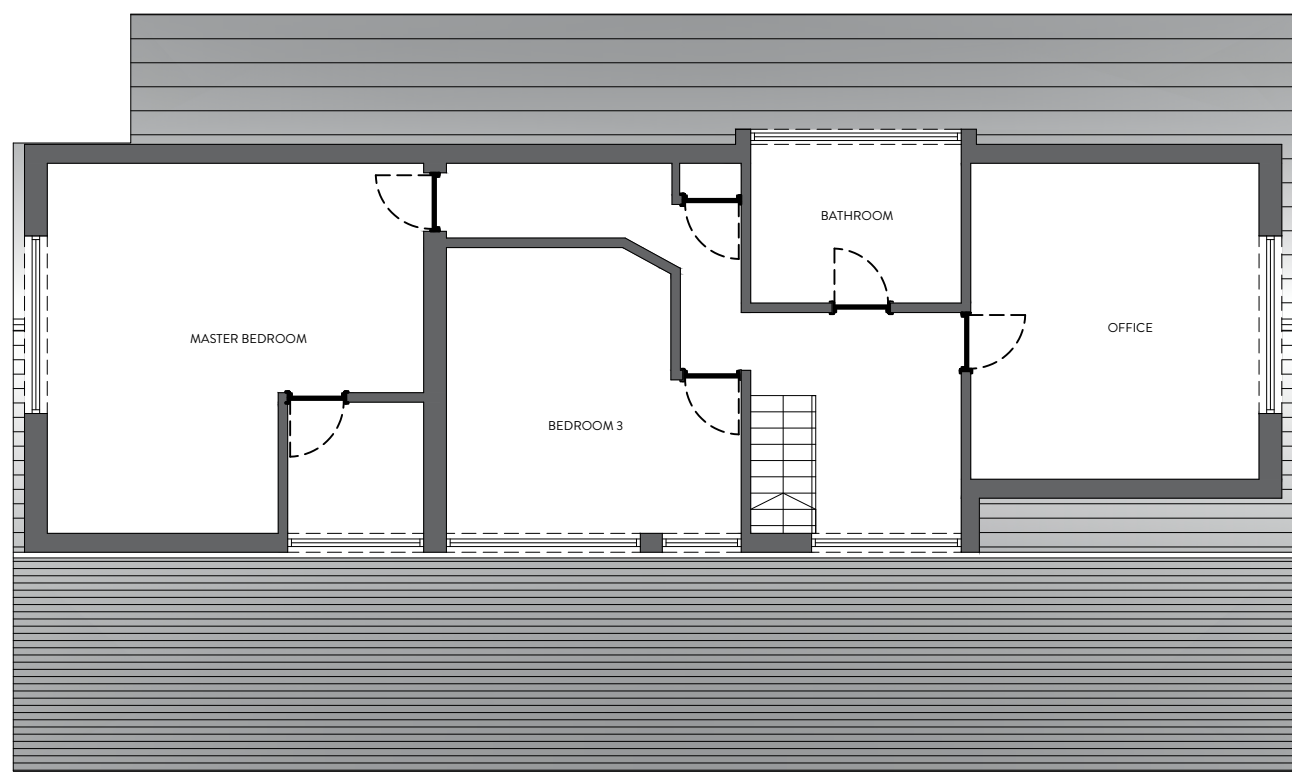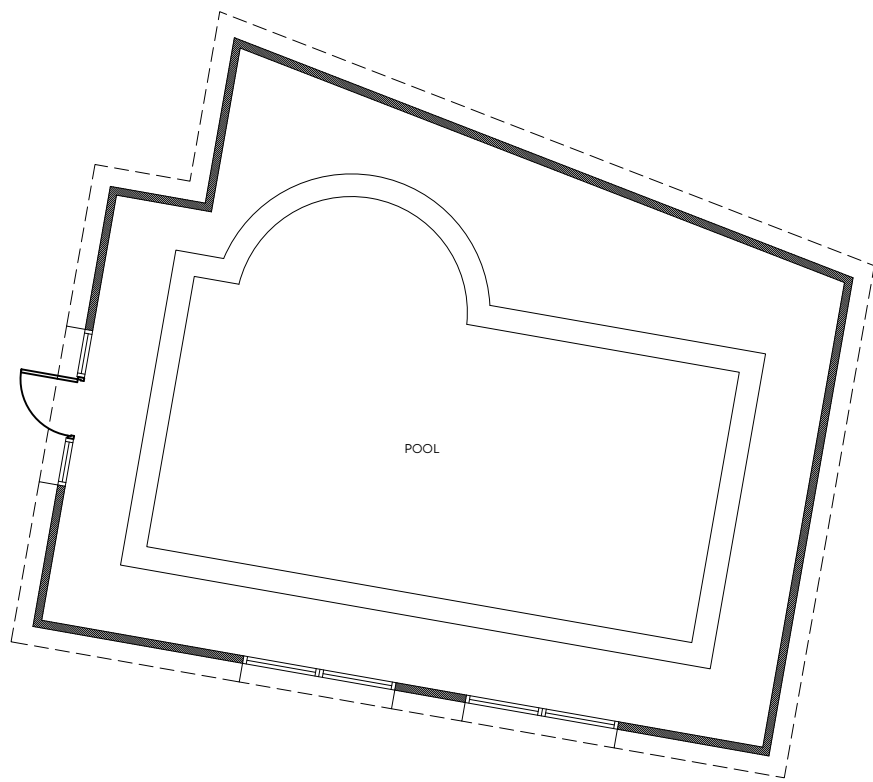

FIRST FLOOR PLAN
1:100

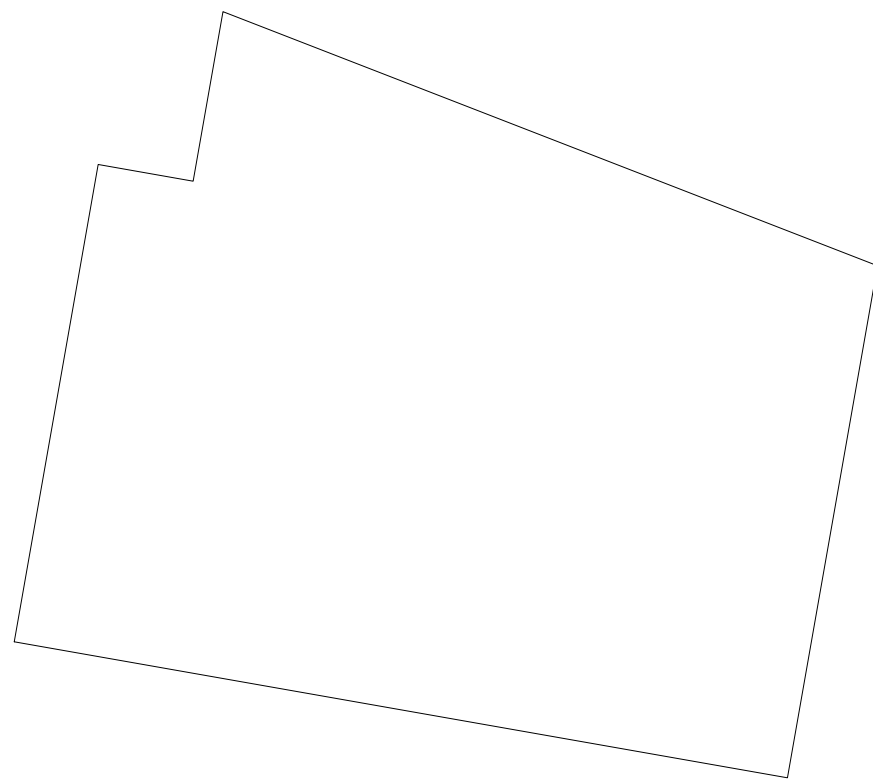

REVISION	DESCRIPTION	DATE	NOTES
-	-	-	-
-	-	-	-
-	-	-	-
-	-	-	-
-	-	-	-
-	-	-	-
-	-	-	-
-	-	-	-
-	-	-	-
-	-	-	-

STATUS PLANNING DRAWING		PROJECT TITLE HILLCREST, SHAW ROAD, NEWHEY				
ORANGE DESIGN STUDIO. ARCHITECTURAL PRACTICE hello@orangedesignstudio.co.uk 59A, Huddersfield Road, Mirfield, WF14 8AA orangedesignstudio.co.uk 01924 650930 COPYRIGHT © ORANGE DESIGN STUDIO LIMITED		DRAWING TITLE EXISTING GA				
		SCALE 1:100		DRAWN EC	CHECKED JH	PROJECT REFERENCE ODS_22-536
		PAPER SIZE A1		DWG NUMBER (EX)001	DATE 25/05/25	REVISION /
		CLIENT AAMNA KHAN				