




▽Datum 18.00m

Existing South-East Elevation
scale: 1:100




▽Datum 18.00m

Existing North-East Elevation
scale: 1:100

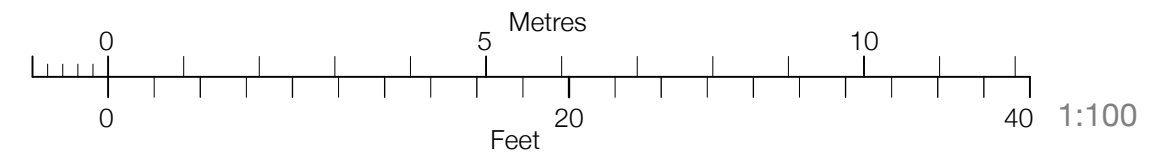

▽Datum 18.00m

Existing South-West Elevation
scale: 1:100

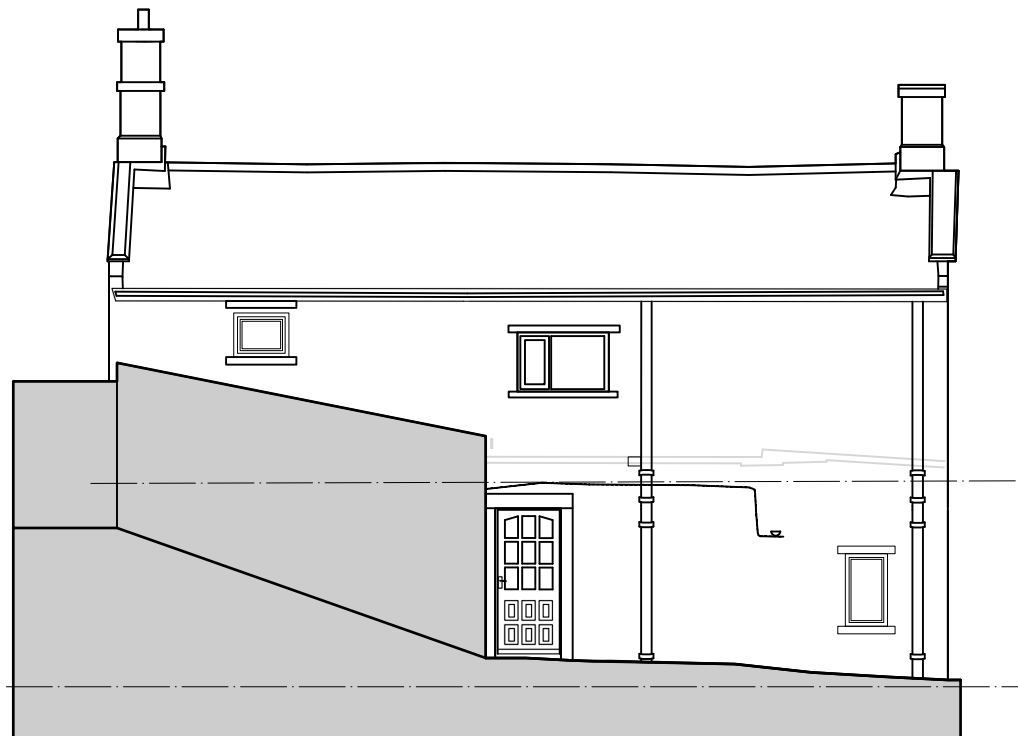

▽Datum 18.00m

Existing North-West Elevation
scale: 1:100

Revision

Project

House Extension

Address

3 Bear Hill, Littleborough

Client

Mr. and Mrs. Ward

Drawing

Existing Elevations



Chartered Architects
RIBA Chartered Practice

www.storah.com

mail@storah.com

01706 813214

Scale

1:100

Sheet Size

ISO A3

Date

Drawn

MC

Drawing Number

Revision

25-002 - 020