




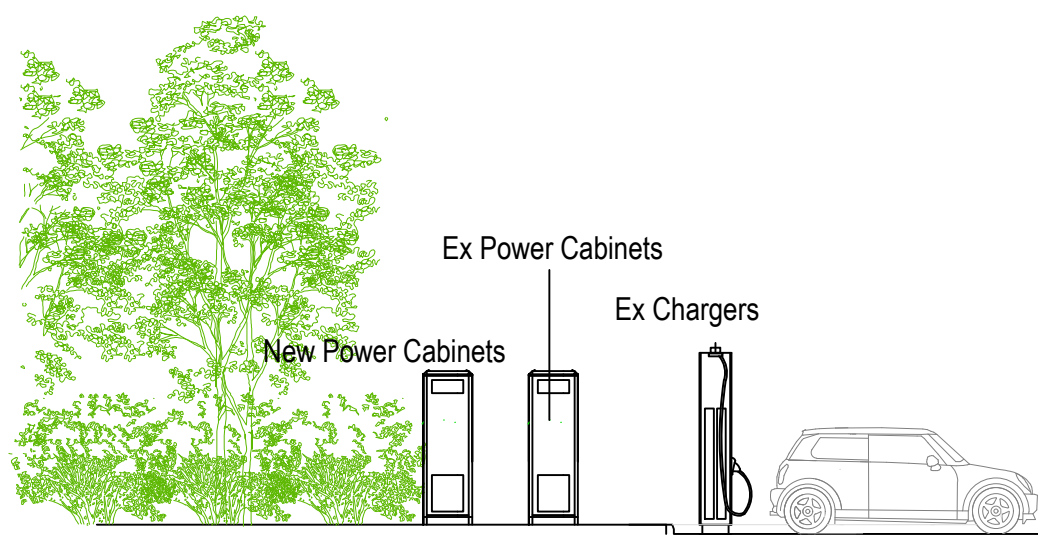


Side Elevation

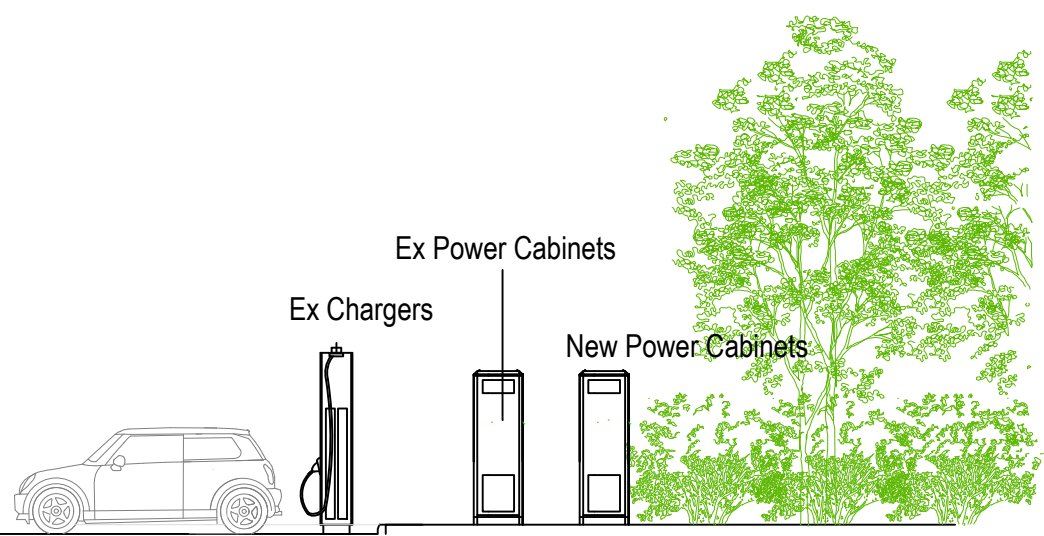

Side Elevation

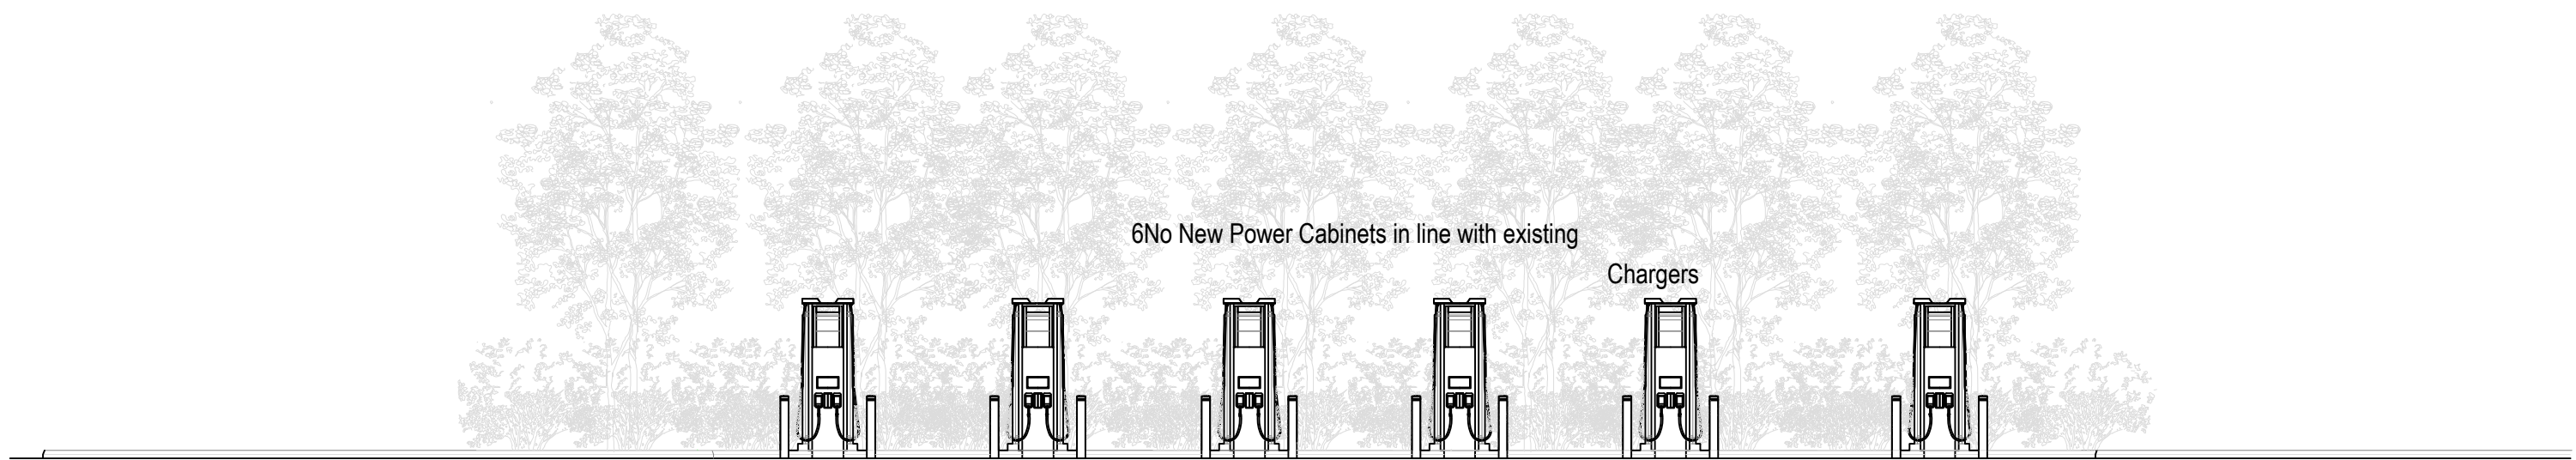


Front Elevation

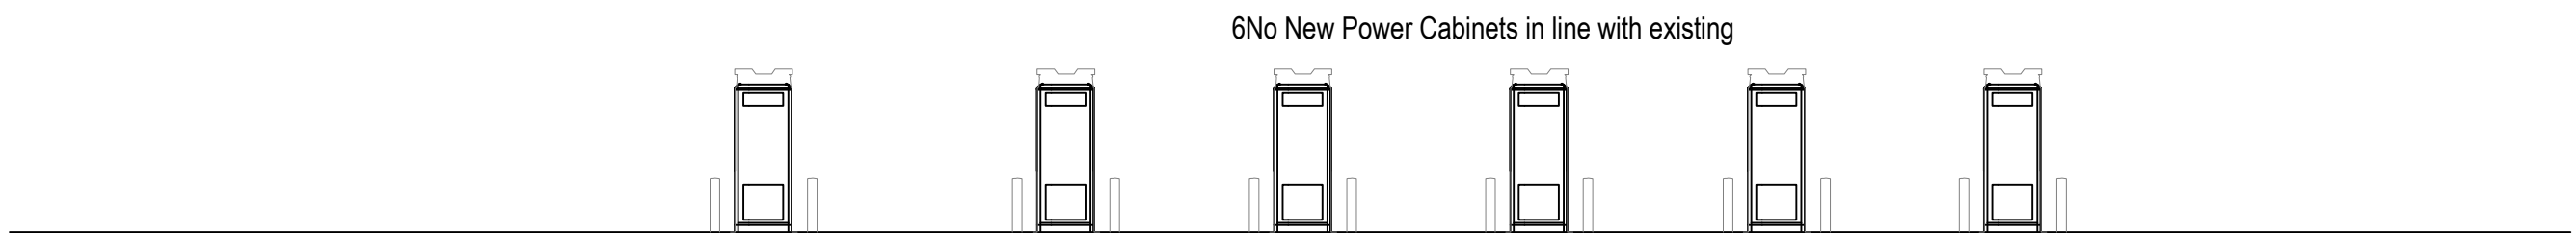

Rear Elevation

Elevations 1=100

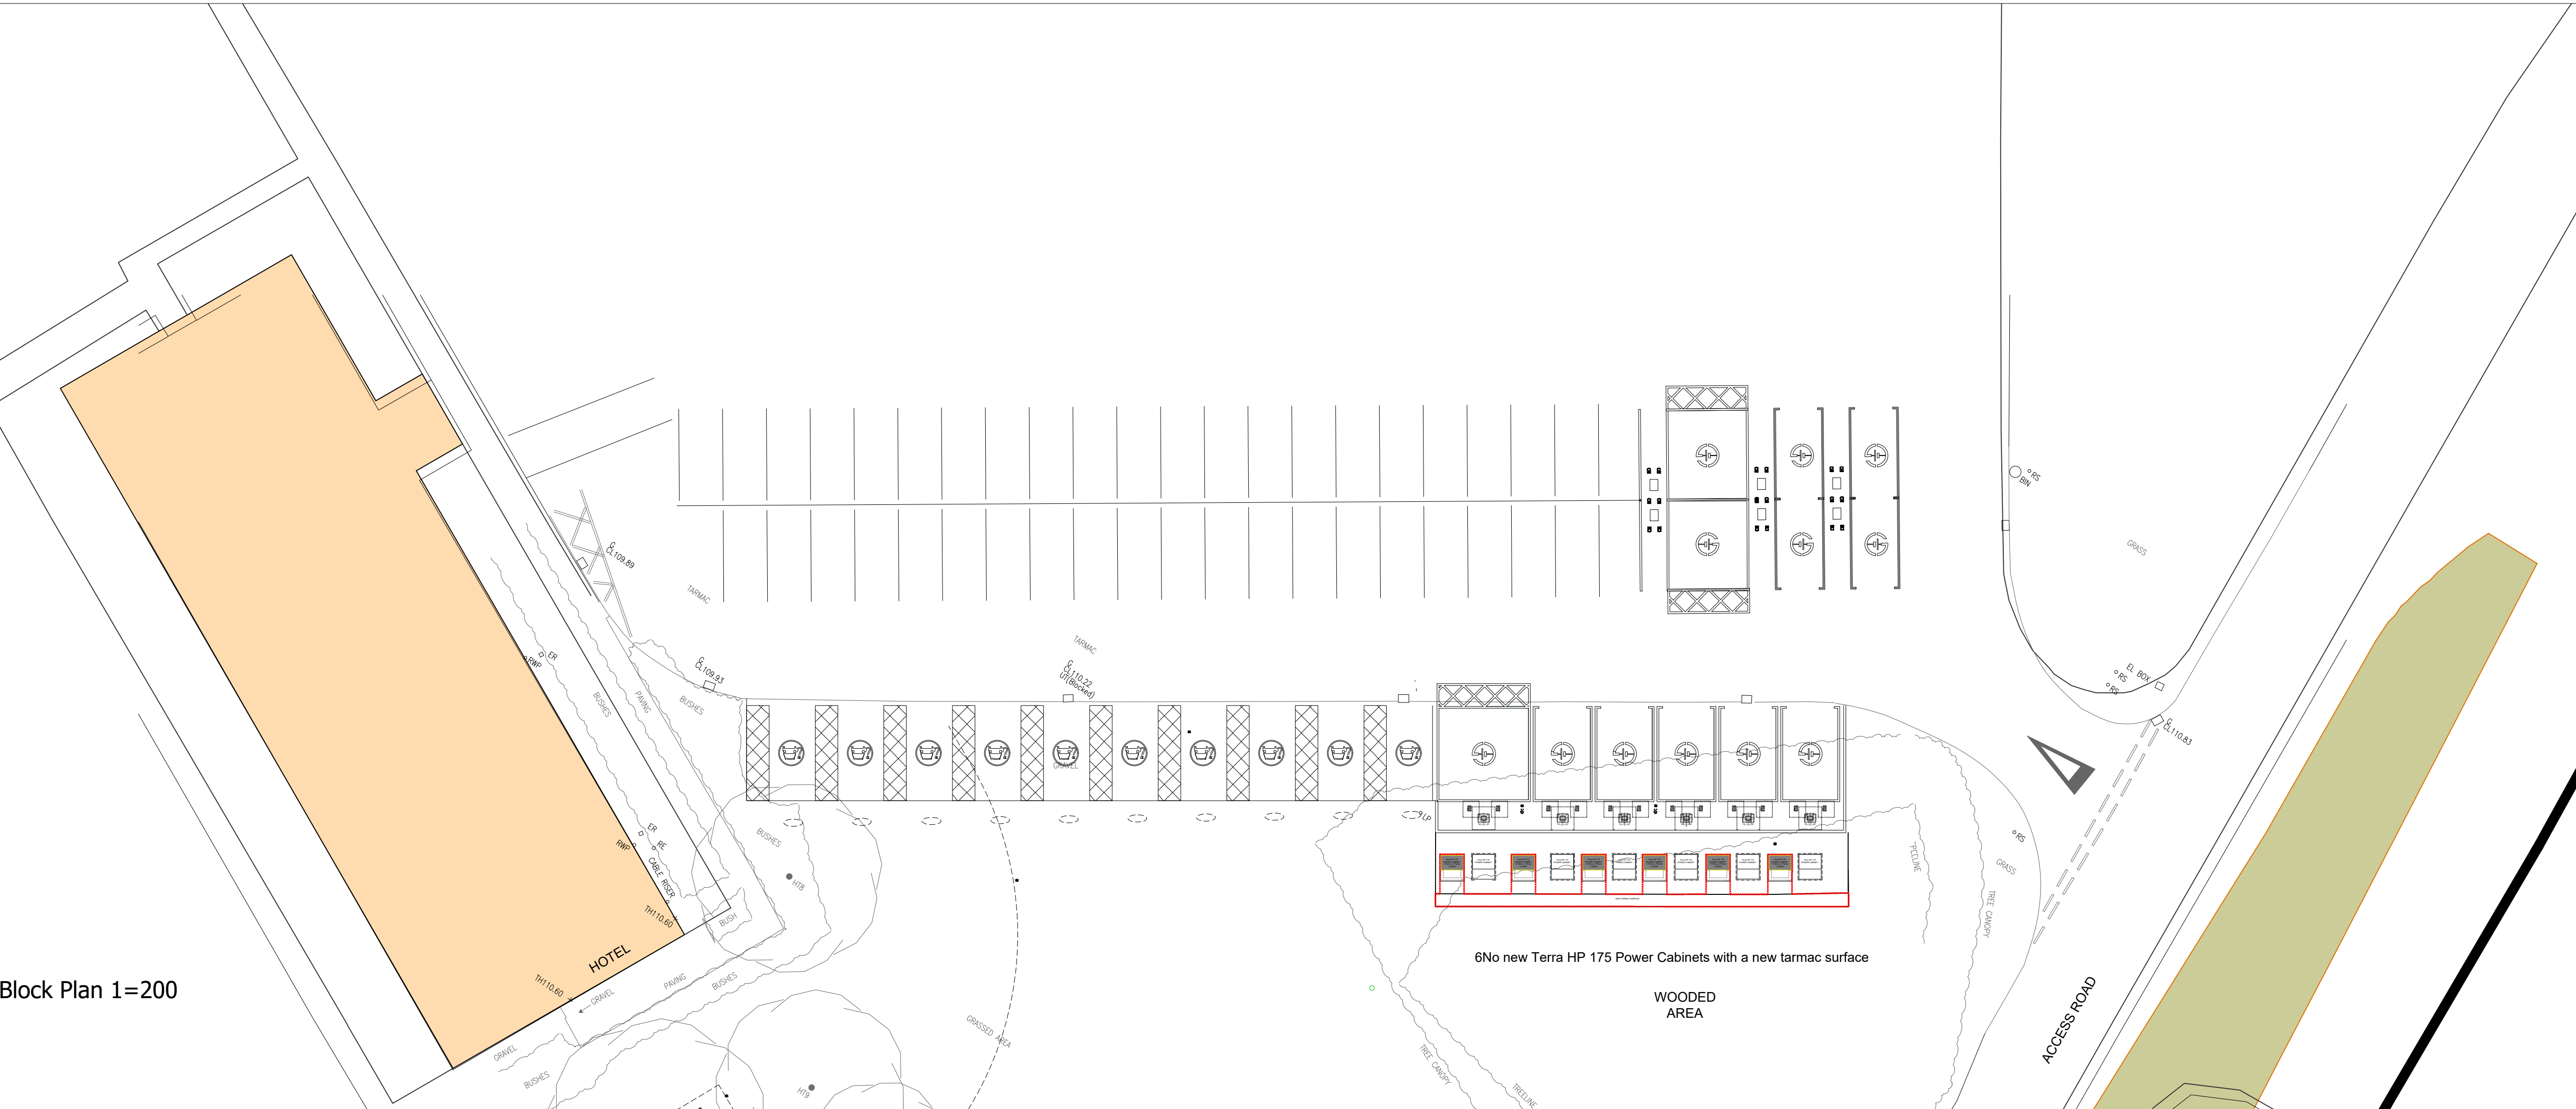


Block Plan 1=200

D	10.09.25	Minor amendment	DH	
C	09.09.25	Minor amendment	DH	
B	19.06.25	Minor amendment	DH	
A	27.05.25	Redrawn	DH	
Rev	Date	Description	Drawn	Checked
Amendments				

Drawing Status

PLANNING

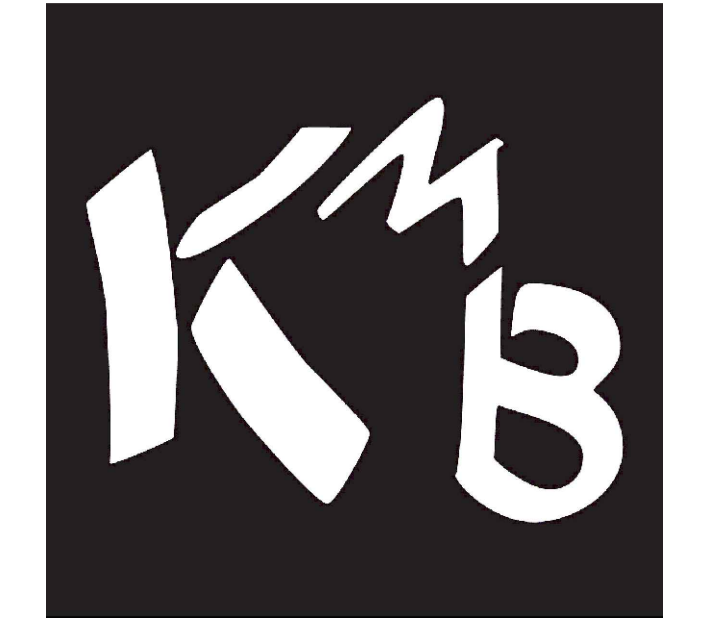

Construction Consultants

PROJECT Moto Birch WB Gridserve EV Charging Hub Phase 2				
CLIENT Moto Hospitality Ltd				
TITLE Block Plan and Elevations As Proposed				
SCALE 1:200 / 100 @ A1				DATE May 2025
DRAWN BY DH	CHECKED BY	DRAWING No. 7928_933		REV D