



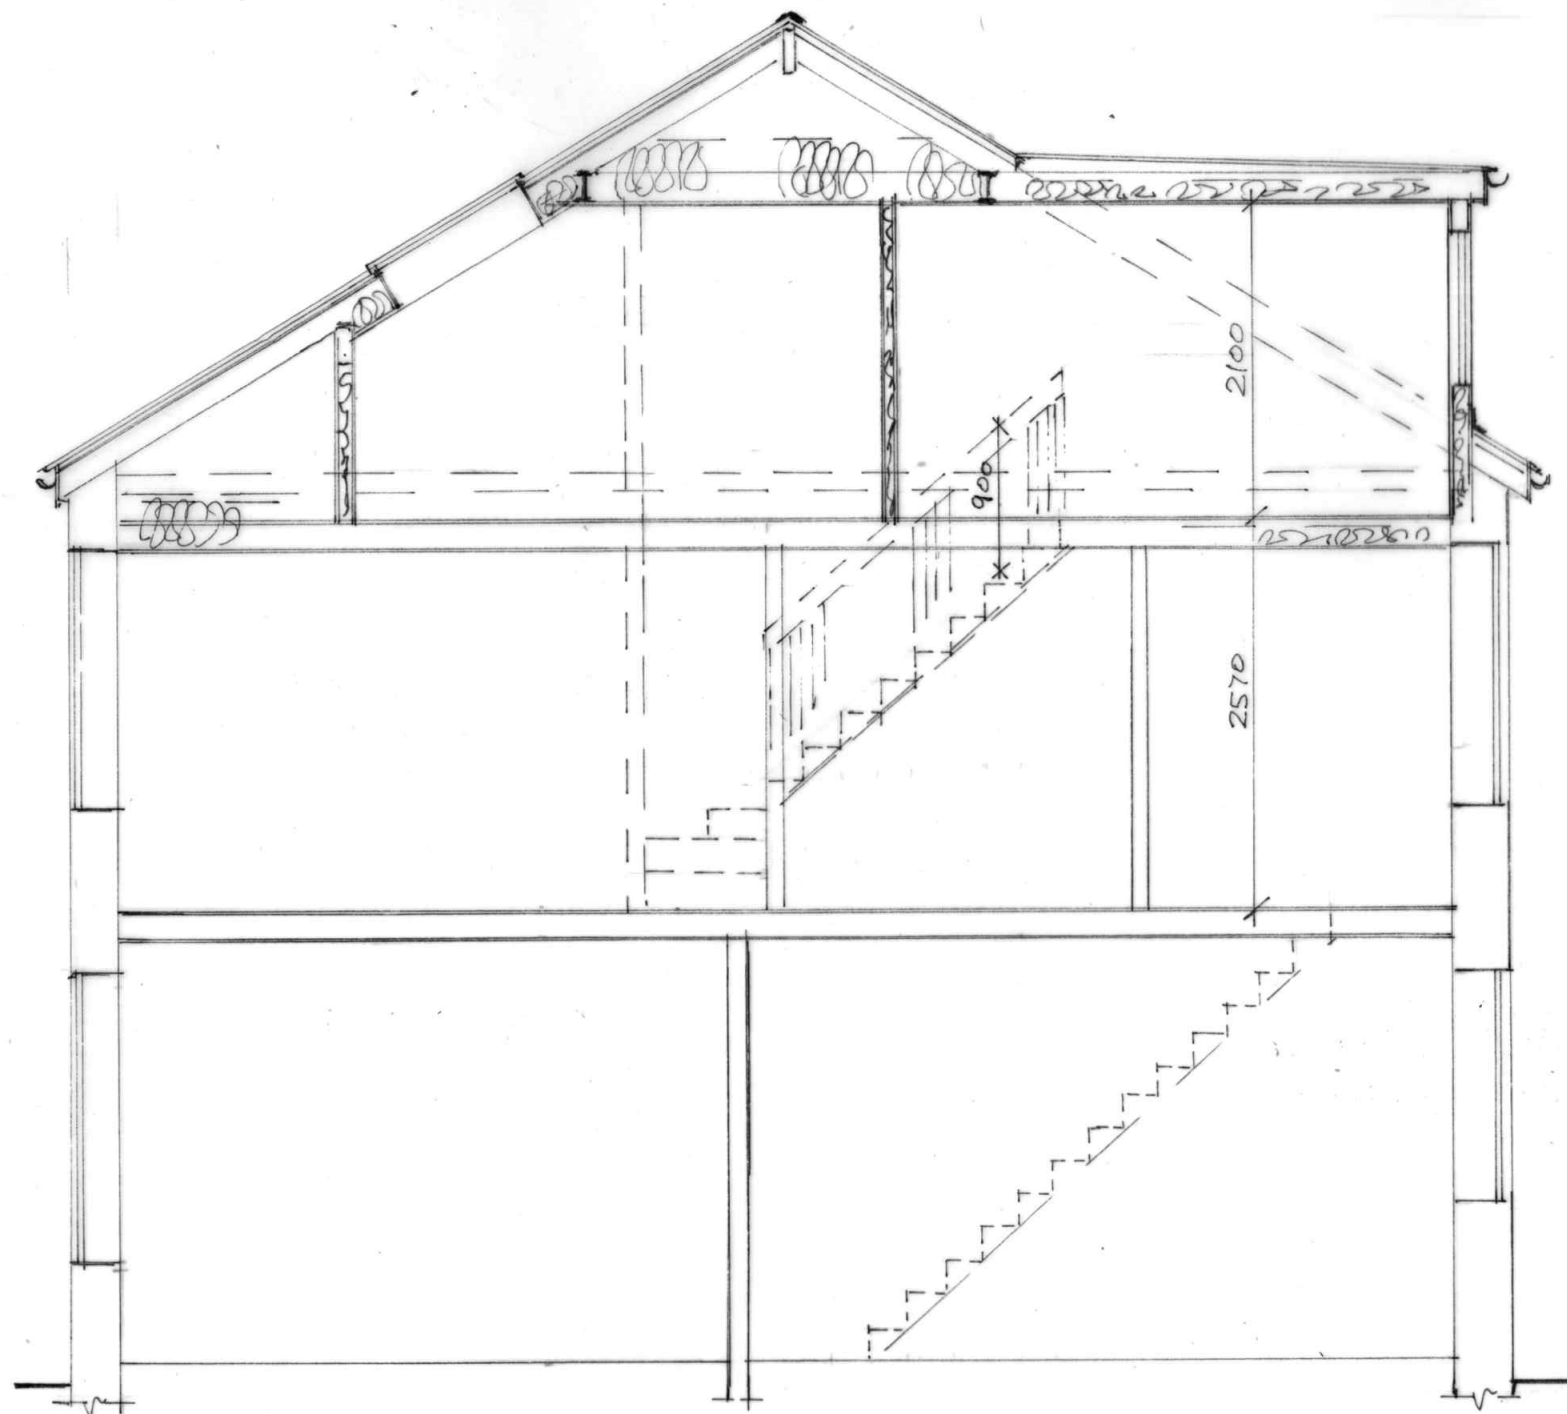


SECTION A.A

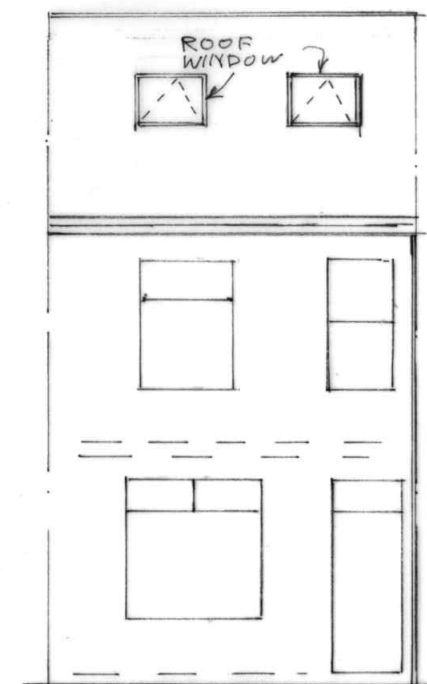

FRONT ELEVATION
(PROPOSED)

MATCH TO
EXISTING SLATE
750x450
OPENING LIGHT
TO BE 1100 mm
800 mm MIN
MATCH TO EXISTING
UPVC WINDOW
R.W.D.P.

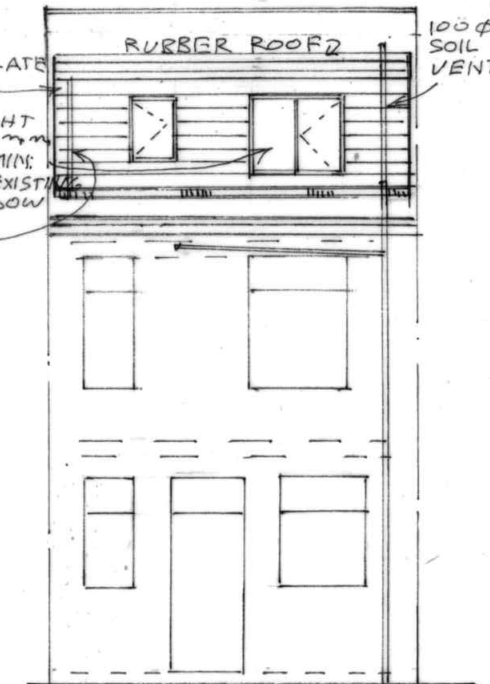

REAR ELEVATION
(PROPOSED)

BUILDING DESIGN SERVICES M. FAROOQ 418 Bury Road Rochdale OL11 5EU. Tel: 01706 712231 Mob: 07967605763		
PROPOSED REAR DORMER EXTENSION AT 37 MORLEY STREET ROCHDALE OL16 2LG		
for: MR AFIA BEGUM		
Section	Scale 1:50	2342/3
Elevation	Scale 1:100	