




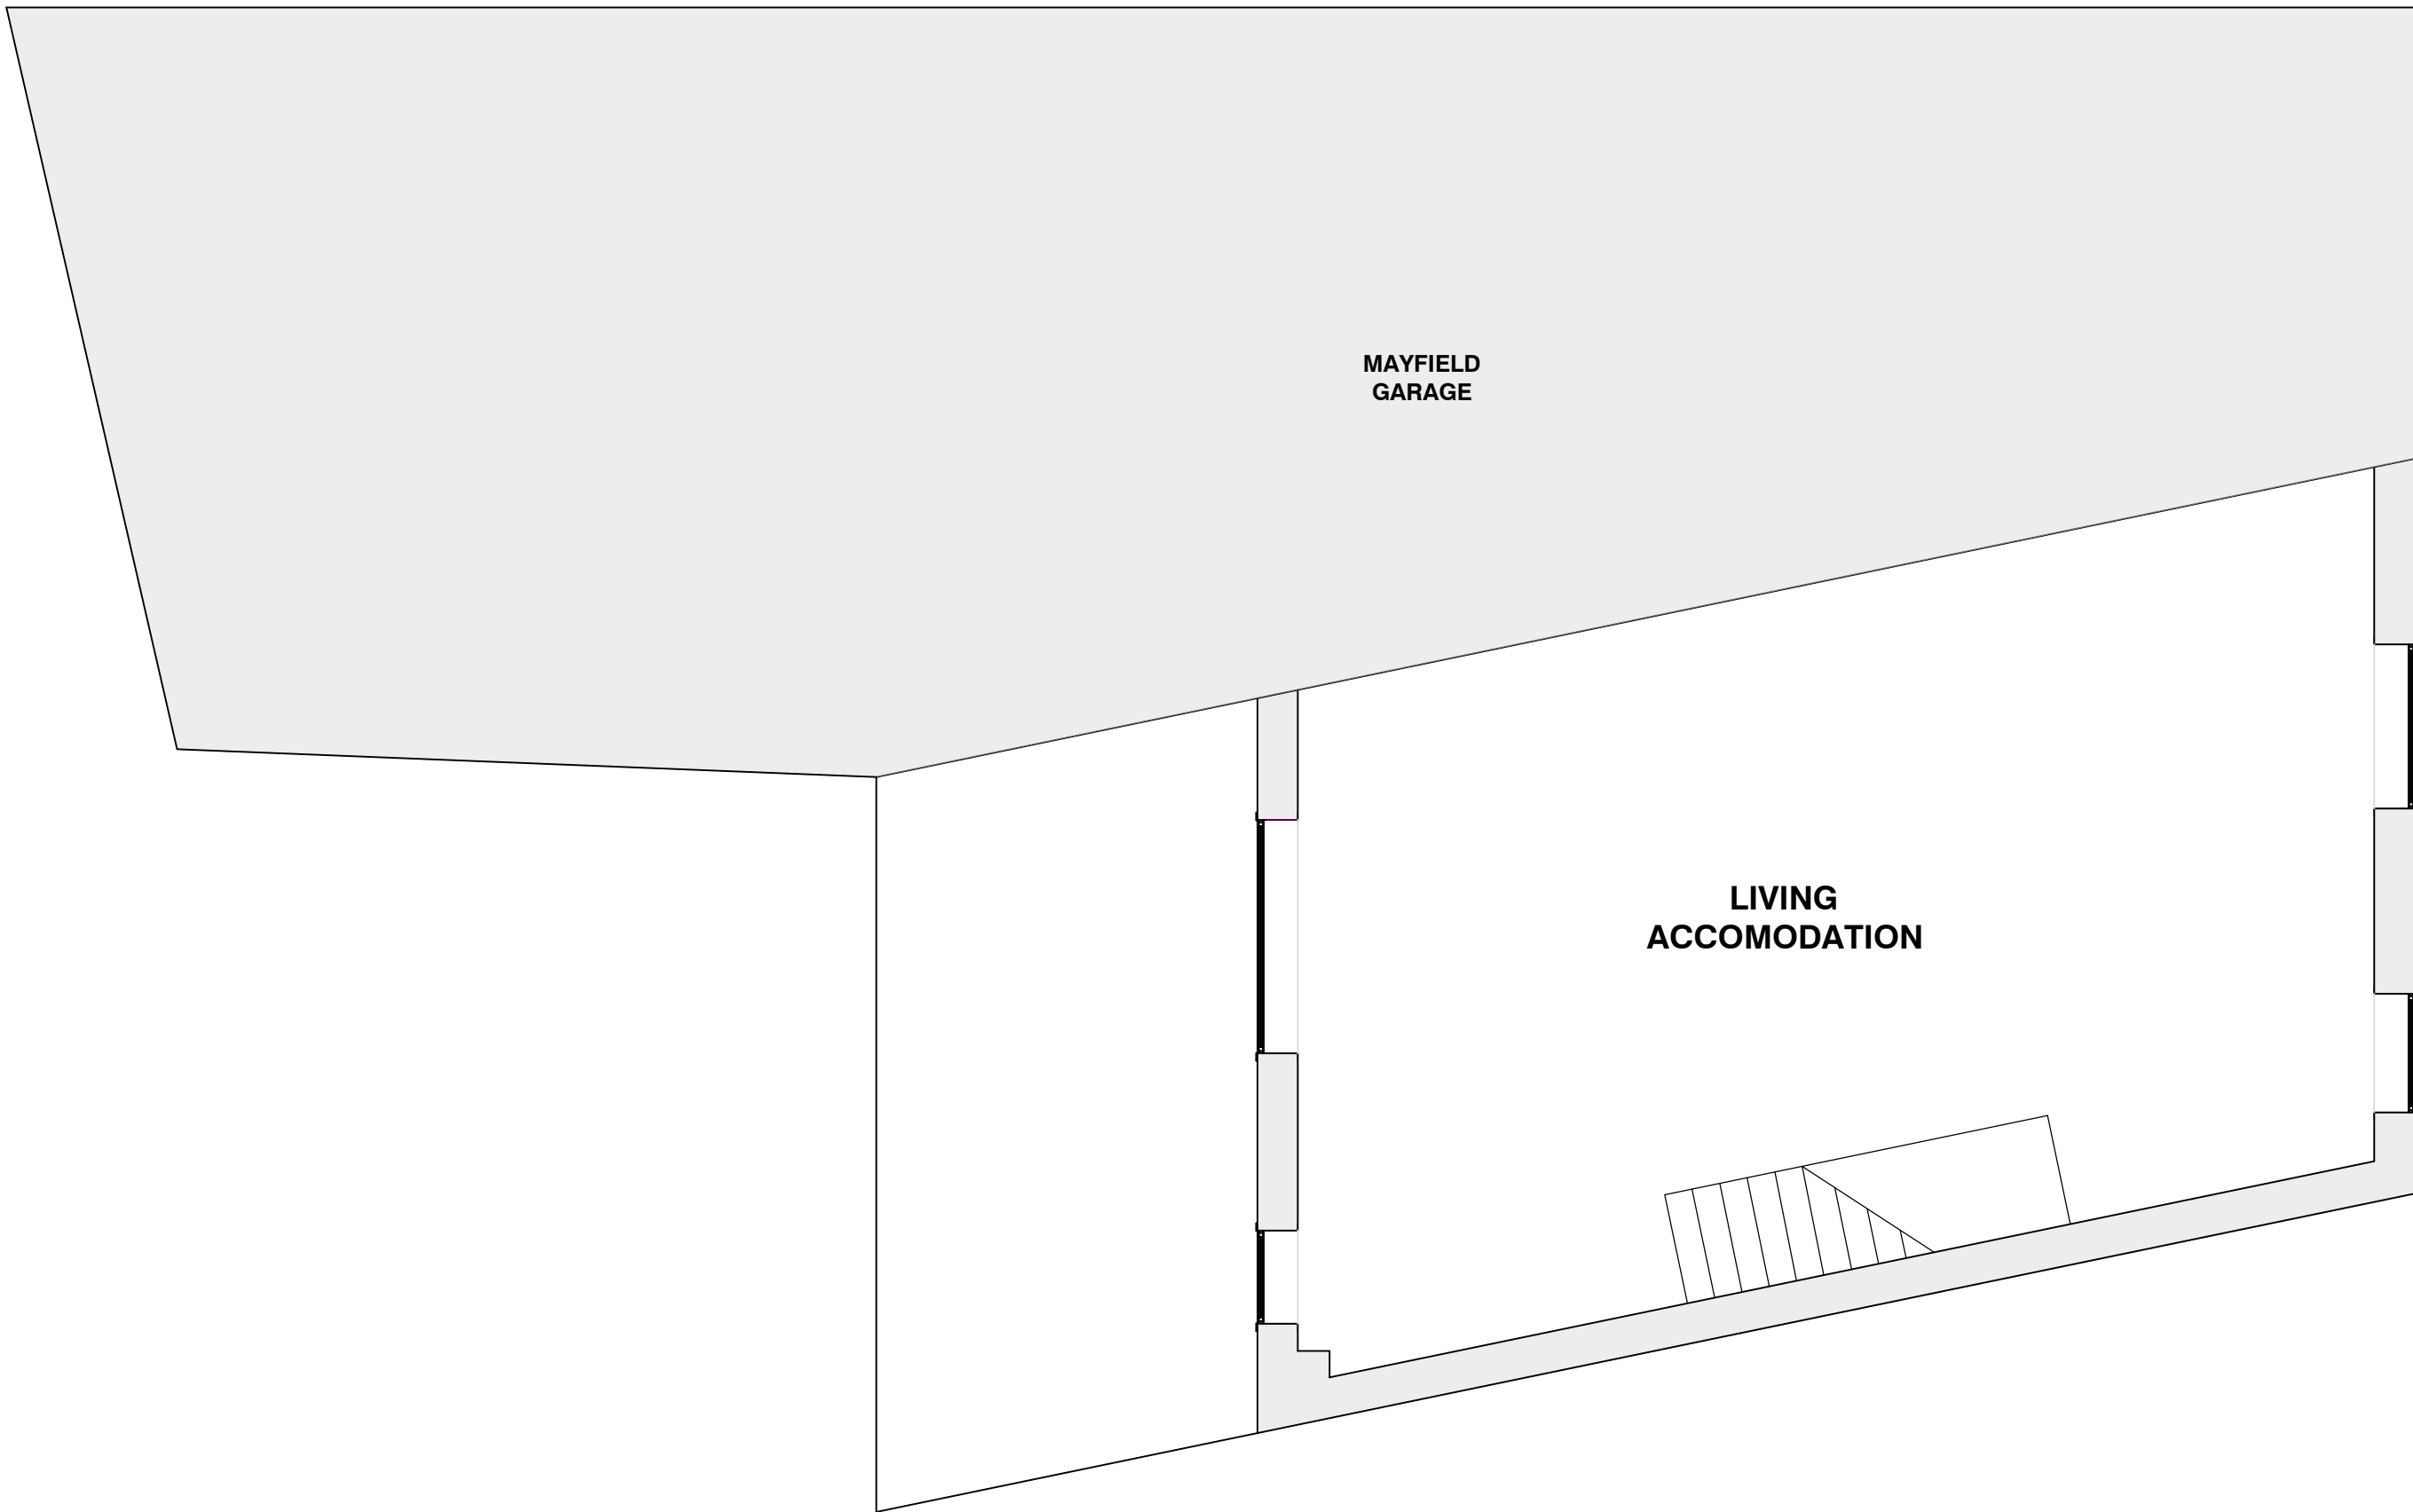

EXISTING FIRST FLOOR PLAN
SCALE 1:50

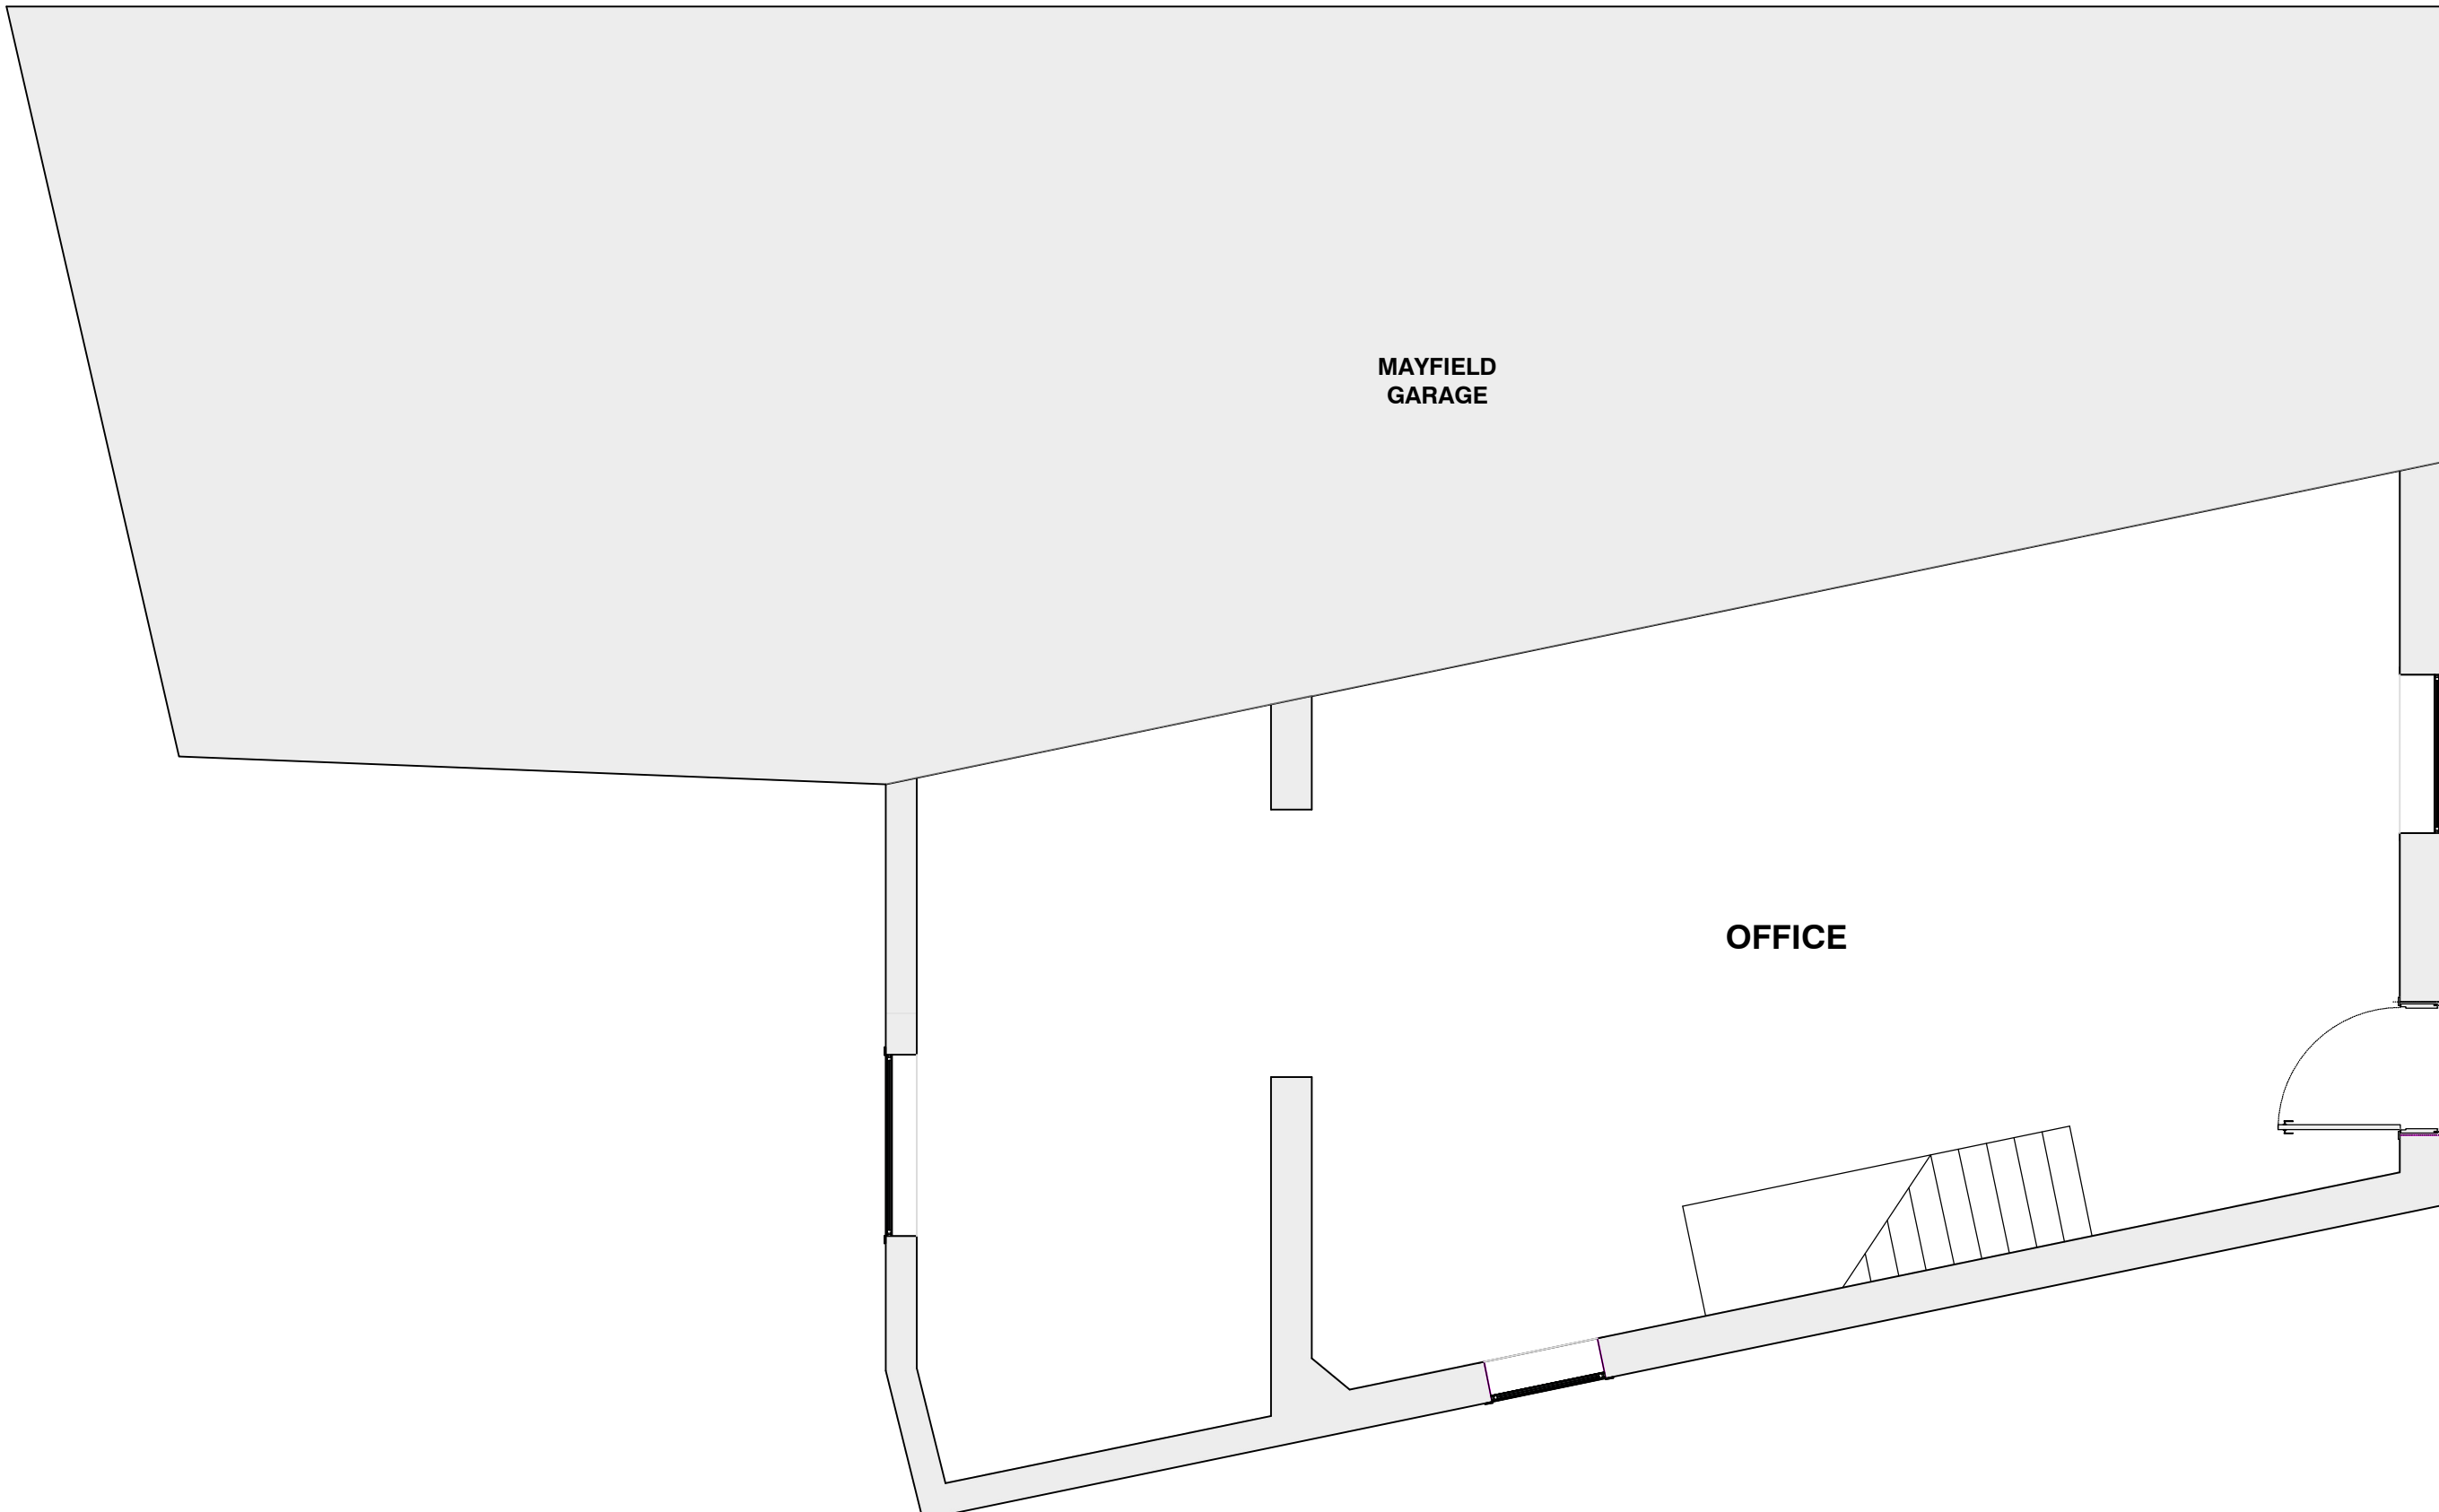

EXISTING GROUND FLOOR PLAN
SCALE 1:50

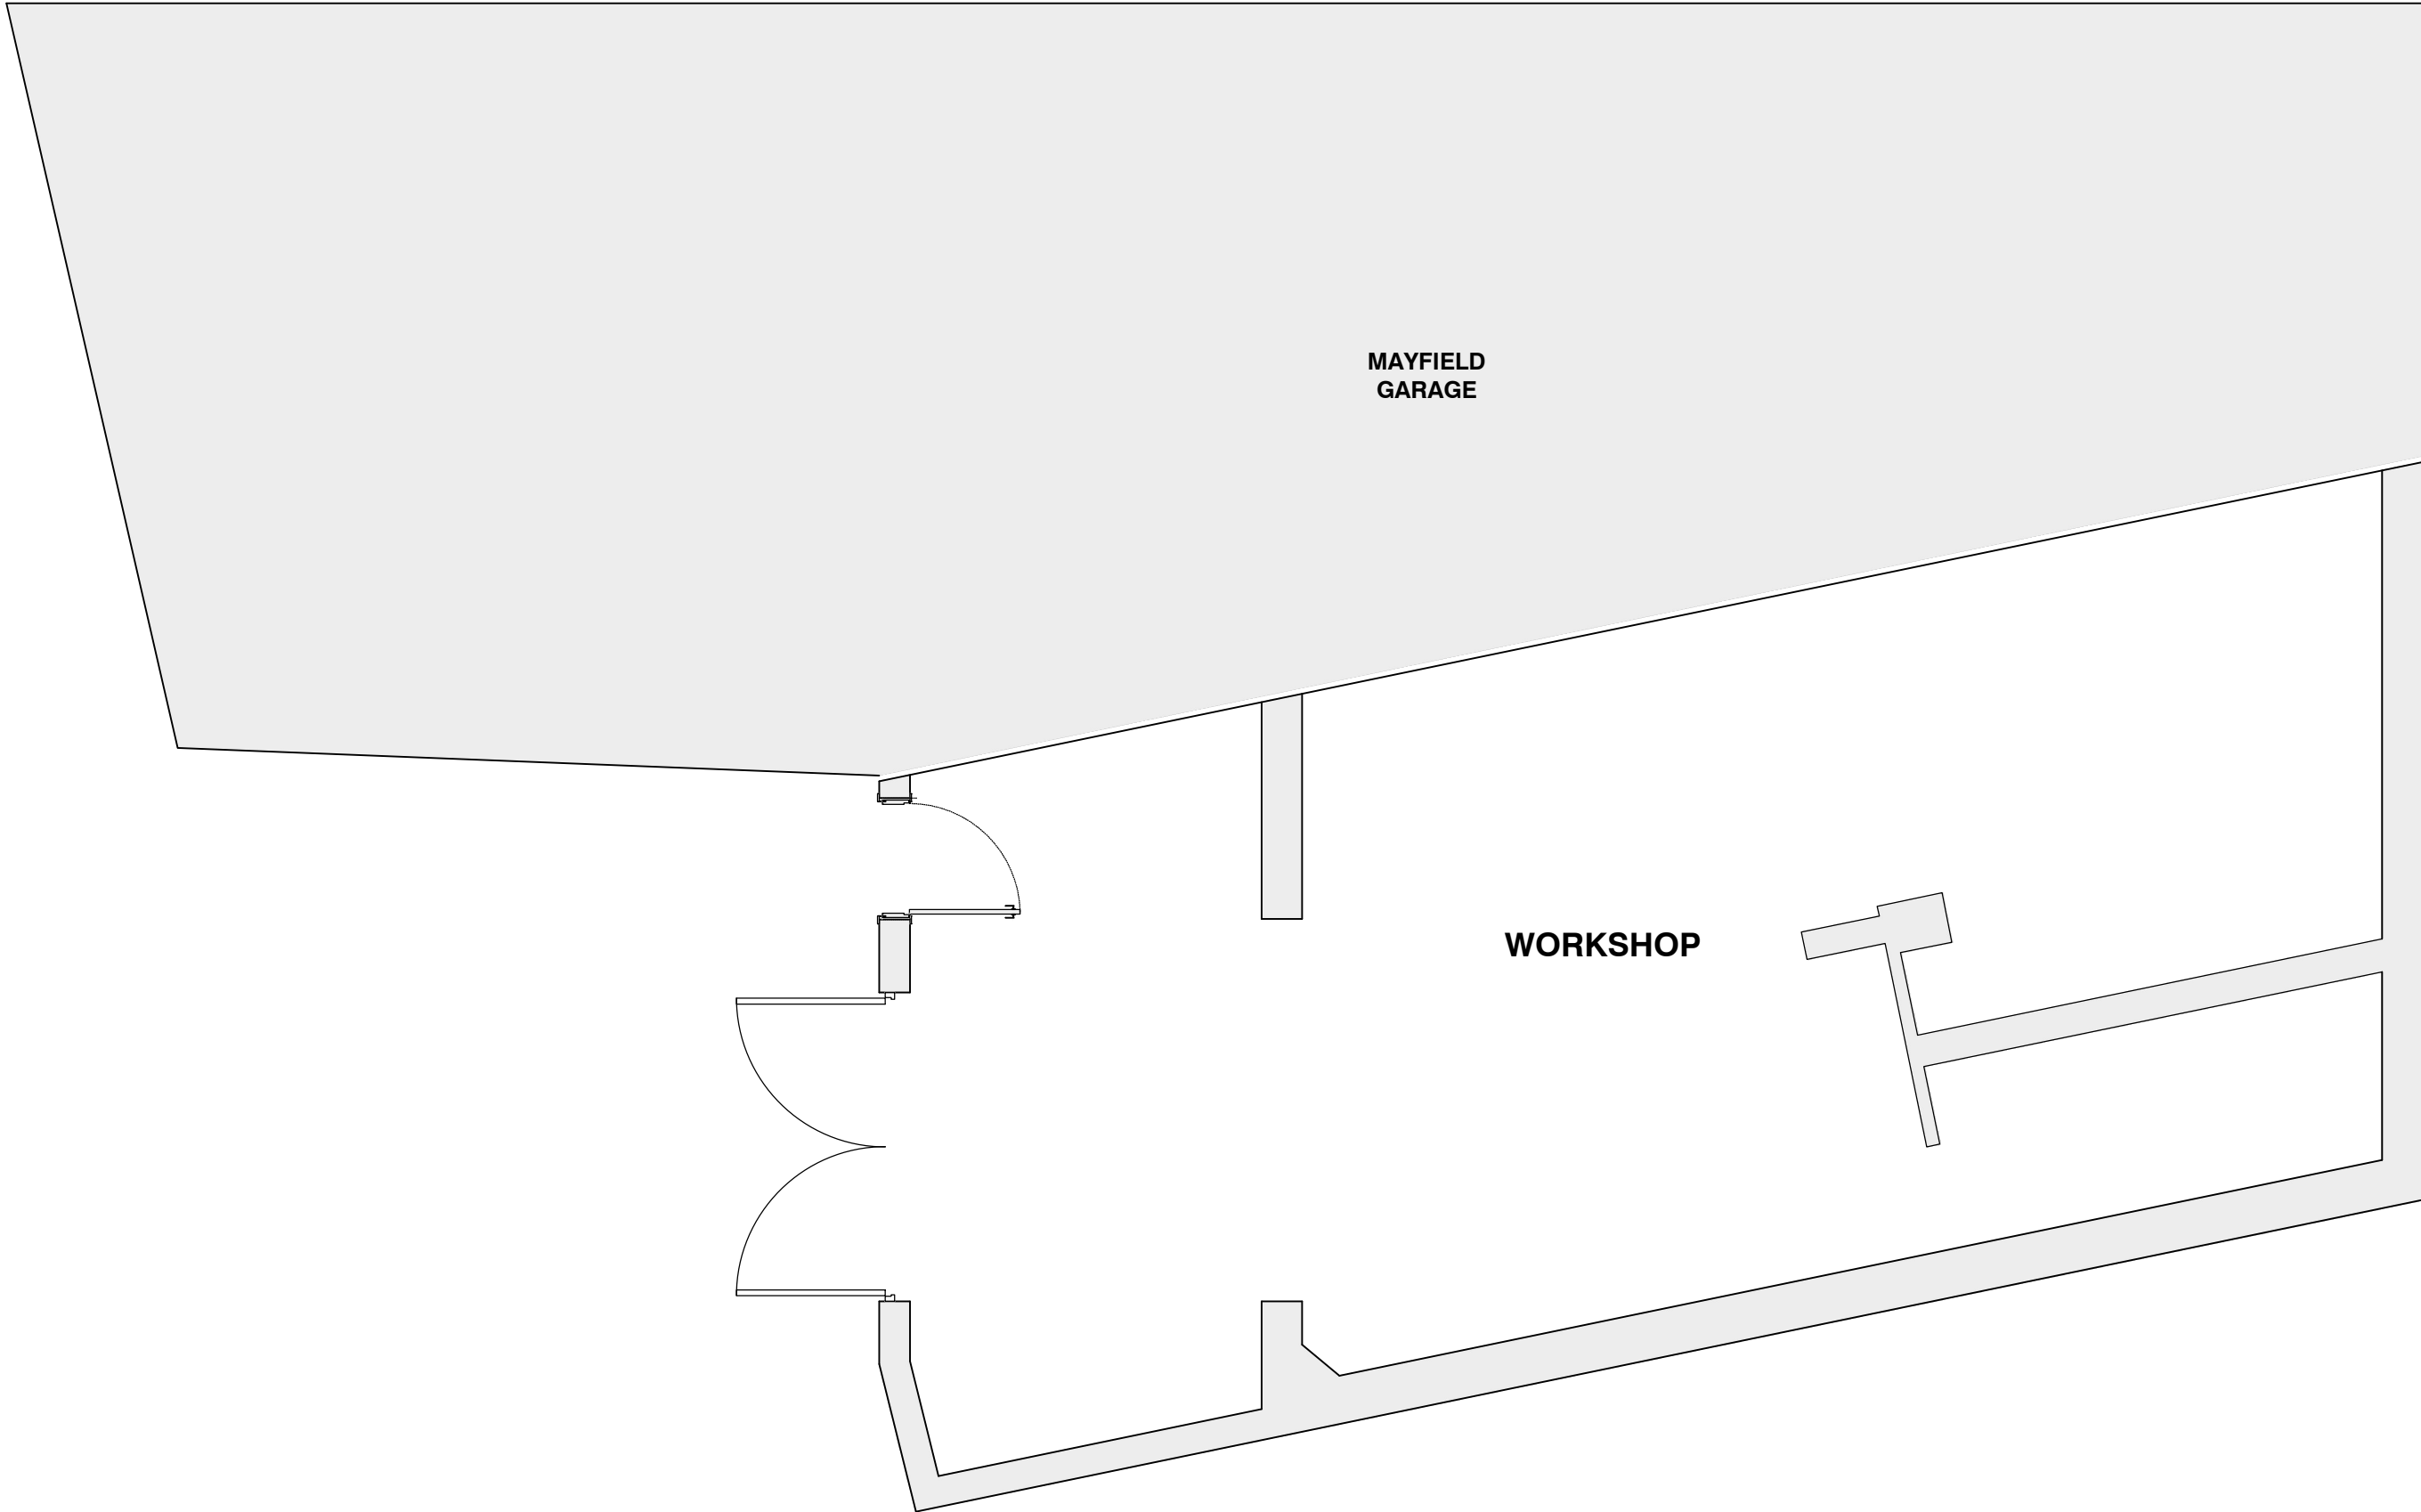

EXISTING LOWER GROUND FLOOR PLAN
SCALE 1:50

				Project / Client:		Issue:				JHA Pulmann, 18A Bridge Street Milnrow, Rochdale, OL16 3ND		Scale:	1:50	Date:	SEPT 2025	
				PROPOSED CHANGE OF USE TO 5 KILN LANE, MILNROW OL16 3JF FOR MR M THOMAS		PLANNING ISSUE				Drawn By:	BR	Checked By:	JA			
						Drawing Title:				EXISTING FLOOR PLANS						
*	**/**/**	Description of Revision	***							T	01302 364565	Drawing No:			Sheet Size:	
Ref	Date	Revision	Initial							E	enquiries@j-h-a.co.uk	M25/028/102			A1	
										W	www.j-h-a.co.uk					

This drawing is the copyright of JHA Pulmann