



Revision	Description	By	Date
C02	Construction Issue	BN	24.12.24
C01	Construction Issue	JP	25.11.24

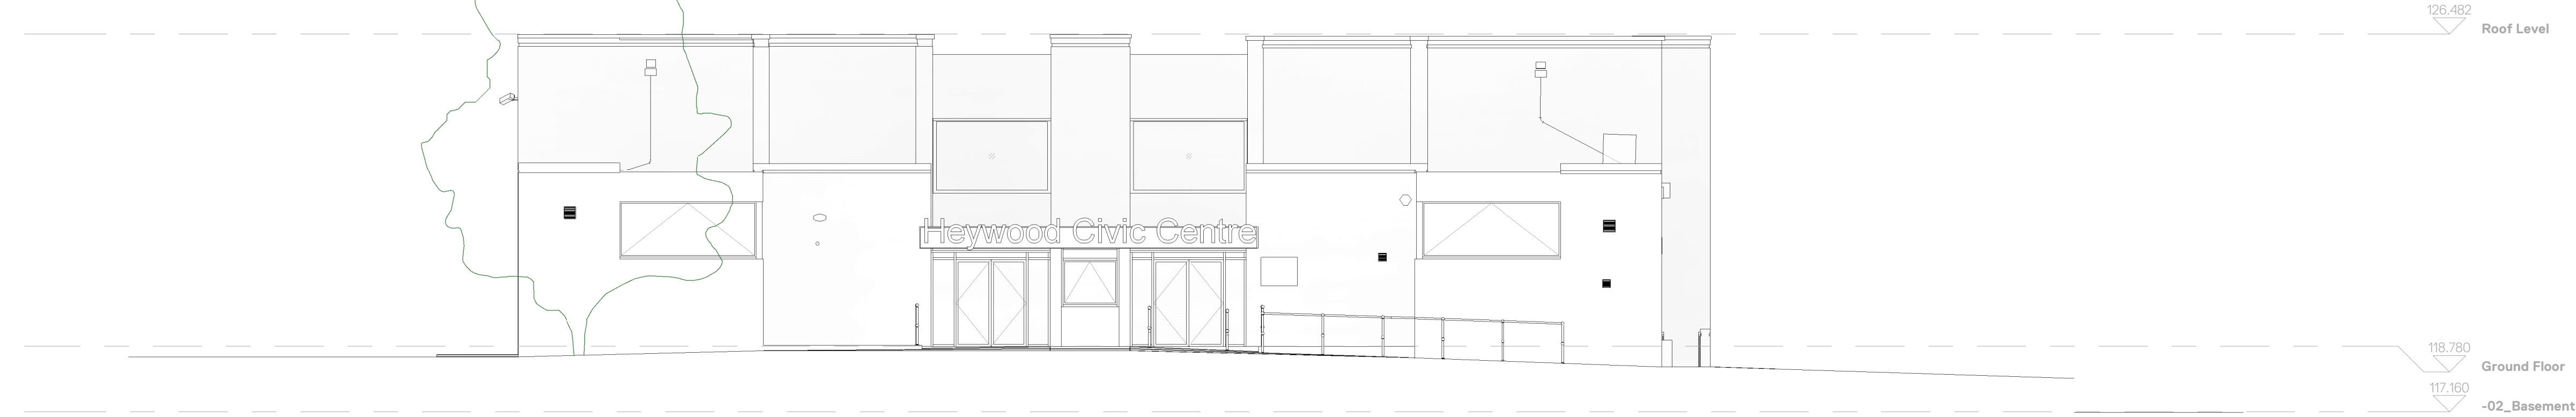

Existing North Elevation





Existing East Elevation

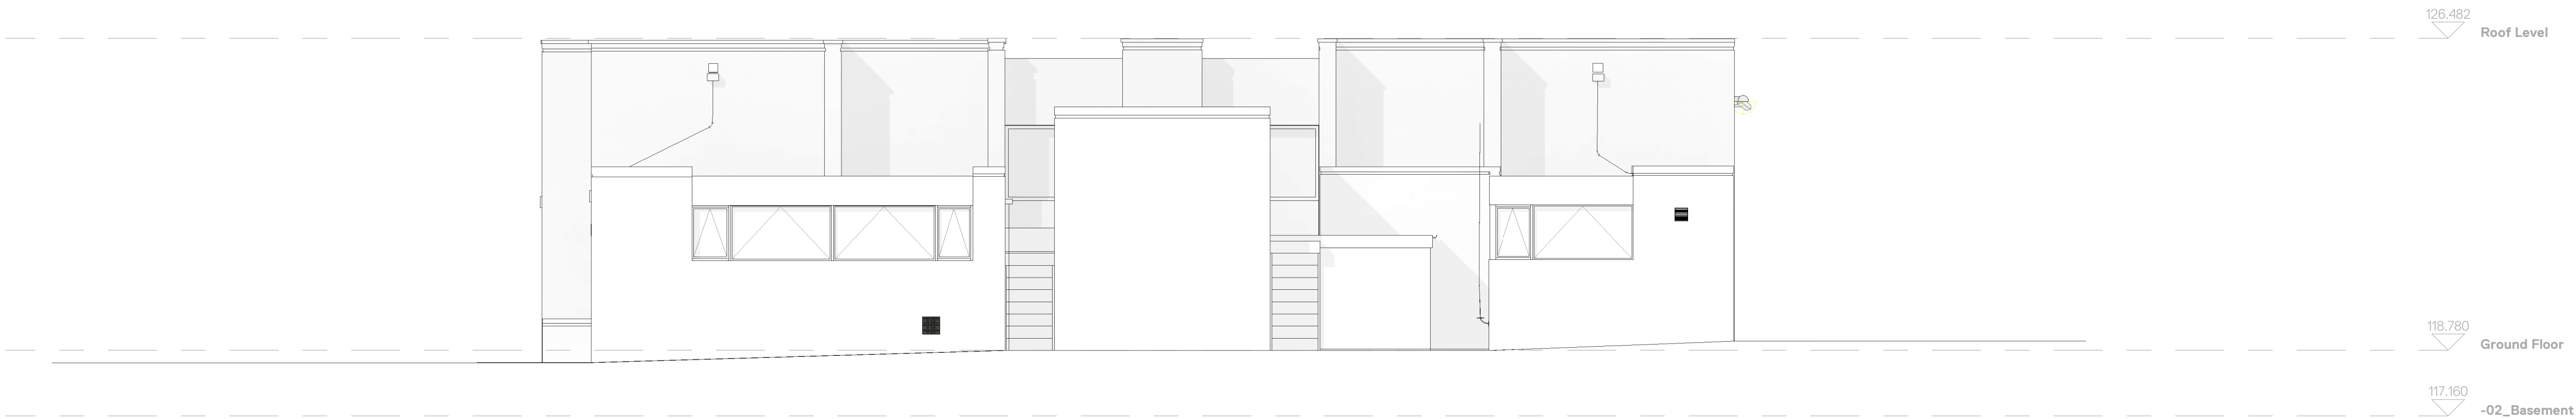

Existing South Elevation



Existing West Elevation

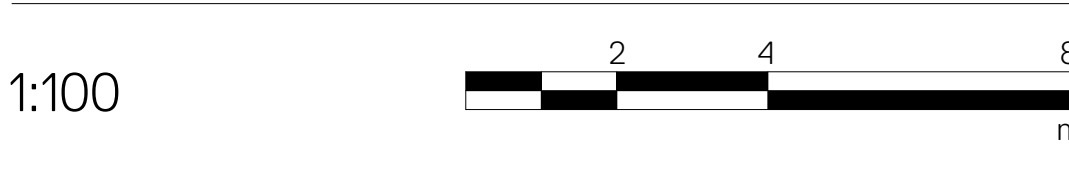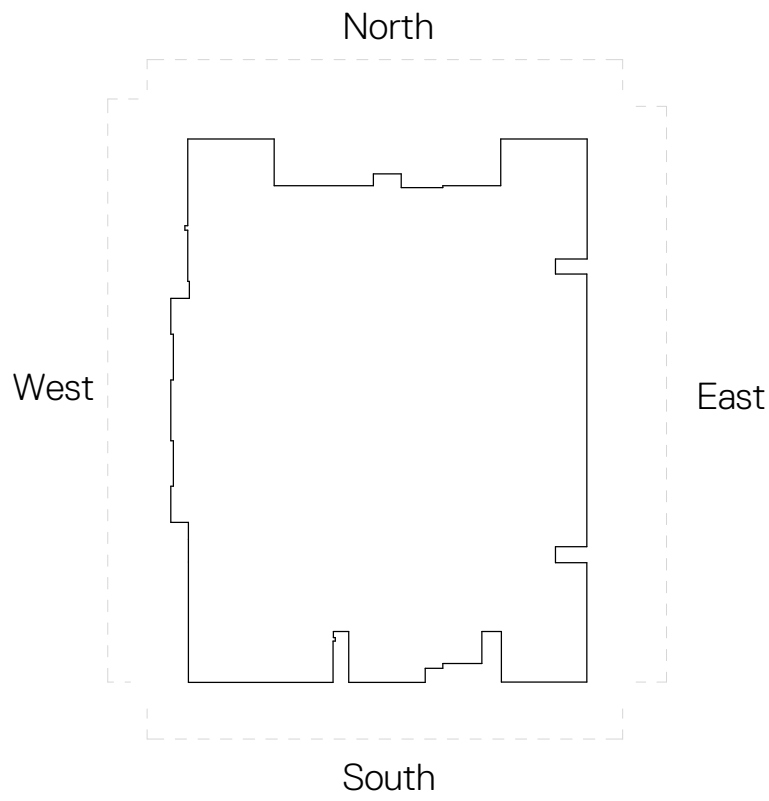

Notes:
DO NOT SCALE. Use figured dimensions only. The contractor is requested to check all dimensions before the work is put in hand. Copyright of this drawing belongs solely to K2 Architects Ltd & Co. This drawing must only be used for the purpose for which it is applied and its contents must not be reproduced for any purpose without written permission. Areas indicated, or areas calculated from this drawing should be used for valuation purposes or as the basis for development contracts. K2 Architects is a limited company registered in England and Wales. Number 033 3123

Drawn	JP	11/04/23	
Checked	CD	11/04/23	
Approved	MD	11/04/23	
			www.k2architects.co.uk 0151 706 9560

Project	Heywood Civic Centre	Status	Stage 5
LCpl Stephen Shaw MC Way, Heywood Greater Manchester, OL10 1LW		Issue	Construction
Drg Title	Existing Elevations	Scale A1 Sheet	1 : 100
Drg No.	564-K2A-B1-ZZ-DR-A-20-050	Revision	C02