


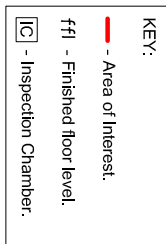



© Crown copyright 2019 Ordnance Survey 100053143
Cadastral data is subject to Crown copyright and is reproduced with permission of HM Land Registry.

AS EXISTING LOCATION PLAN - SCALE 1:1250




© Crown copyright 2019 Ordnance Survey 100053143
Cadastral data is subject to Crown copyright and is reproduced with permission of HM Land Registry.


AS PROPOSED SITE PLAN - SCALE 1:500

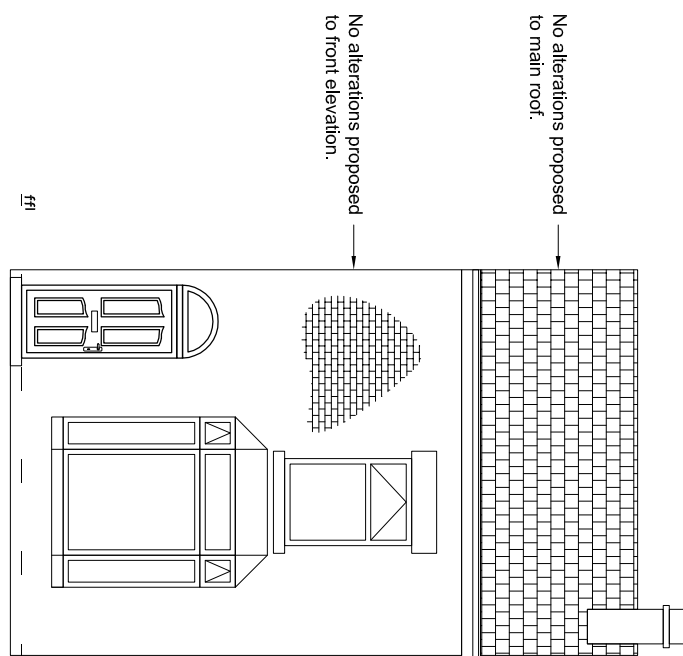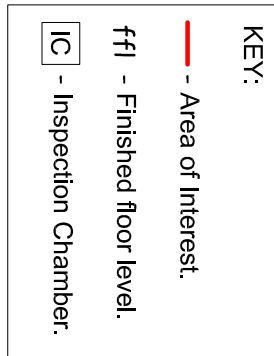


AS PROPOSED NORTH ELEVATION

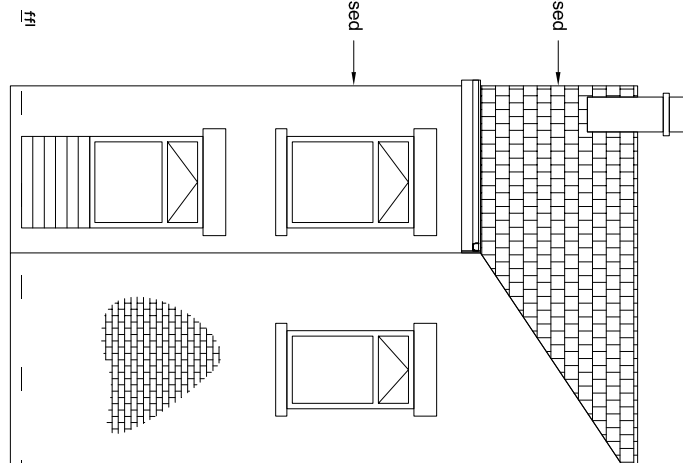


AS PROPOSED SOUTH ELEVATION

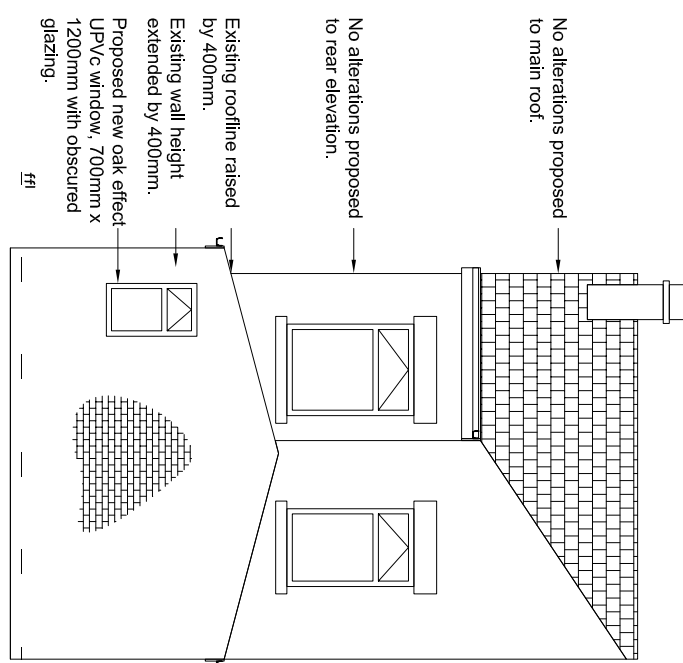


AS PROPOSED SOUTH ELEVATION

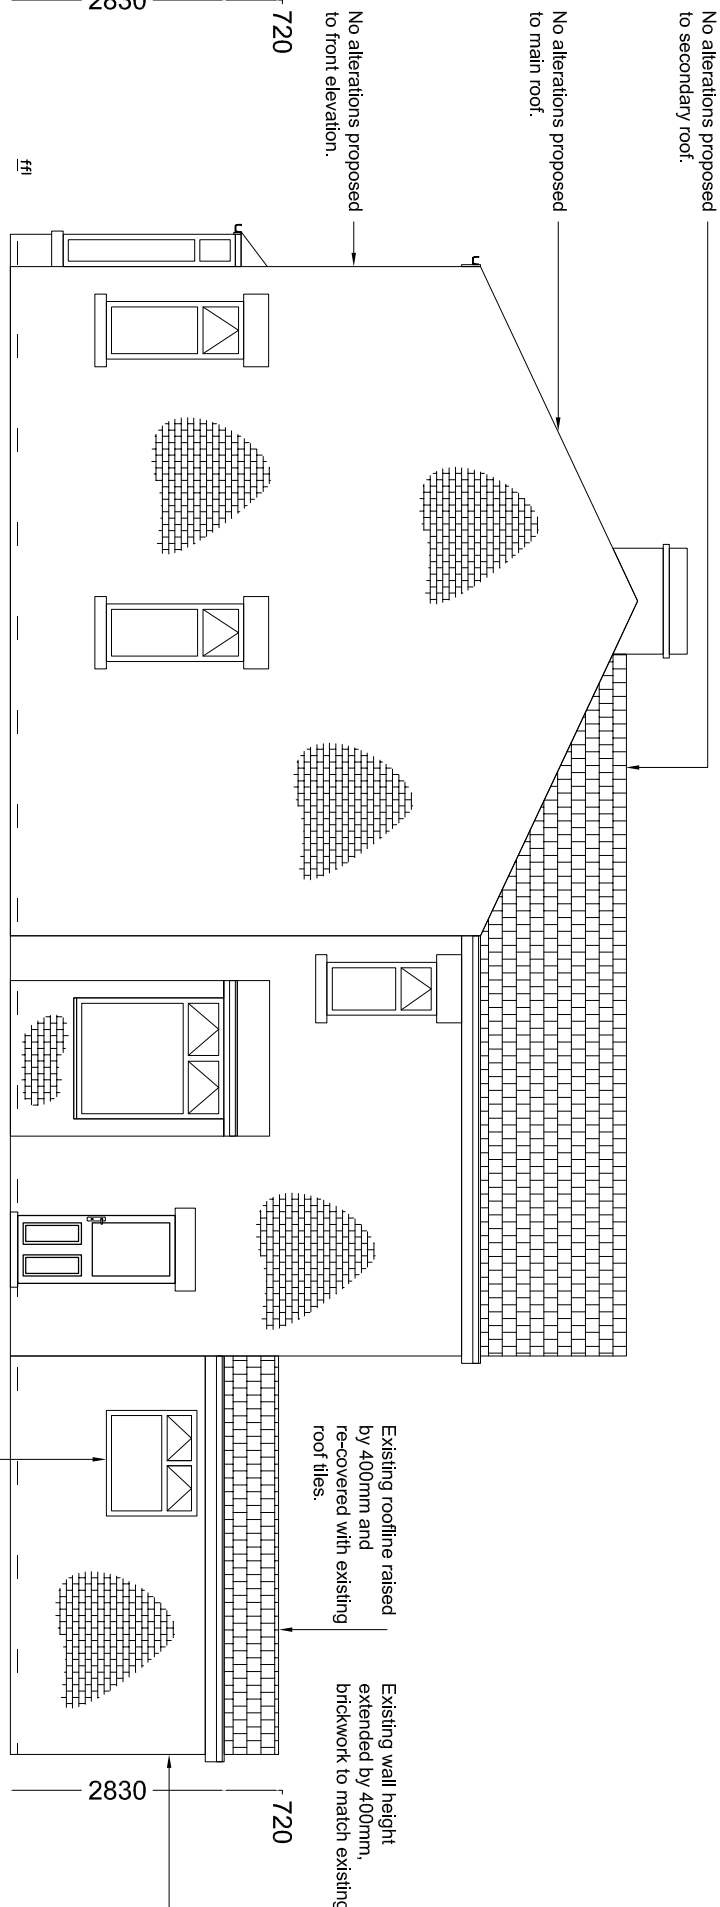


AS PROPOSED WEST ELEVATION

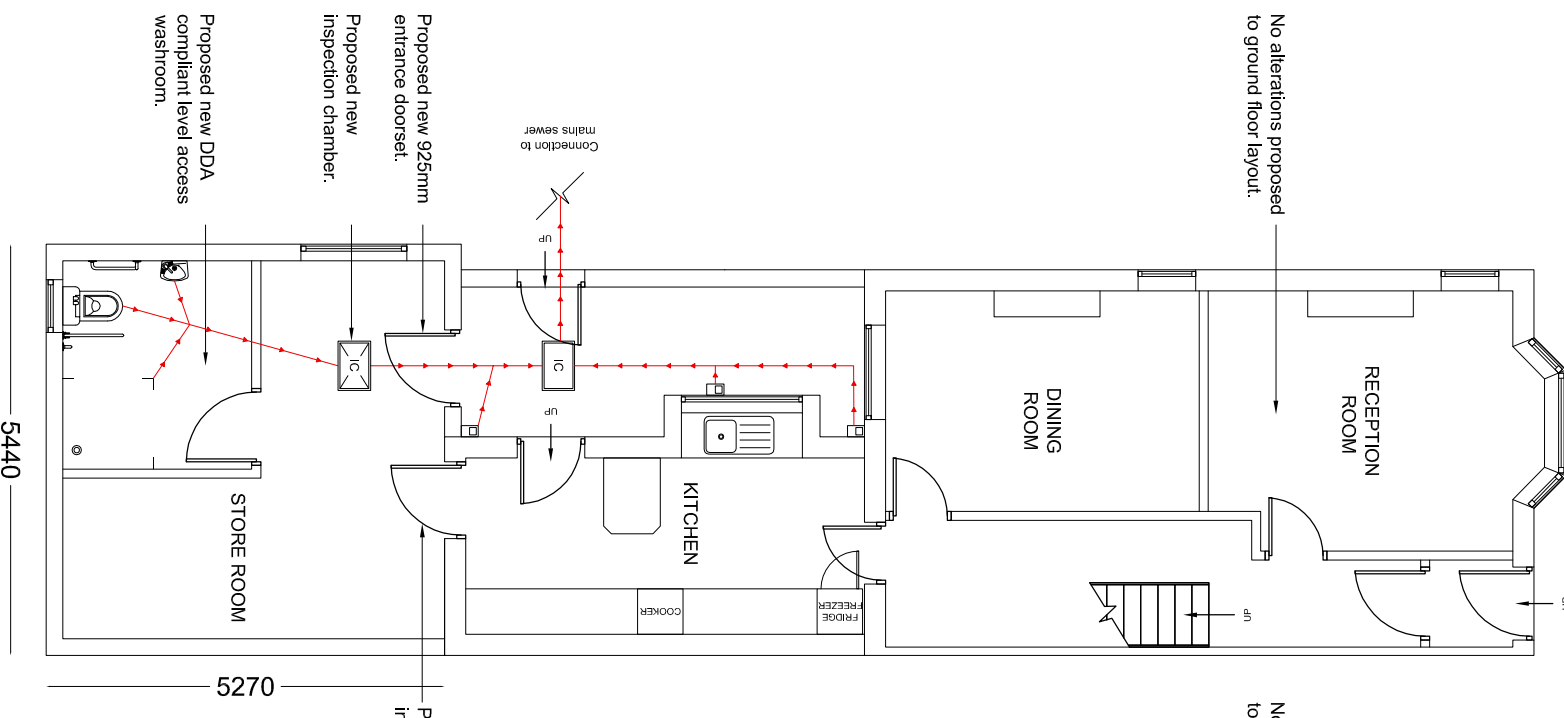


AS PROPOSED GROUND FLOOR LAYOUT

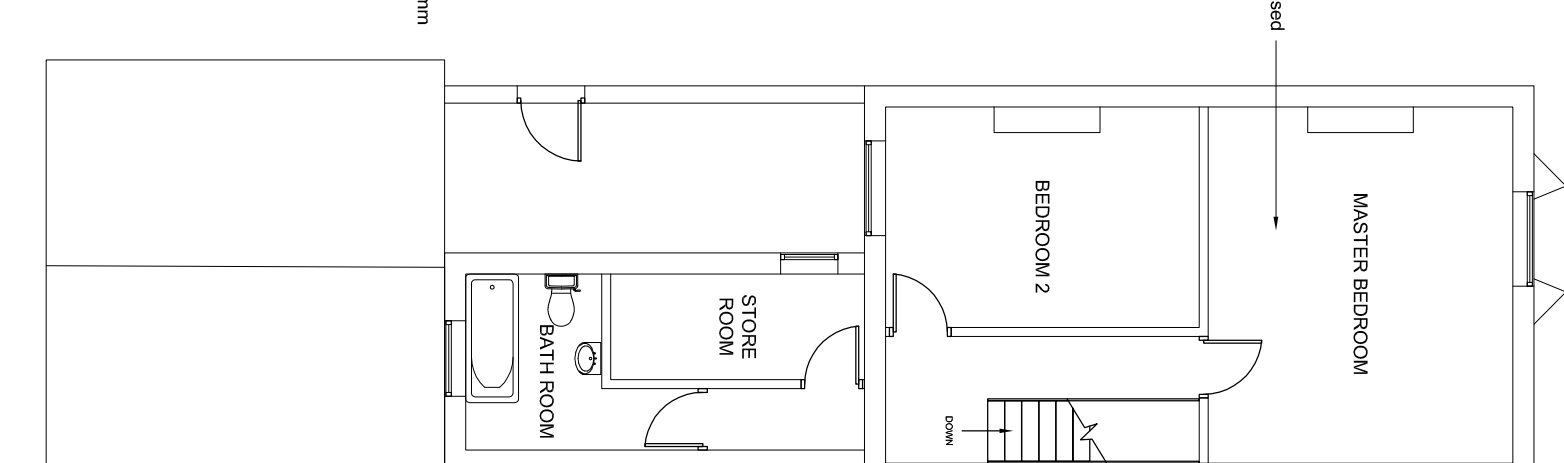

AS PROPOSED FIRST FLOOR LAYOUT

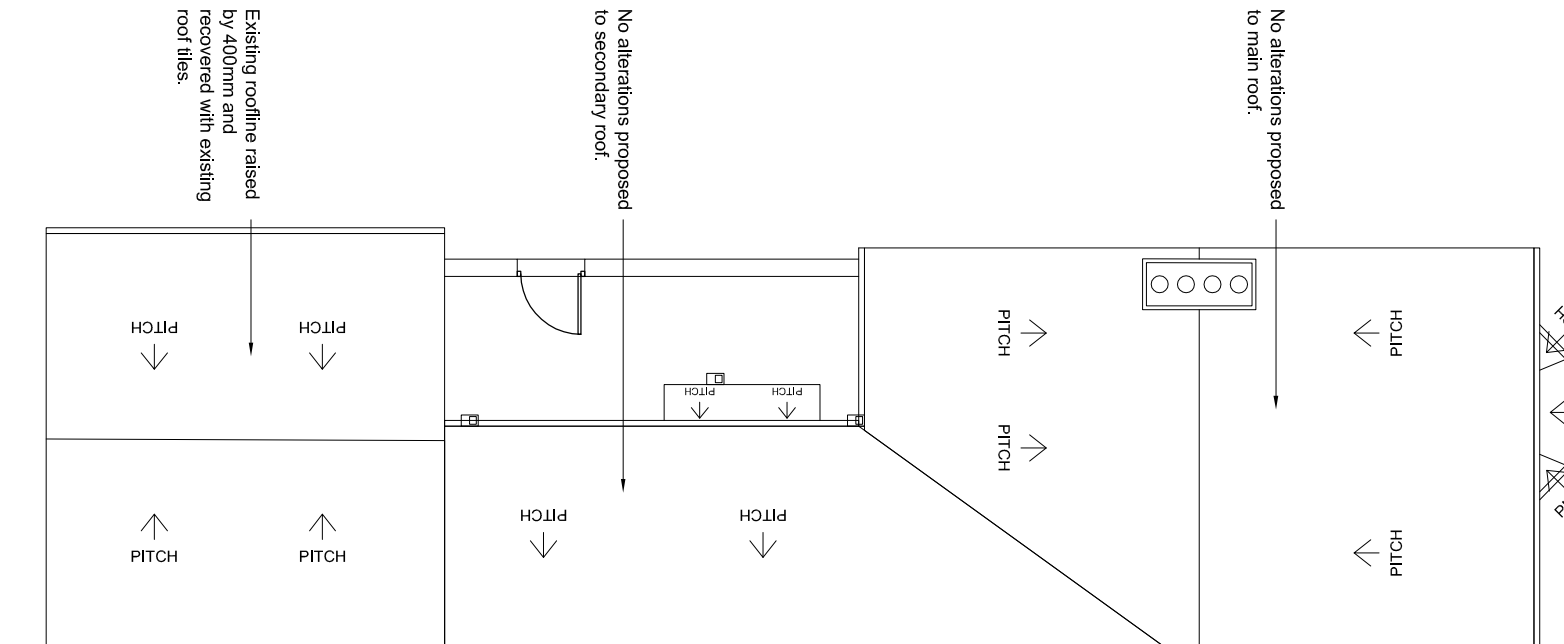

AS PROPOSED SITE AND ROOF LAYOUT

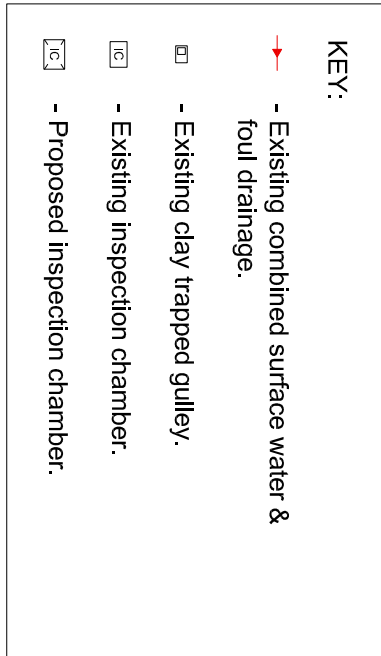

AS PROPOSED FLOOR LAYOUT & ELEVATIONS - SCALE 1:100

Copyright:		All rights reserved. This drawing must not be reproduced without permission from MJA.	
Notes:		Any discrepancies to be reported to MJA immediately.	
Rev:		Client: Miss Tracy Angel	
A		Caddison,	
Date:		24 Thornham New Road,	
04.06.2025		CA 1 2NR,	
Description:		Drawing Title: Creation of Ground Floor Level Access	
Added dimensions to drawing.		Date:	
		30.04.2025	
		Drawing No:	
		P2504.03	
		Scale:	
		As shown	
		Drawn:	
		MJA	
		Sheet:	
		A1	
		Purpose of Issue:	
		Development Control Consent - Planning	