




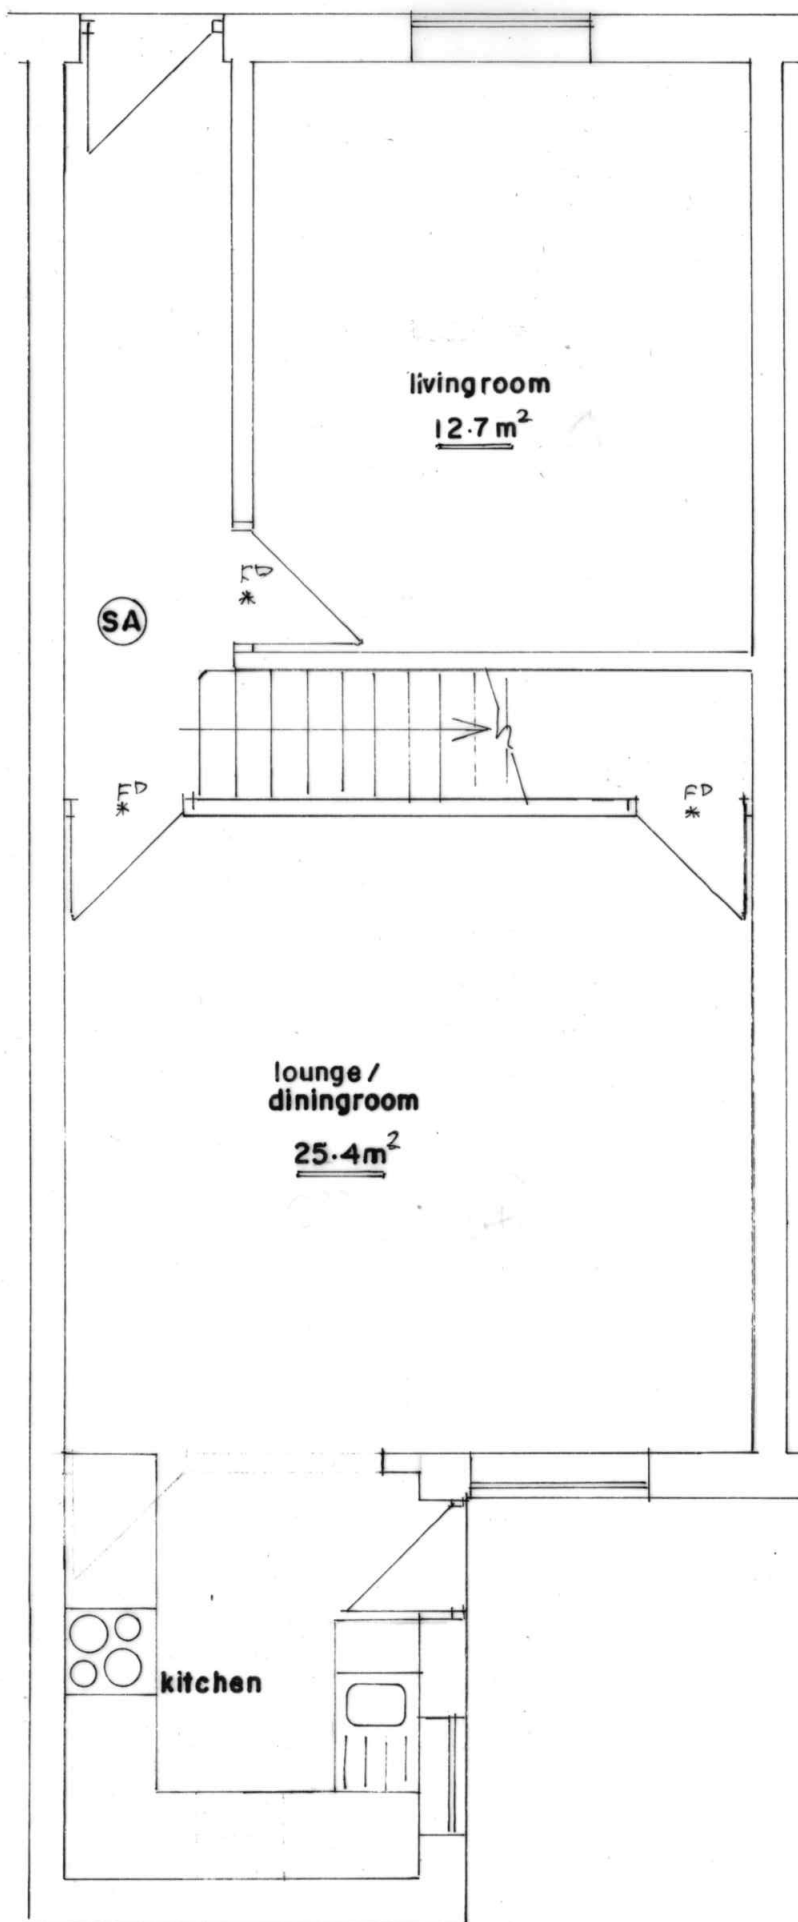

GROUND FLOOR PLAN
(PROPOSED)

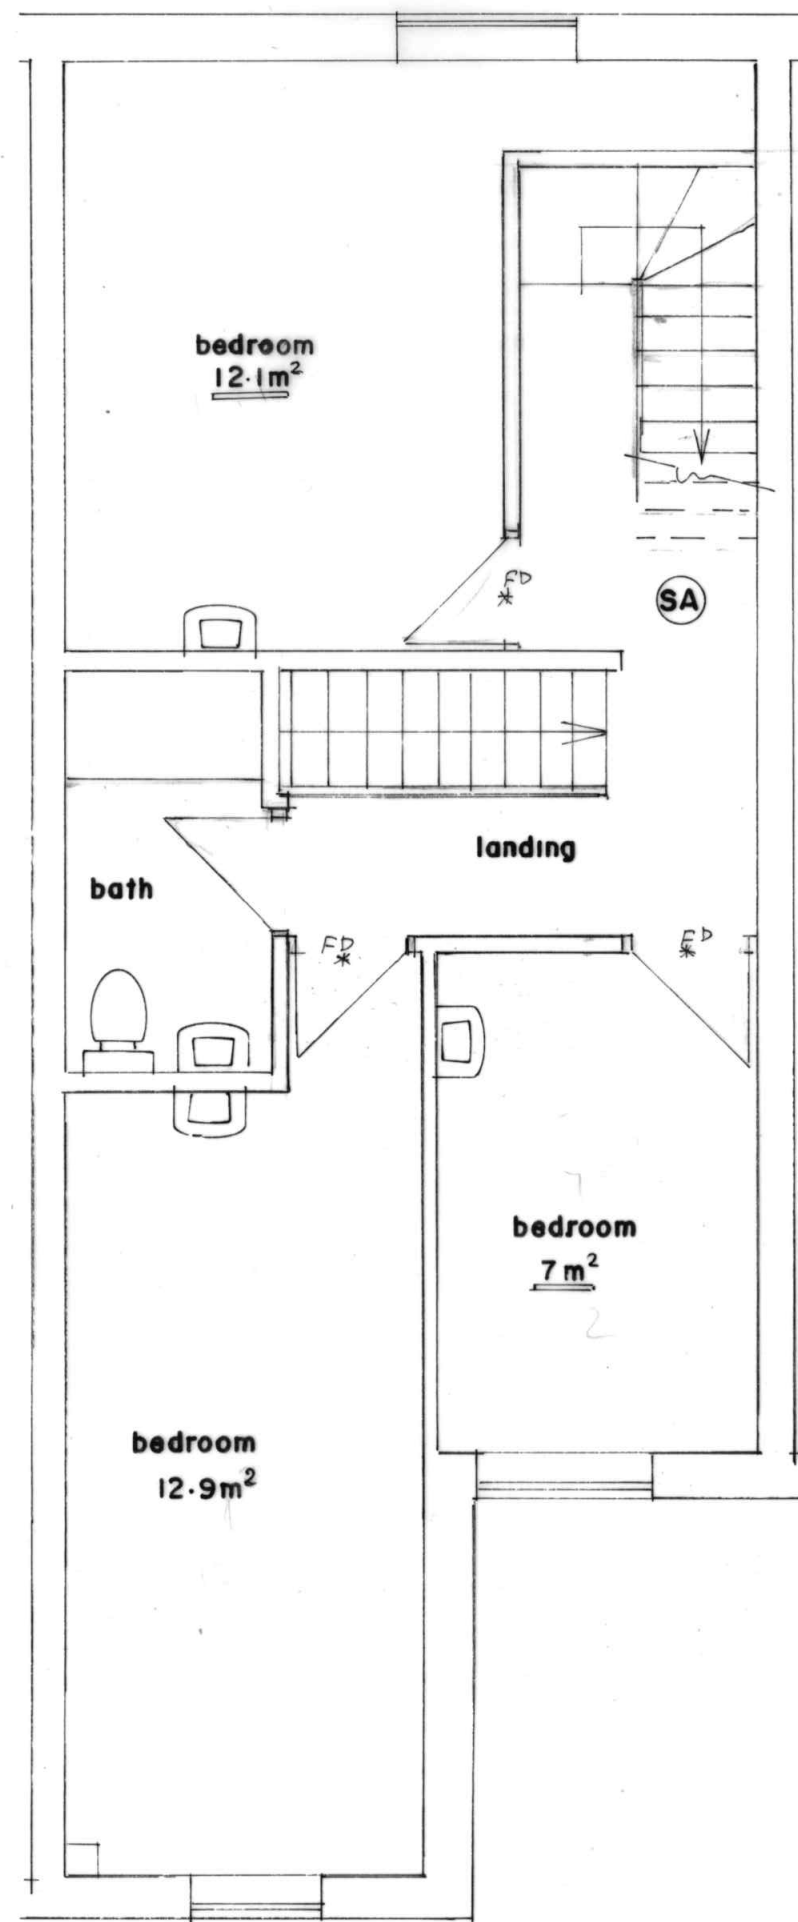

FIRST FLOOR PLAN
(PROPOSED)

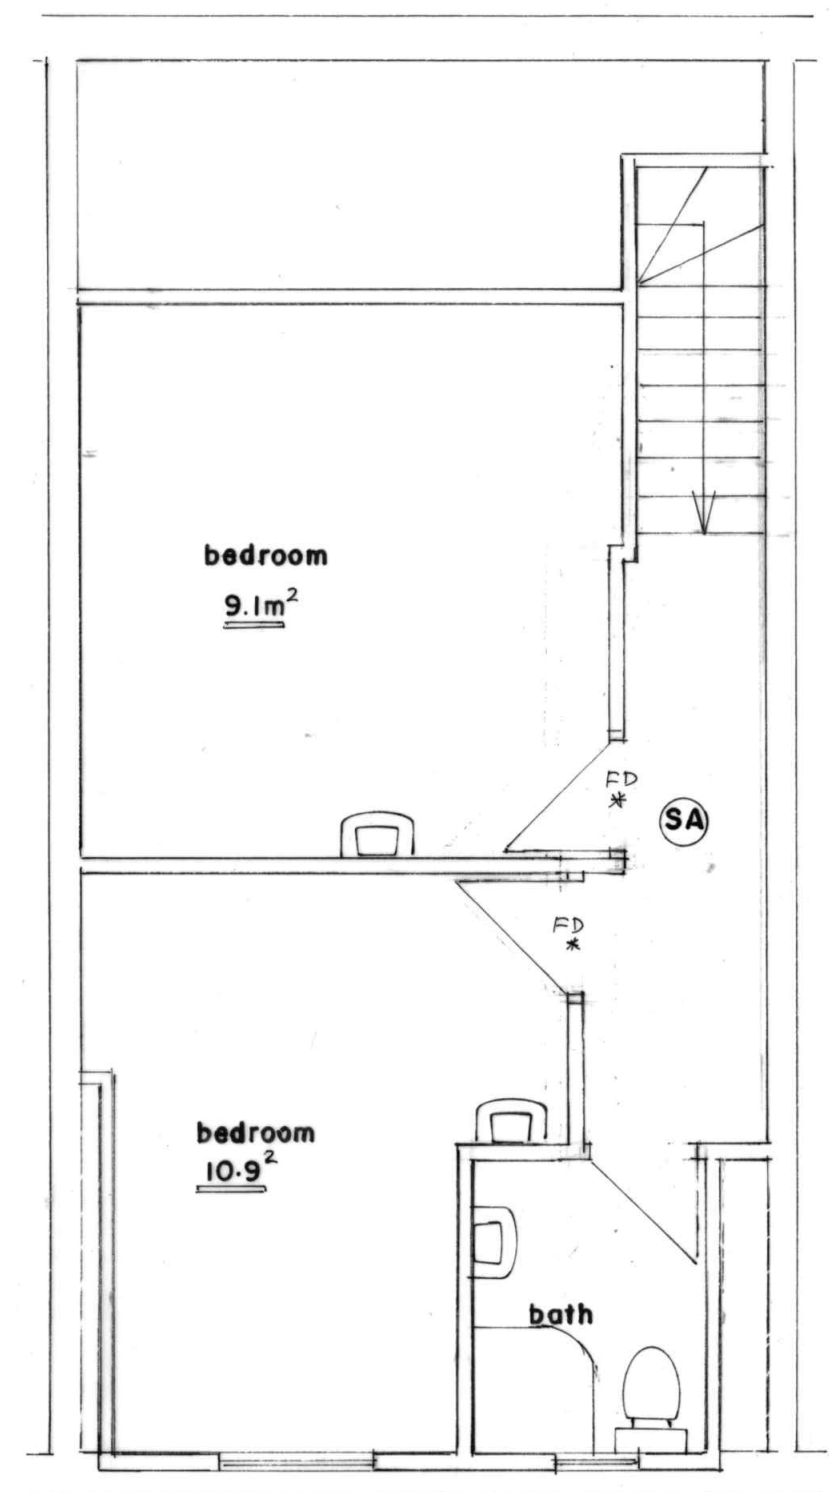

SECOND FLOOR PLAN
(PROPOSED)

BUILDING DESIGN SERVICES
M. FAROOQ
418 Bury Road Rochdale OL11 5EU.
Tel: 01706 712231 Mob: 07967605763

PROPOSED CHANGE OF USE FROM DWELLING INTO
HMO AT 17 PRINCE STREET ROCHDALE OL15 5LL

for: Mr ABDUL REHMAN

Plan

Scale 1:50

A 21 00/2