




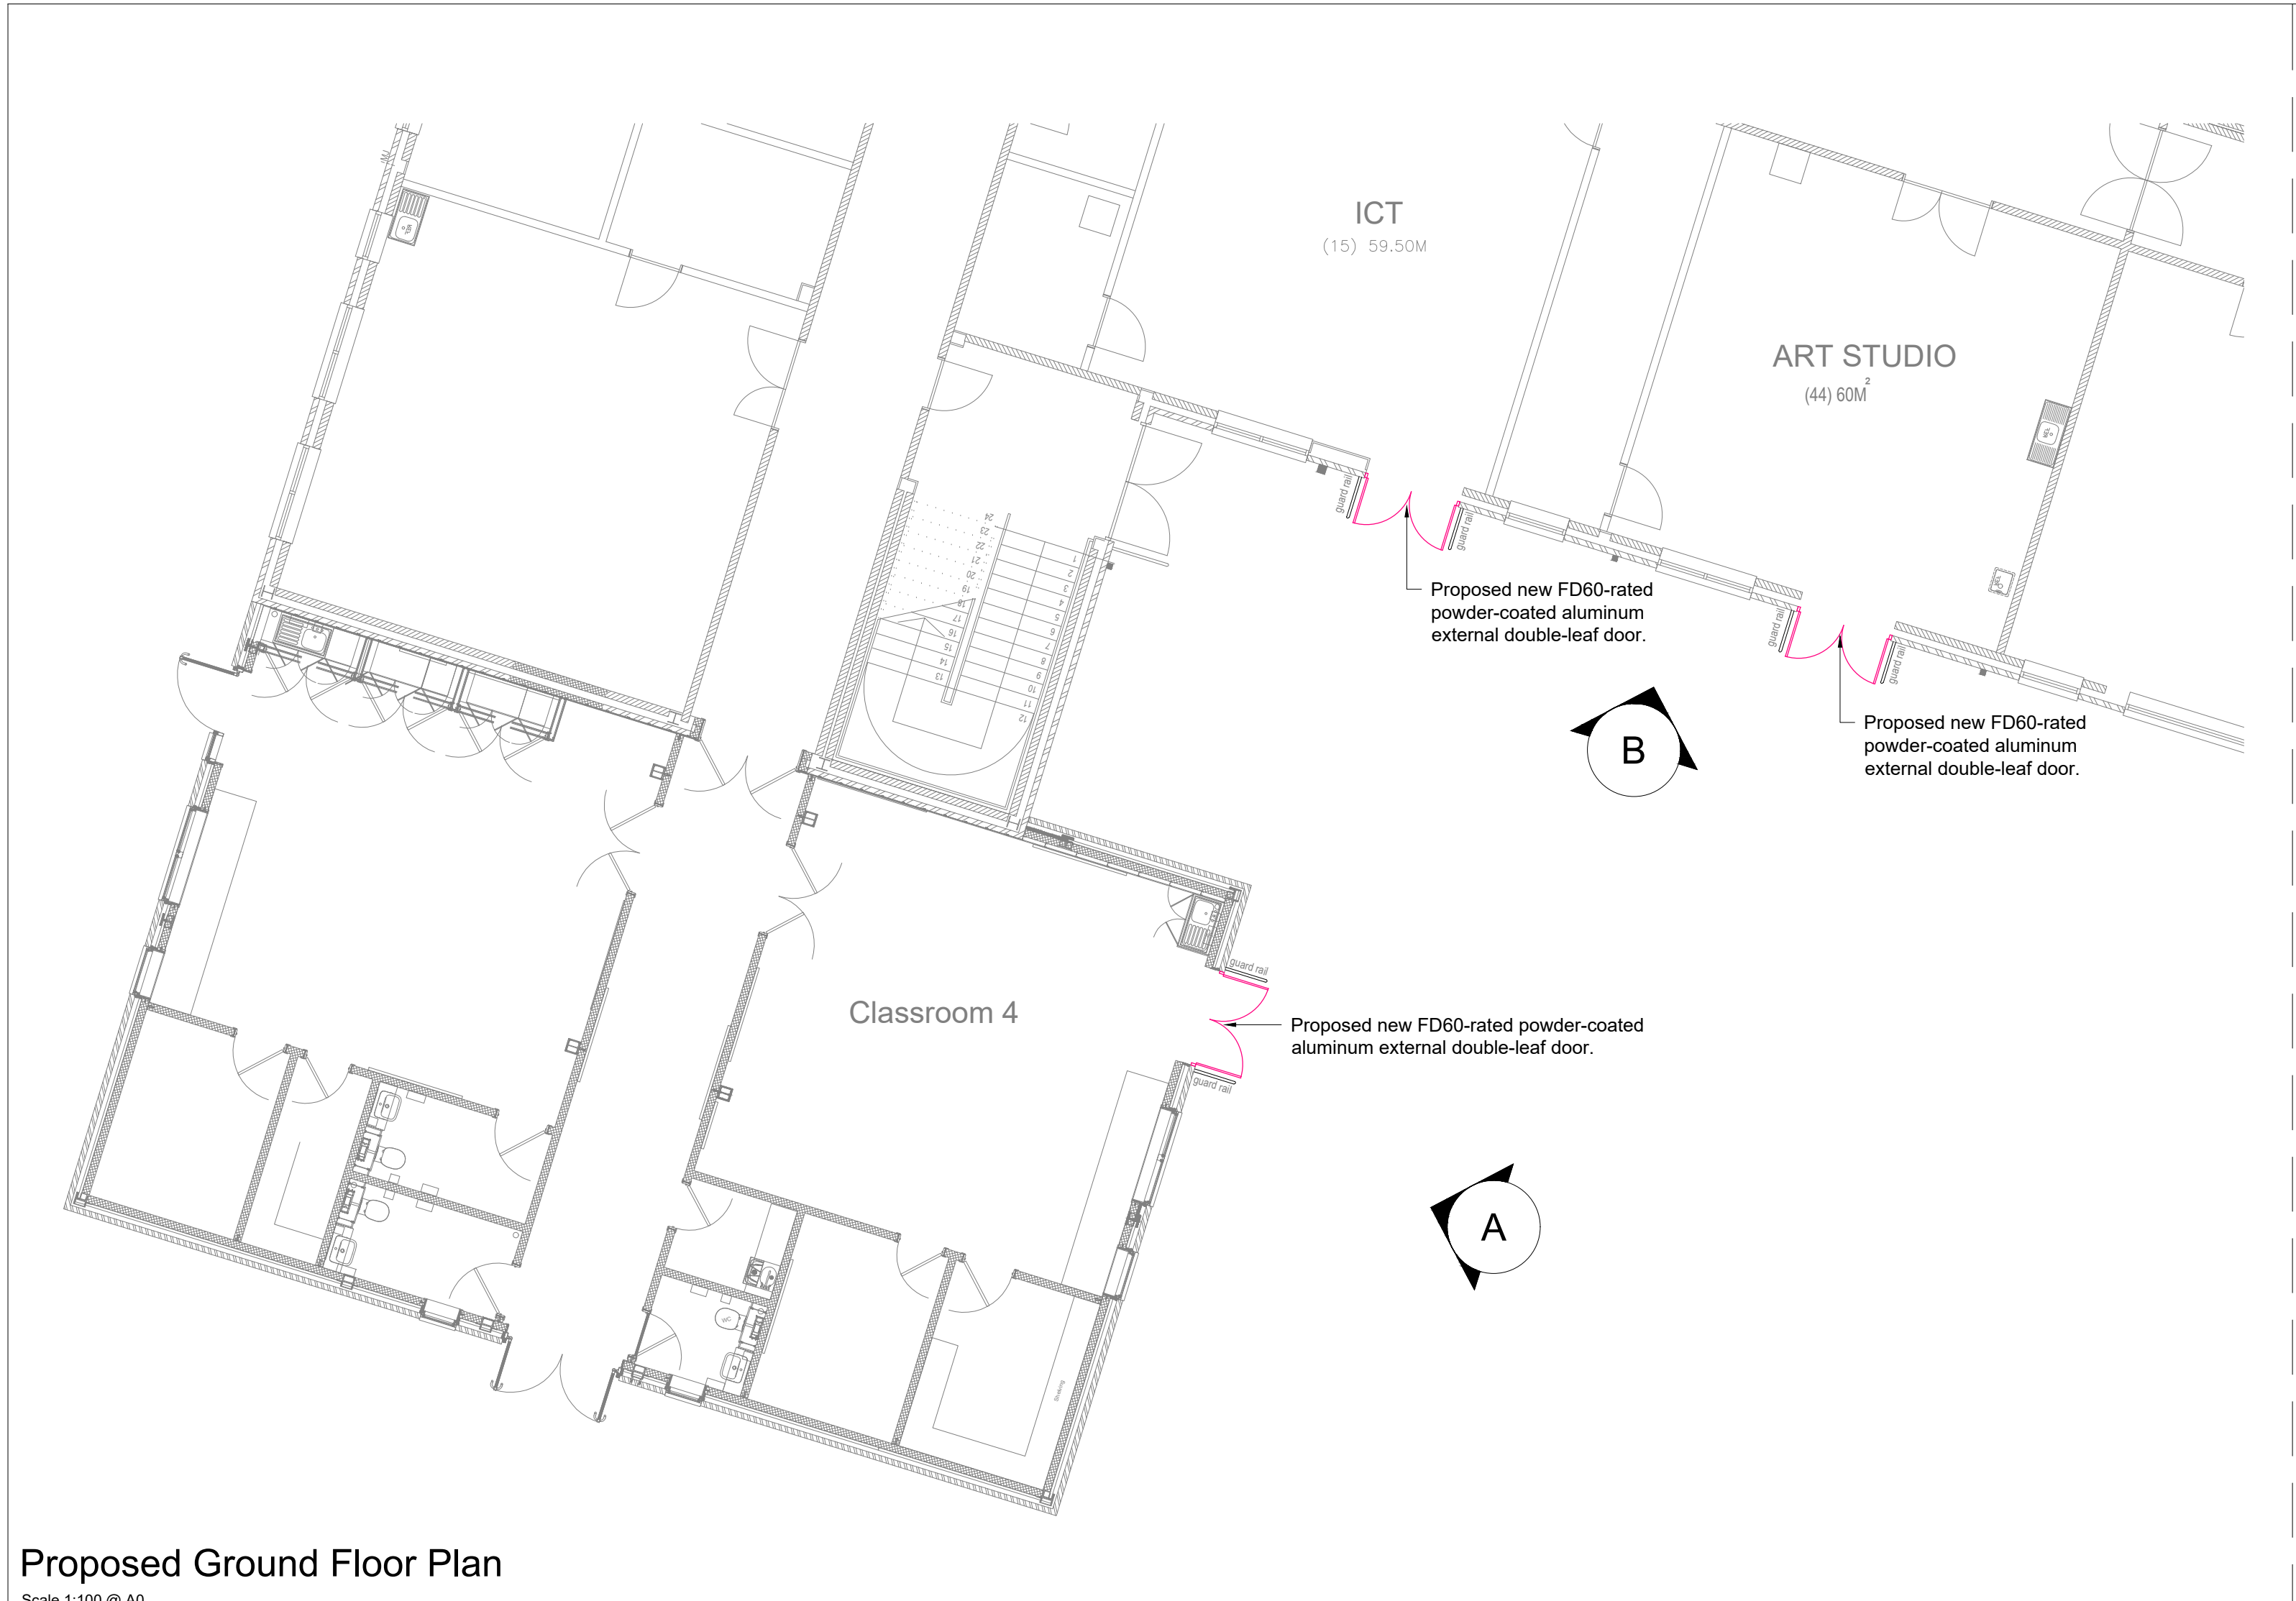


Proposed Ground Floor Plan
Scale 1:100 @ A0

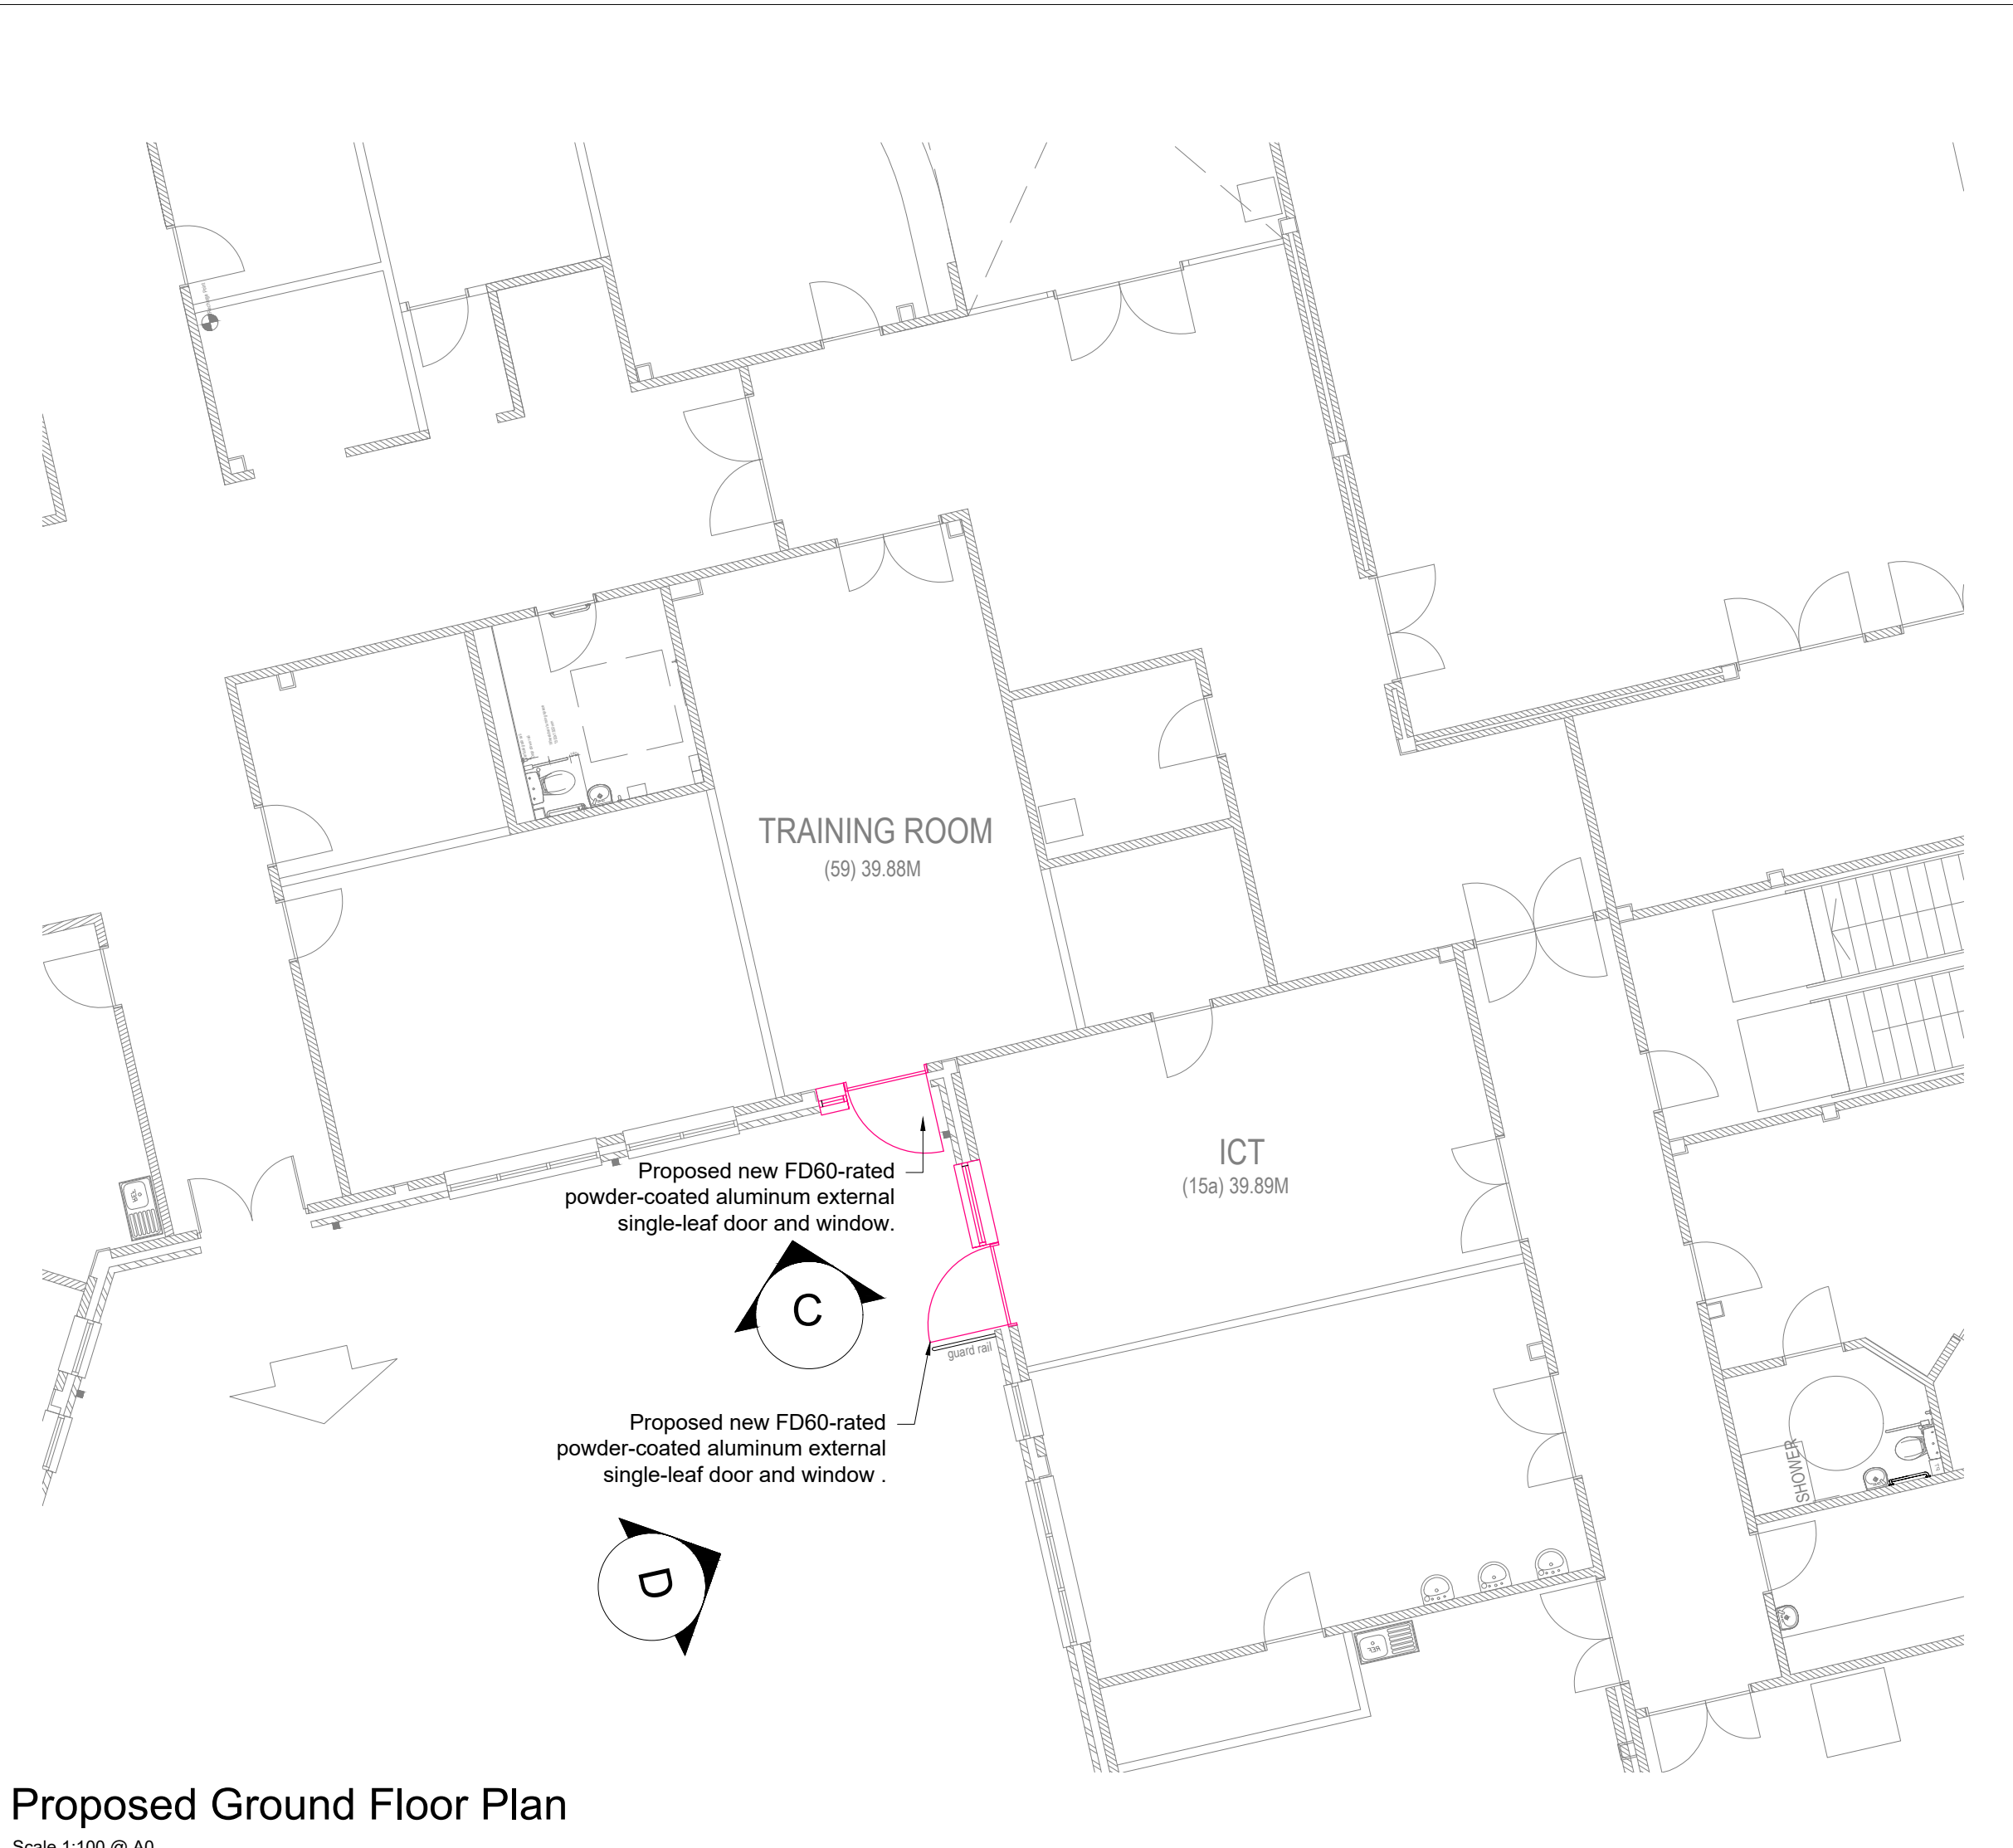

Proposed Ground Floor Plan
Scale 1:100 @ A0

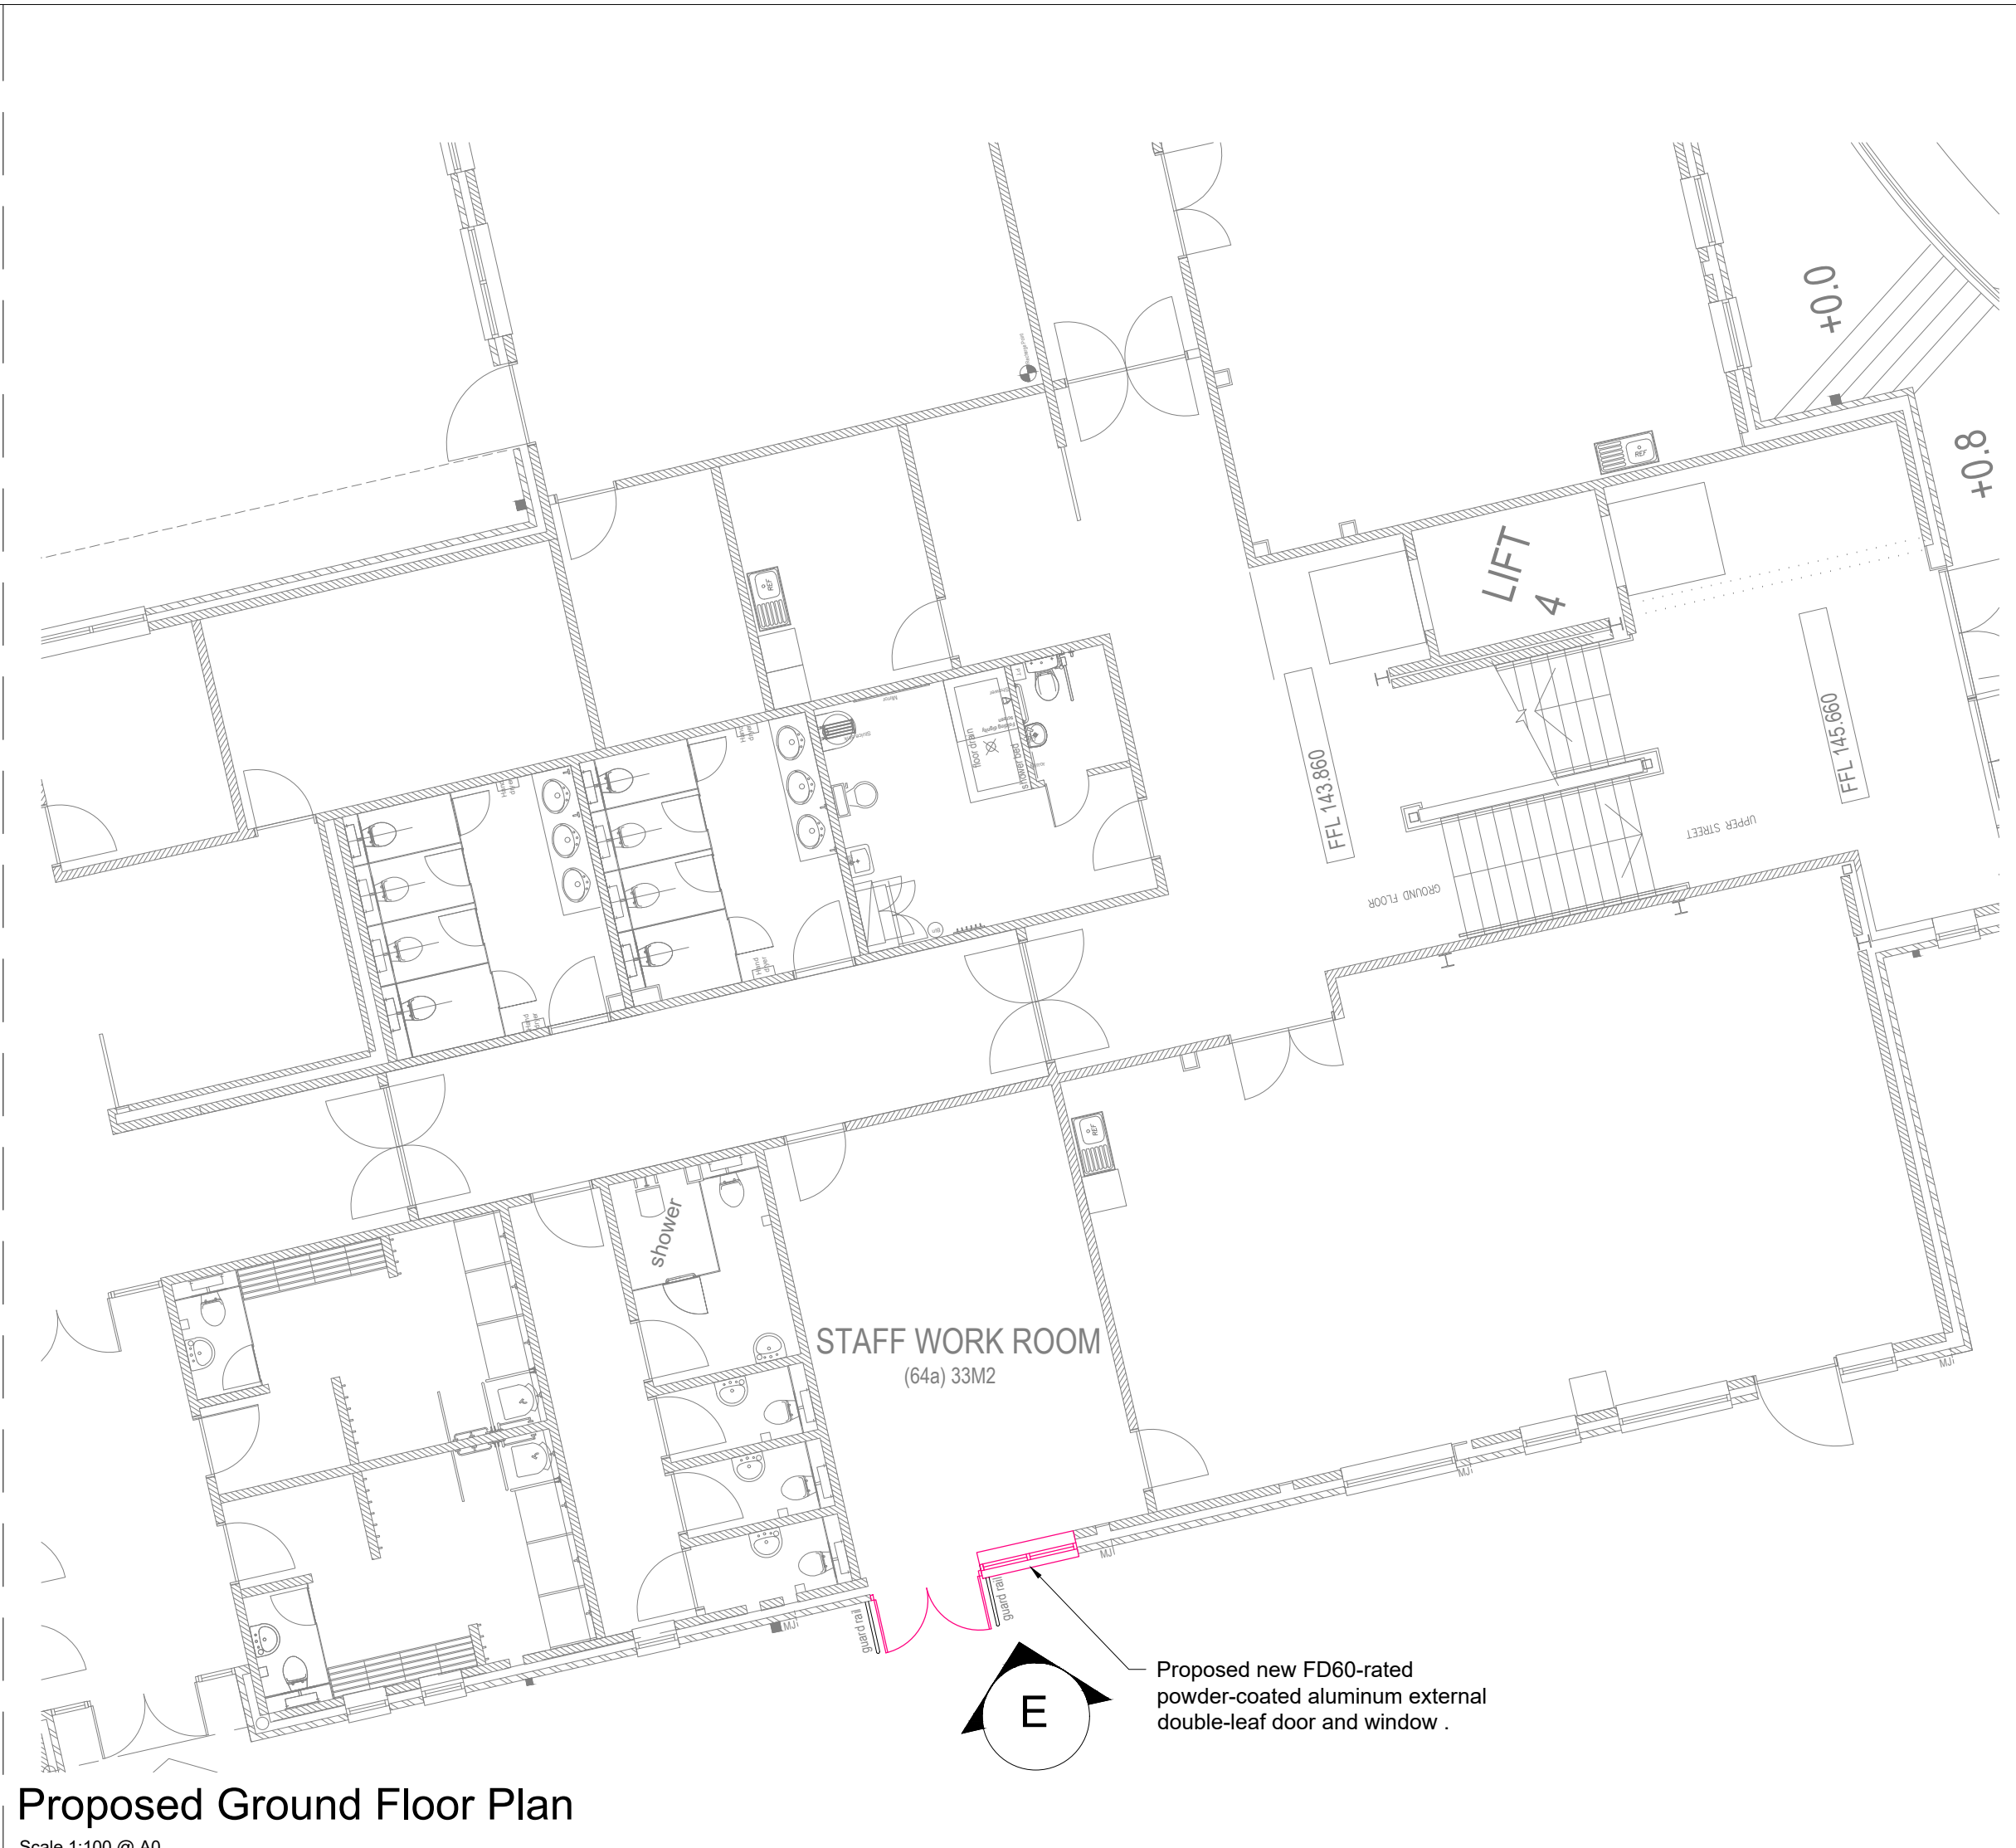

Proposed Ground Floor Plan
Scale 1:100 @ A0

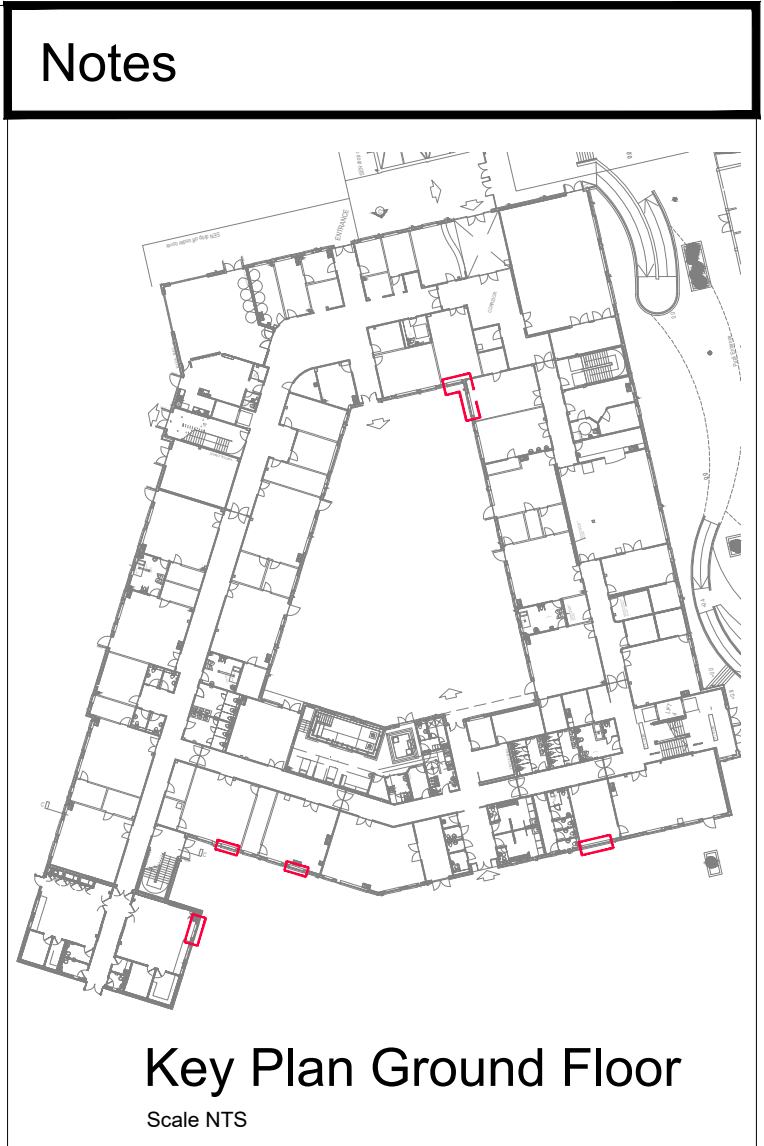

Key Plan Ground Floor
Scale NTS



Proposed Elevation - A
Scale 1:50 @ A0




Proposed Elevation - B
Scale 1:50 @ A0



Proposed Elevation - C
Scale 1:50 @ A0



Proposed Elevation - D
Scale 1:50 @ A0

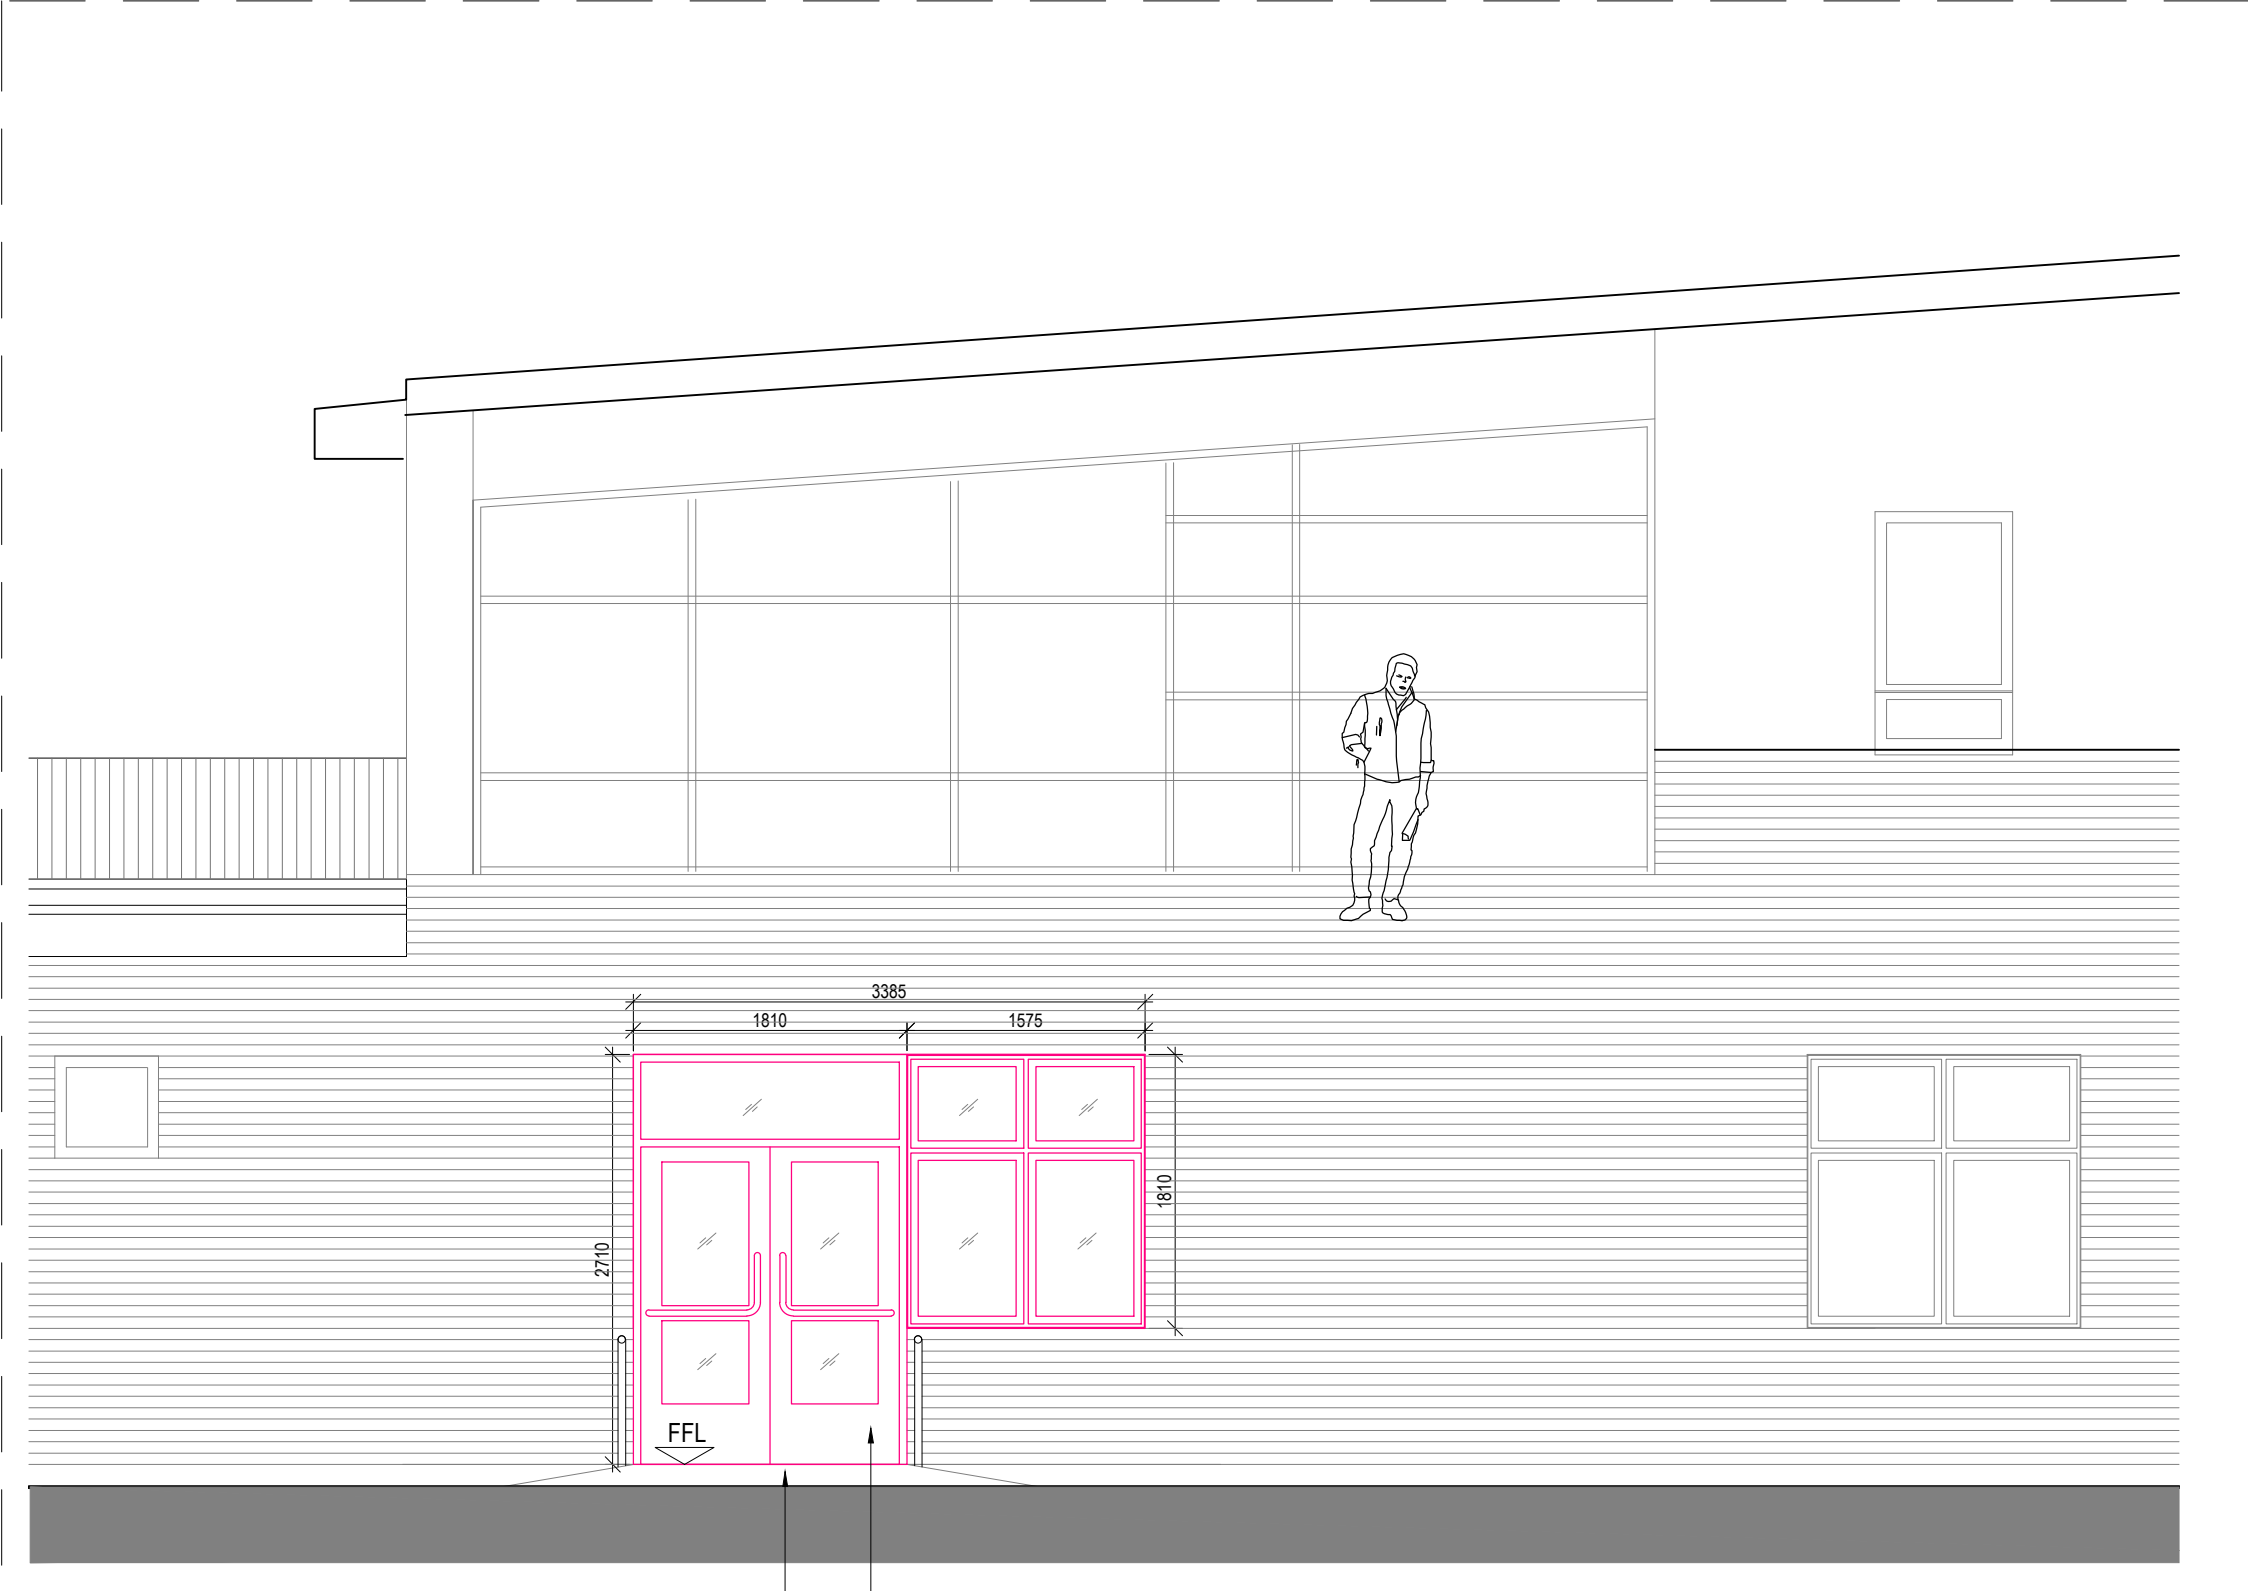

Proposed Elevation - E
Scale 1:50 @ A0

0 0.51m 2m 5m
1:100

Rev	Description	Date	Dr	App
original by				
AB		21/07/25		NO

AHR
AHR Building Consultancy Ltd
5th Floor
55 Princess Street
Manchester
M2 4EW
United Kingdom
T +44(0)161 8287900
E manchester@ahr.co.uk
www.ahr.co.uk

client
Grosvenor Facilities Management Limited

project
Redwood School - Building Modifications

drawing
Proposed Ground Floor Plan And Proposed Elevation

PROJECT NUMBER	DATE	STATUS
2025_00069_002	As indicated	@A0
DRAWING NUMBER	REV	ISSUE STATUS
GFM-AHR-RW-SI-DR-A-20-002		Planning

This drawing is to be read in conjunction with all related drawings. All dimensions must be checked and verified on site before commencing any work or producing shop drawings. The originator should be notified immediately of any discrepancies. This drawing is copyright and remains the property of AHR.