

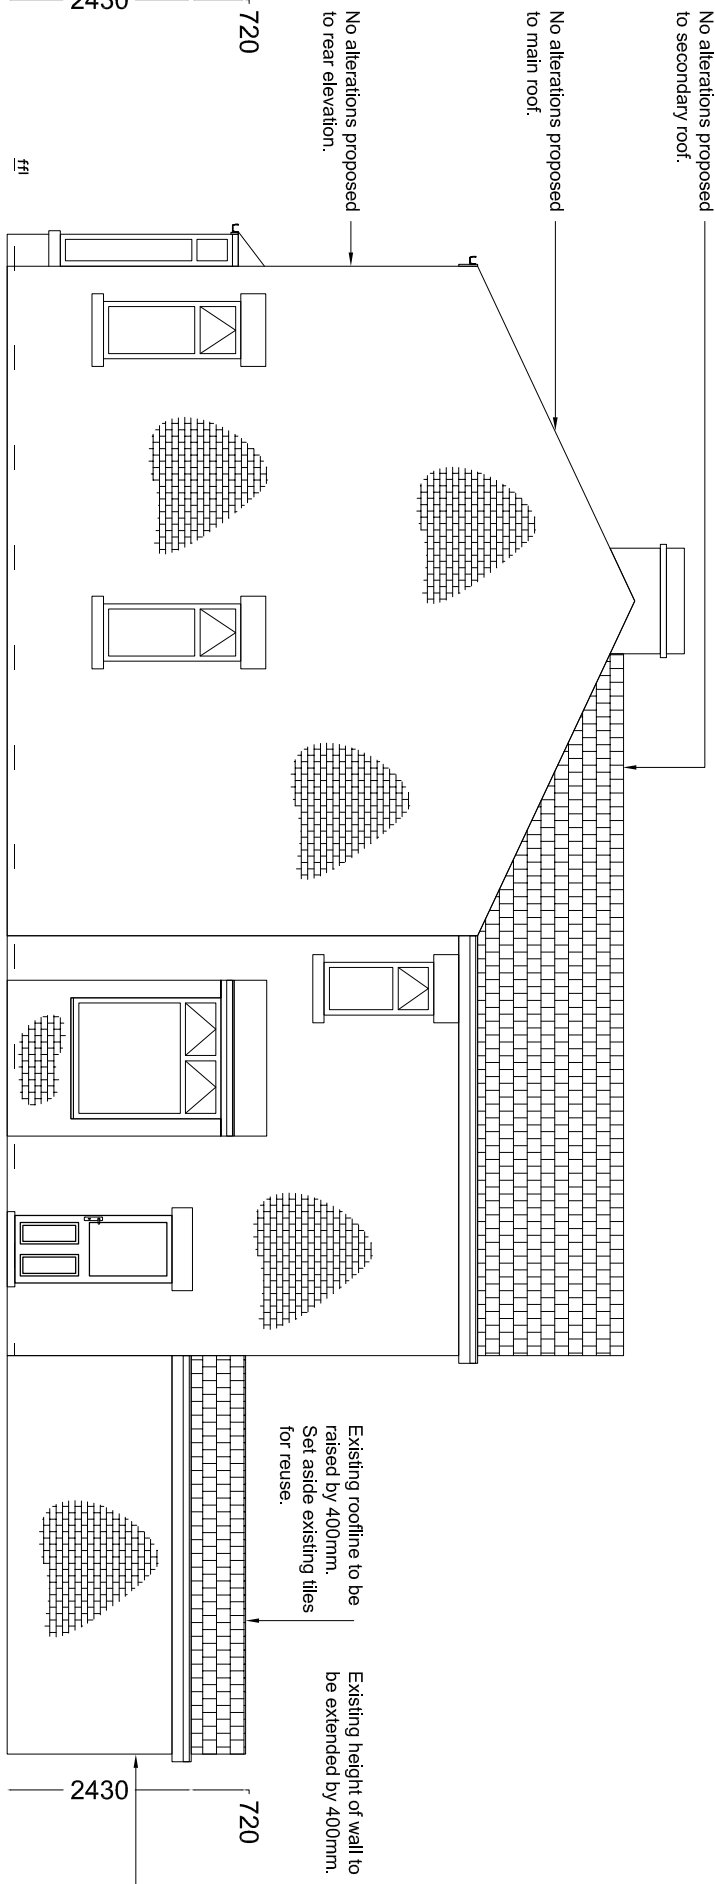
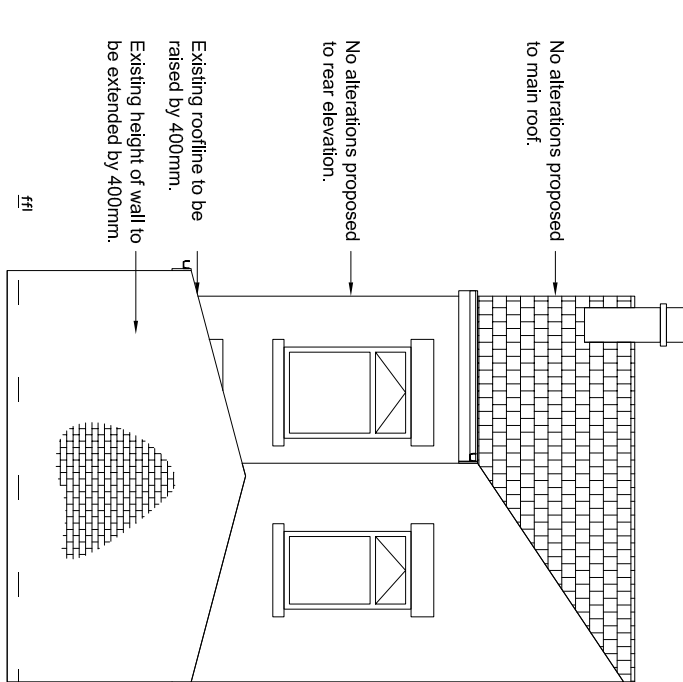
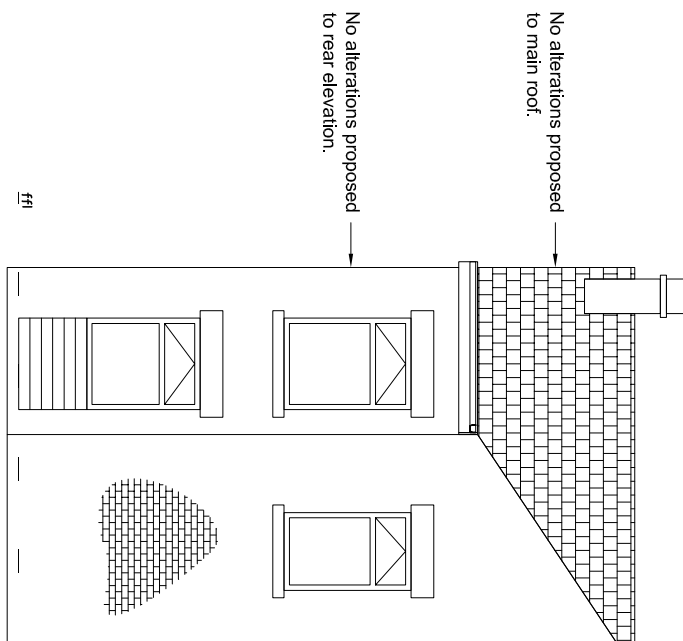


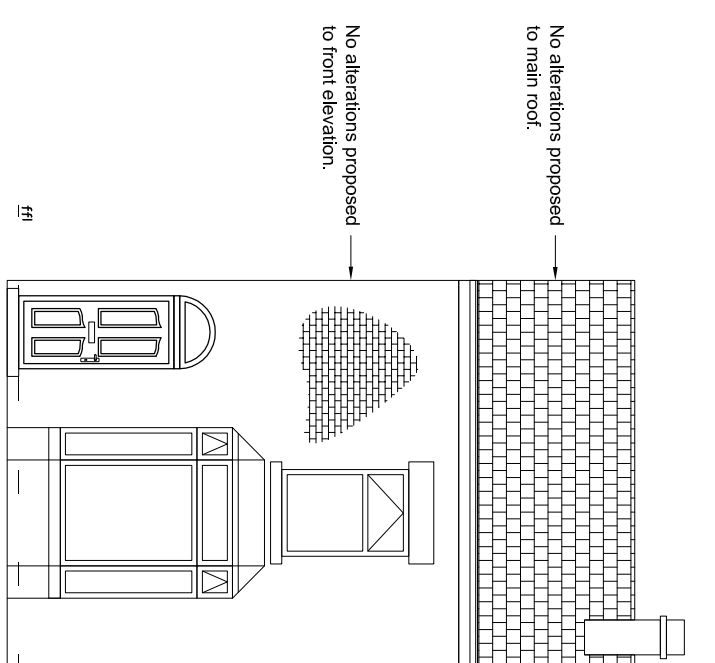

Copyright © 2019 Ordnance Survey. All rights reserved. Ordnance Survey is a registered trademark of Ordnance Survey.

AS EXISTING LOCATION PLAN - SCALE 1:1250

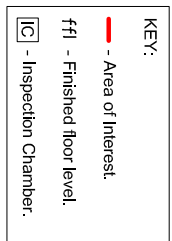

AS EXISTING NORTH ELEVATION

AS EXISTING SOUTH ELEVATION






AS EXISTING SOUTH ELEVATION

AS EXISTING WEST ELEVATION



© Crown copyright 2019 Ordnance Survey. 100053143
Cadastral data is subject to Crown copyright and is reproduced with permission of HM Land Registry.

AS EXISTING SITE PLAN - SCALE 1:500

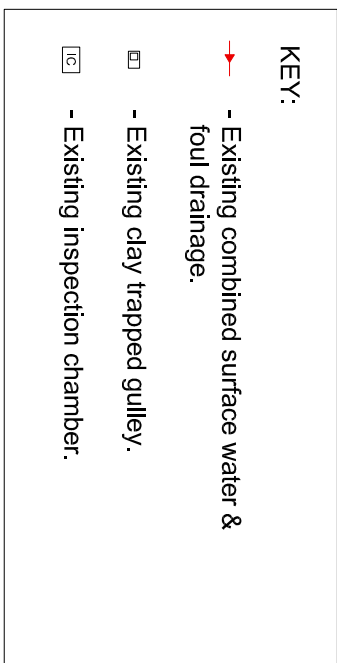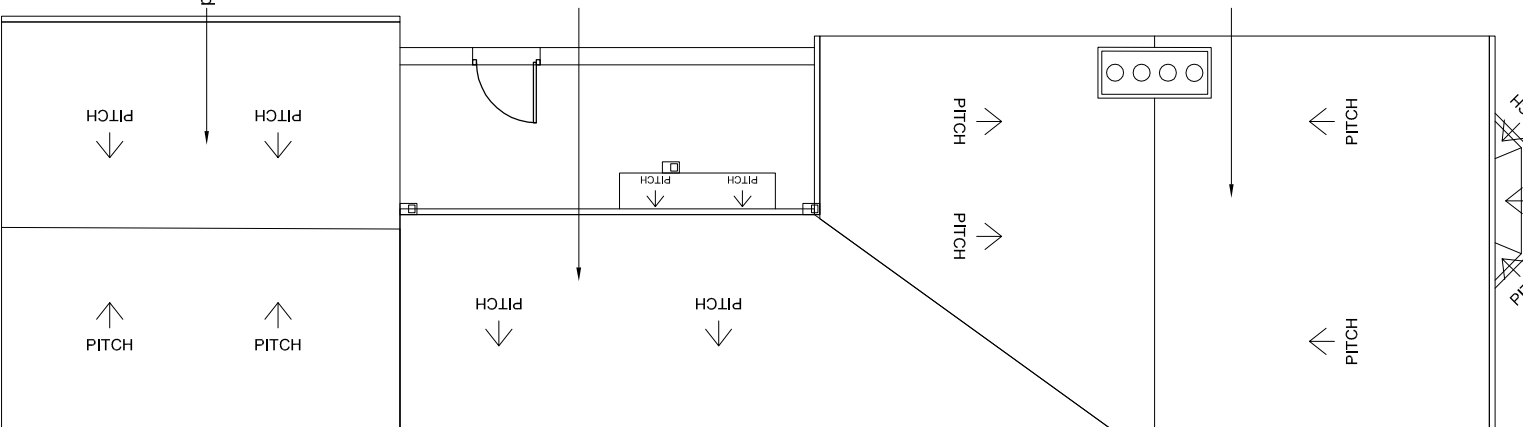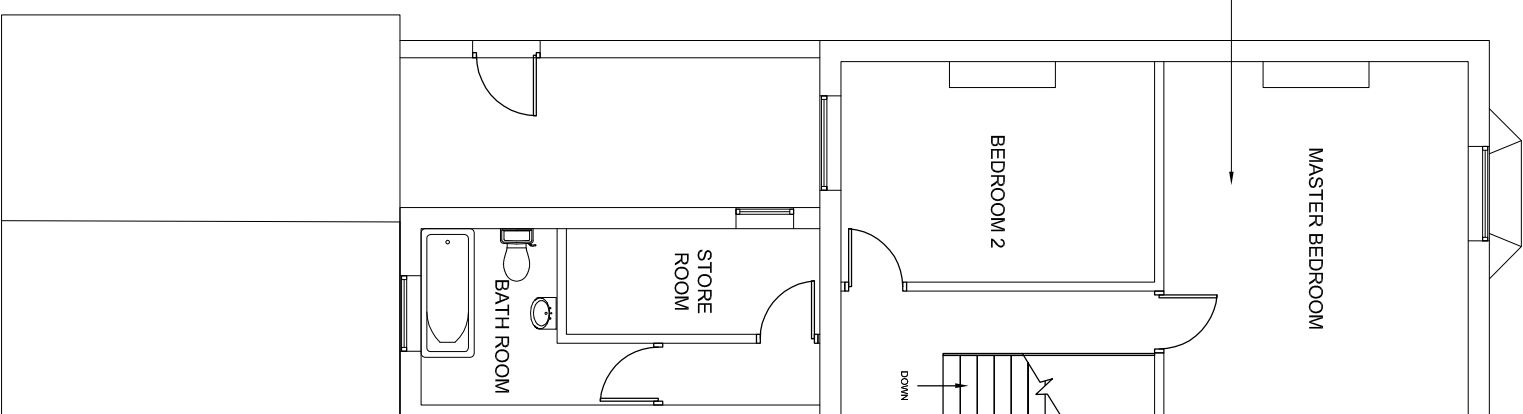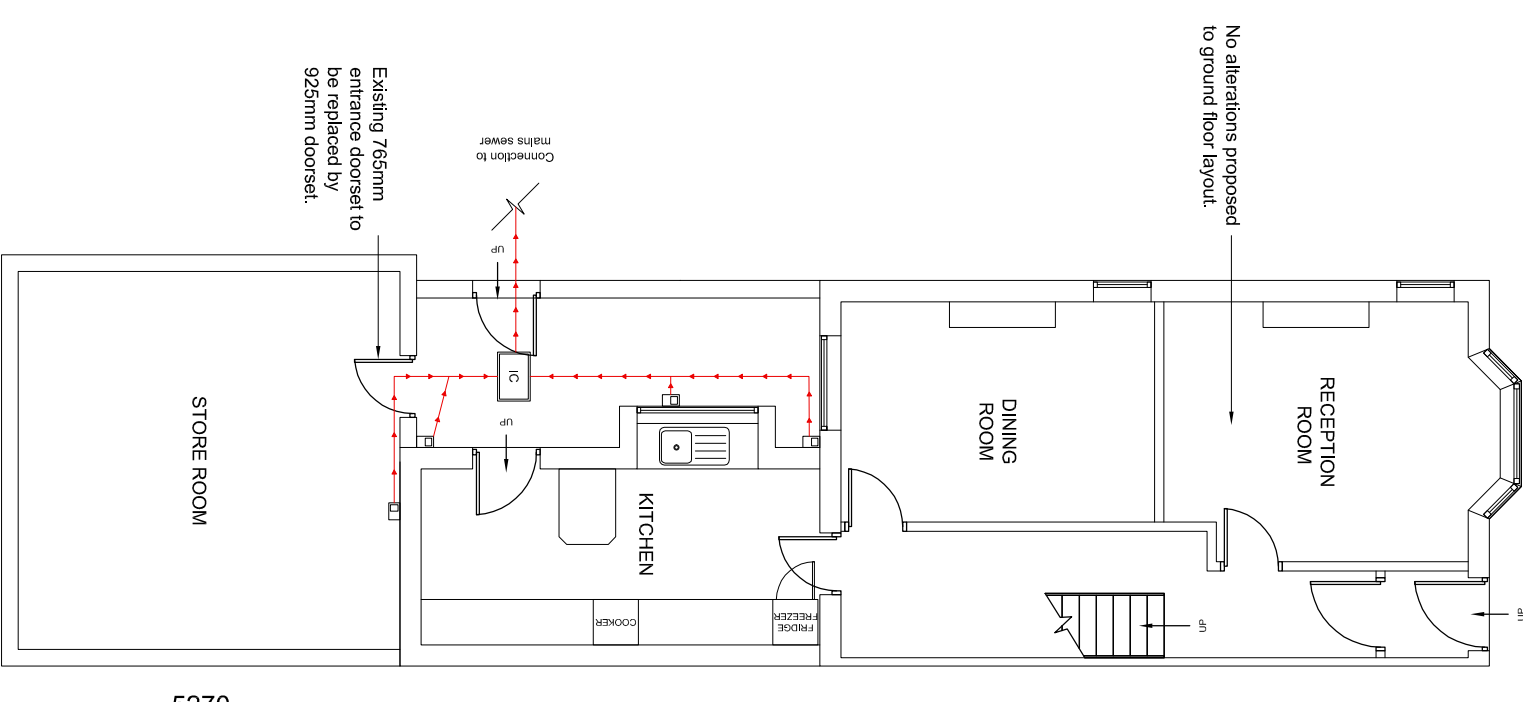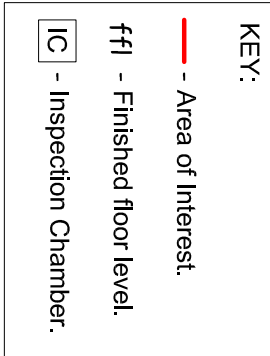

AS EXISTING GROUND FLOOR LAYOUT

AS EXISTING FIRST FLOOR LAYOUT

AS EXISTING SITE AND ROOF LAYOUT

AS EXISTING FLOOR LAYOUT & ELEVATIONS - SCALE 1:100

Copyright:
All rights reserved. This drawing must not be reproduced without permission from MJA.
Any discrepancies to be reported to MJA immediately.

Client: Miss Tracy Angel
24 Thornham New Road,
Cassington,
OX11 2XR.

Notes:
Rev: A Date: 04.06.2025 Description: Added dimensions to drawing.

Drawing Title: Creation of Ground Floor Level Access
Drawing No: P2504.02 Scale: As shown Drawn: MJA Sheet: A1
Purpose of Issue: Development Control Consent - Planning