



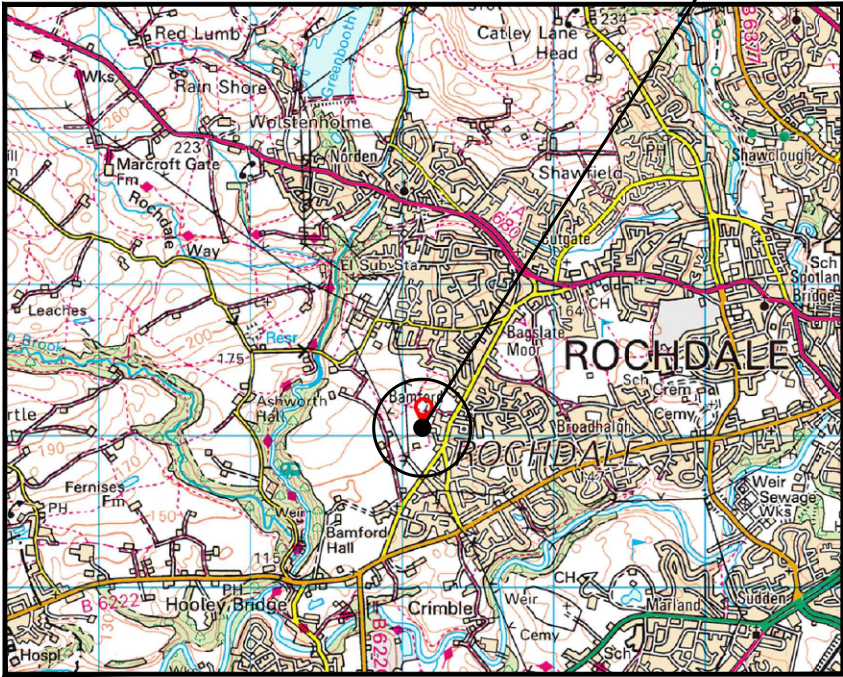


SITE LOCATION
(Scale 1:50000)

 


SITE PHOTOGRAPH

SITE LOCATION

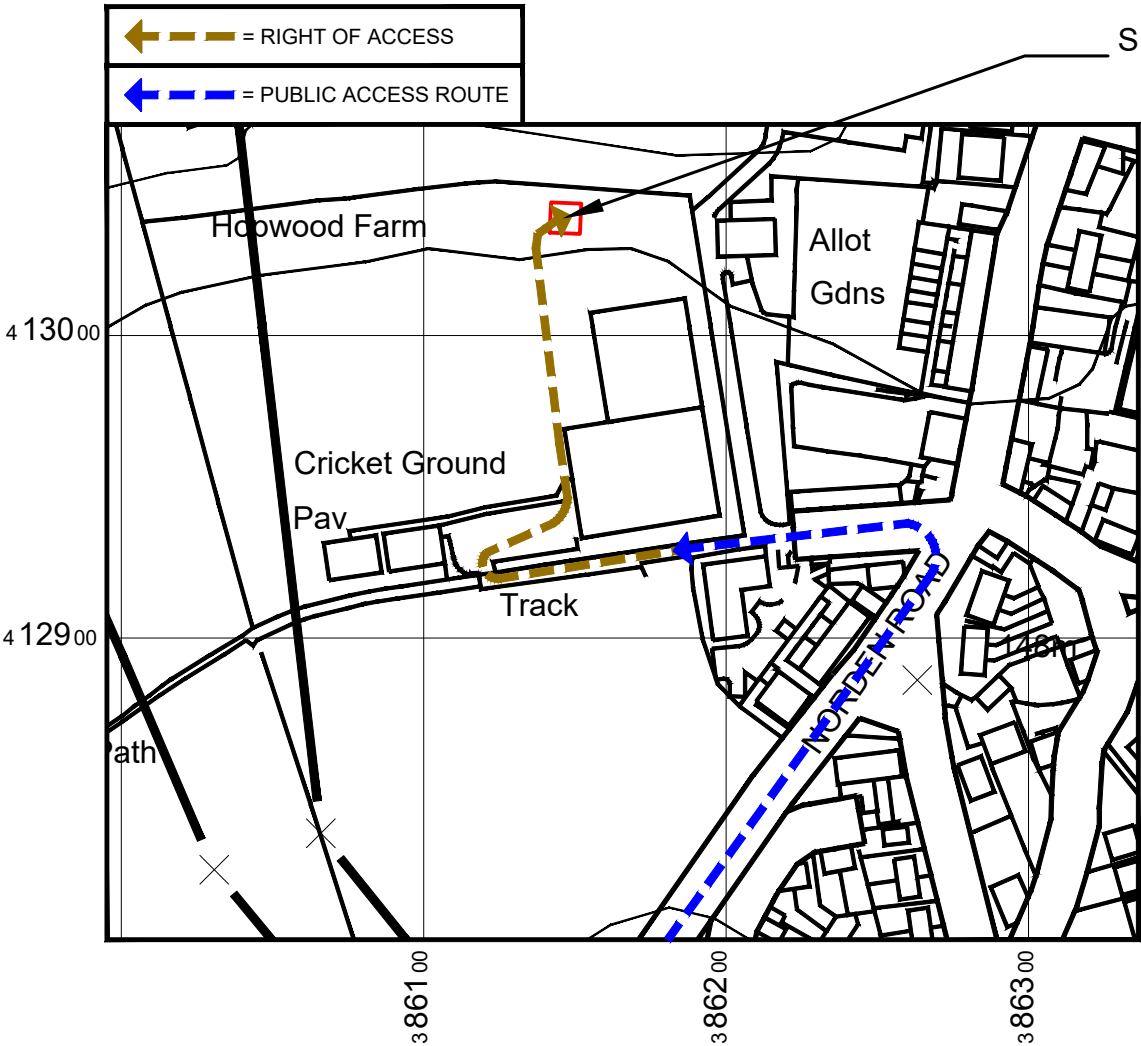

DETAILED SITE LOCATION
(Scale 1:1250)

 

DIRECTIONS TO SITE:

FROM THE M66 NEAR HEYWOOD (BURY BL9 7LA), TAKE EXIT 2 AND HEAD TOWARD WILLOW STREET. TURN RIGHT ONTO WILLOW STREET AND GO THROUGH TWO ROUNDABOUTS. CONTINUE STRAIGHT ONTO ROCHDALE OLD ROAD, FOLLOWING SIGNS FOR BURY AND ROCHDALE OLD ROAD (B6222), AND STAY ON THIS ROUTE FOR ABOUT 3.1 MILES. WHEN YOU REACH HOLLIN LANE IN BAMFORD, ROCHDALE, TURN LEFT AND CONTINUE FOR ABOUT 0.1 MILES UNTIL YOU ARRIVE AT BAMFORD FIELDHOUSE CRICKET CLUB. THE SITE IS LOCATED IN THE NORTH-EASTERN CORNER OF THE CRICKET PLAYING FIELDS.

what3words:

///REACT.MULL.SENDS




EXISTING SITE PLAN
(1:200)

	Project: JET07		Site Address: HOLLIN LANE BAMFORD ROCHDALE (BEHIND THE GRAPES PUB) OL11 5PW	ALL DIMENSIONS ARE IN mm UNLESS NOTED OTHERWISE				Drawing Title: EXISTING SITE PLAN		Purpose of Issue: PLANNING			
	Sharer 1 Ref: -	Sharer 2 Ref: -		Rev A	Issued for Approval	By NJ	Ch JE	Date 21.07.25	Drawing No.: 200	Drawing Revision: A	Date of Issue: 08.09.25	Pack Revision: C	
	Cell Name: BAMFORD FIELDHOUSE CC		National Grid Ref: E: 386142 N: 413040							Drawn By: NJ	Drawn On: 21.07.25	Principal Designer: JET NETWORK SOLUTIONS	
										Checked By: JE	Checked On: 21.07.25	Designer: JE	Surveyed By: SP



	Project: JET07		Site Address: HOLLIN LANE BAMFORD ROCHDALE (BEHIND THE GRAPES PUB) OL11 5PW	ALL DIMENSIONS ARE IN mm UNLESS NOTED OTHERWISE				Drawing Title: PROPOSED SITE PLAN		Purpose of Issue: PLANNING						
	Sharer 1 Ref: -	Sharer 2 Ref: -		Rev	Modification	By	Ch	Date	Drawing No.: 201	Drawing Revision: C	Date of Issue: 08.09.25	Pack Revision: C				
	Cell Name: BAMFORD FIELDHOUSE CC			National Grid Ref: E: 386142 N: 413040	A	Issued for Approval	NJ	JE	21.07.25	Drawn By: NJ	Drawn On: 31.07.25	Principal Designer: JET NETWORK SOLUTIONS				
								B	Minor Annotation Updates					NJ	JE	31.07.25
								C	Planting scheme added					NJ	JE	08.09.25
								Checked By: JE	Checked On: 31.07.25	Designer: JE	Surveyed By: SP					

PROPOSED SITE & PLANTING
SCHEME LOCATION


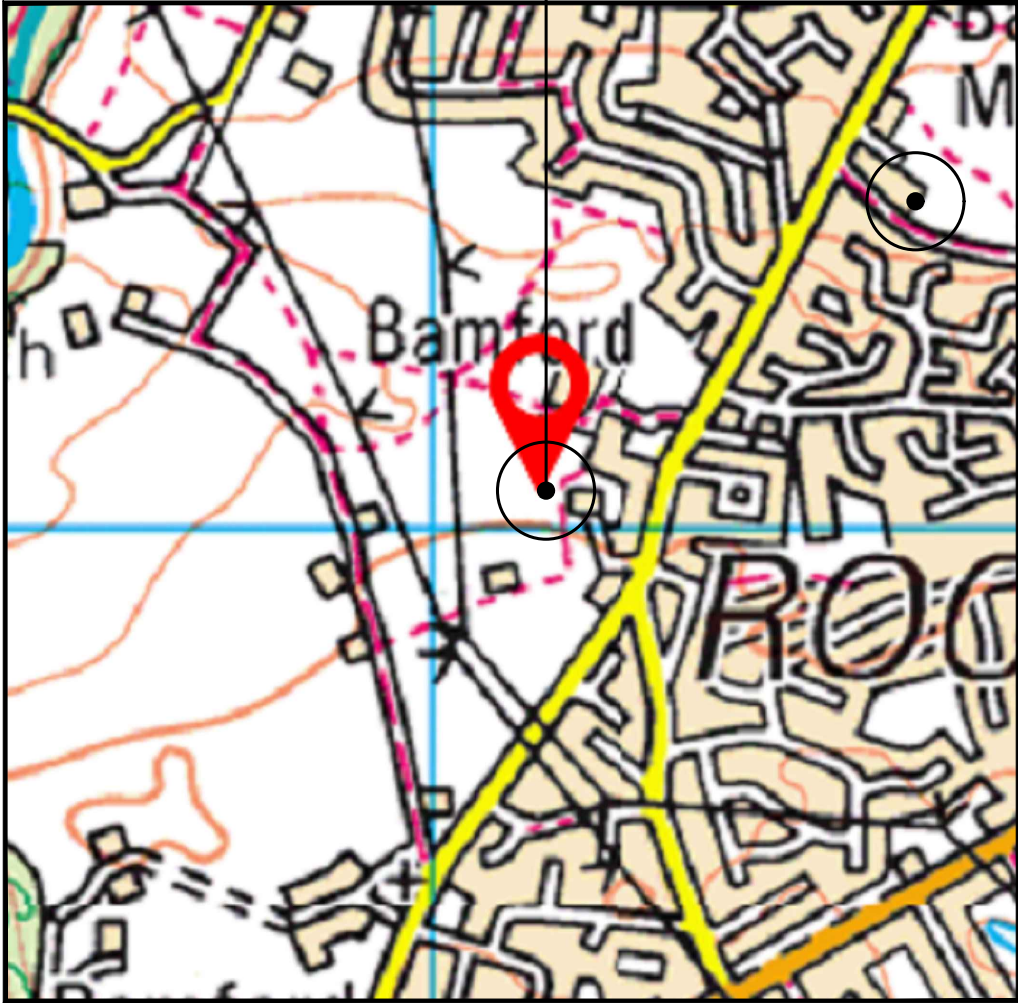


LOCATION PLAN
(1:10 000)




PLANTING SCHEME LOCATION PHOTOGRAPH

PROPOSED PLANTING
SCHEME LOCATION

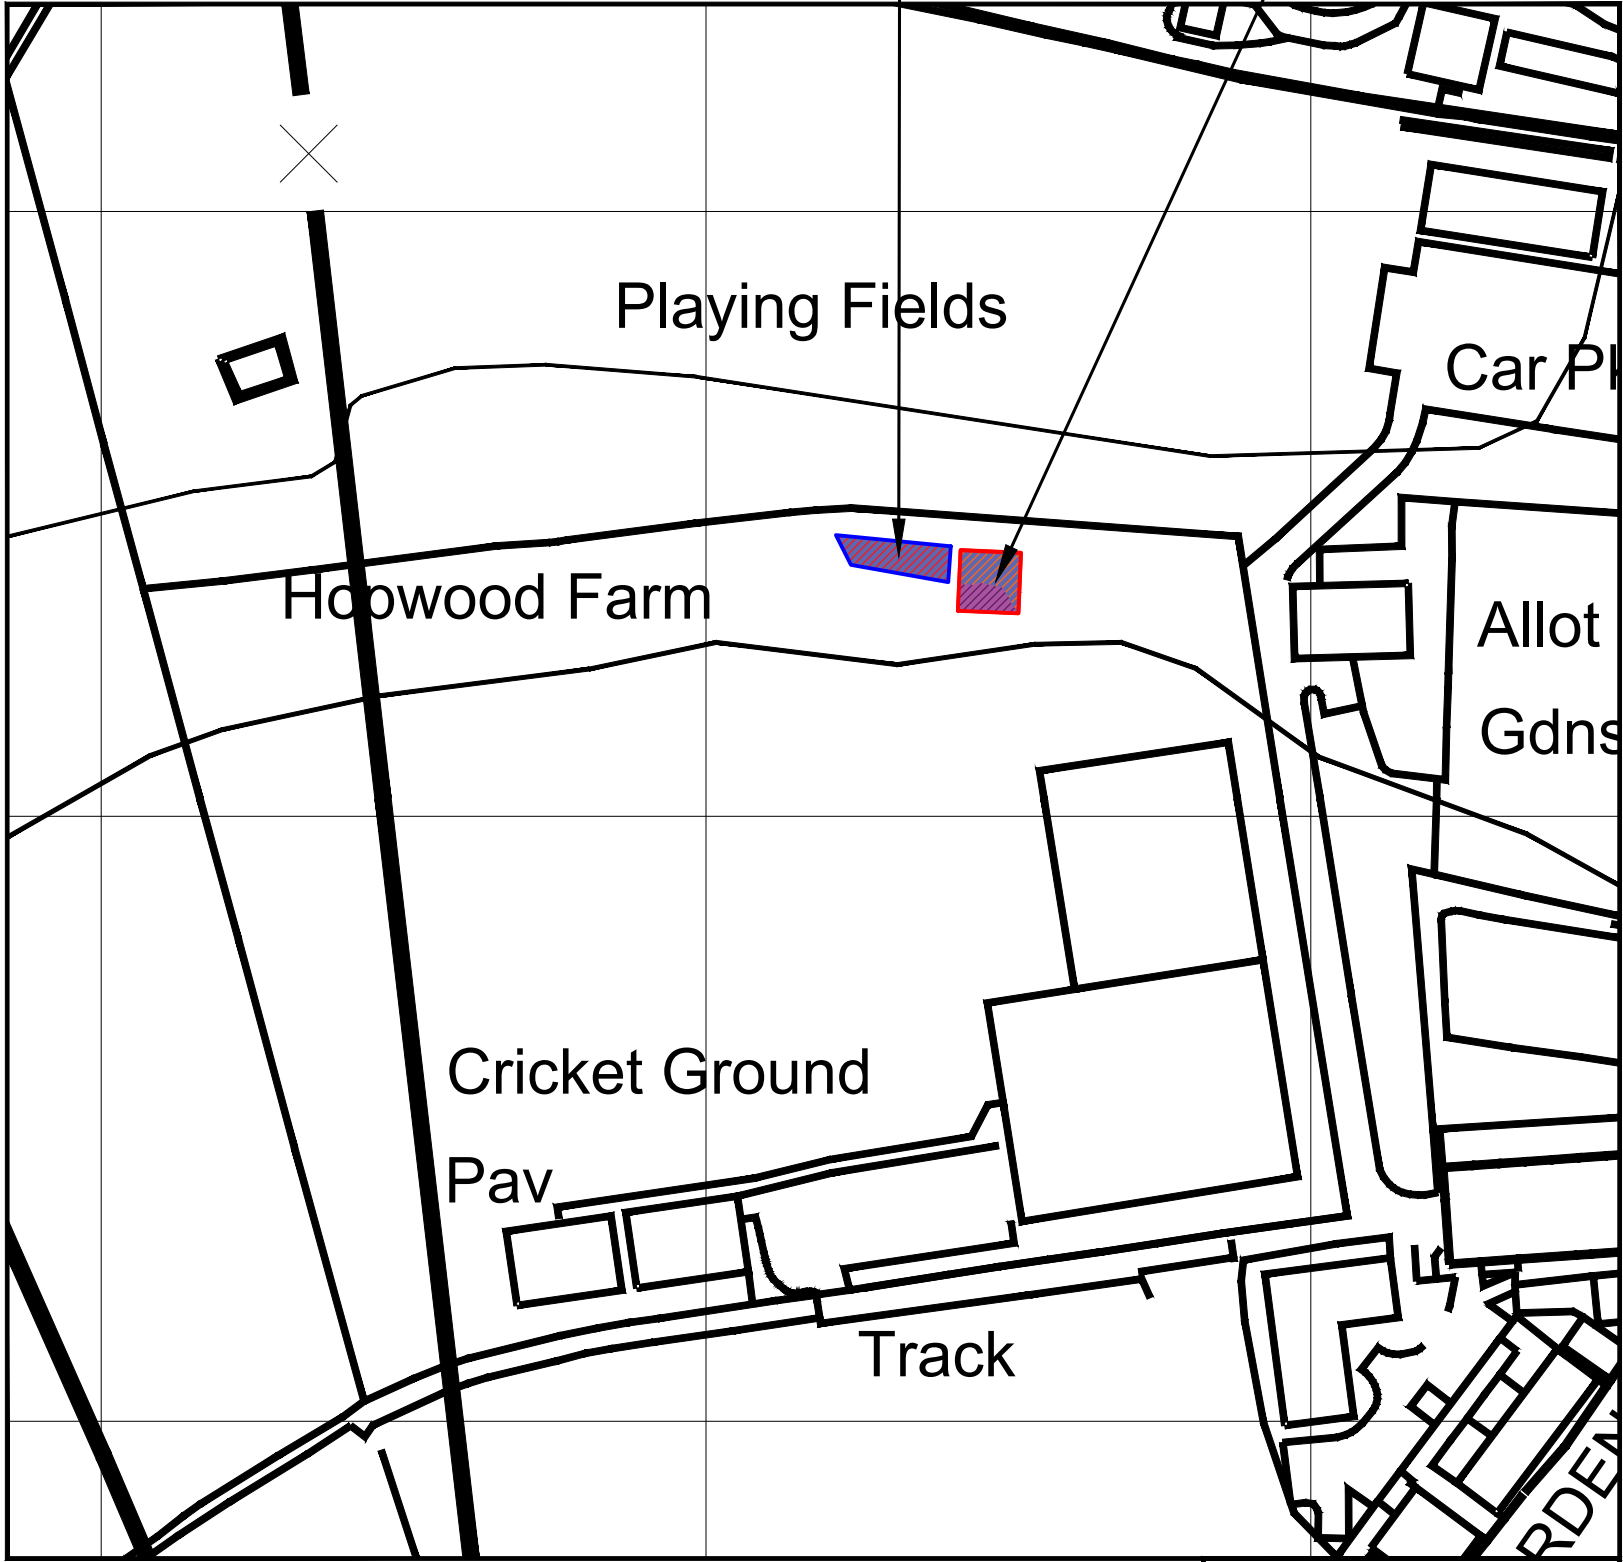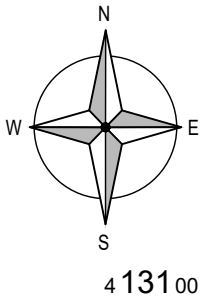


PROPOSED PLANTING SCHEME PLAN
(1:1250)

 


- APPLICATION SITE AREA
- PLANTING SCHEME BOUNDARY

	Project: JET07		Site Address: HOLLIN LANE BAMFORD ROCHDALE (BEHIND THE GRAPES PUB) OL11 5PW	ALL DIMENSIONS ARE IN mm UNLESS NOTED OTHERWISE				Drawing Title: PROPOSED PLANTING SCHEME PLAN		Purpose of Issue: PLANNING	
	Sharer 1 Ref: -	Sharer 2 Ref: -		Rev	Modification	By	Ch	Date			

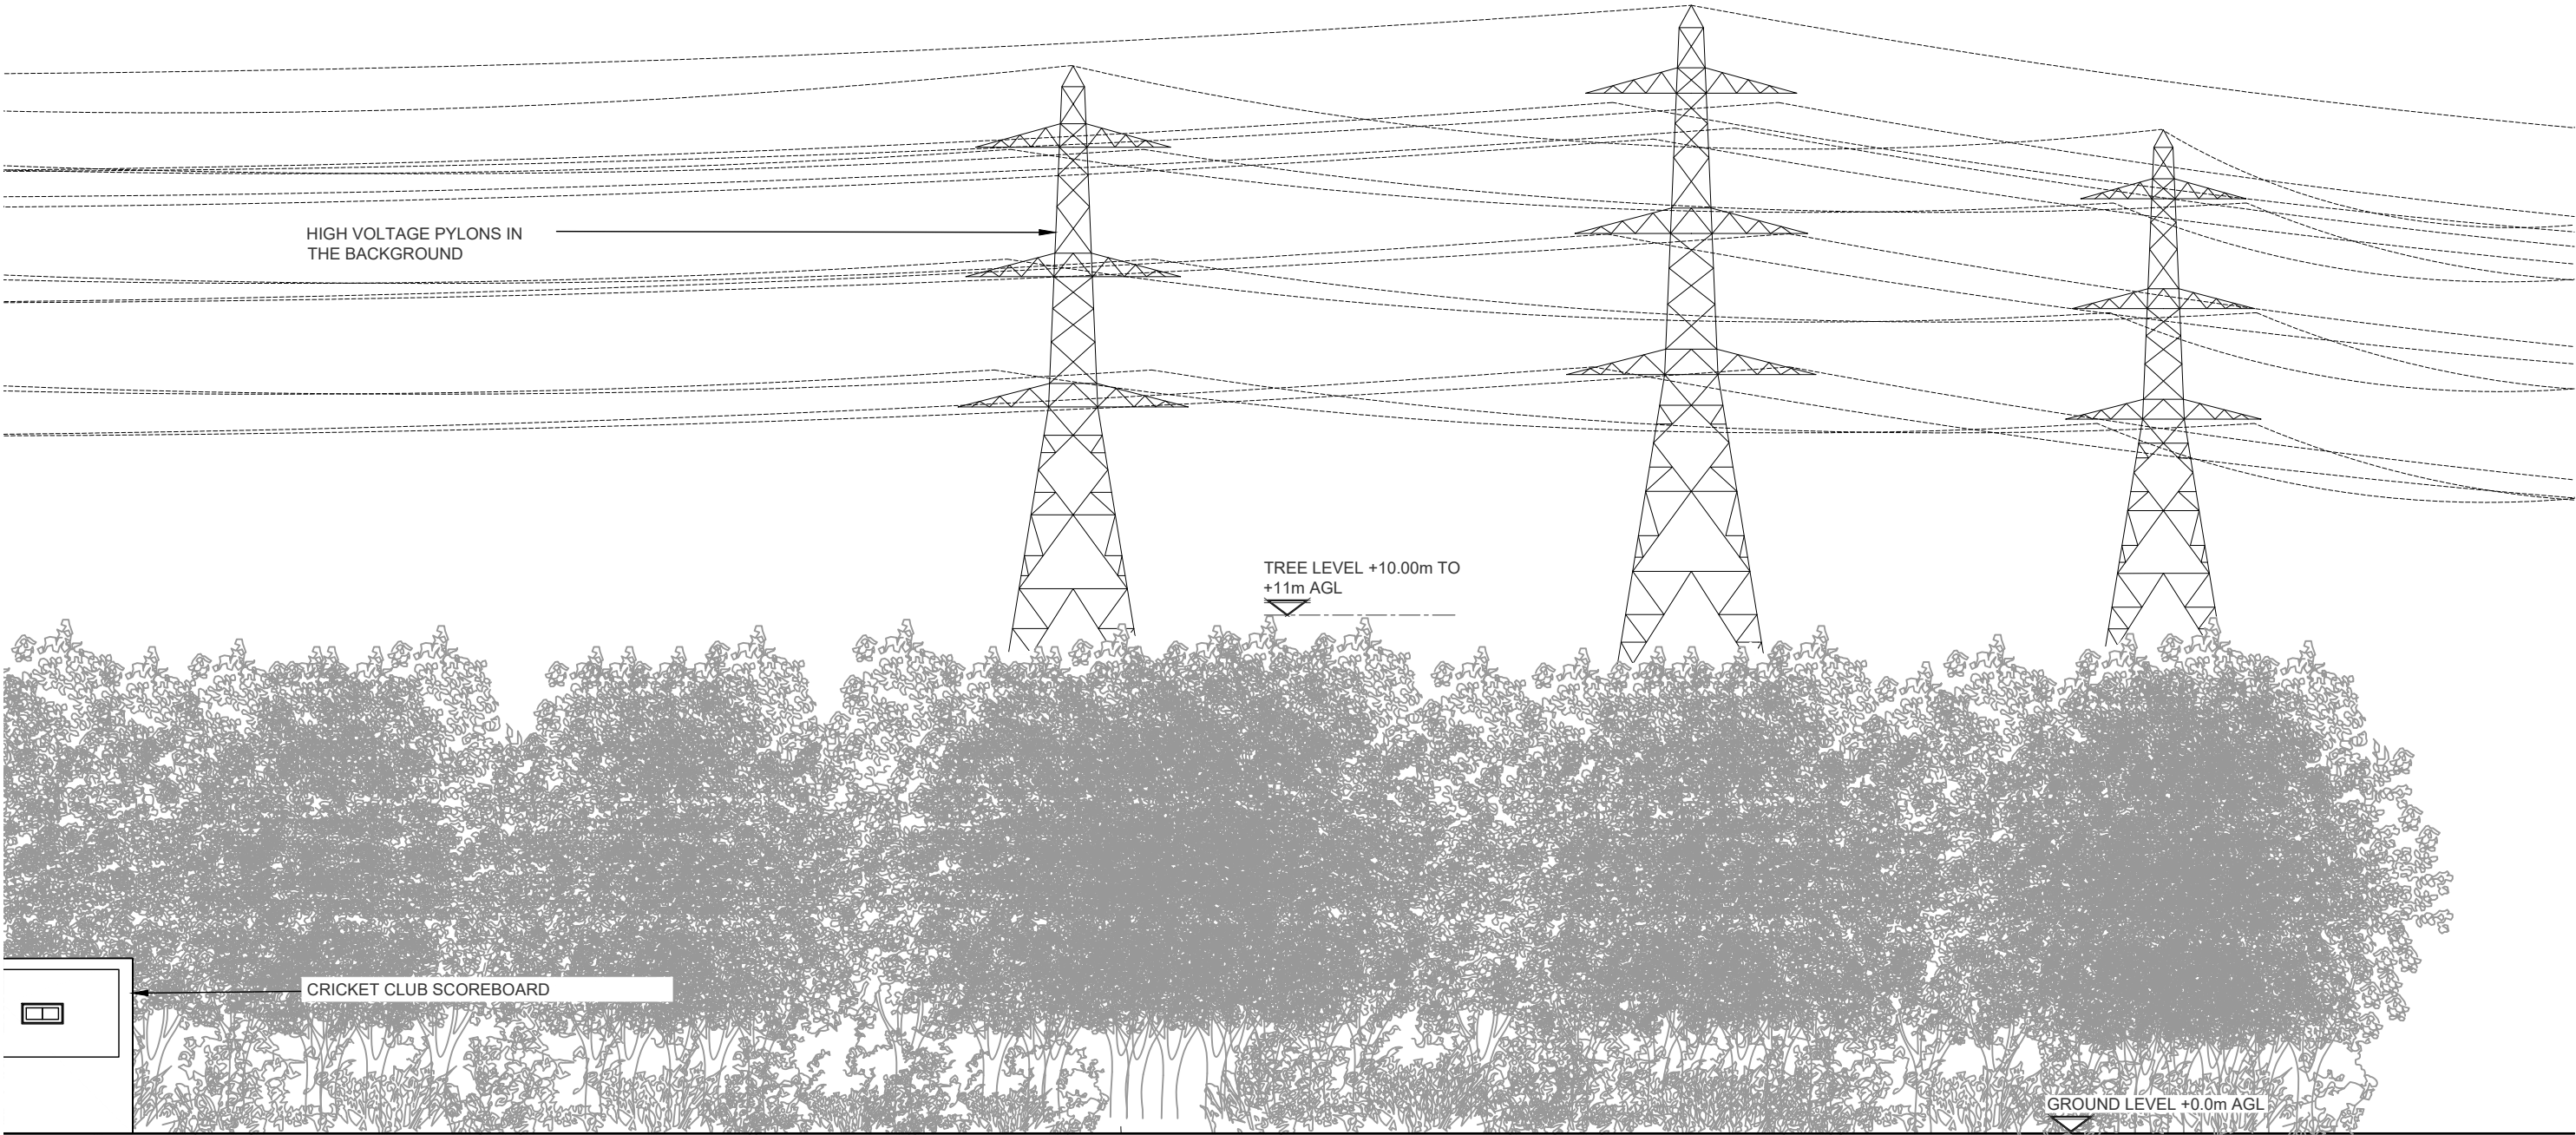


EXISTING SOUTH-EAST ELEVATION

(1:150)

 


	Project: JET07		Site Address: HOLLIN LANE BAMFORD ROCHDALE (BEHIND THE GRAPES PUB) OL11 5PW	ALL DIMENSIONS ARE IN mm UNLESS NOTED OTHERWISE				Drawing Title: EXISTING SITE ELEVATION		Purpose of Issue: PLANNING						
	Sharer 1 Ref: -	Sharer 2 Ref: -		Rev	Modification	By	Ch	Date	Drawing No.: 300	Drawing Revision: B	Date of Issue: 08.09.25	Pack Revision: C				
	Cell Name: BAMFORD FIELDHOUSE CC			National Grid Ref: E: 386142 N: 413040	A	Issued for Approval	NJ	JE	21.07.25	Drawn By: NJ	Drawn On: 31.07.25	Principal Designer: JET NETWORK SOLUTIONS				
								B	Minor Annotation Updates					NJ	JE	31.07.25
</																

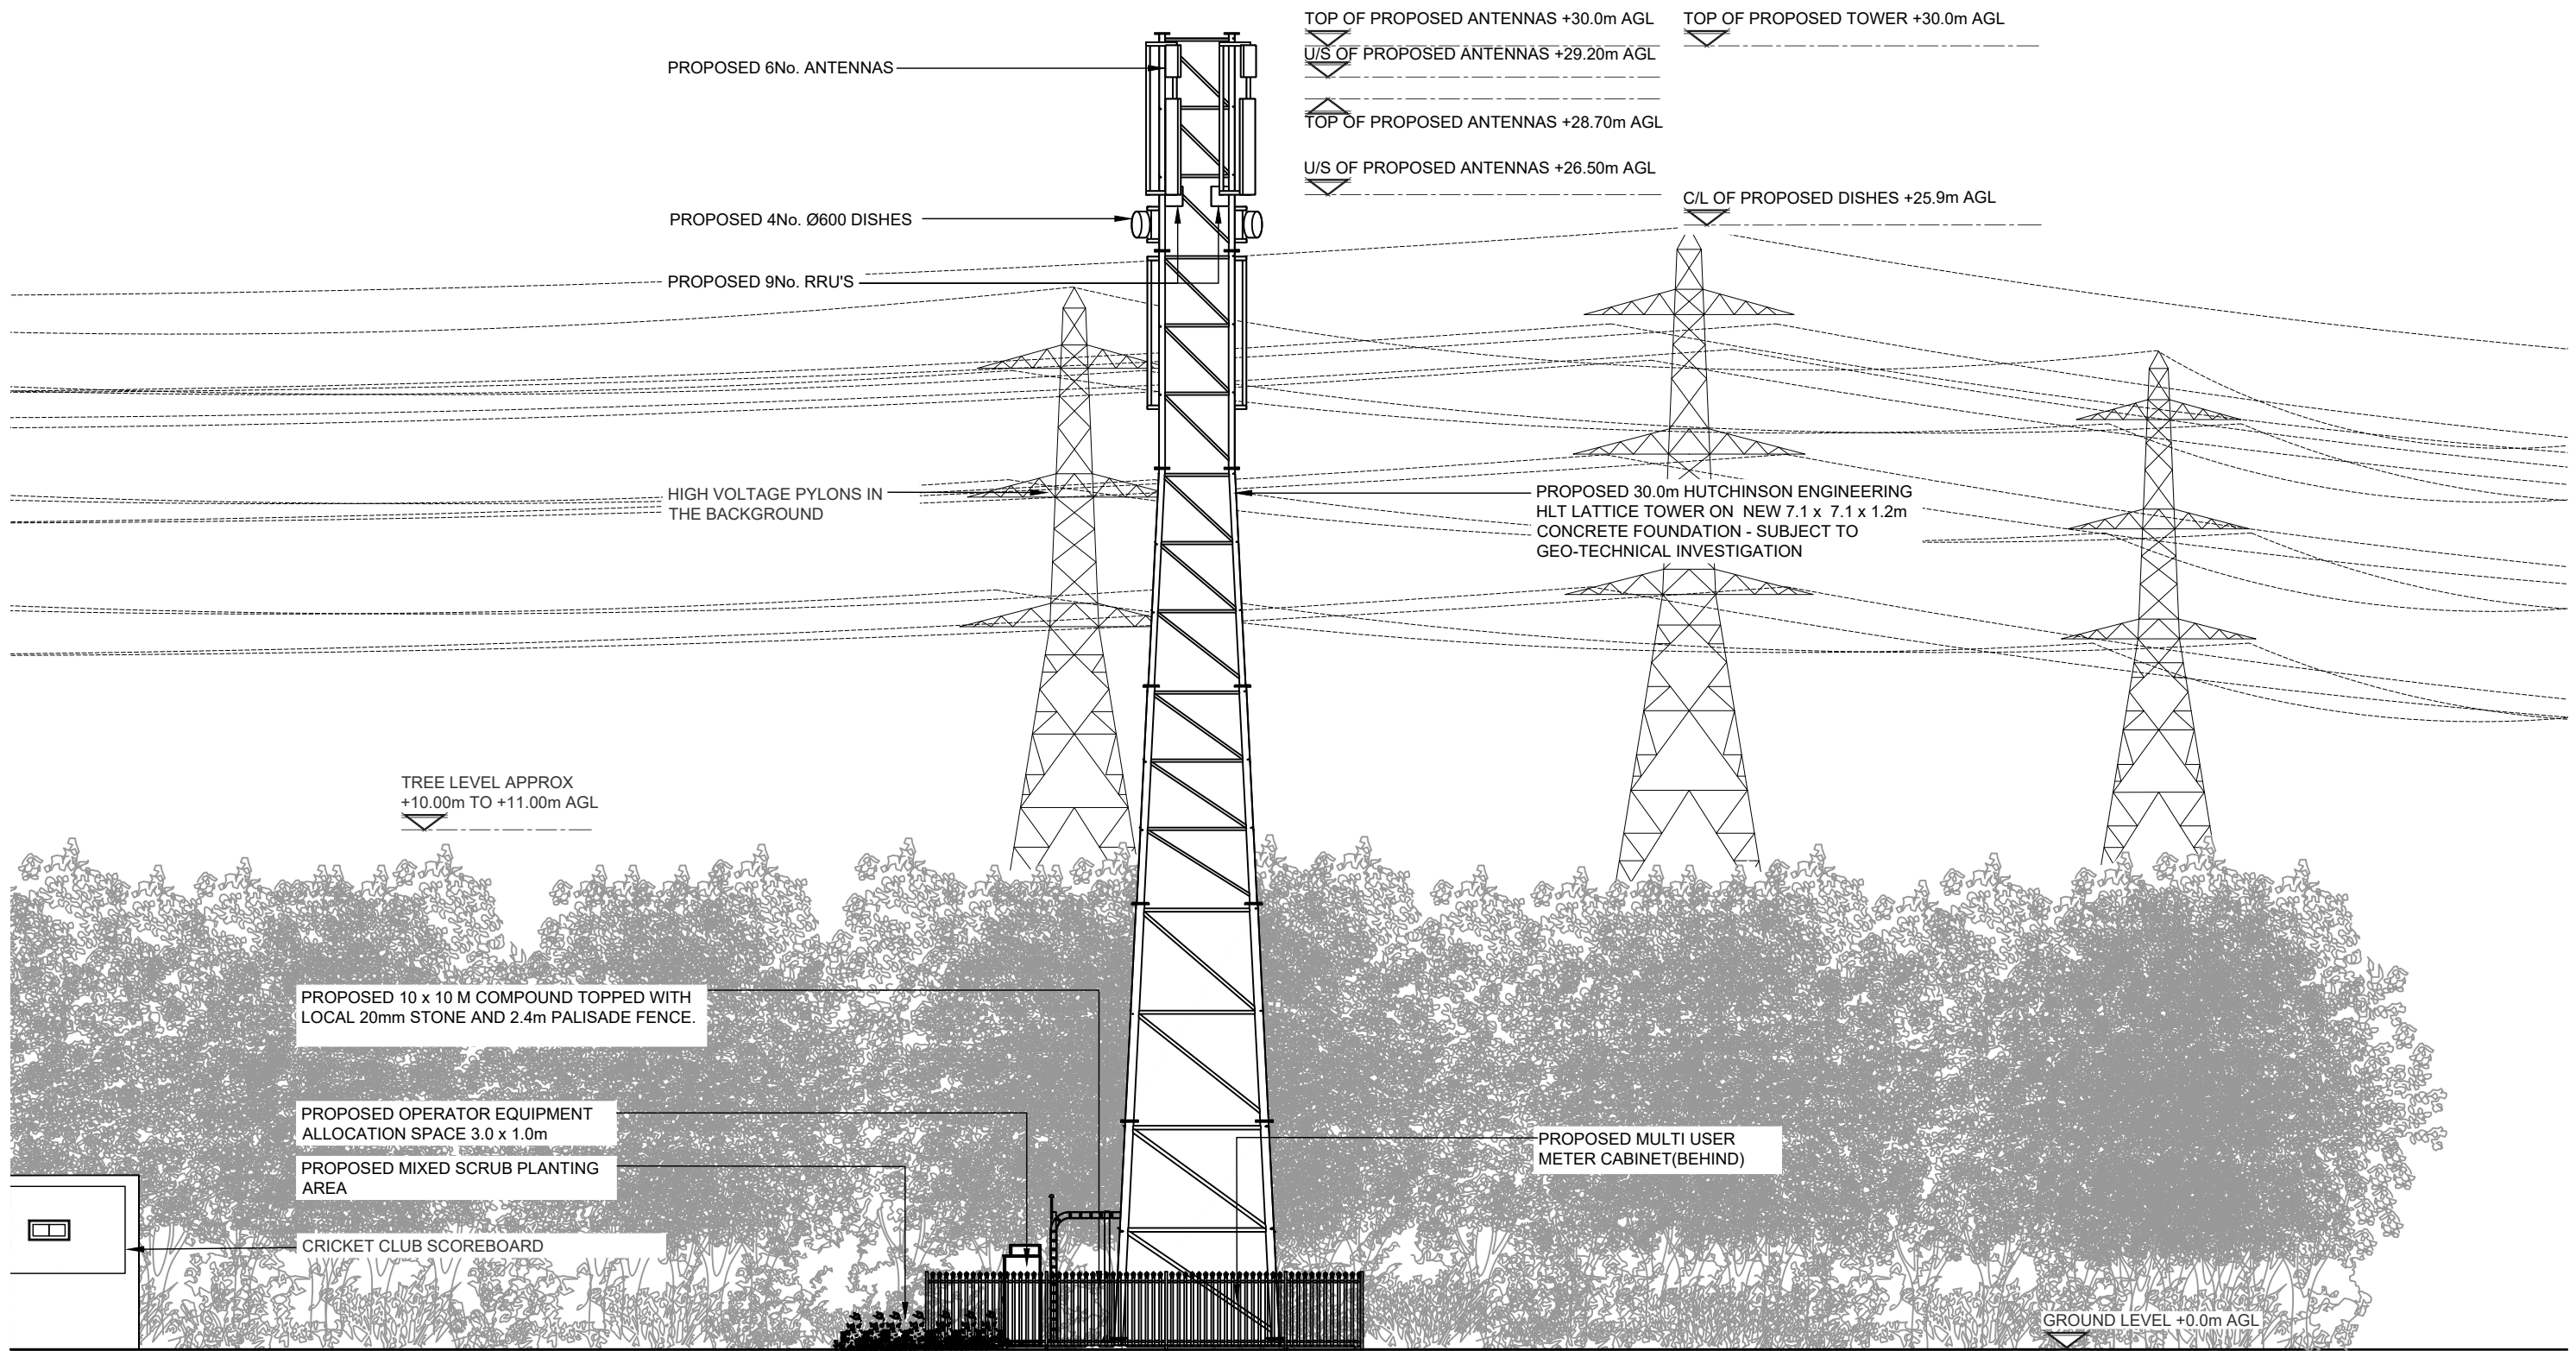

PROPOSED SOUTH-EAST ELEVATION

(1:150)

 

	Project: JET07		Site Address: HOLLIN LANE BAMFORD ROCHDALE (BEHIND THE GRAPES PUB) OL11 5PW	ALL DIMENSIONS ARE IN mm UNLESS NOTED OTHERWISE				Drawing Title: PROPOSED SITE ELEVATION		Purpose of Issue: PLANNING			
	Sharer 1 Ref: -	Sharer 2 Ref: -		Rev	Modification	By	Ch	Date	Drawing No.:	Drawing Revision:	Date of Issue:		Pack Revision:
				A	Issued for Approval	NJ	JE	21.07.25	301	C	08.09.25		C
	Cell Name: BAMFORD FIELDHOUSE CC		National Grid Ref: E: 386142 N: 413040	B	Minor Annotation Updates	NJ	JE	31.07.25					
				C	Planting scheme added	NJ	JE	08.09.25	Drawn By:	Drawn On:	Principal Designer:		
								NJ	31.07.25	JET NETWORK SOLUTIONS			
								Checked By:	Checked On:	Designer:	Surveyed By:		
							JE	31.07.25	JE	SP			