


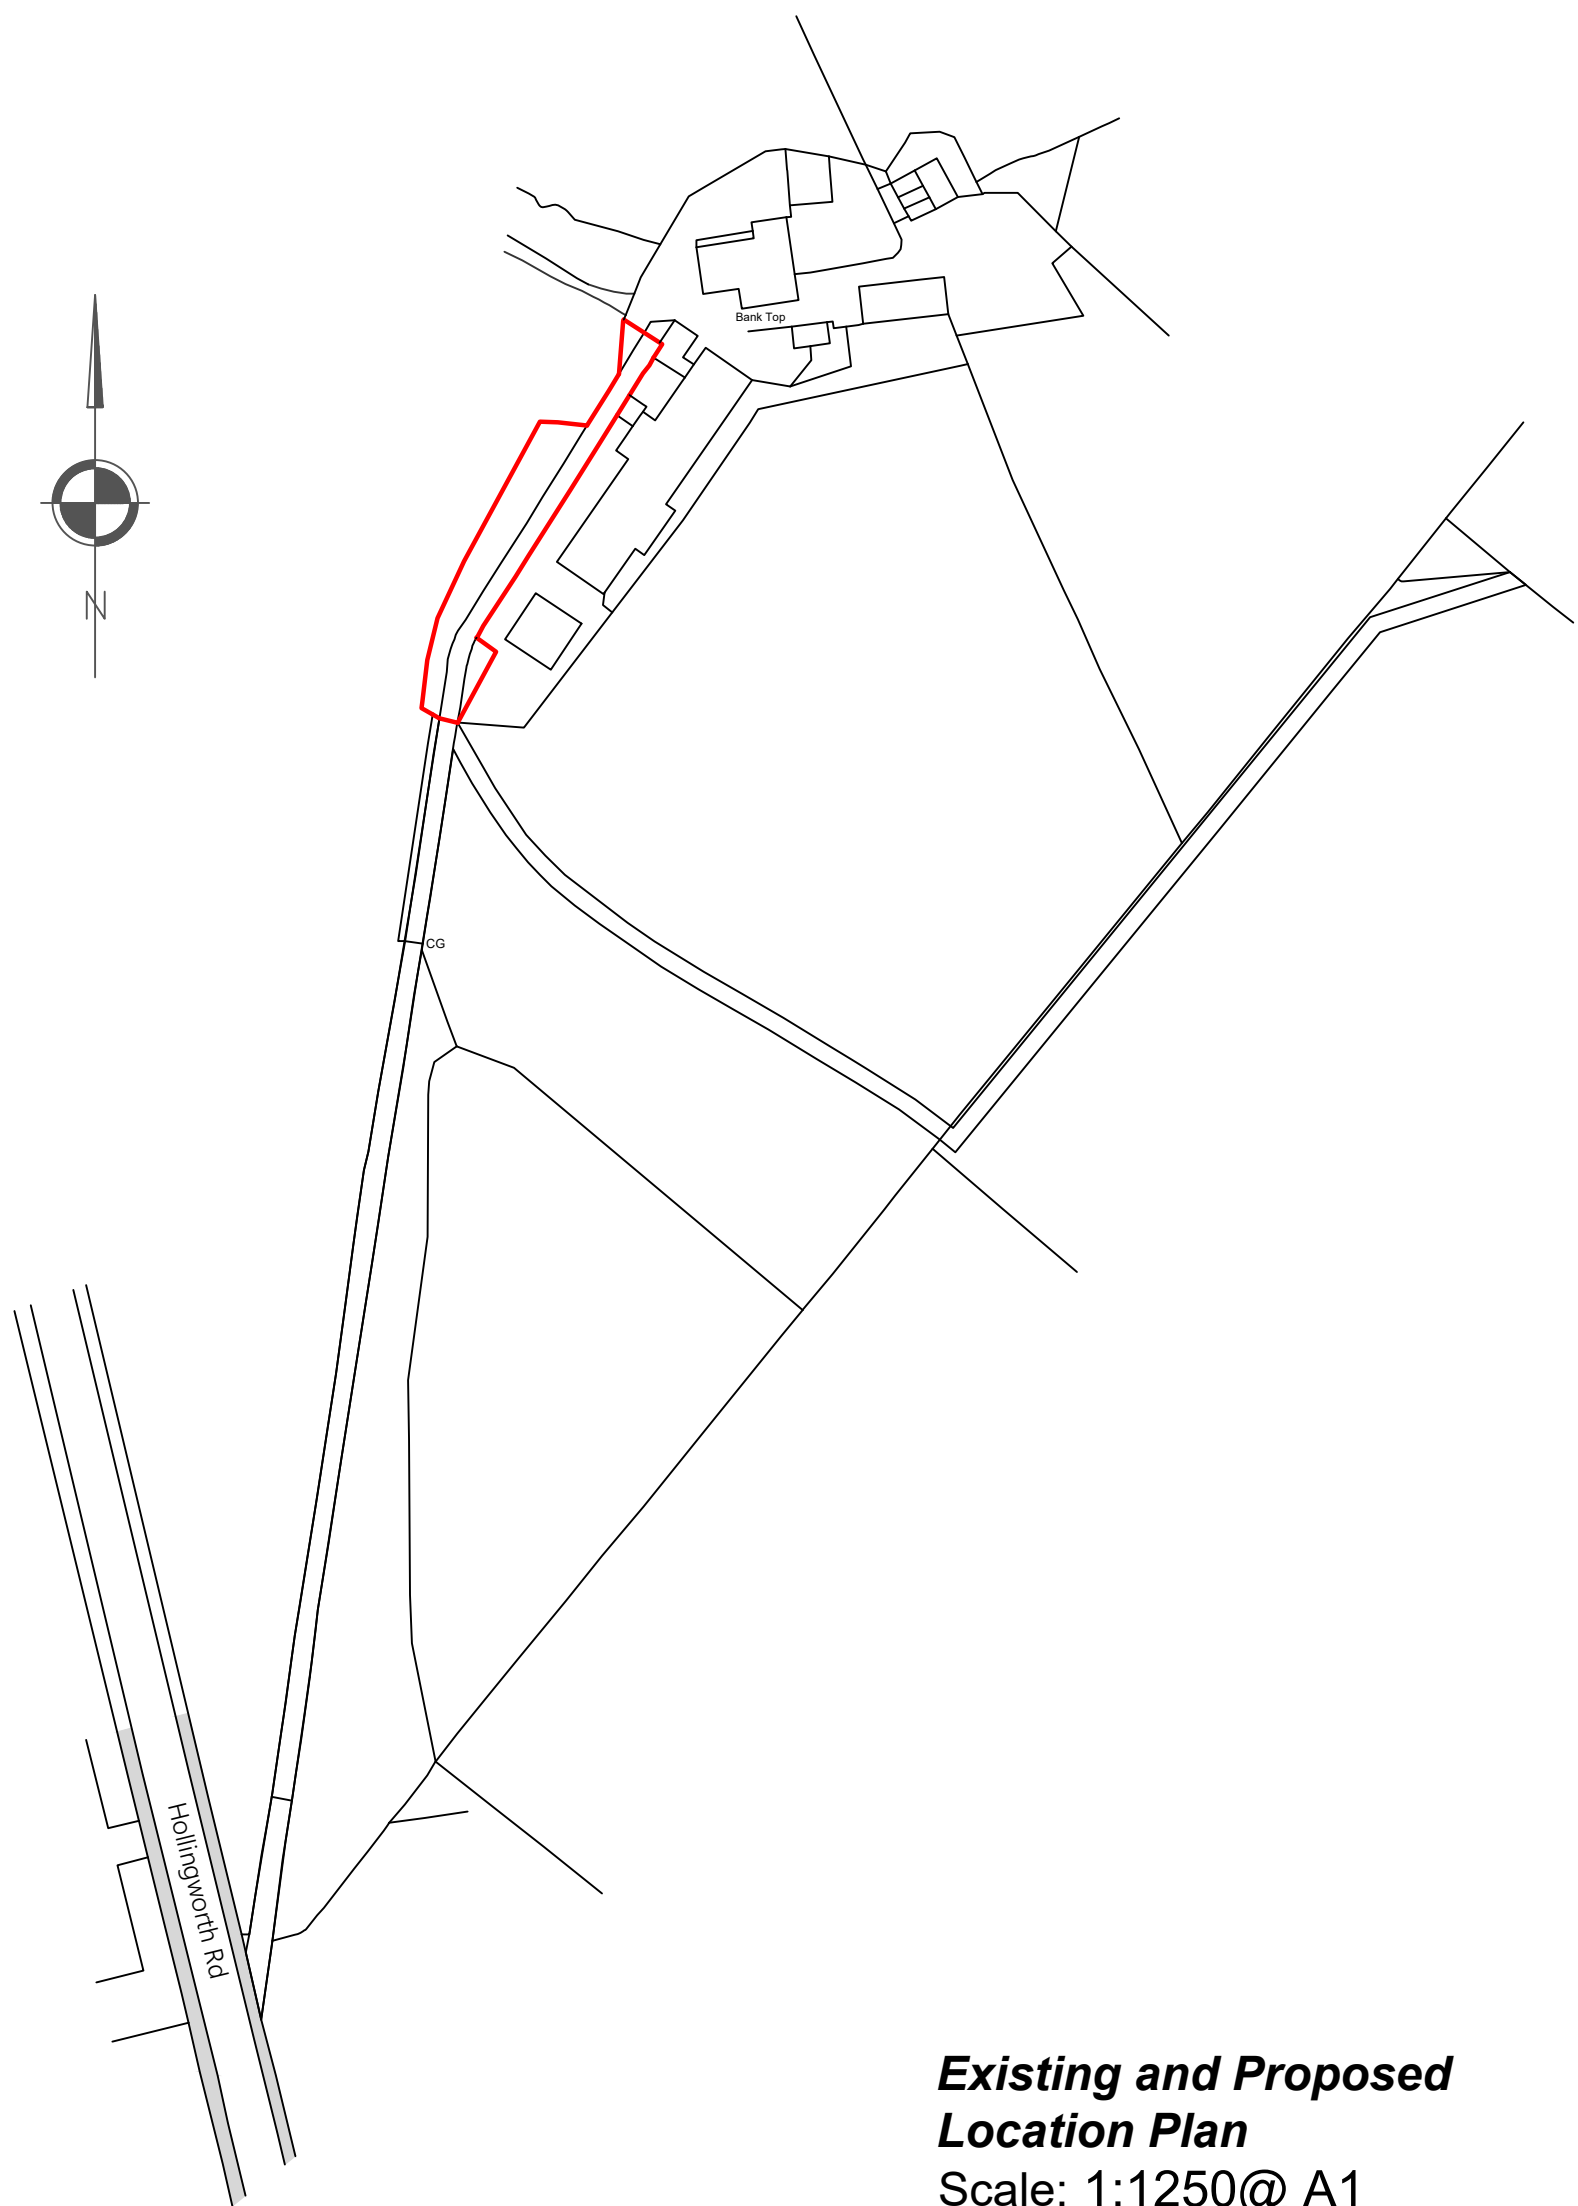


Ordnance Survey, (c) Crown Copyright 2025. All rights reserved. Licence number 100022432

**Existing and Proposed
Location Plan**


Scale: 1:1250@ A1

w3w: [///donor.runs.truly](#)

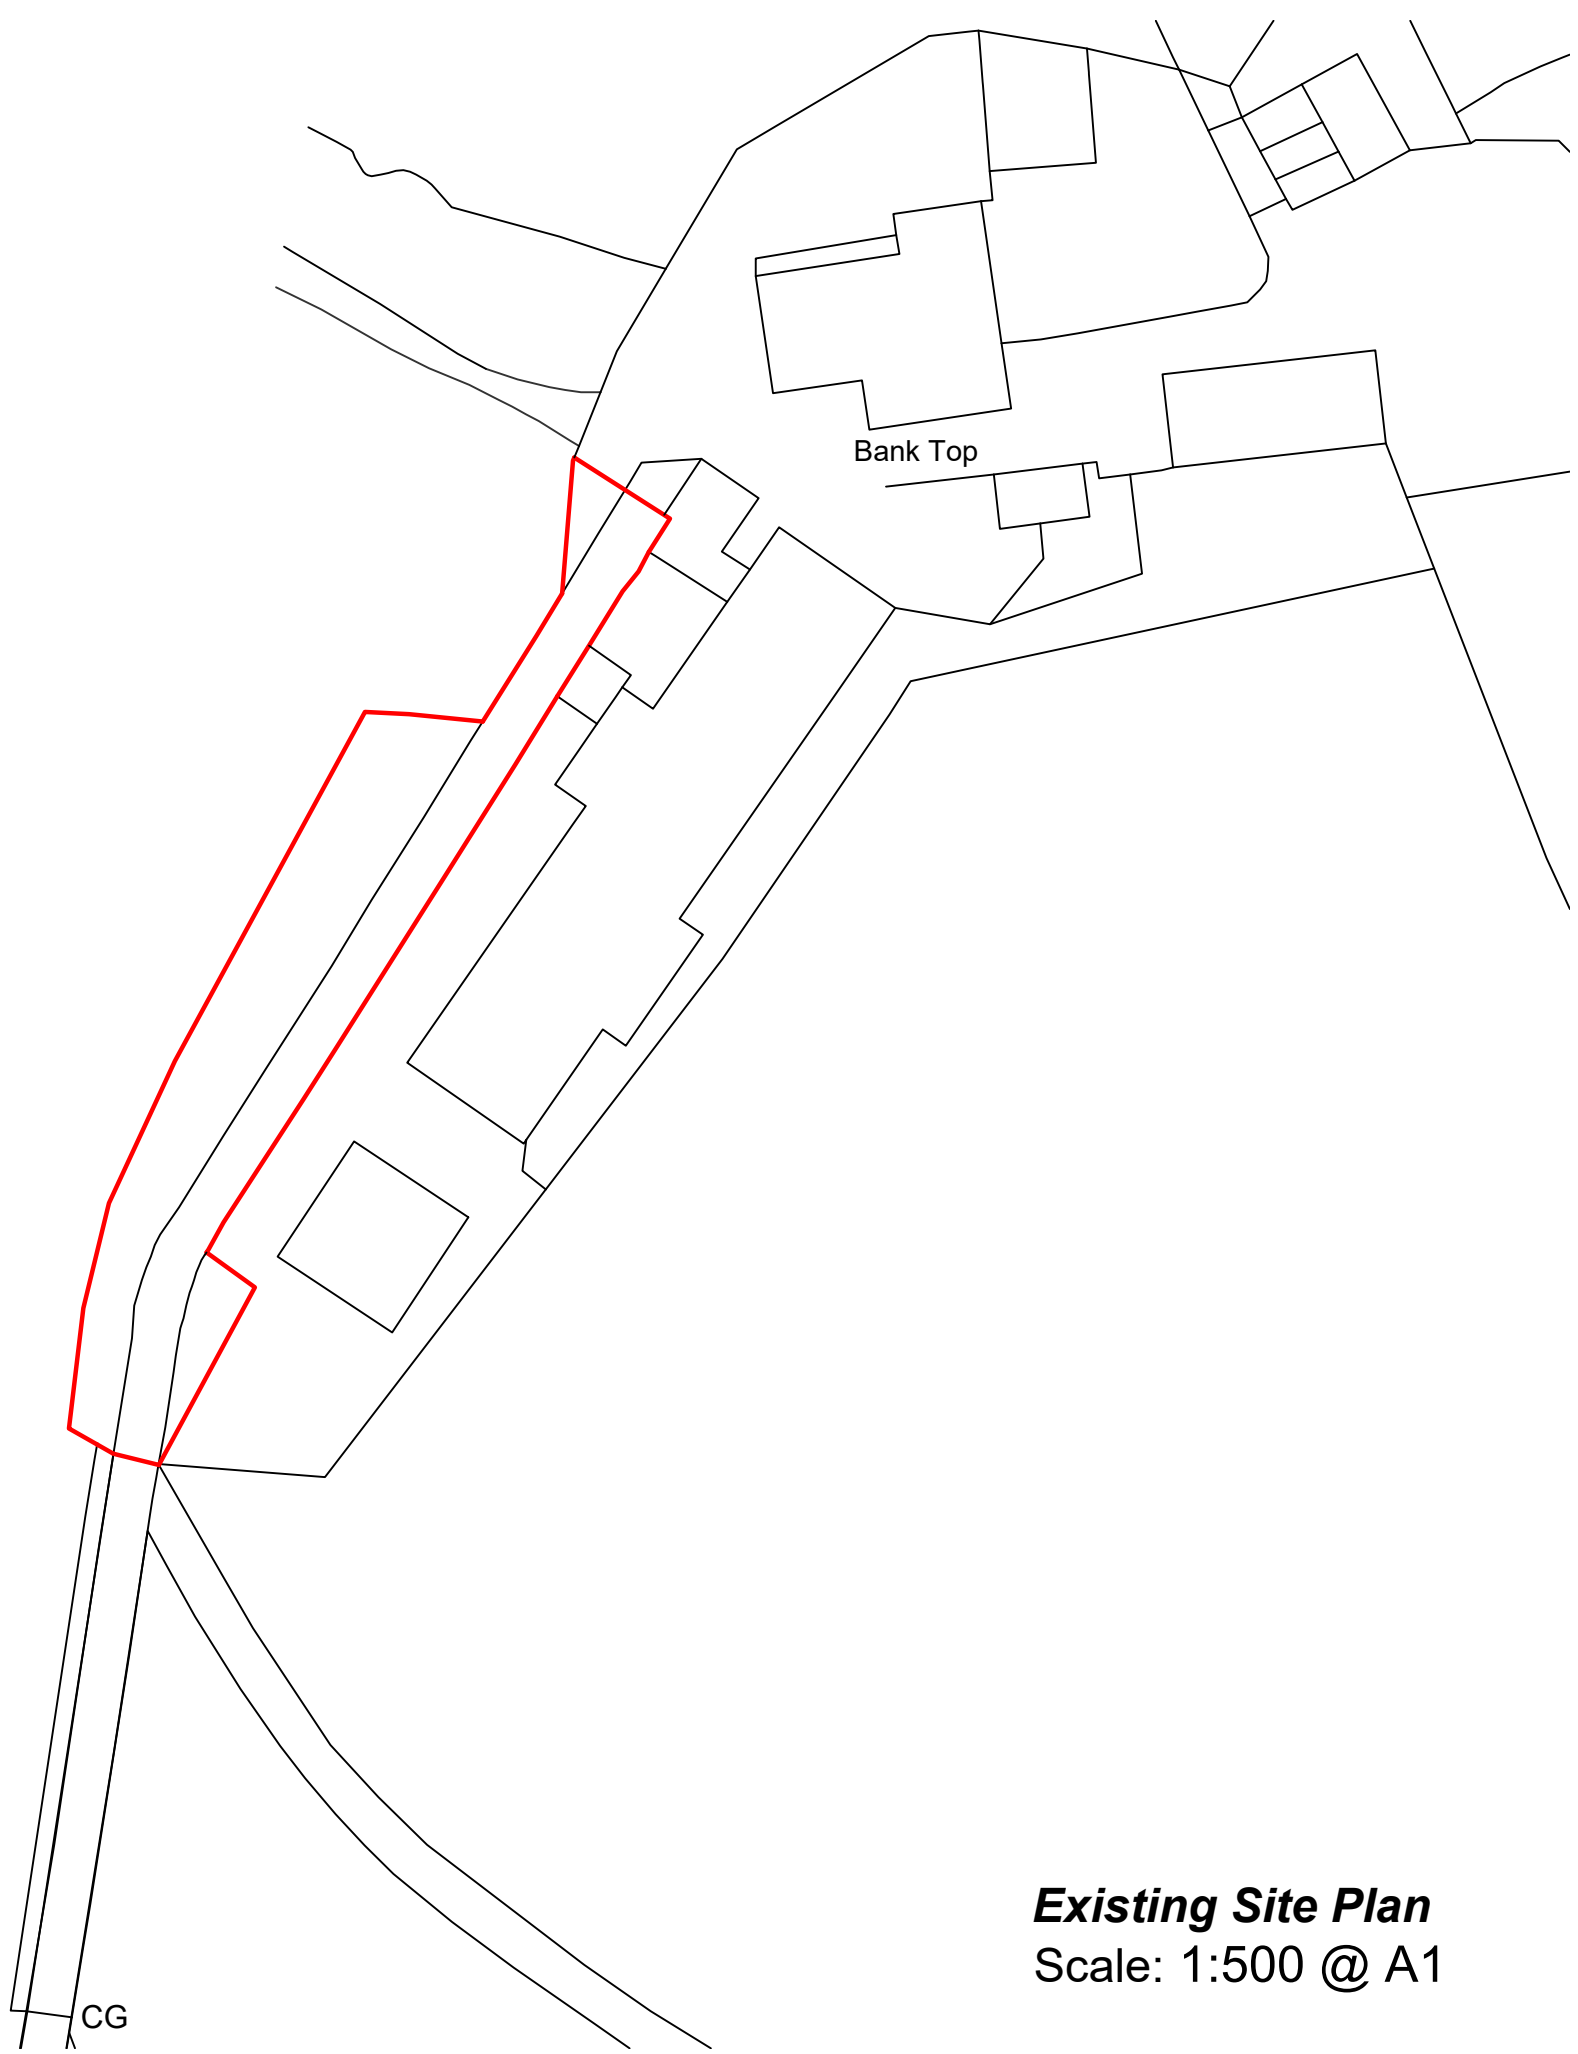

Existing Site Plan

Scale: 1:500 @ A1

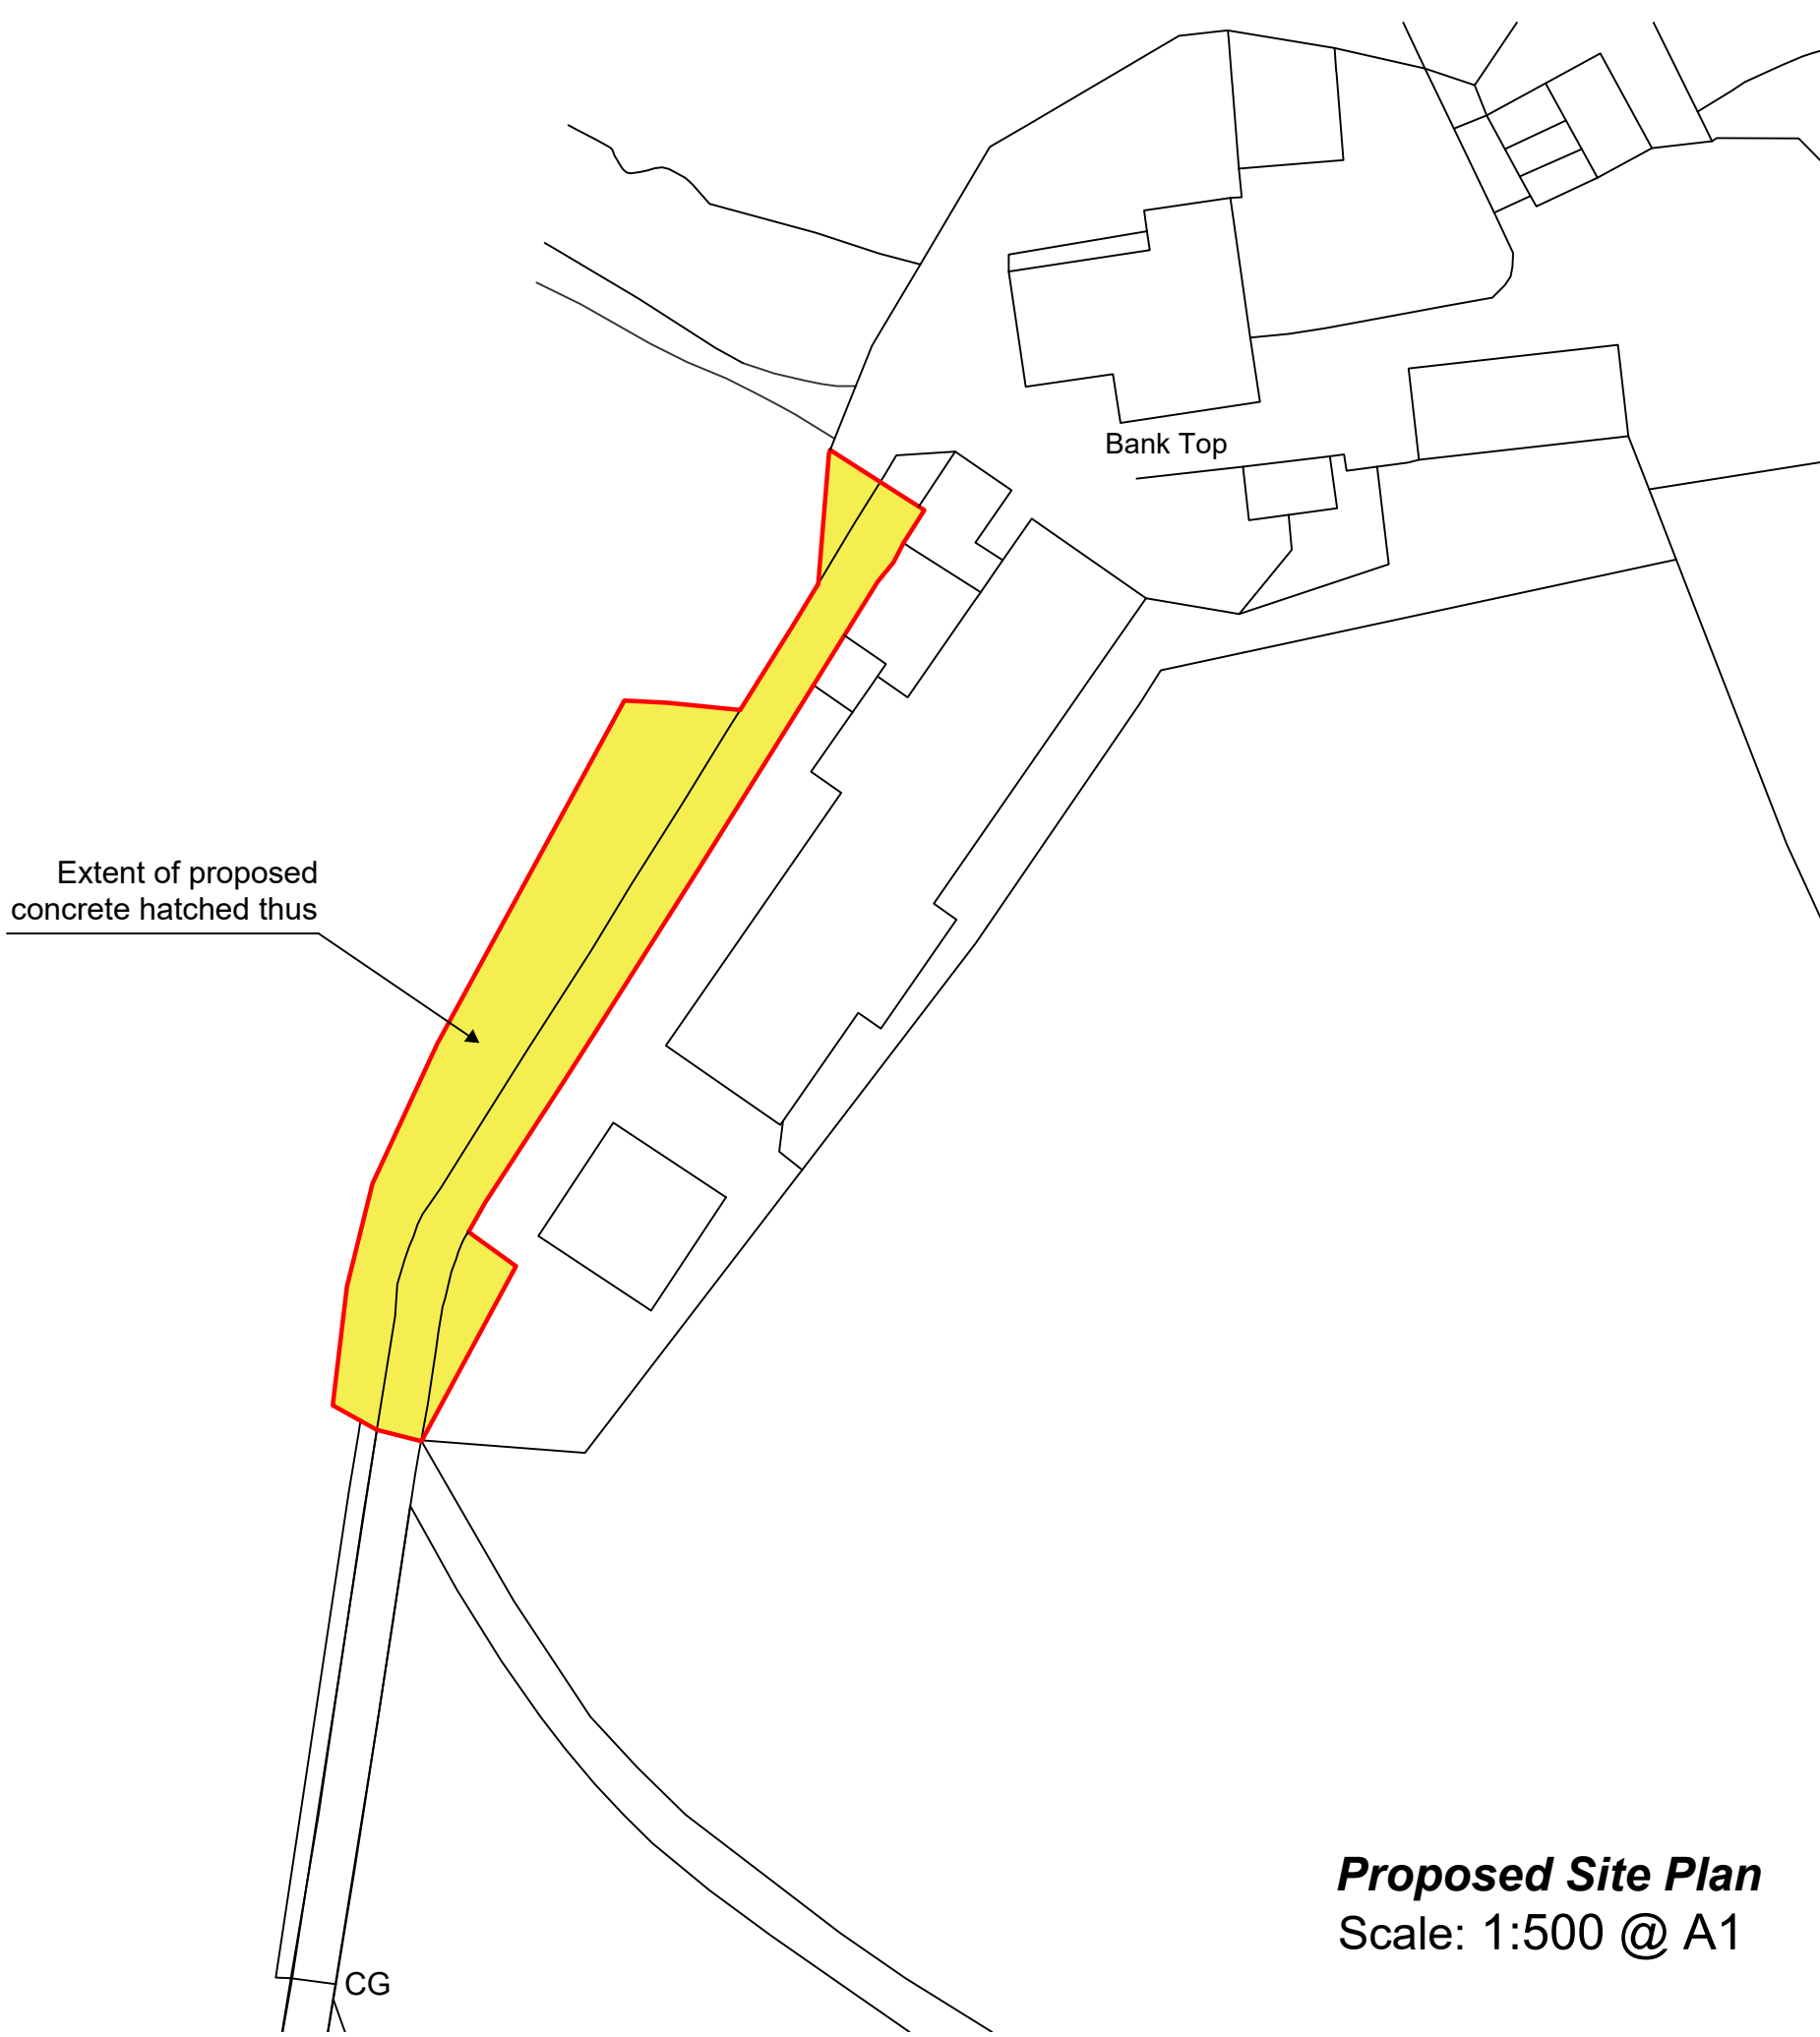

Proposed Site Plan

Scale: 1:500 @ A1

Notes:

All work is to be carried out to the latest current British standards Codes of Practice and recognised working practices.

All work and materials should comply with Health and Safety legislation.

All dimensions are in millimetres where explicitly shown otherwise.

The contractor should check and certify all dimensions as work proceeds and notify the architect of any discrepancies.

Do not scale off the drawings, if in doubt ask.



Gary Hoerty Associates
Gary Hoerty Associates Chartered Surveyors
Suite 9 - Grindleton Business Centre
The Spinney
Grindleton
Clitheroe
Lancashire BB7 4DH
T: 01200 449700
Email: info@ghaonline.co.uk

Project: Dav/1103/3694/FP
Project description: Planning - Prior Notification for proposed concreting at

Bank Top Farm
Bank Top
Hollingworth Road
Littleborough, OL15 9AU

Title: Location Plan and Site Plans

Drawing No: Dav.1103.3694.01 **Drawn:** MP

Client: G. Davies Esq.

Date: 23.07.25 **Scale:** as indicated

Amendments: