




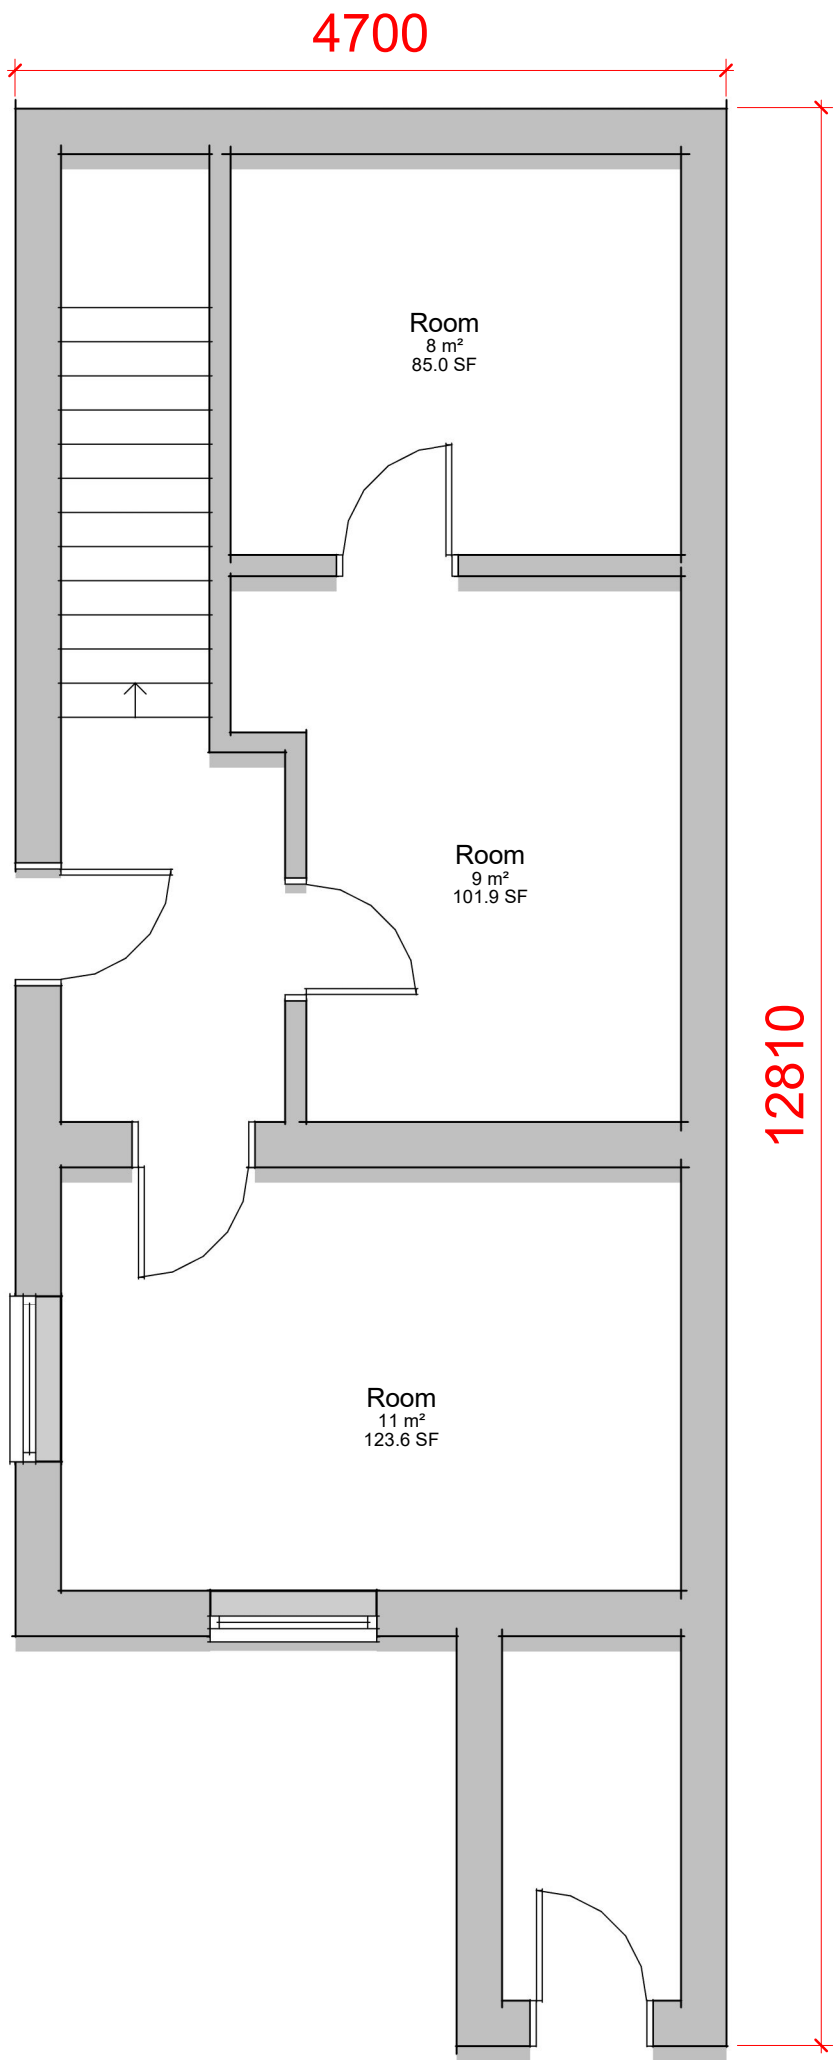

GF PLAN OF STRUCTURES
TO BE RETAINED
1 : 50

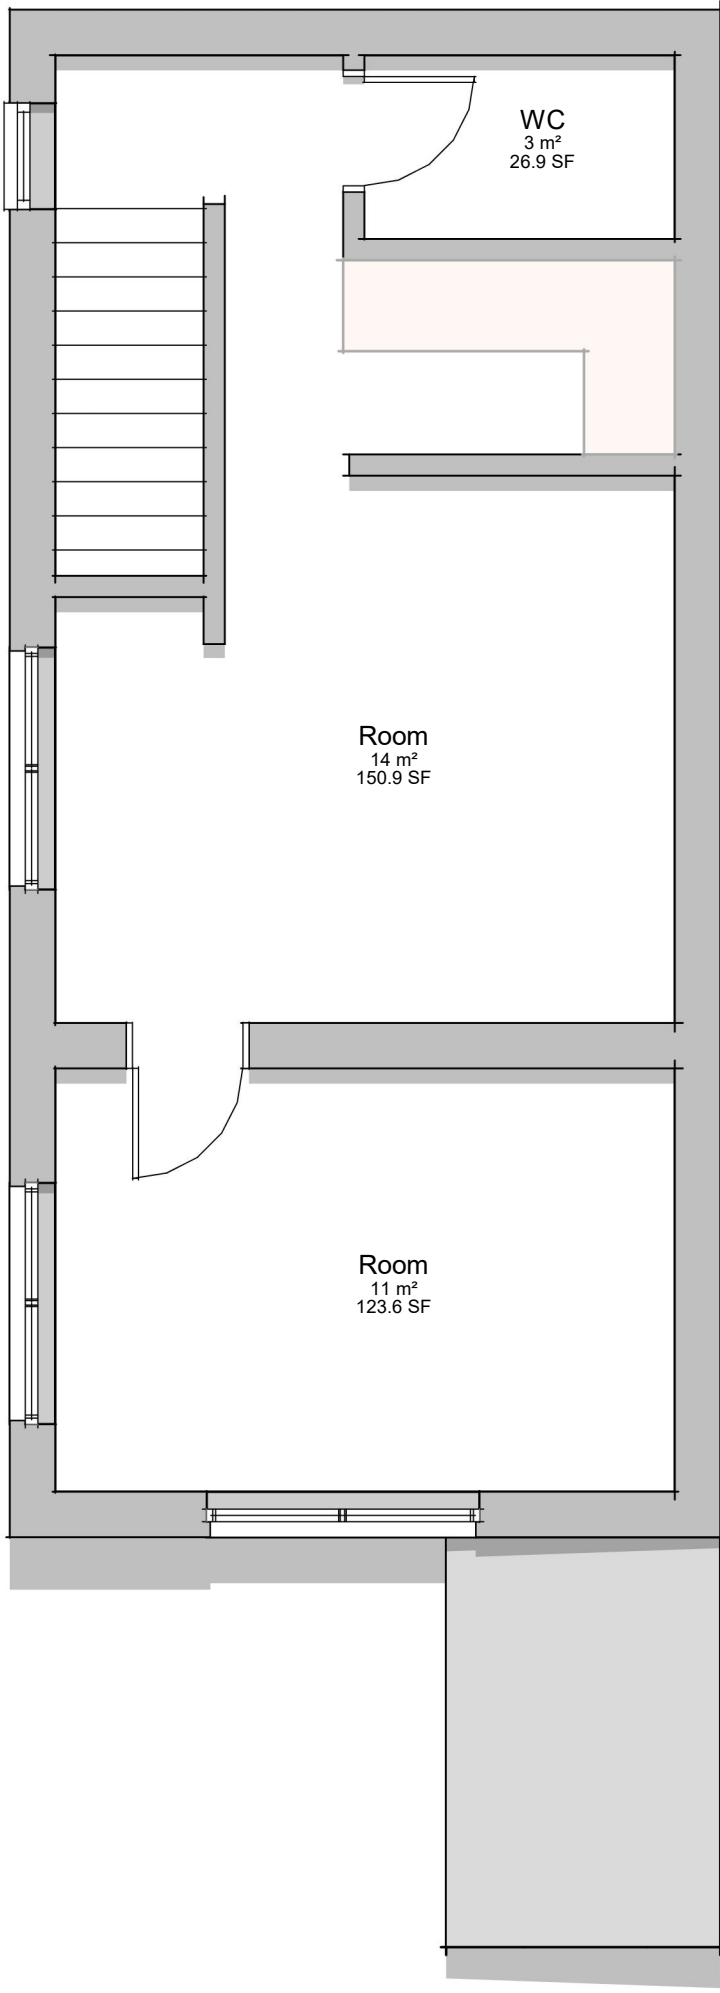


FF PLAN OF STRUCTURES
TO BE RETAINED
1 : 50

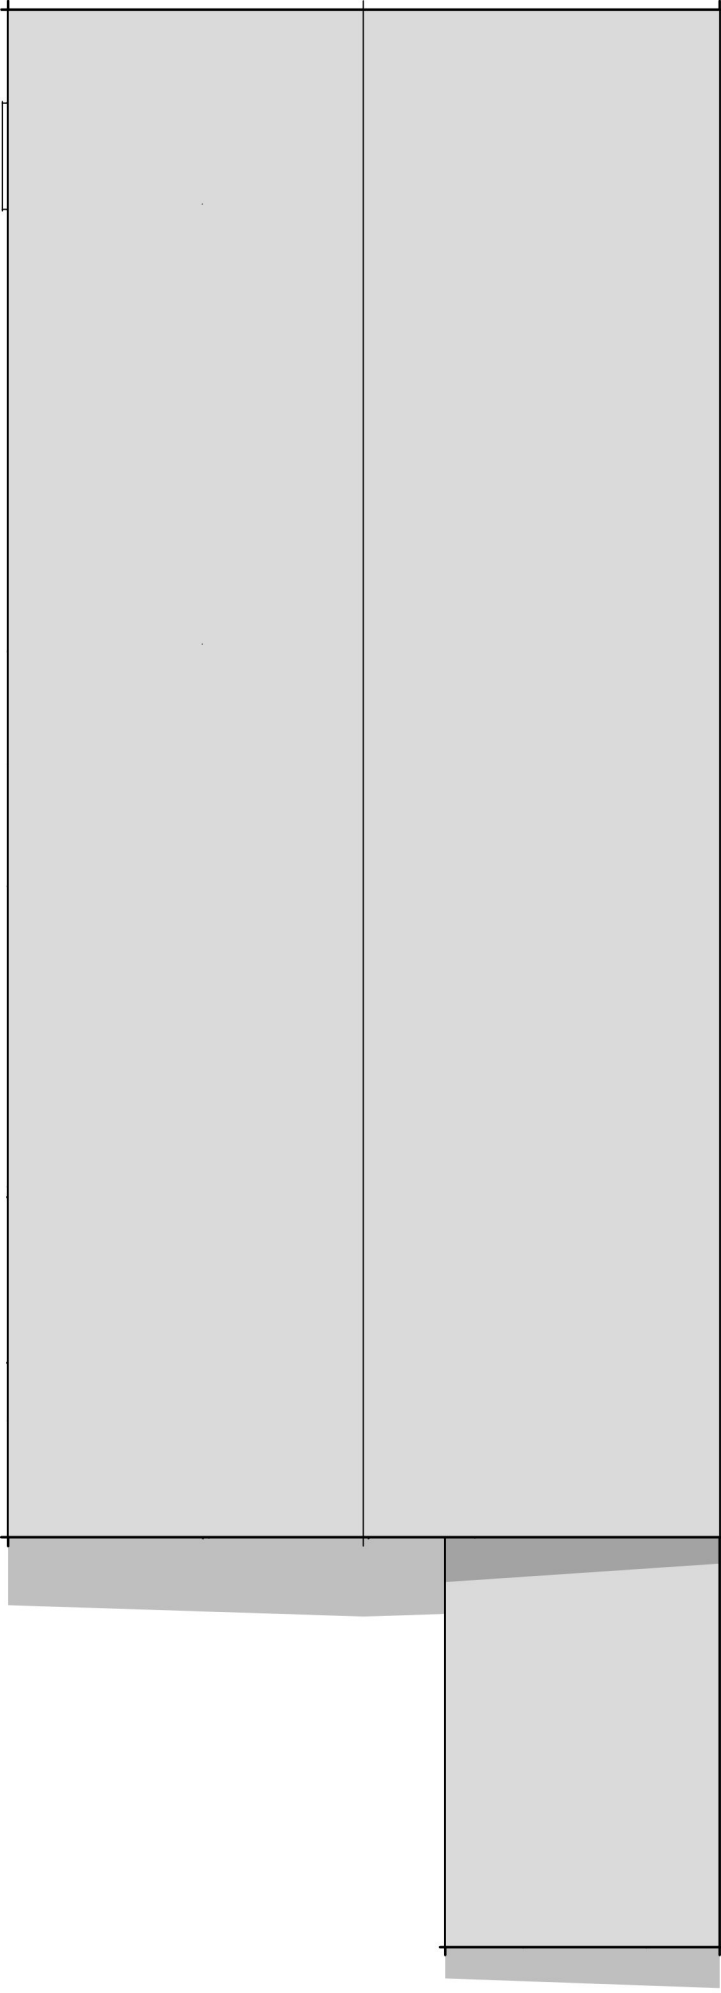


ROOF PLAN OF STRUCTURES
TO BE RETAINED
1 : 50




EXISTING FRONT ELEVATION.
1 : 50

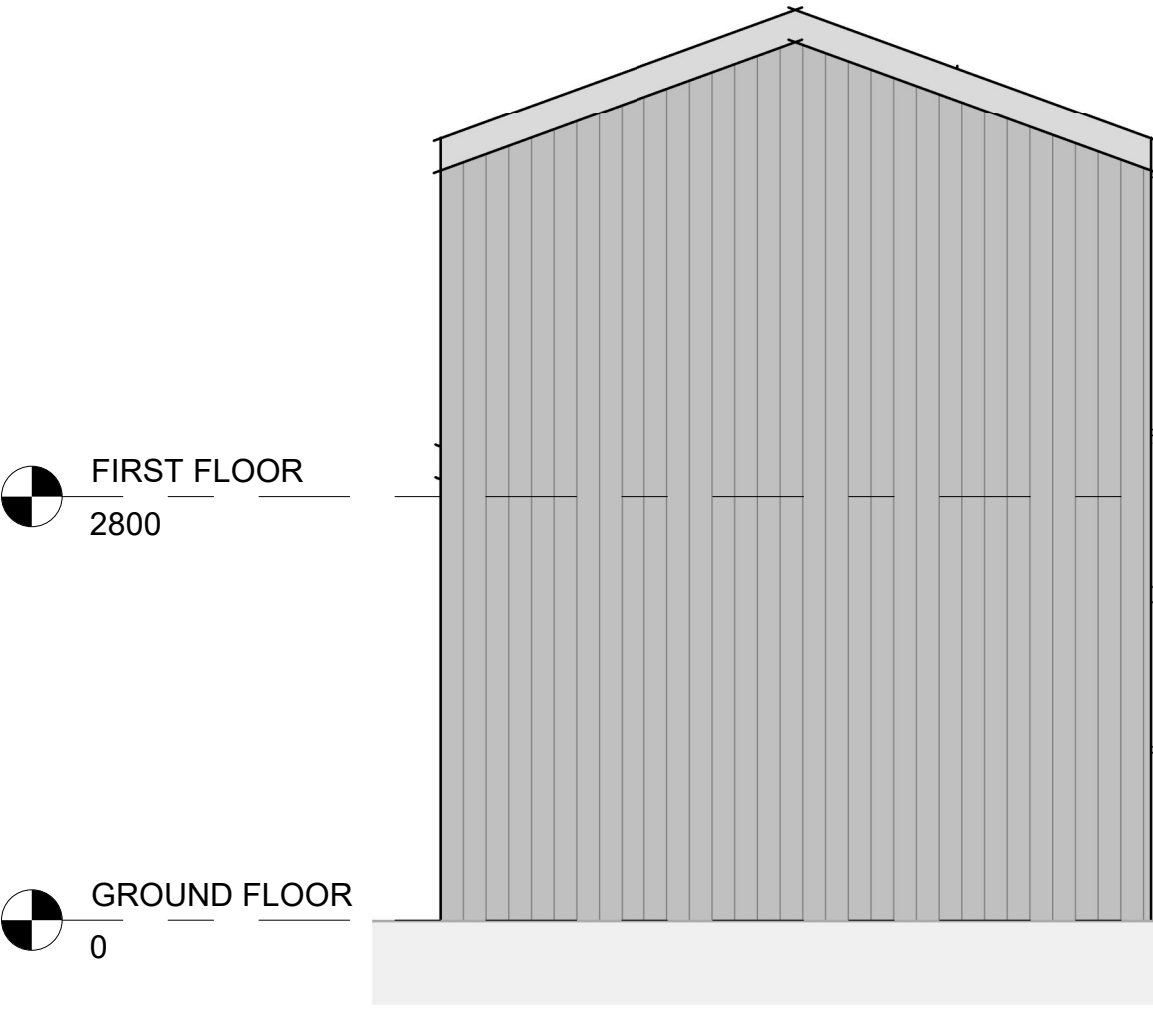


EXISTING SIDE ELEVATION 1.
1 : 50

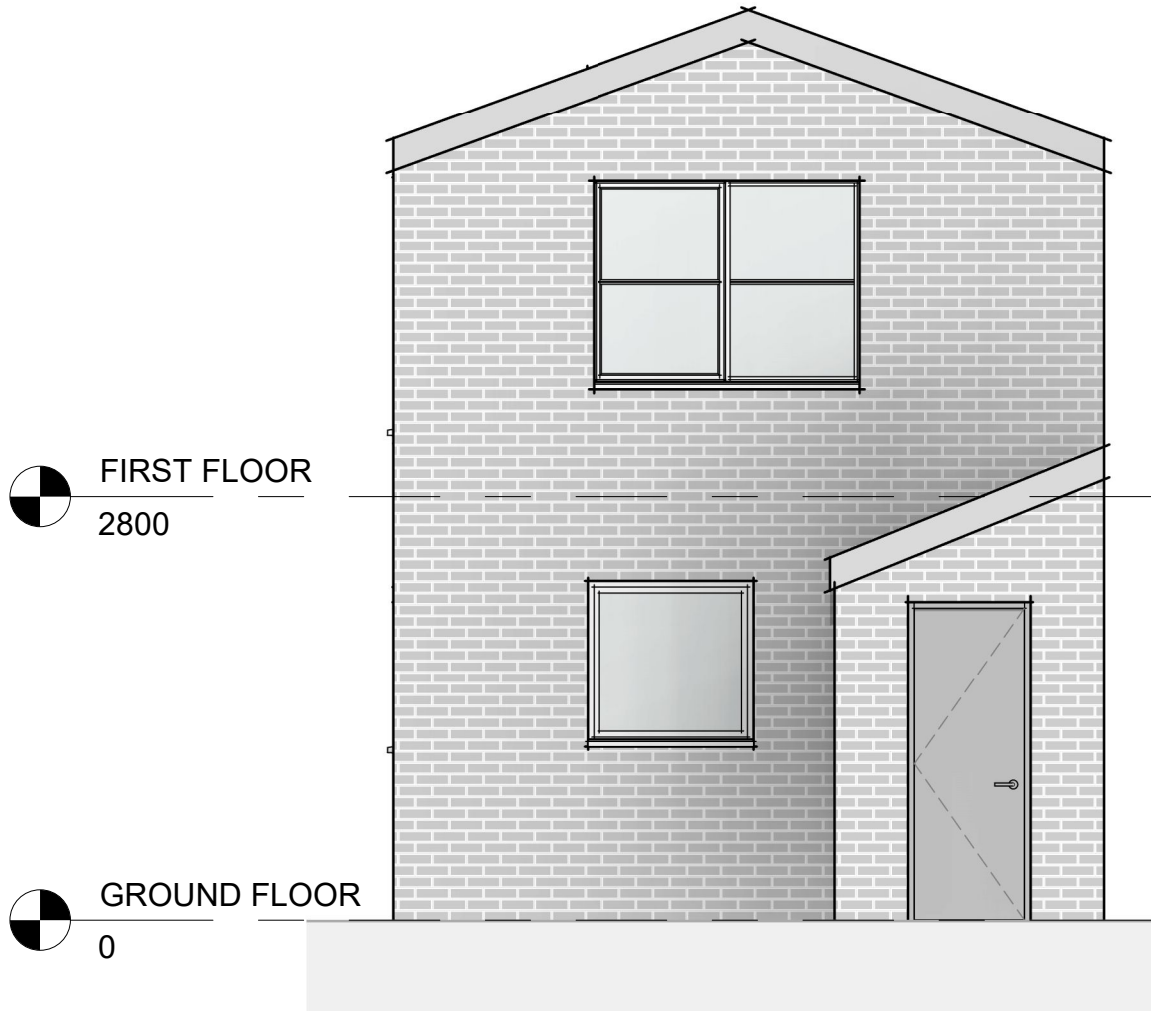

EXISTING SIDE ELEVATION 2.
1 : 50

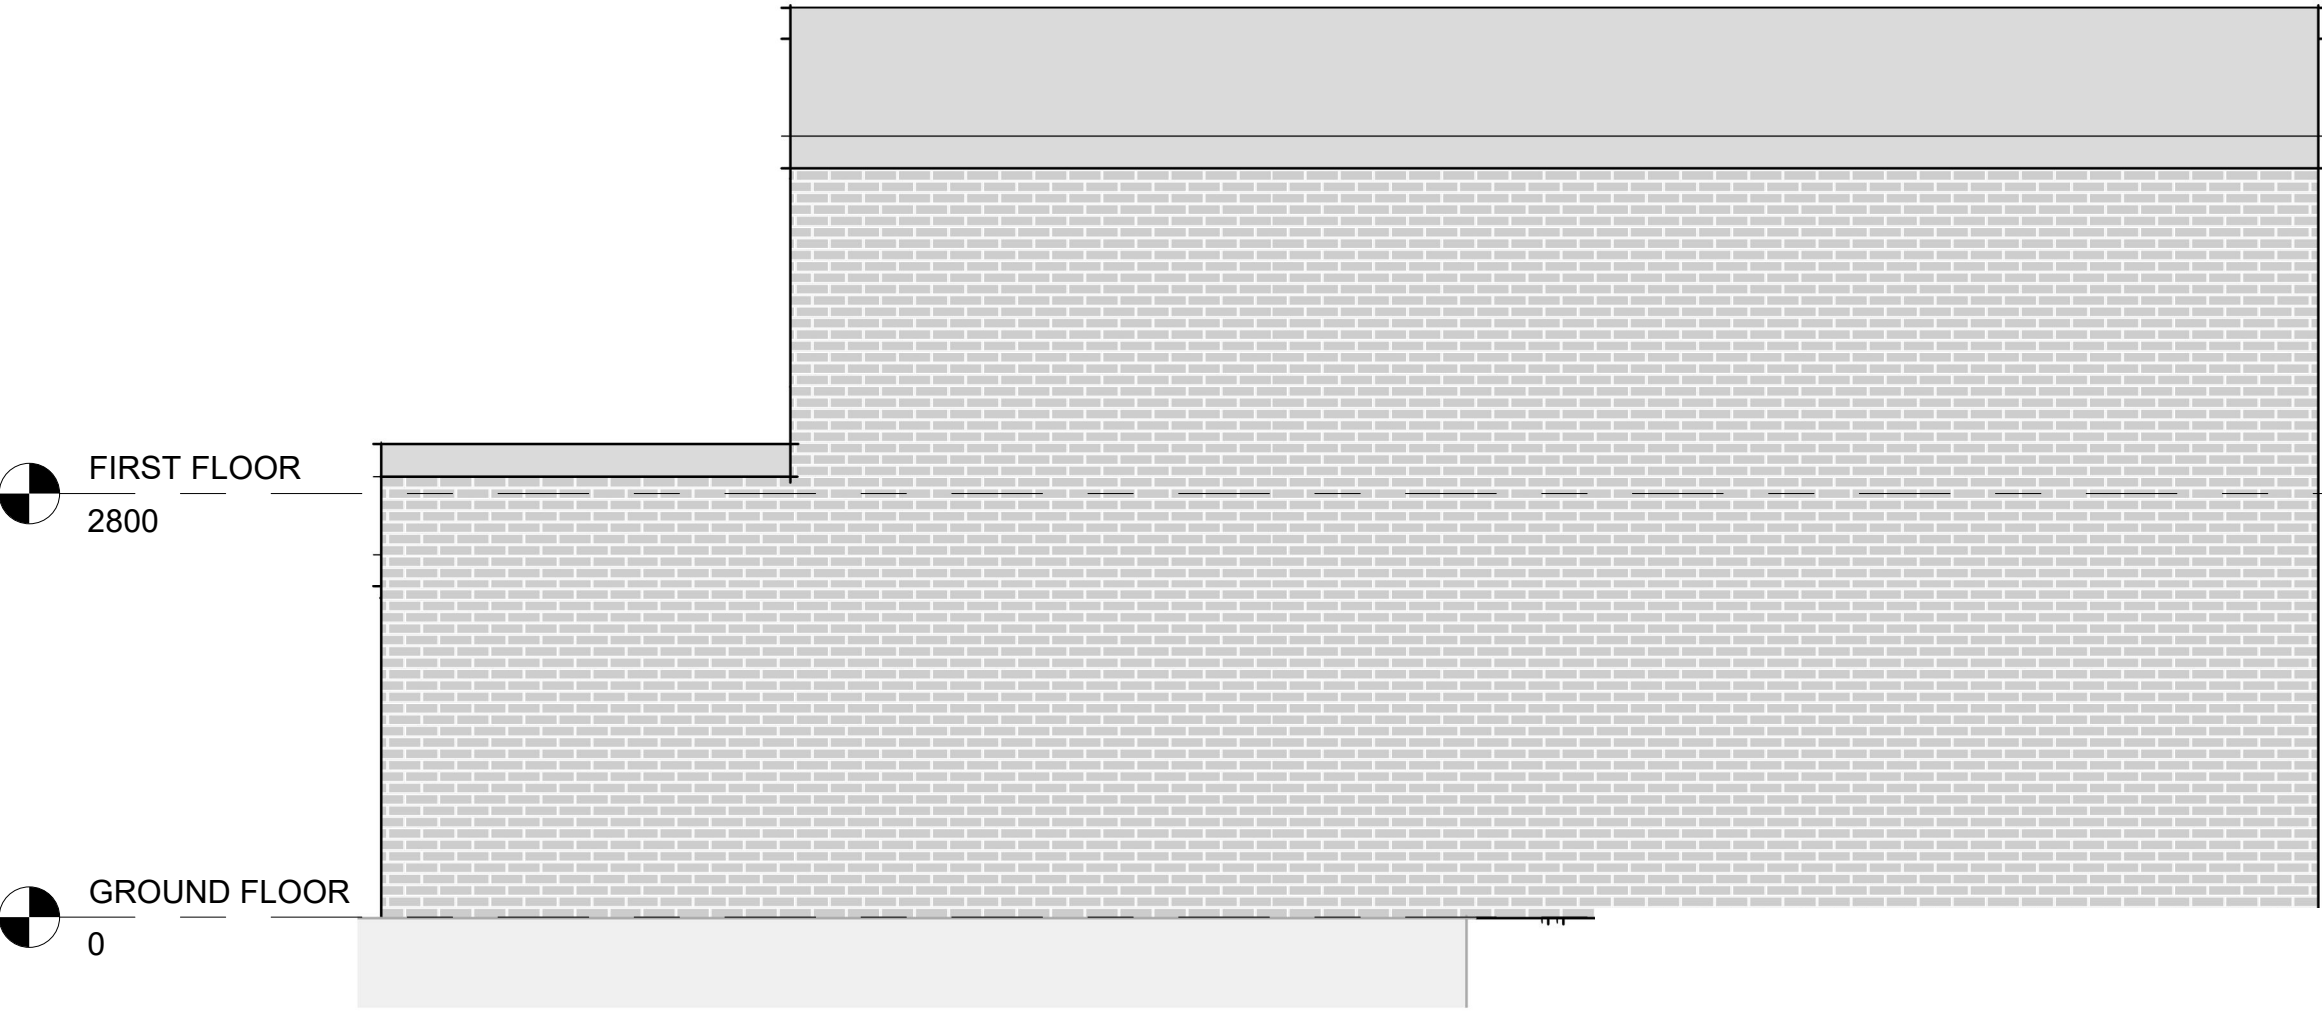

EXISTING REAR ELEVATION.
1 : 50

 

The copyright of this drawing is vested with Studio FRI and must not be copied or reproduced without the consent of the company.

Rev.	Description	Date	Drw.	Chk.
------	-------------	------	------	------

Client:
VAN BREAKERS ROCHDALE

Project:
IND ESTATE, CORPORATION RD,
OL11 4JB

Drawing Title:
DRAWING OF EXISTING
STRUCTURE TO BE RETAINED

Drawing Status:
PLANNING

STUDIO
FRI
ARCHITECTURE
+ PLANNING

T: 01772 915868 E: info@studiofri.co.uk W: www.studiofri.co.uk

Drawing No. 25-010.003		Revision	
Drawn II	Checked II	Paper Size A1	Scale 1 : 50
Date 16.05.25			