






PLOT 2 FRONT ELEVATION AS APPROVED
(1:50)



PLOT 2 REAR ELEVATION AS APPROVED (1:50)

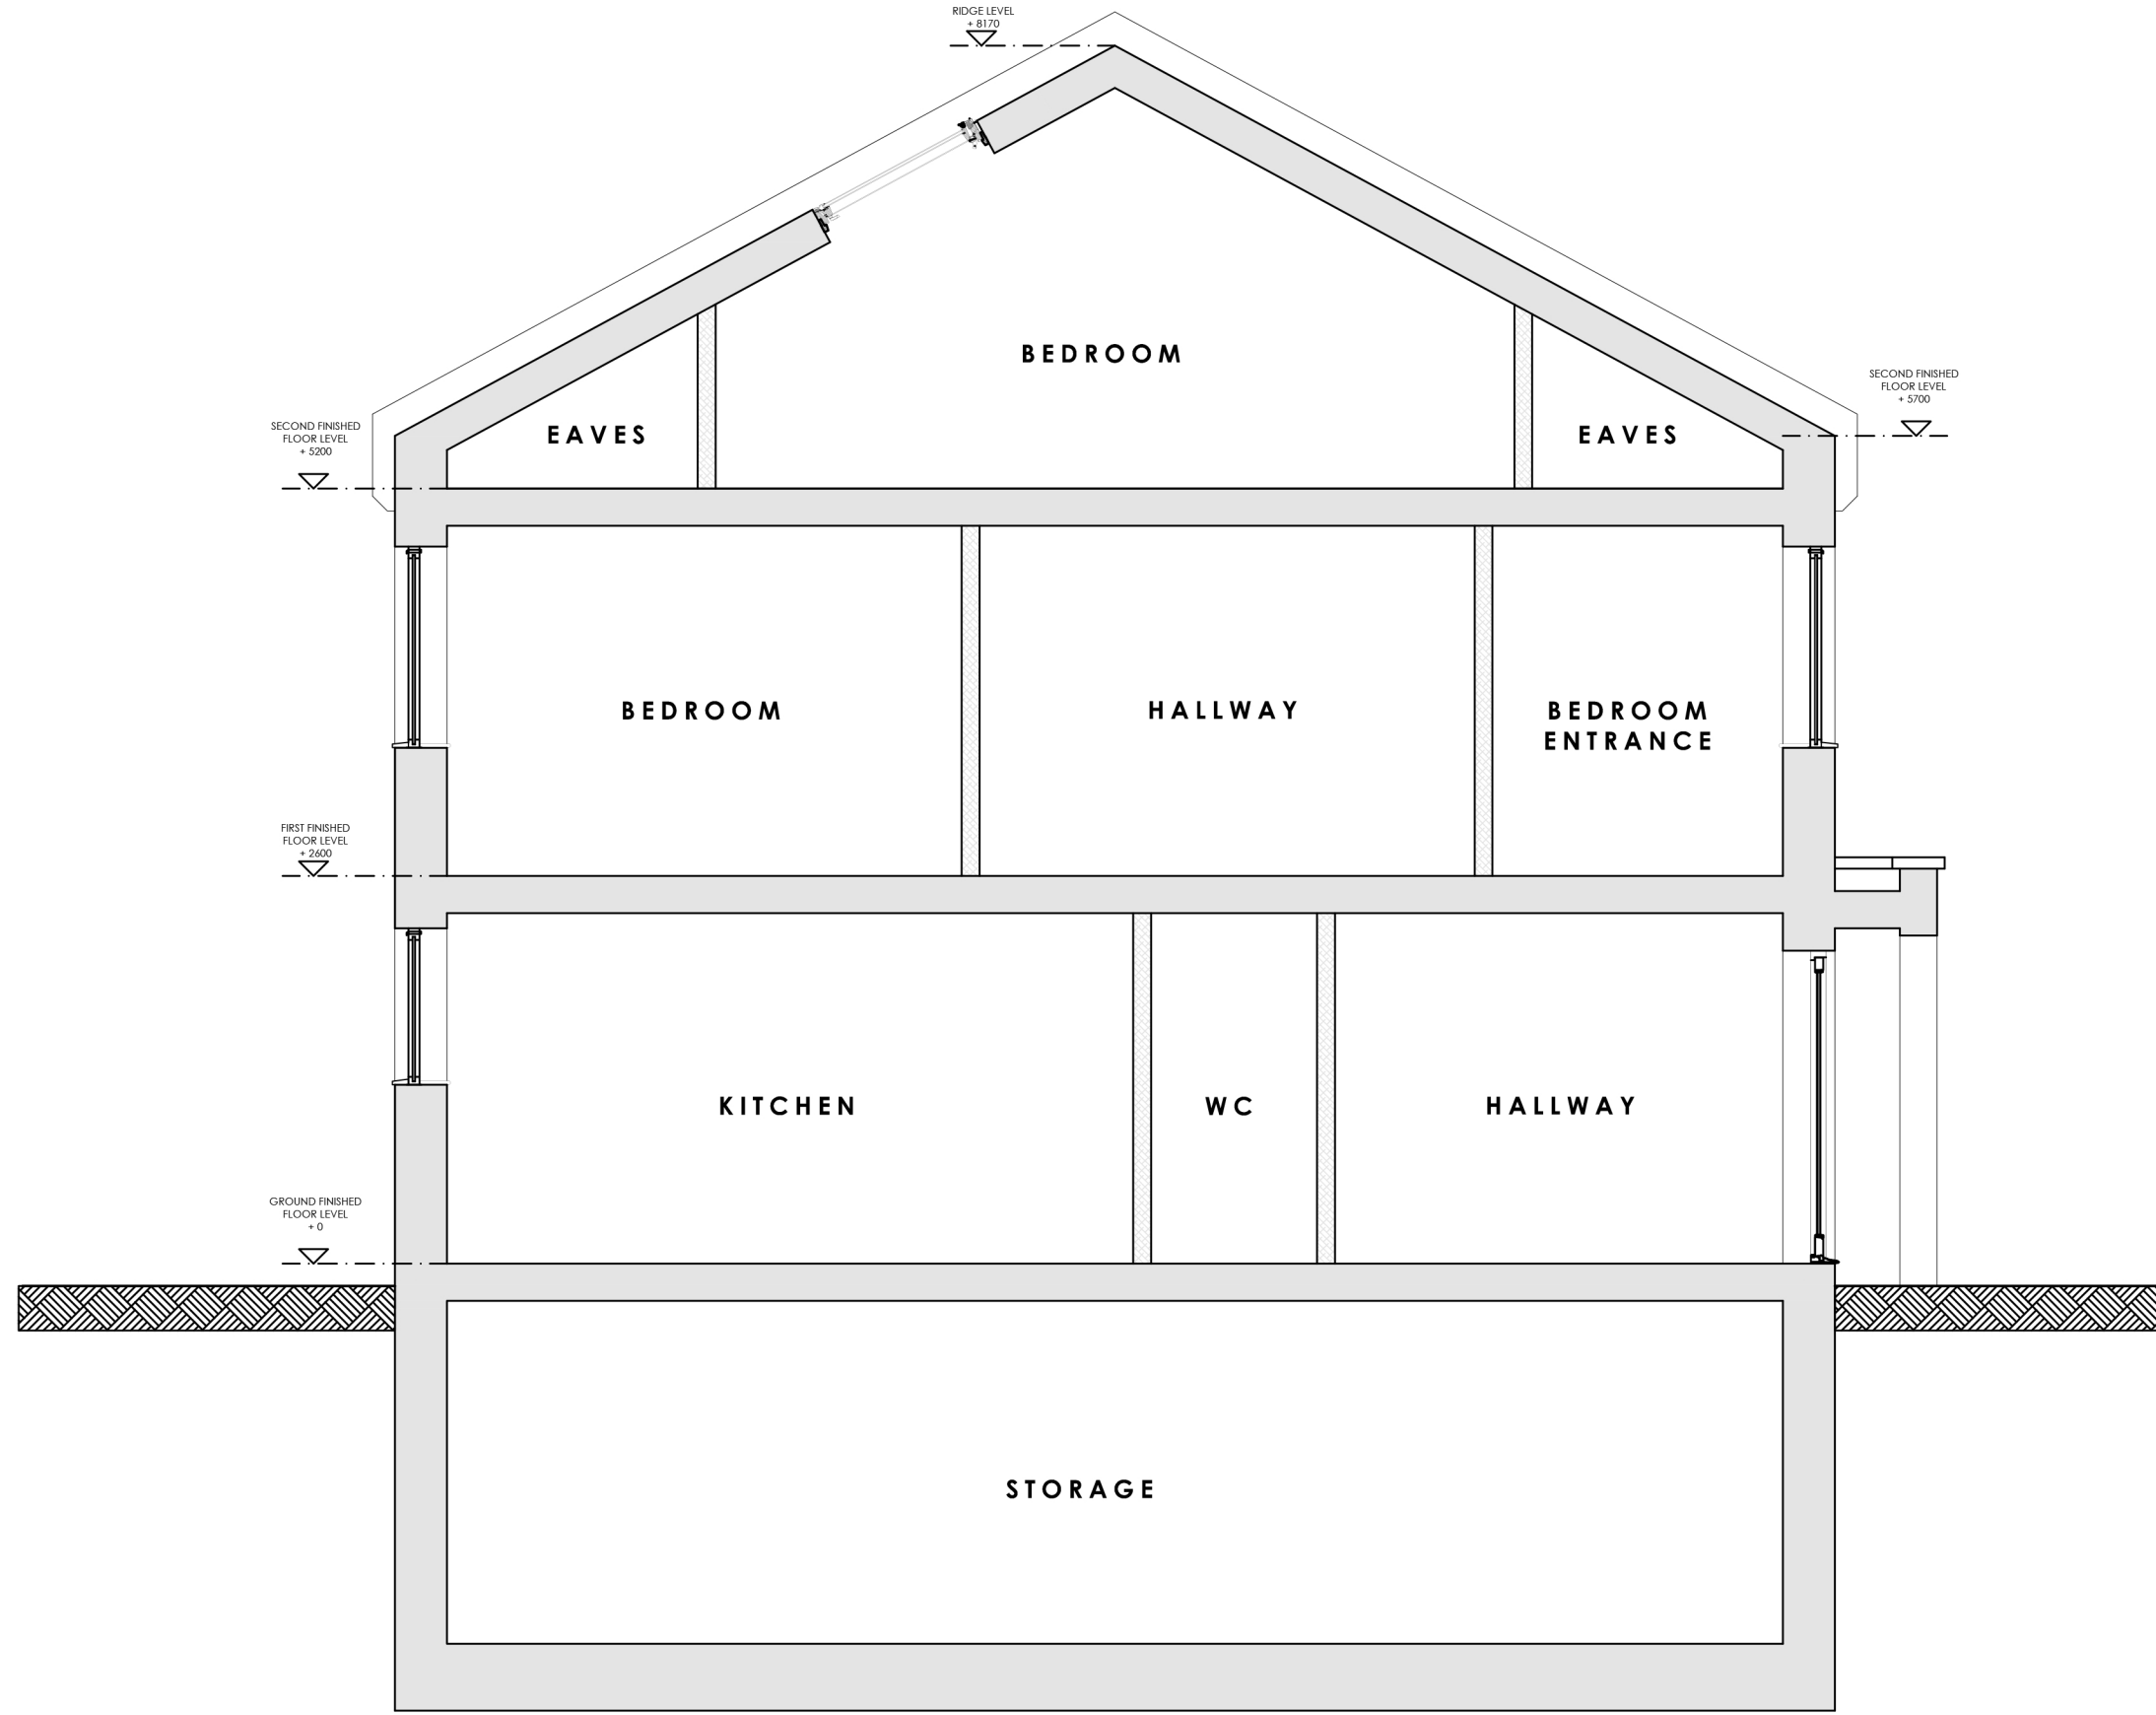


PLOT 2 SECTION A AS APPROVED (1:50)

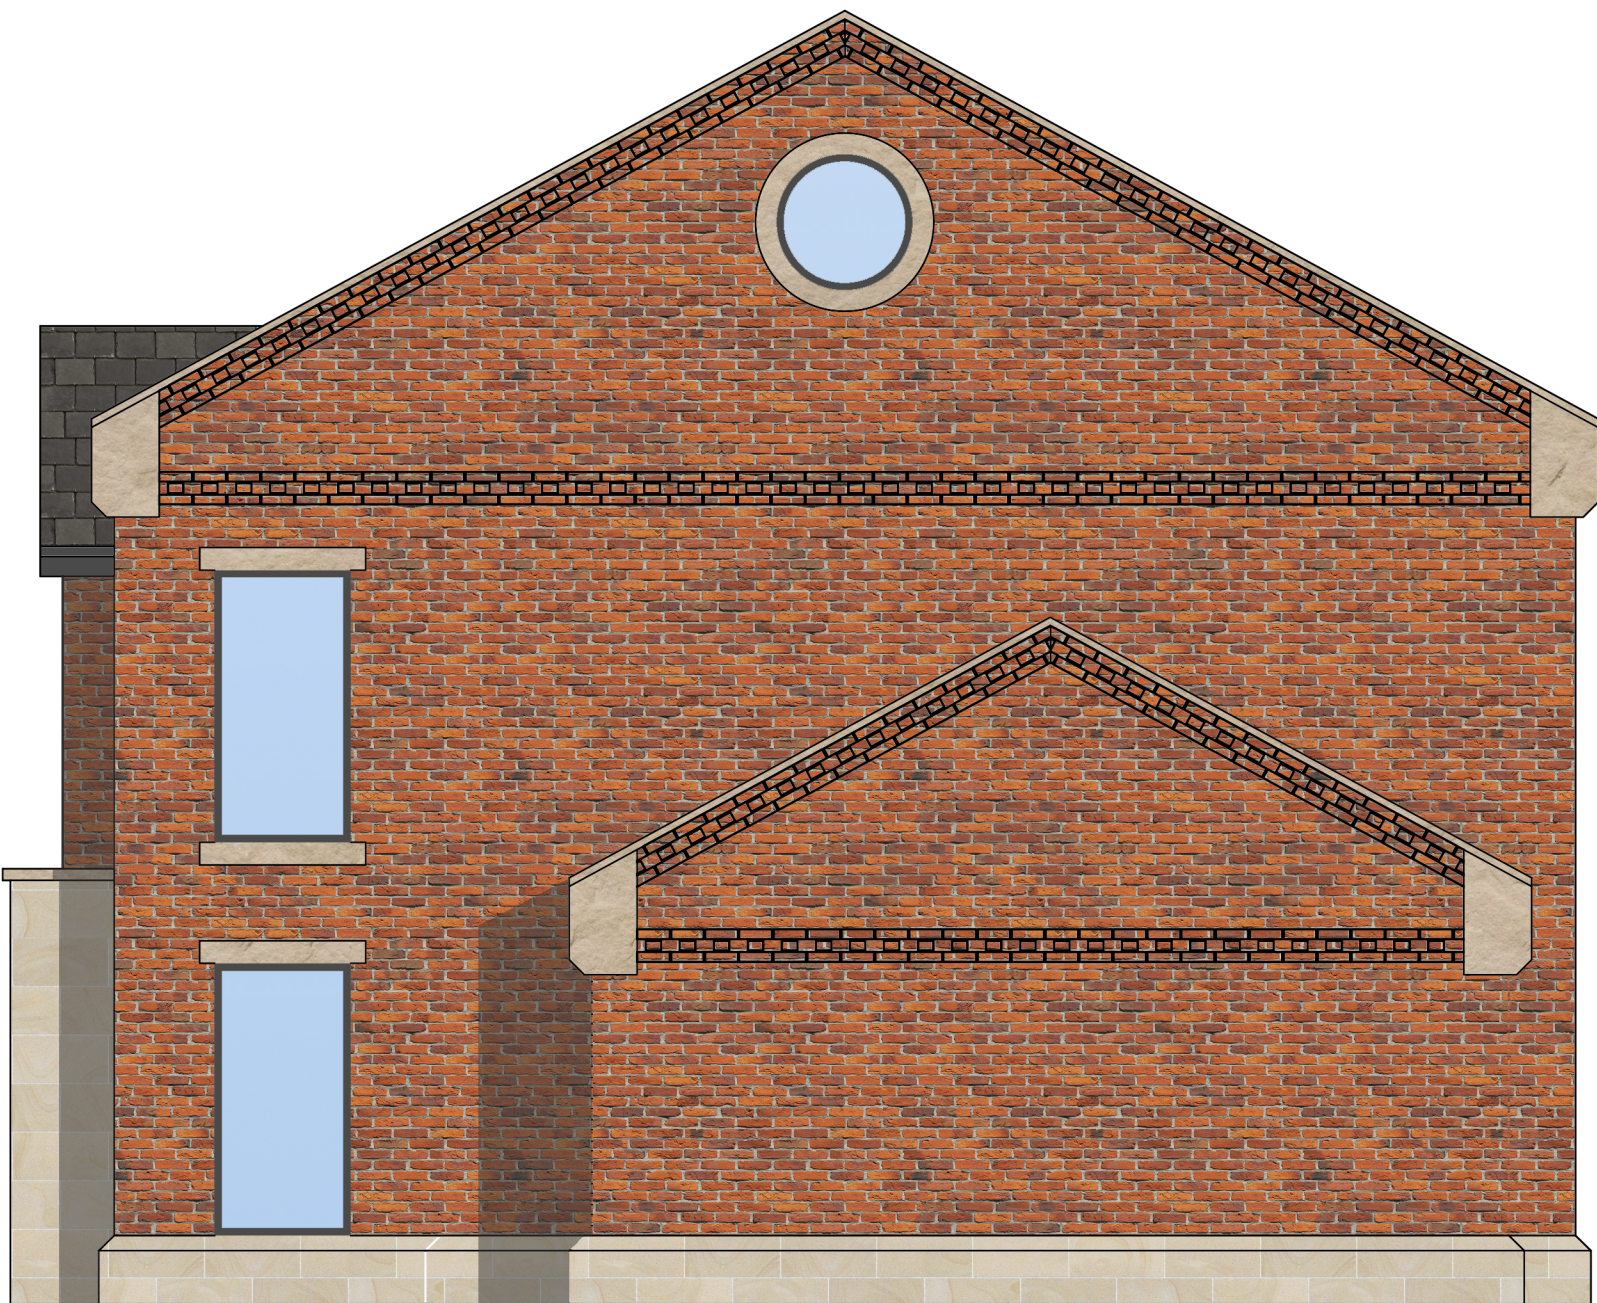 

PLOT 2 SIDE ELEVATION AS APPROVED (1:50)



PLOT 2 SIDE ELEVATION AS APPROVED (1:50)

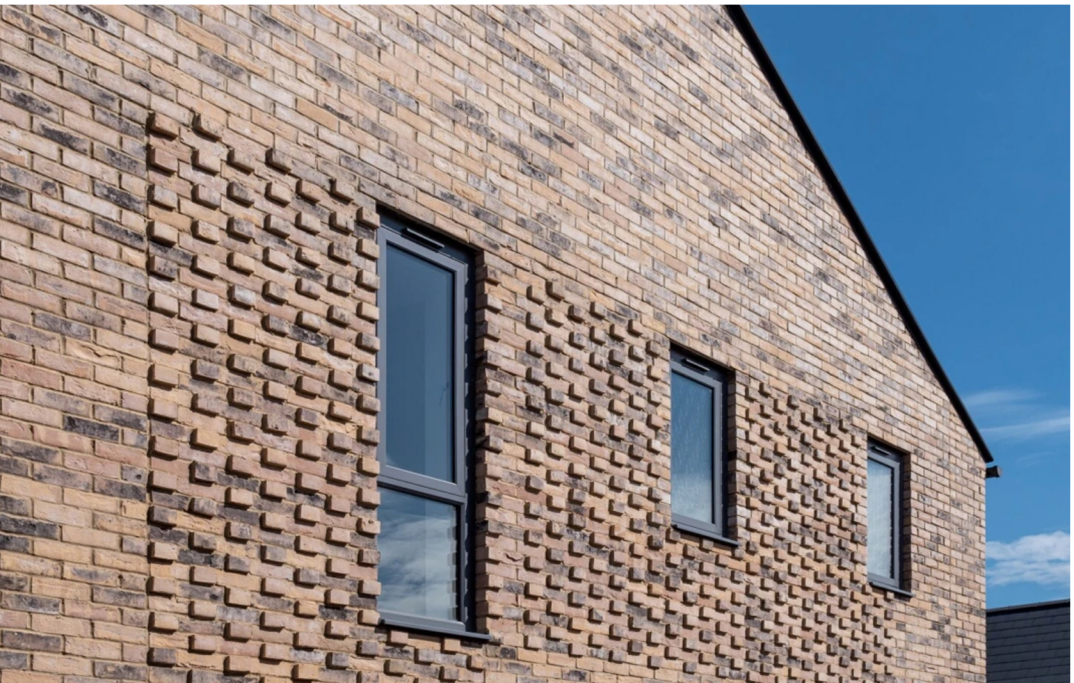

EXAMPLE PROTRUDING BRICK DETAIL TO SECTION BETWEEN WINDOWS ON FRONT ELEVATION.



EXAMPLE HIGH QUALITY CHESHIRE BRICK AND STONE CILLS WITH PROPOSED BRICK DETAIL TO GABLES AND CORNICE SECTIONS.

B	Following Planners Comments	JW	28-4-25
A	Following Urban Design Comments	JW	23-1-25
Rev	Description	By	Date
HADAS ARCHITECTURAL ARCHITECTURAL DESIGN			
769 Rochdale Road, Slattocks, Middleton, Manchester M24 2RA			
(HILLBANK STREET) Land Adjacent to Rochdale Road, Slattocks, Middleton M24 2RA PLOT 2 ELEVATIONS AS APPROVED			
DRAWN	JW	DATE	10-12-24
SCALE	1:50 @A1	REV.	B
DRAWING NO. 2501-302B		APROVED	