




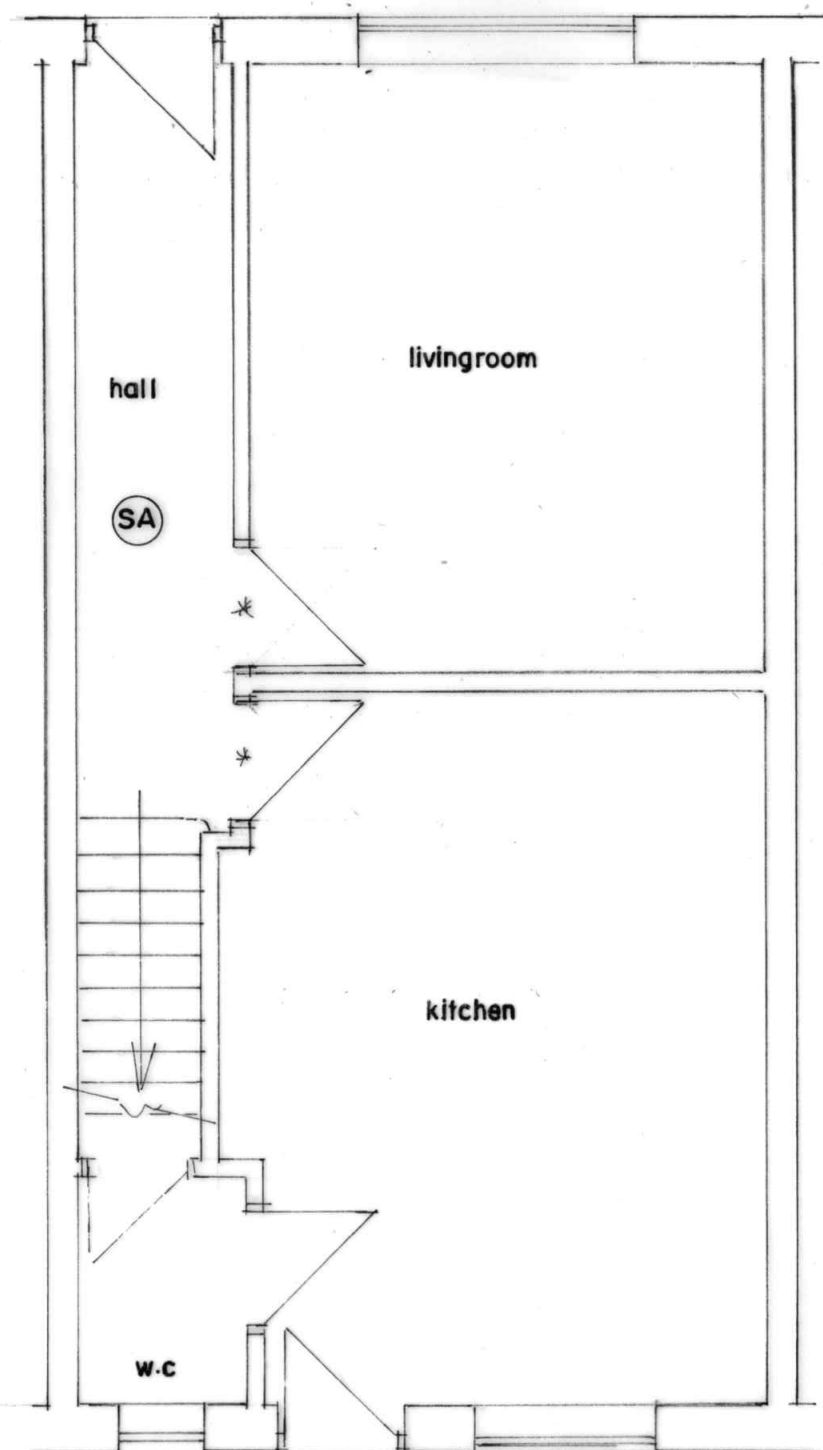


GROUND FLOOR PLAN
(PROPOSED)

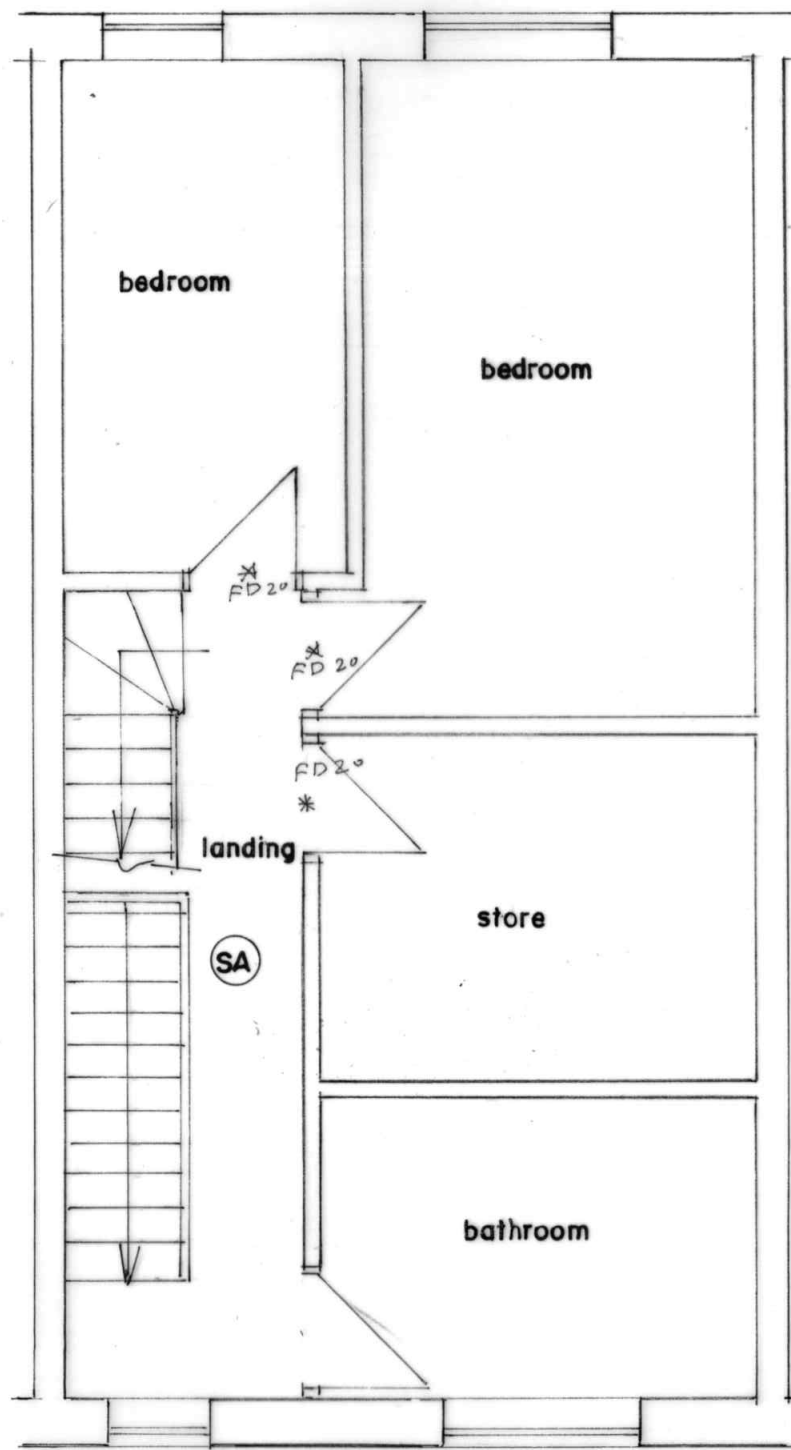

FIRST FLOOR PLAN
(PROPOSED)

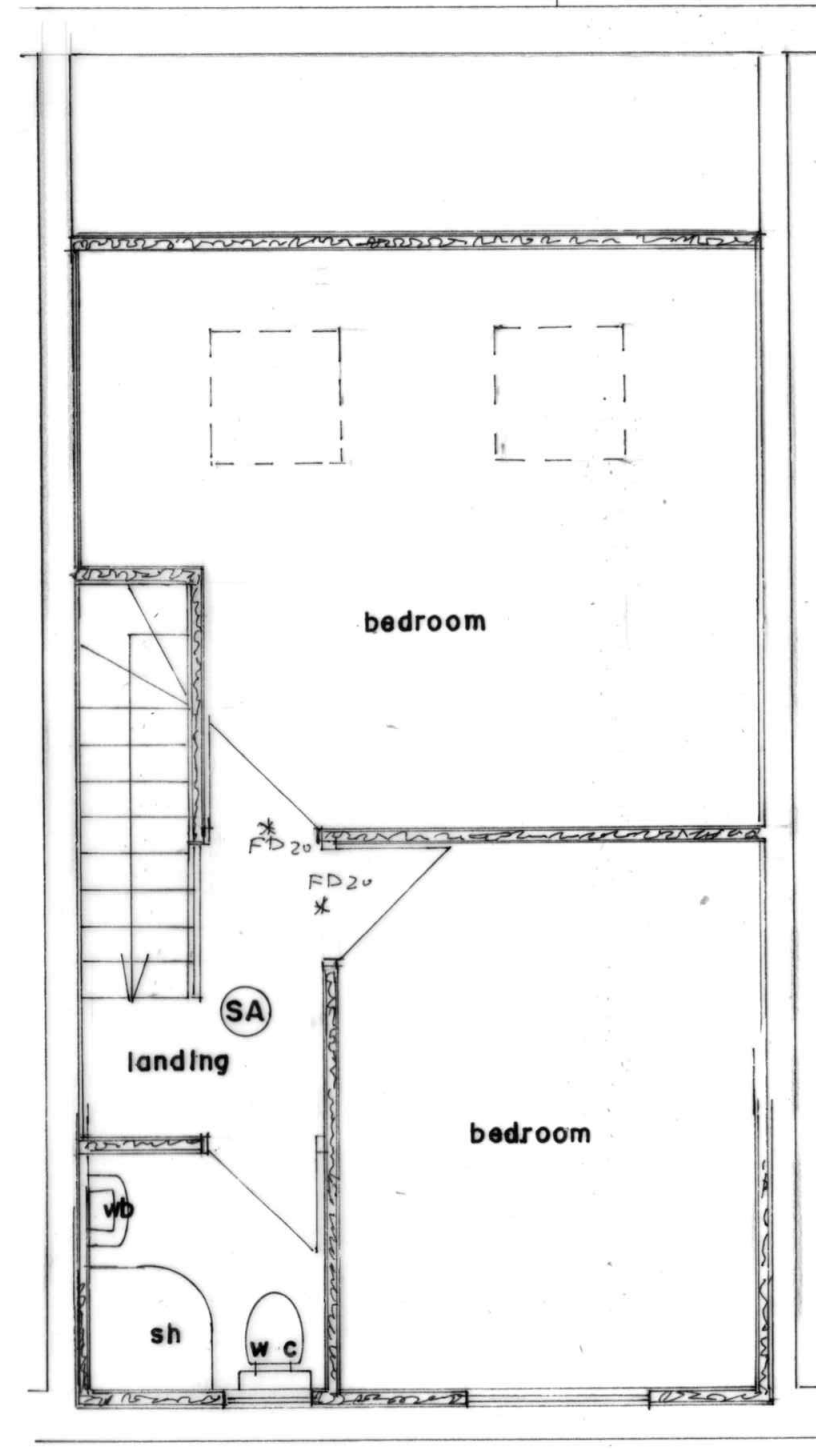

SECOND FLOOR PLAN
(PROPOSED)

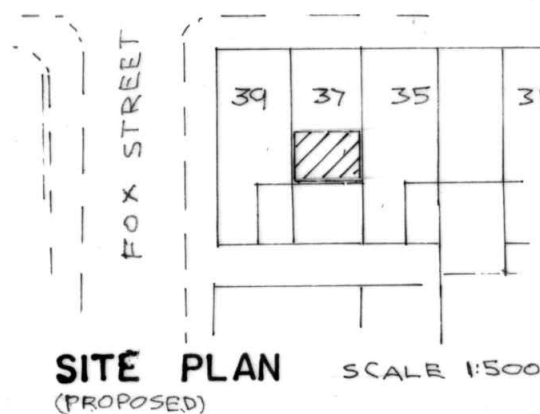

SITE PLAN
(PROPOSED) SCALE 1:500

BUILDING DESIGN SERVICES
M. FAROOQ
418 Bury Road Rochdale OL11 5EU.
Tel: 01706 712231 Mob: 07967605763

PROPOSED REAR DORMER EXTENSION AT
37 MORLEY STREET ROCHDALE OL16 2LG

for: MR AFIA BEGUM

Plan Scale 1:50 2342/2