


F:\07_Projects\1_2024 Projects\24-170 SSL Littleborough Local RRS\02 Drawings & Deliverables\04 Planning\24-170 Littleborough Local Planning Drawings.dwg


DO NOT SCALE THIS DRAWING - USE DIMENSIONS
The Contractor is to check and verify all dimensions on site before starting work and report any omissions or errors.
This drawing is to be read in conjunction with all relevant consultants and specialists drawings.
This drawing is copyright
This drawing is issued for the sole and exclusive use of the named recipient. Distribution to any third party is on the strict understanding that no liability is accepted by bcr·infinit8 architects for any discrepancies, errors or omissions that may be present, and no guarantee is offered as to the accuracy of information shown.

Revision History :			
Rev.	Description	Date :	Dwn :
A	First Issue	10.06.25	CP
B	Updated to reflect LPA comments	07.08.25	CP

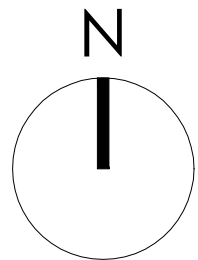

Scale @ 1:100
0m 1m 2m 3m 4m 5m

Existing plant fence and gate
New package to replace existing plant, concrete plinth required
Existing FCU to be moved to fit new plant

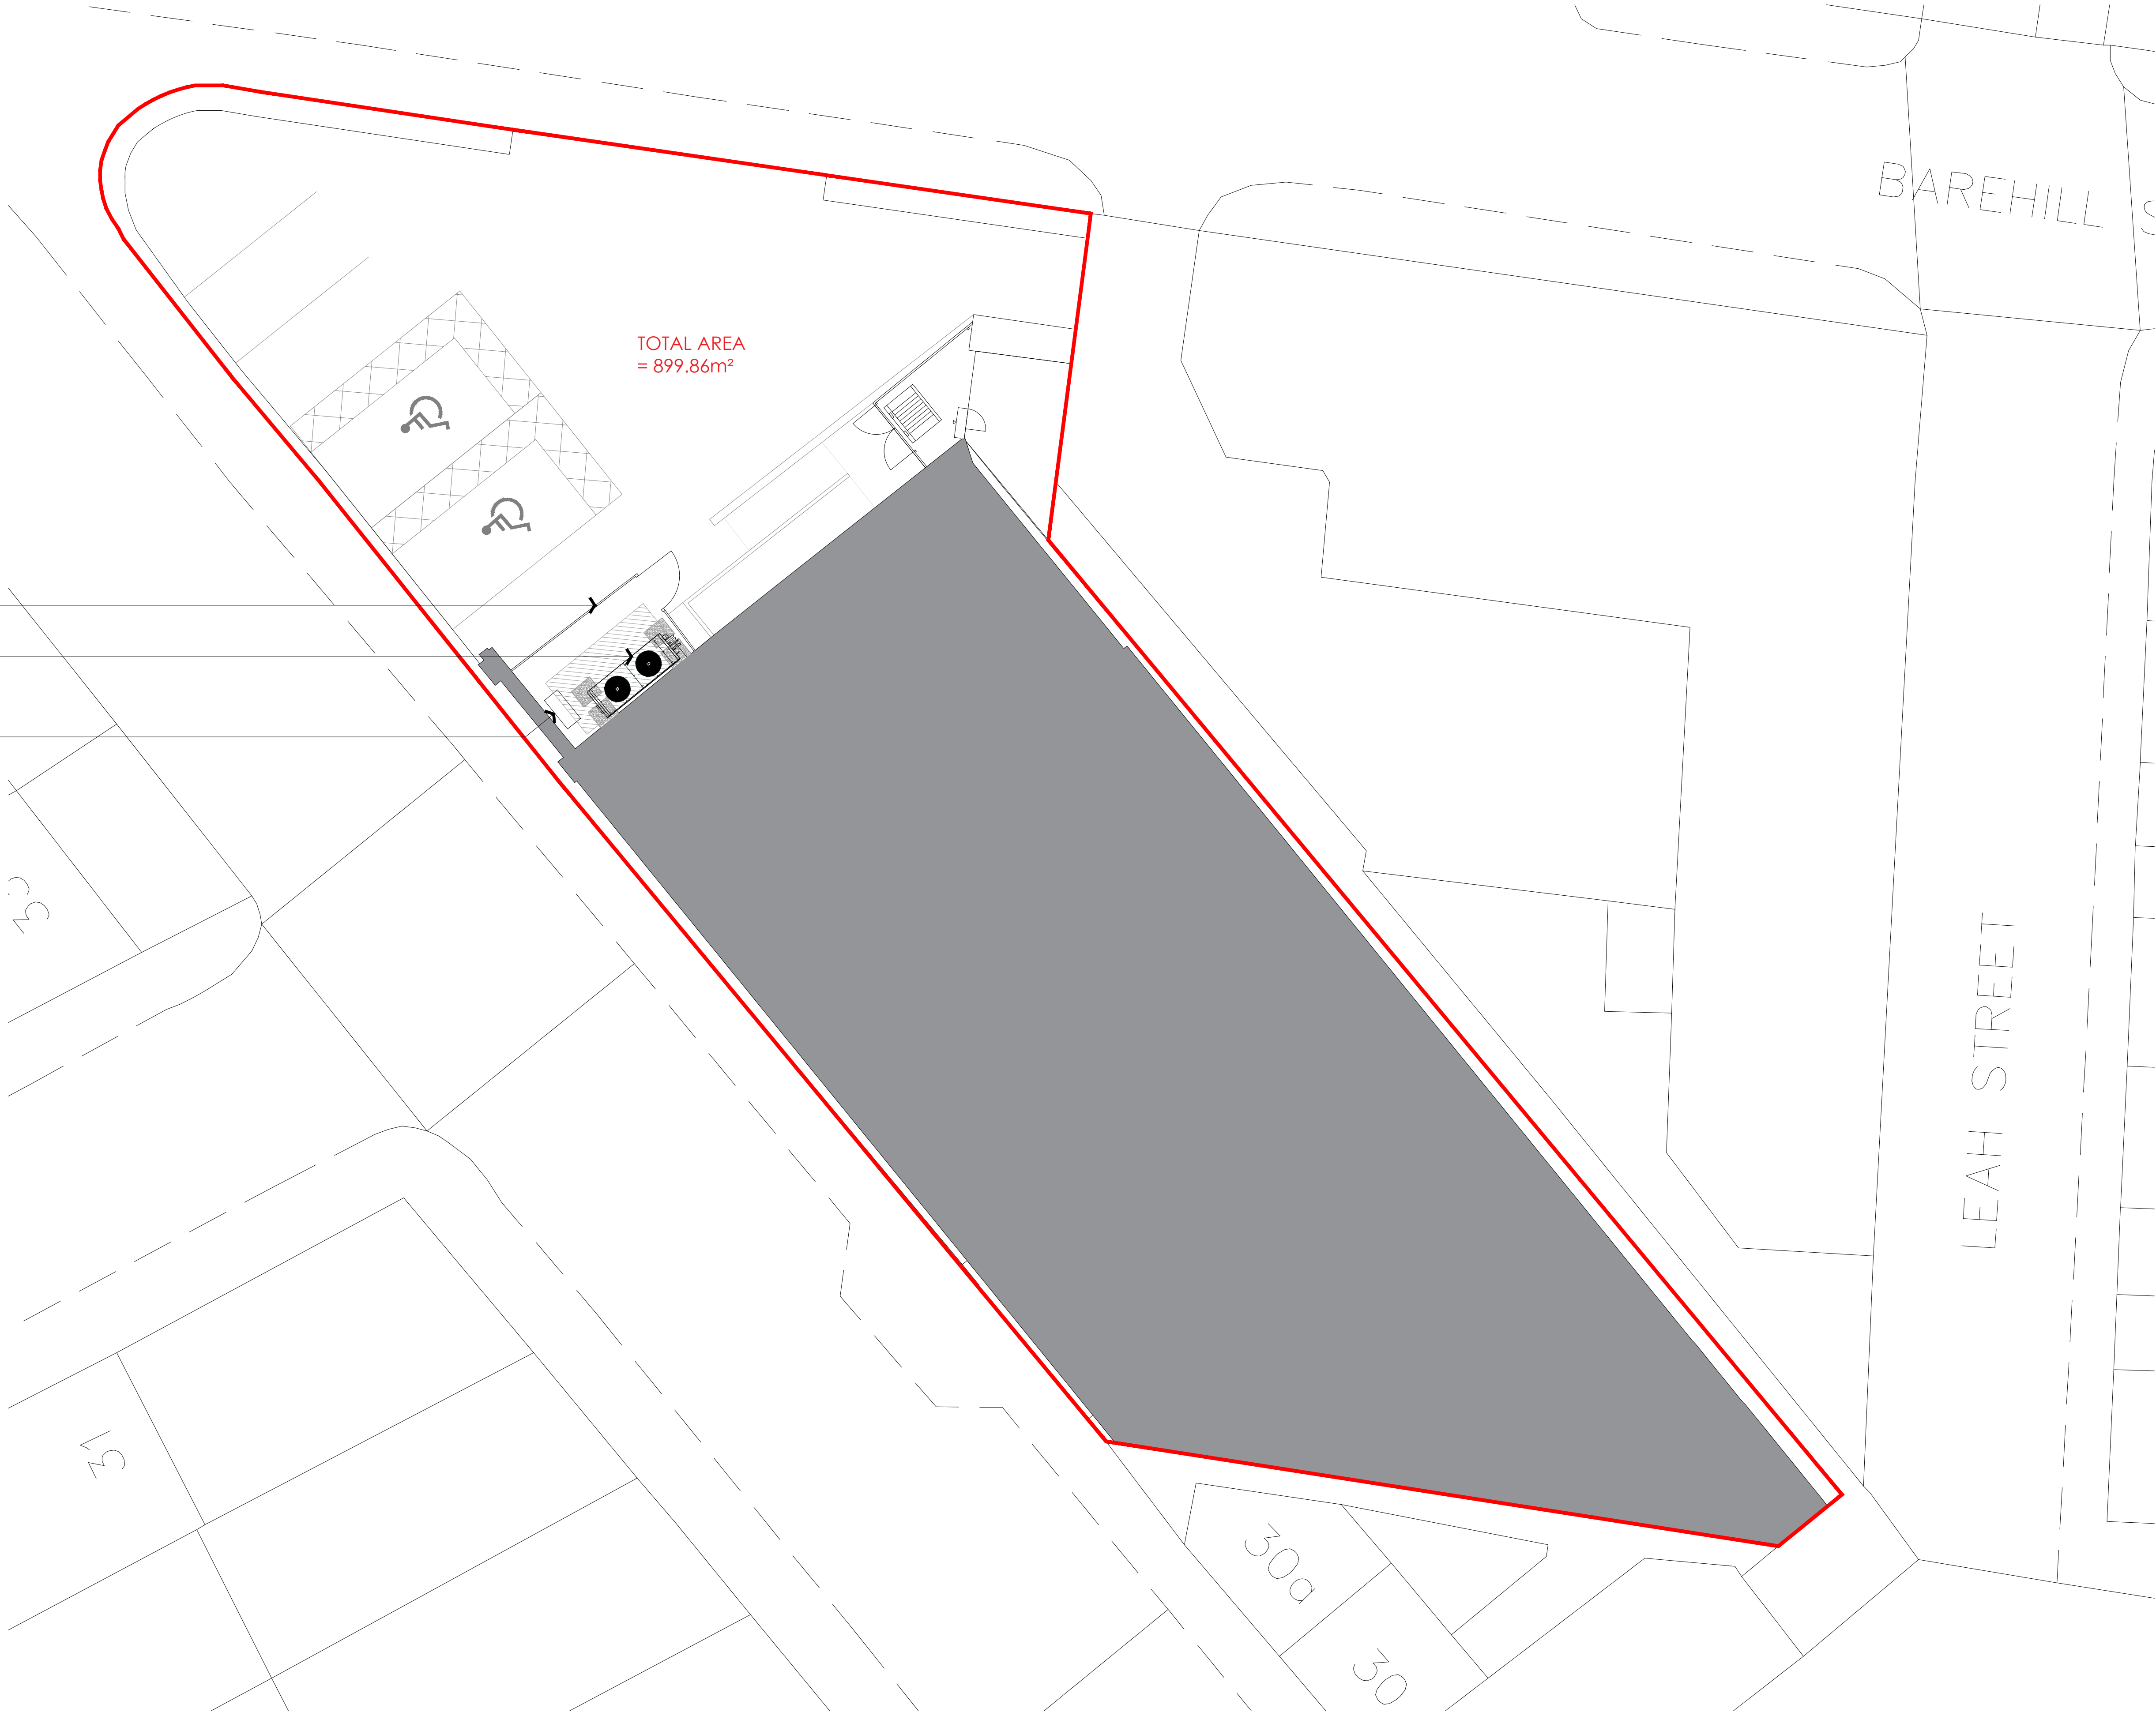

Project Status : PLANNING

Client
Fit Out UK
Project
Littleborough Local RRS,
42-44 Harehill Road,
Littleborough, OL15 9BA
Drawing Title
PROPOSED SITE PLAN

Project :
24-170
Rev :
8
Date :
27.05.2025
Scale :
1:100
Dwn :
CP
Ckd :
RJA

Dwg No. :
P1003
8
Rev :
8
Date :
27.05.2025
Scale :
1:100
Dwn :
CP
Ckd :
RJA

bcr·infinit8 architects
www.bcr-infinit8architects.co.uk
e: studio@bcr-infinit8architects.co.uk
Cambridge: 1 Wellington street
CB1 1HW
T 01223 366717
Bury St Edmunds:
8 Angel Hill
IP53 1UZ
T 01284 727710
RIBA 
Chartered Practice