


New pitched roof.
Roof structure to structural
engineers details. Roof covering as
described.

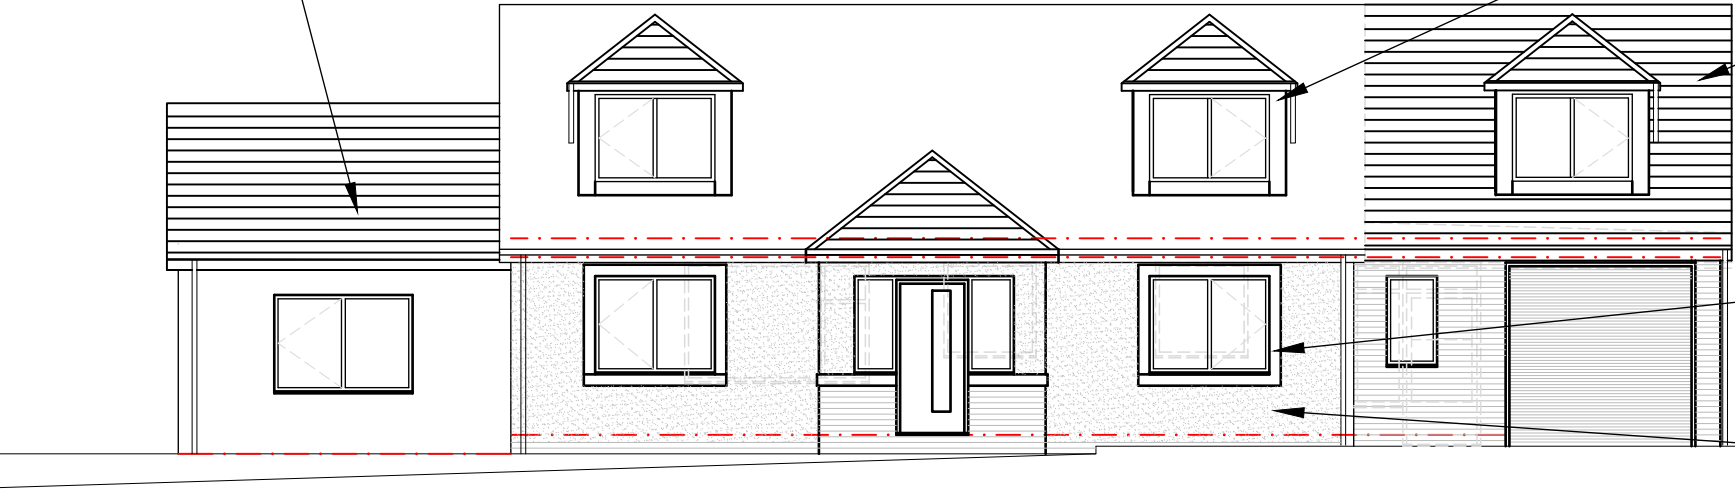

PROPOSED FRONT ELEVATION 1:100

Windows/Doors.
Manufacturer: REHAU
Product: Rio Flush Fit PVCu
window & Agile door range.
Colour: Black.
Website: www.rehau.com

New dormers
clad with board cladding.
Manufacturer: Cladco
Product:Signature Woodgrain Composite Wall Cladding.
Colour: Charcoal.
Website:www.cladco.co.uk/woodgrain-wallcladding

Concrete roof tiles to match existing.
Manufacturer: Crest.
Product: Planum Concrete Flat Interlocking tile.
Colour: Onyx Black
Website: www.crest-bst.co.uk

Artstone surround to front main windows
and porch cill.
Supplier: Stonecrete Direct.
Product: Stone Slip window sills/heads.
Colour: Cream.
Website: www.stonecrete-direct.co.uk.

Render.
Manufacturer: Johnstones Trade.
Product: Stormshield render system.
Colour: Off white.
Website: www.johnstonstrade.com

Garage door.
Supplier: Roller door UK.
Product: 55mm electric Insulated Roller door
(made to measure).
Colour: Black.
Website: www.rollerdooruk.co.uk


Concrete roof tiles as above.

New dormers
clad with board cladding.
Manufacturer: Cladco
Product:Signature Woodgrain Composite Wall Cladding.
Colour: Charcoal.
Website:www.cladco.co.uk/woodgrain-wallcladding

Eaves soffits/fascias etc.
Supplier: Selco.
Product: Hollow soffit board.
Colour: Black.
Website: www.selcobw.com

Render as above.

Render to existing brickwork

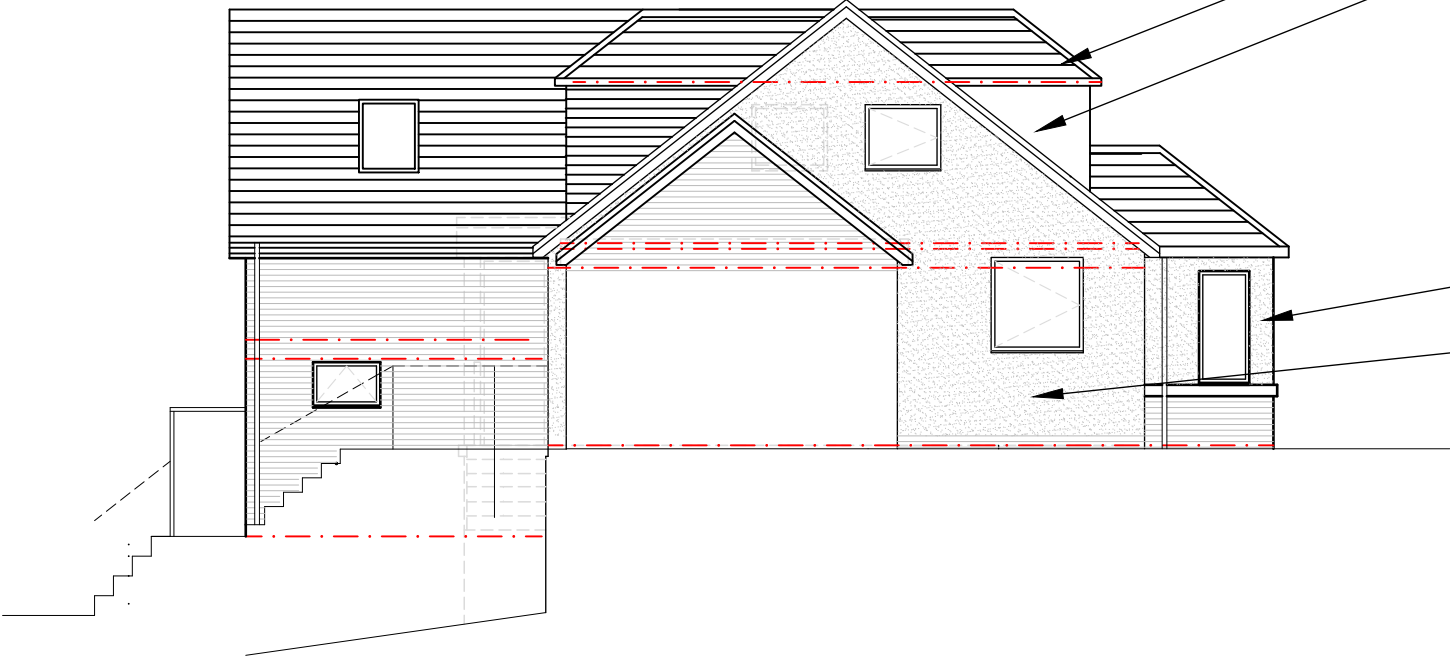

PROPOSED SIDE ELEVATION 1:100

This drawing is ©TECH:D Ltd and is not to be copied, reproduced or re-distributed either in whole or in part without the prior permission of the originator. The originator shall have no responsibility for any liability, loss, cost, damage or expense arising from or relating to any use of this document other than for its intended purpose on this project. This drawing shall be read in conjunction with all other relevant drawings, specifications and associated documentation. Any discrepancies, errors or omissions are to be reported to the originator before proceeding with work. This drawing is for Local Authority submission only. The client is to seek approval from the land freeholder and all parties who may have an interest in the land. All materials shall be suitable for their purpose and installed in strict accordance with the manufacturers instructions. All workmanship and materials to comply with Building regulations, British standards, Codes of practice and NHBC requirements where relevant. The contractor and client are to comply with the CDM regulations 2015. All dimensions are to be checked on site by the contractor prior to proceeding with any work.

NOTES / KEY:

B	Materials add+b regs status	DD	280825
A	Amended to plan officers comments	DD	100725

	Architectural Designer	10 Beechwood Avenue Bury BL00BH. t: 07887876428 d.driver@techdLtd.co.uk www.techdLtd.co.uk
---	---------------------------	--

client
Mr D.Soro & Ms E.Foley.
1 Eton Close Bamford,
Rochdale, OL11 4DT.

project
EXTENSION TO THE SIDE &
REAR.EXTENDED LOFT
+DORMERS & INT WORKS.

status Planning & Building regulations

drawing
PROPOSED ELEVATIONS

L.A.	Rochdale	date	Mar 25
drawn by	DD.	scale	1:100@A3
dwg no	25-03	06.	rev B



TECH:D LTD