




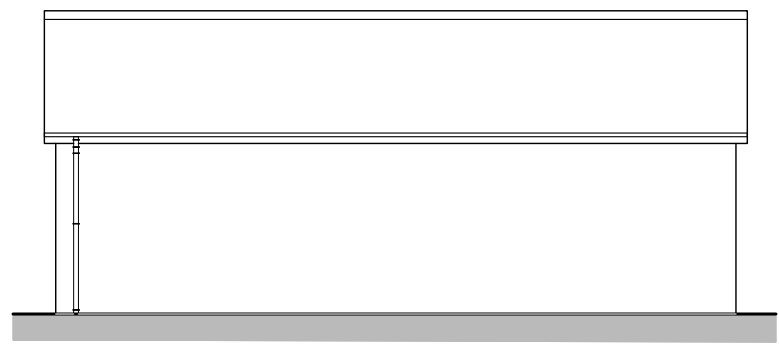


Garage Rear (West) Elevation

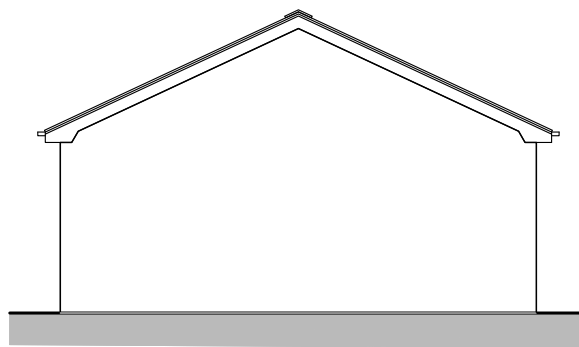


Garage Side (North) Elevation

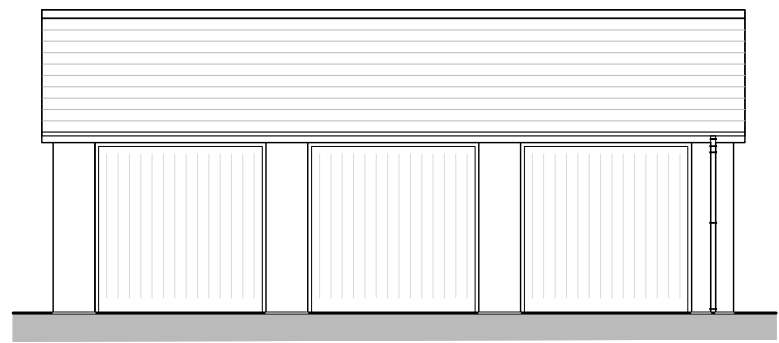


Garage Front (East) Elevation

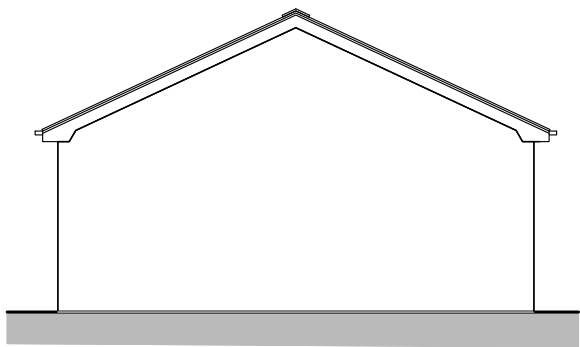


Garage Side (South) Elevation

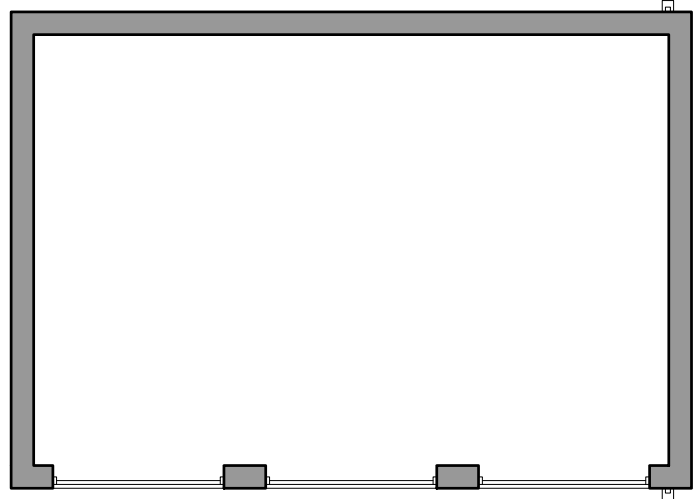


Garage Floor Plan

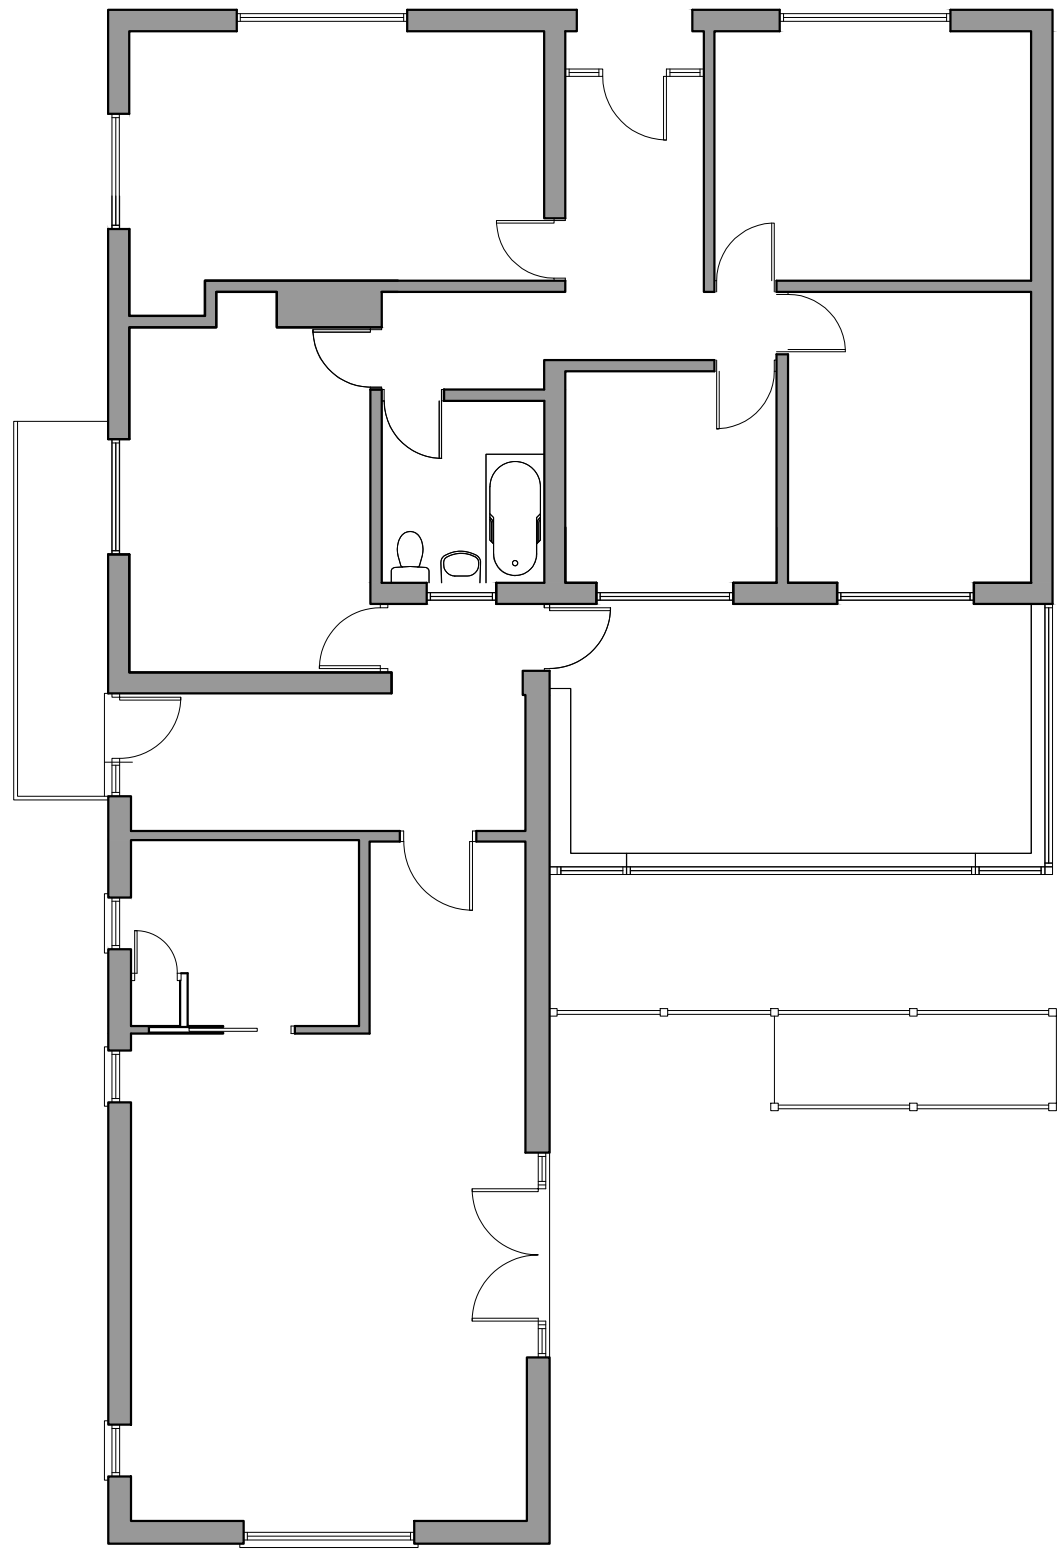

Bungalow Floor Plan

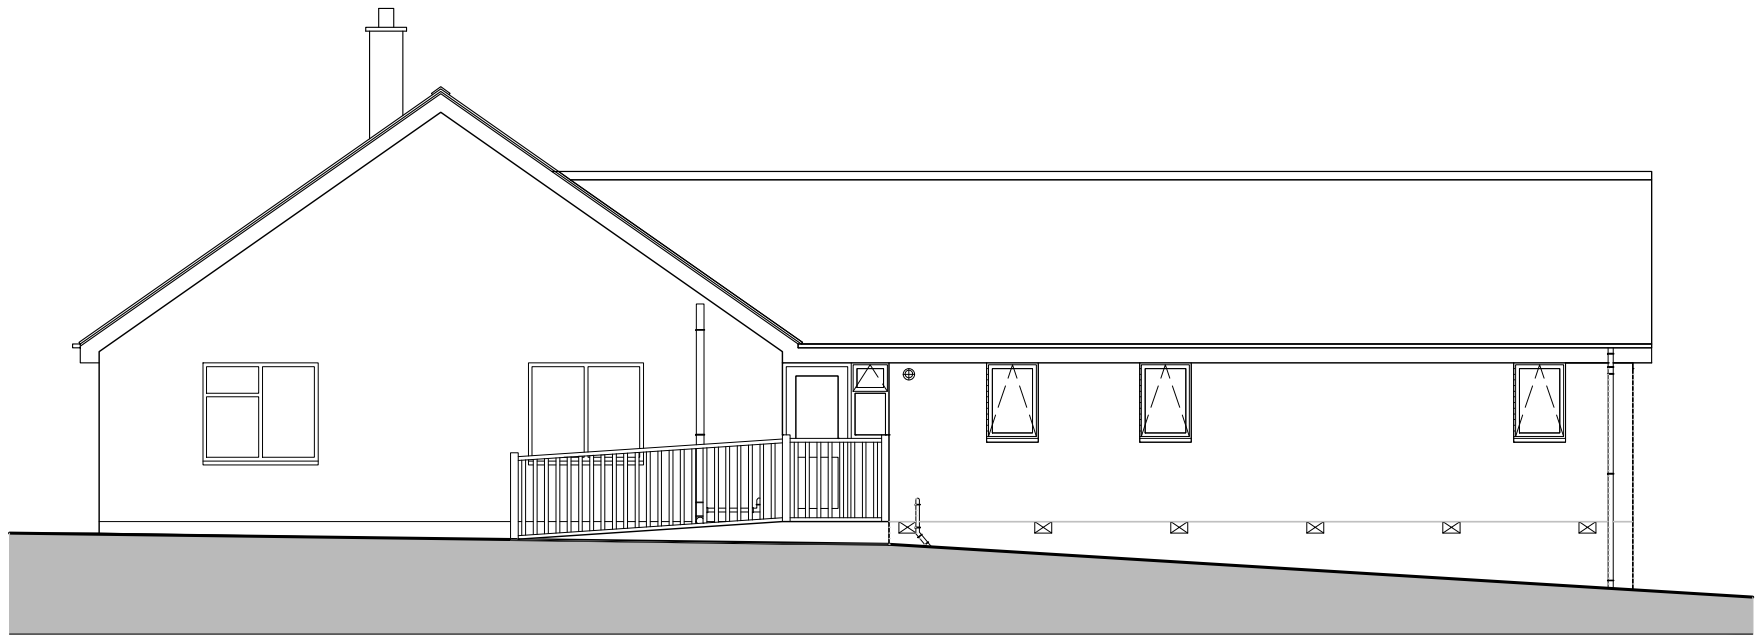


Bungalow Side (East) Elevation

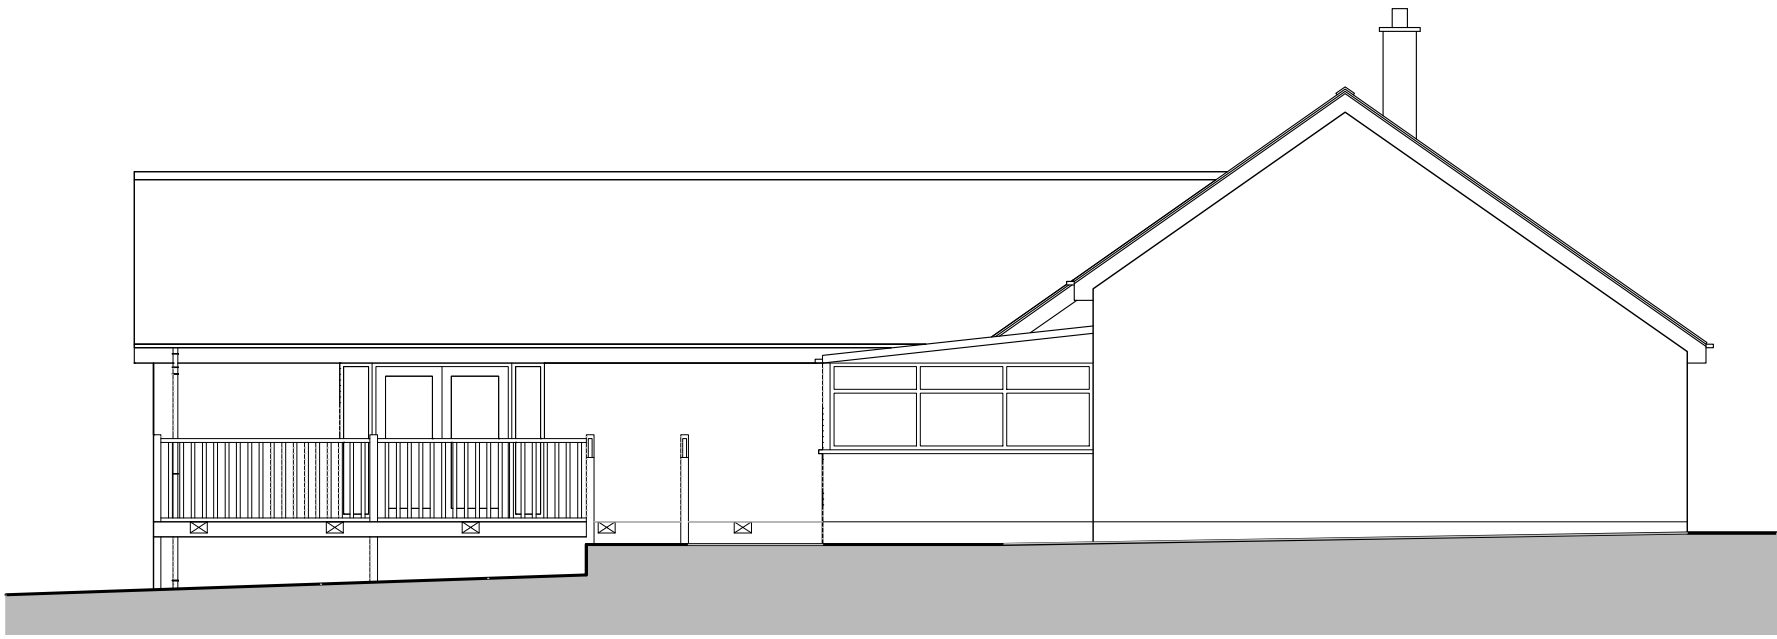

Bungalow Side (West) Elevation



Bungalow Rear (North) Elevation

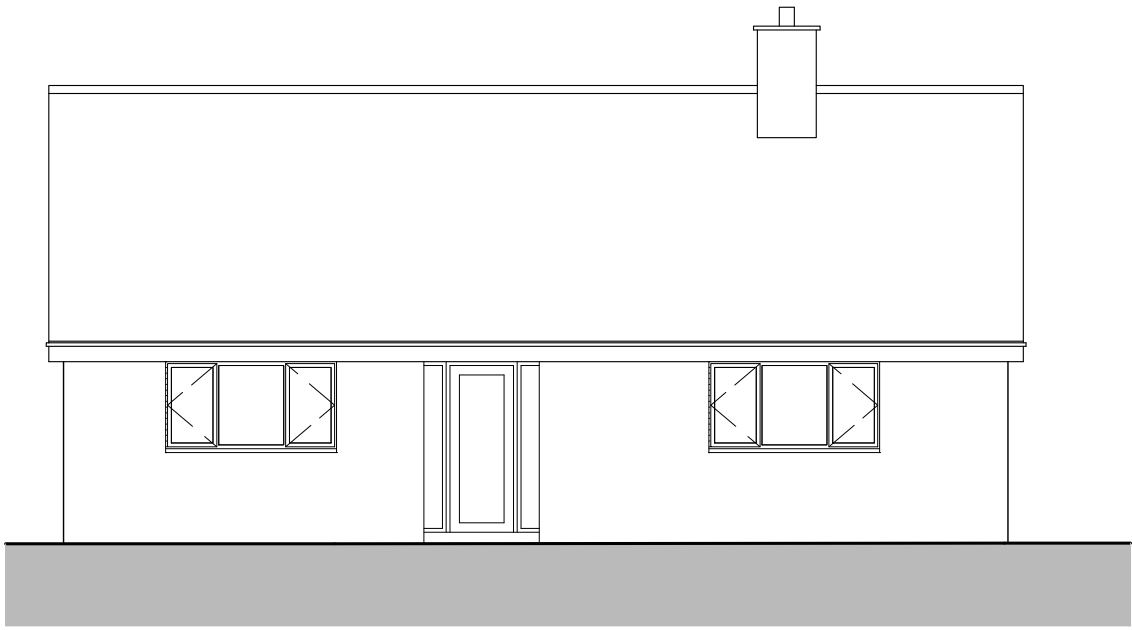

Bungalow Front (South) Elevation

SCALE @ A1	DATE	
1:100	22/04/2025	
PROJECT #	DRAWN	CHECKED
A448	RH	CH

DRAWING NAME

PROJECT	ORIGIN	PHASE	LEVEL	TYPE	ROLE	NO. #
A448	MAS	DD	XX	DR	A	103
STATUS	SUITABILITY DESCRIPTION					
S2	For Information					
REVISION						
P1						

REV	DESCRIPTION	BY	DATE
P1	Planning Issue	RH	25/04/25