
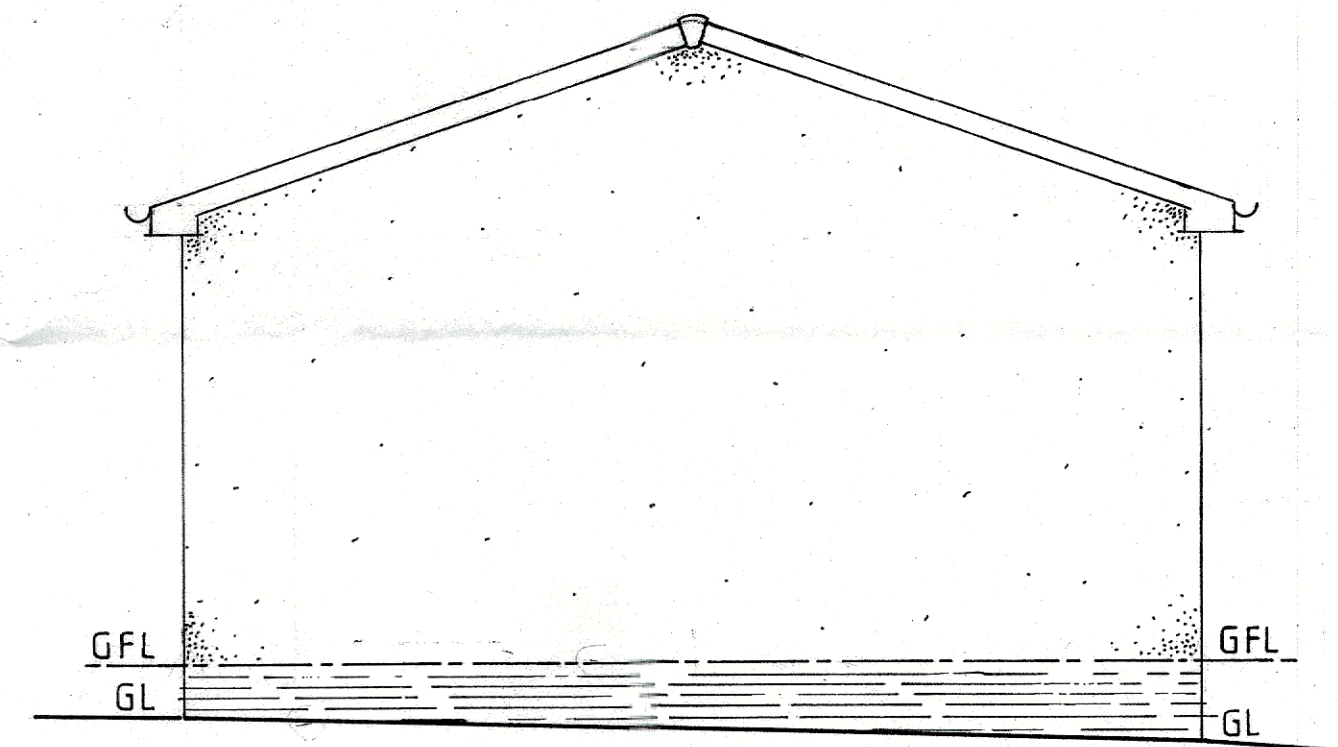


Proposed Front Elevation

Proposed Rear Elevation

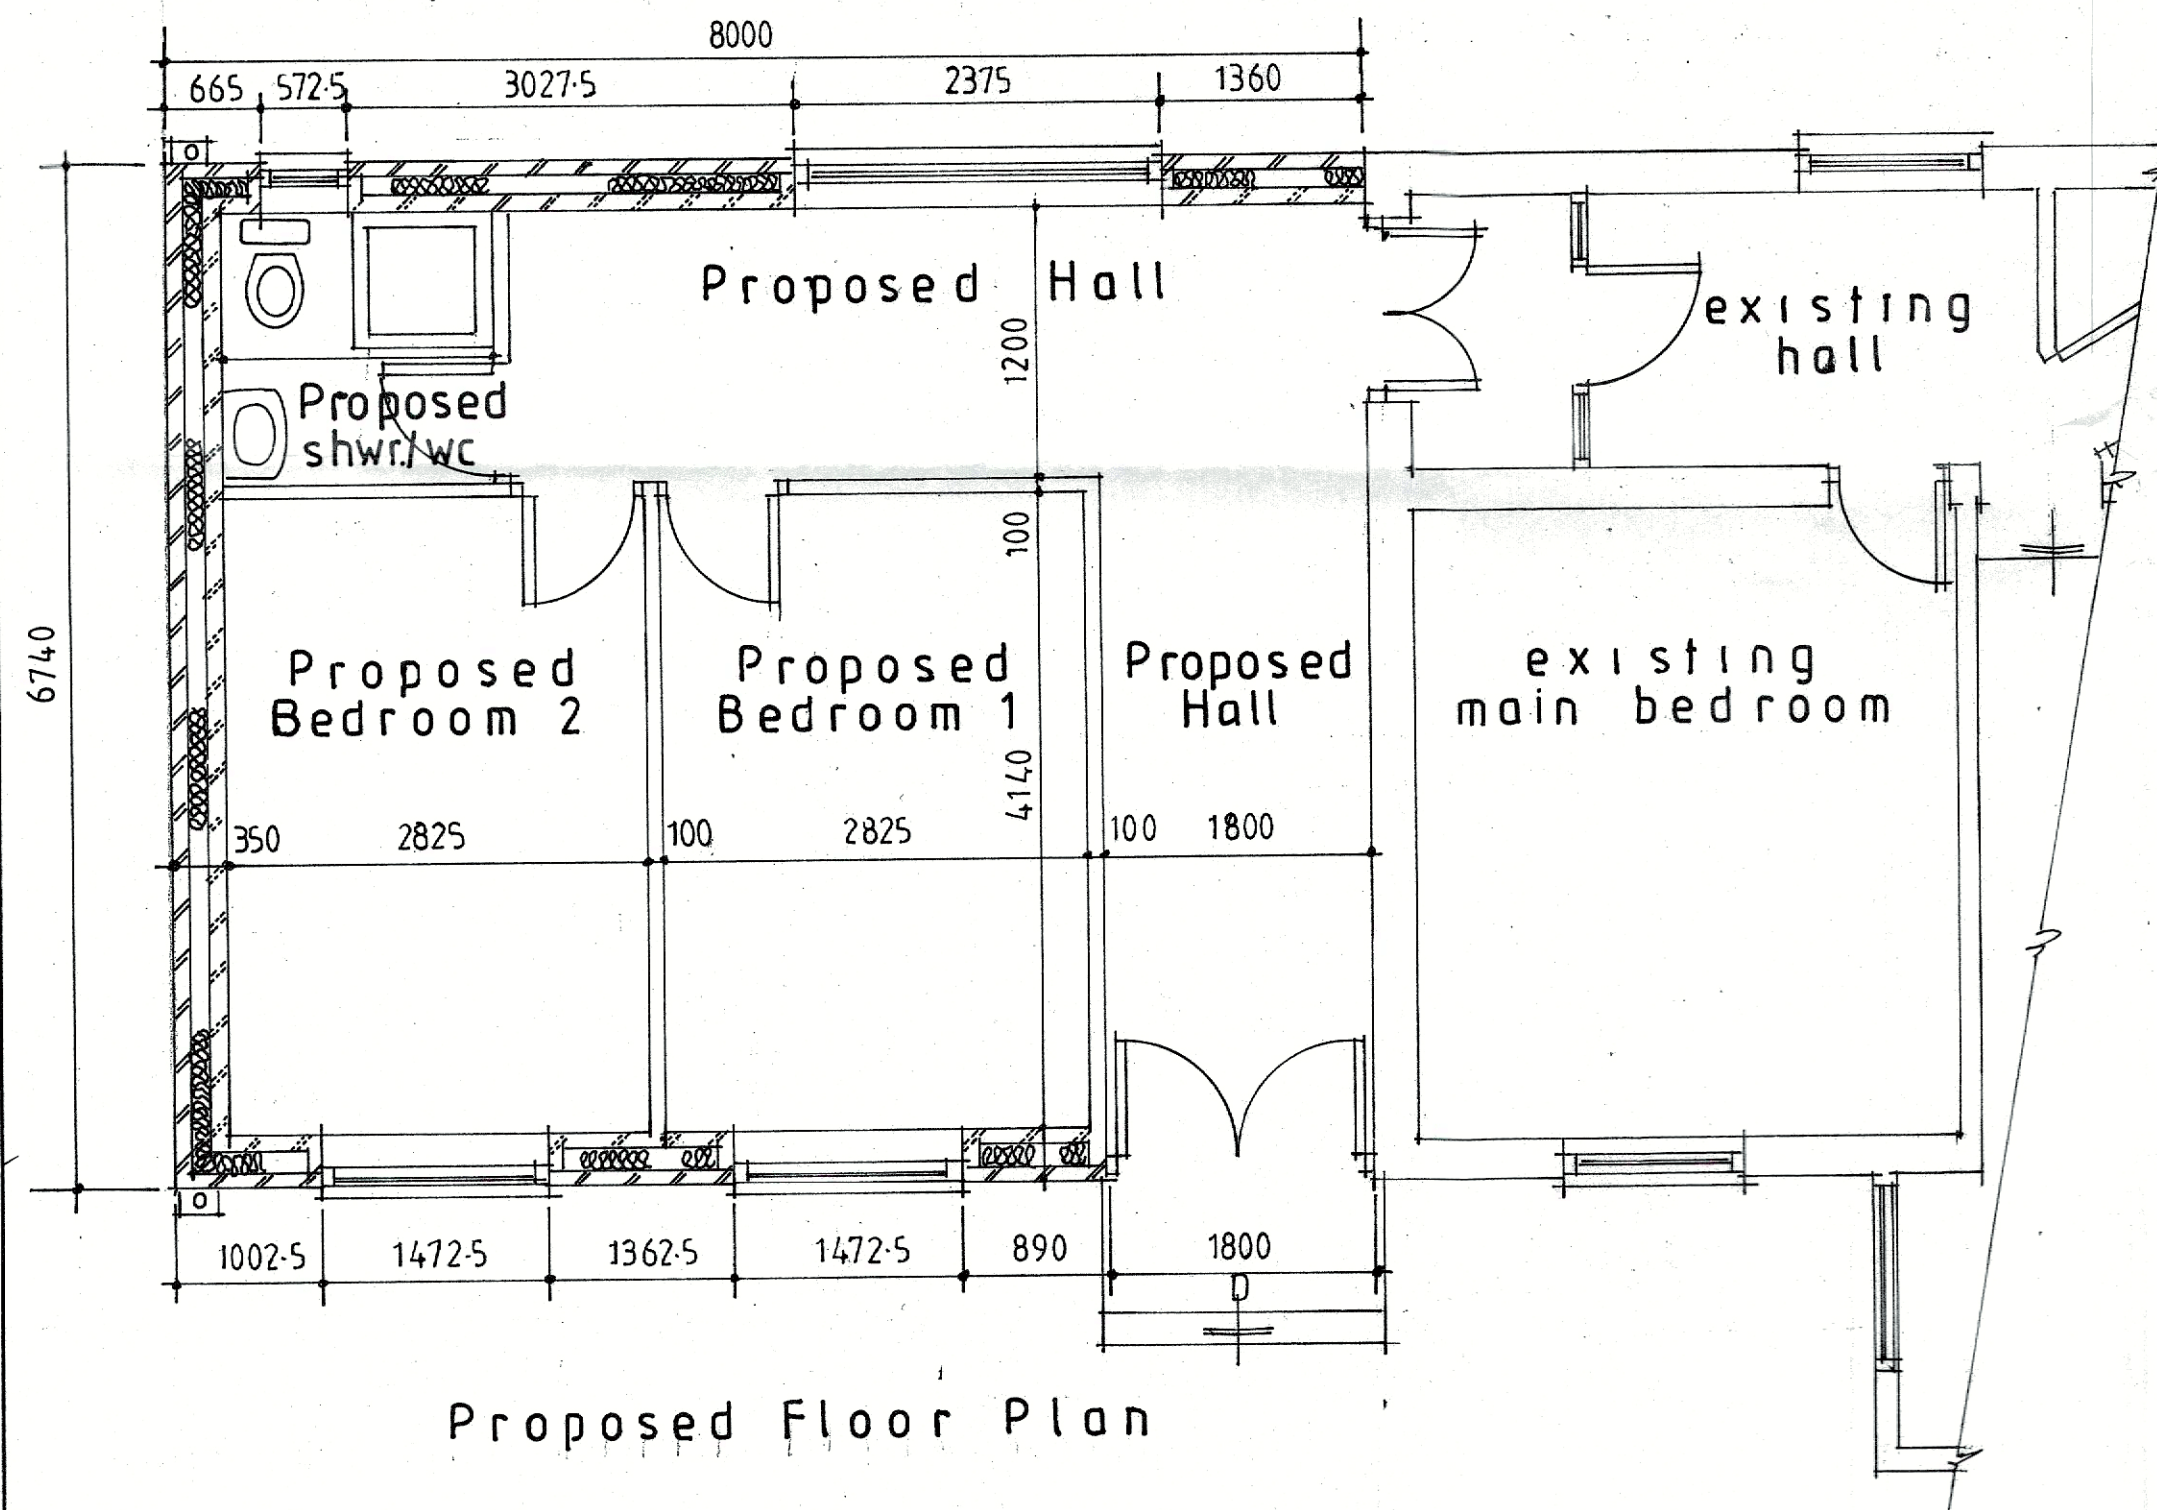

Proposed End Elevation

Rochdale BC
04 SEP 2025
Planning and Development
Service

Proposed Single Storey
Side Extension to
dwelling at number
43 Mount Pleasant
Middleton M24 4PG

clients
MIKE ACTON & JANE COWAN

L.H.ARDON
Building Design
1 Ashlands Drive
Audenshaw M34 5EL
tel.m. 07950829709

SCALE 1:50 | DATE 22-08-25