


EXISTING: BASEMENT FLOOR PLAN AND SECTION

Royd Arms, 158 Rooley Moor Road, Rochdale, OL12 7DQ

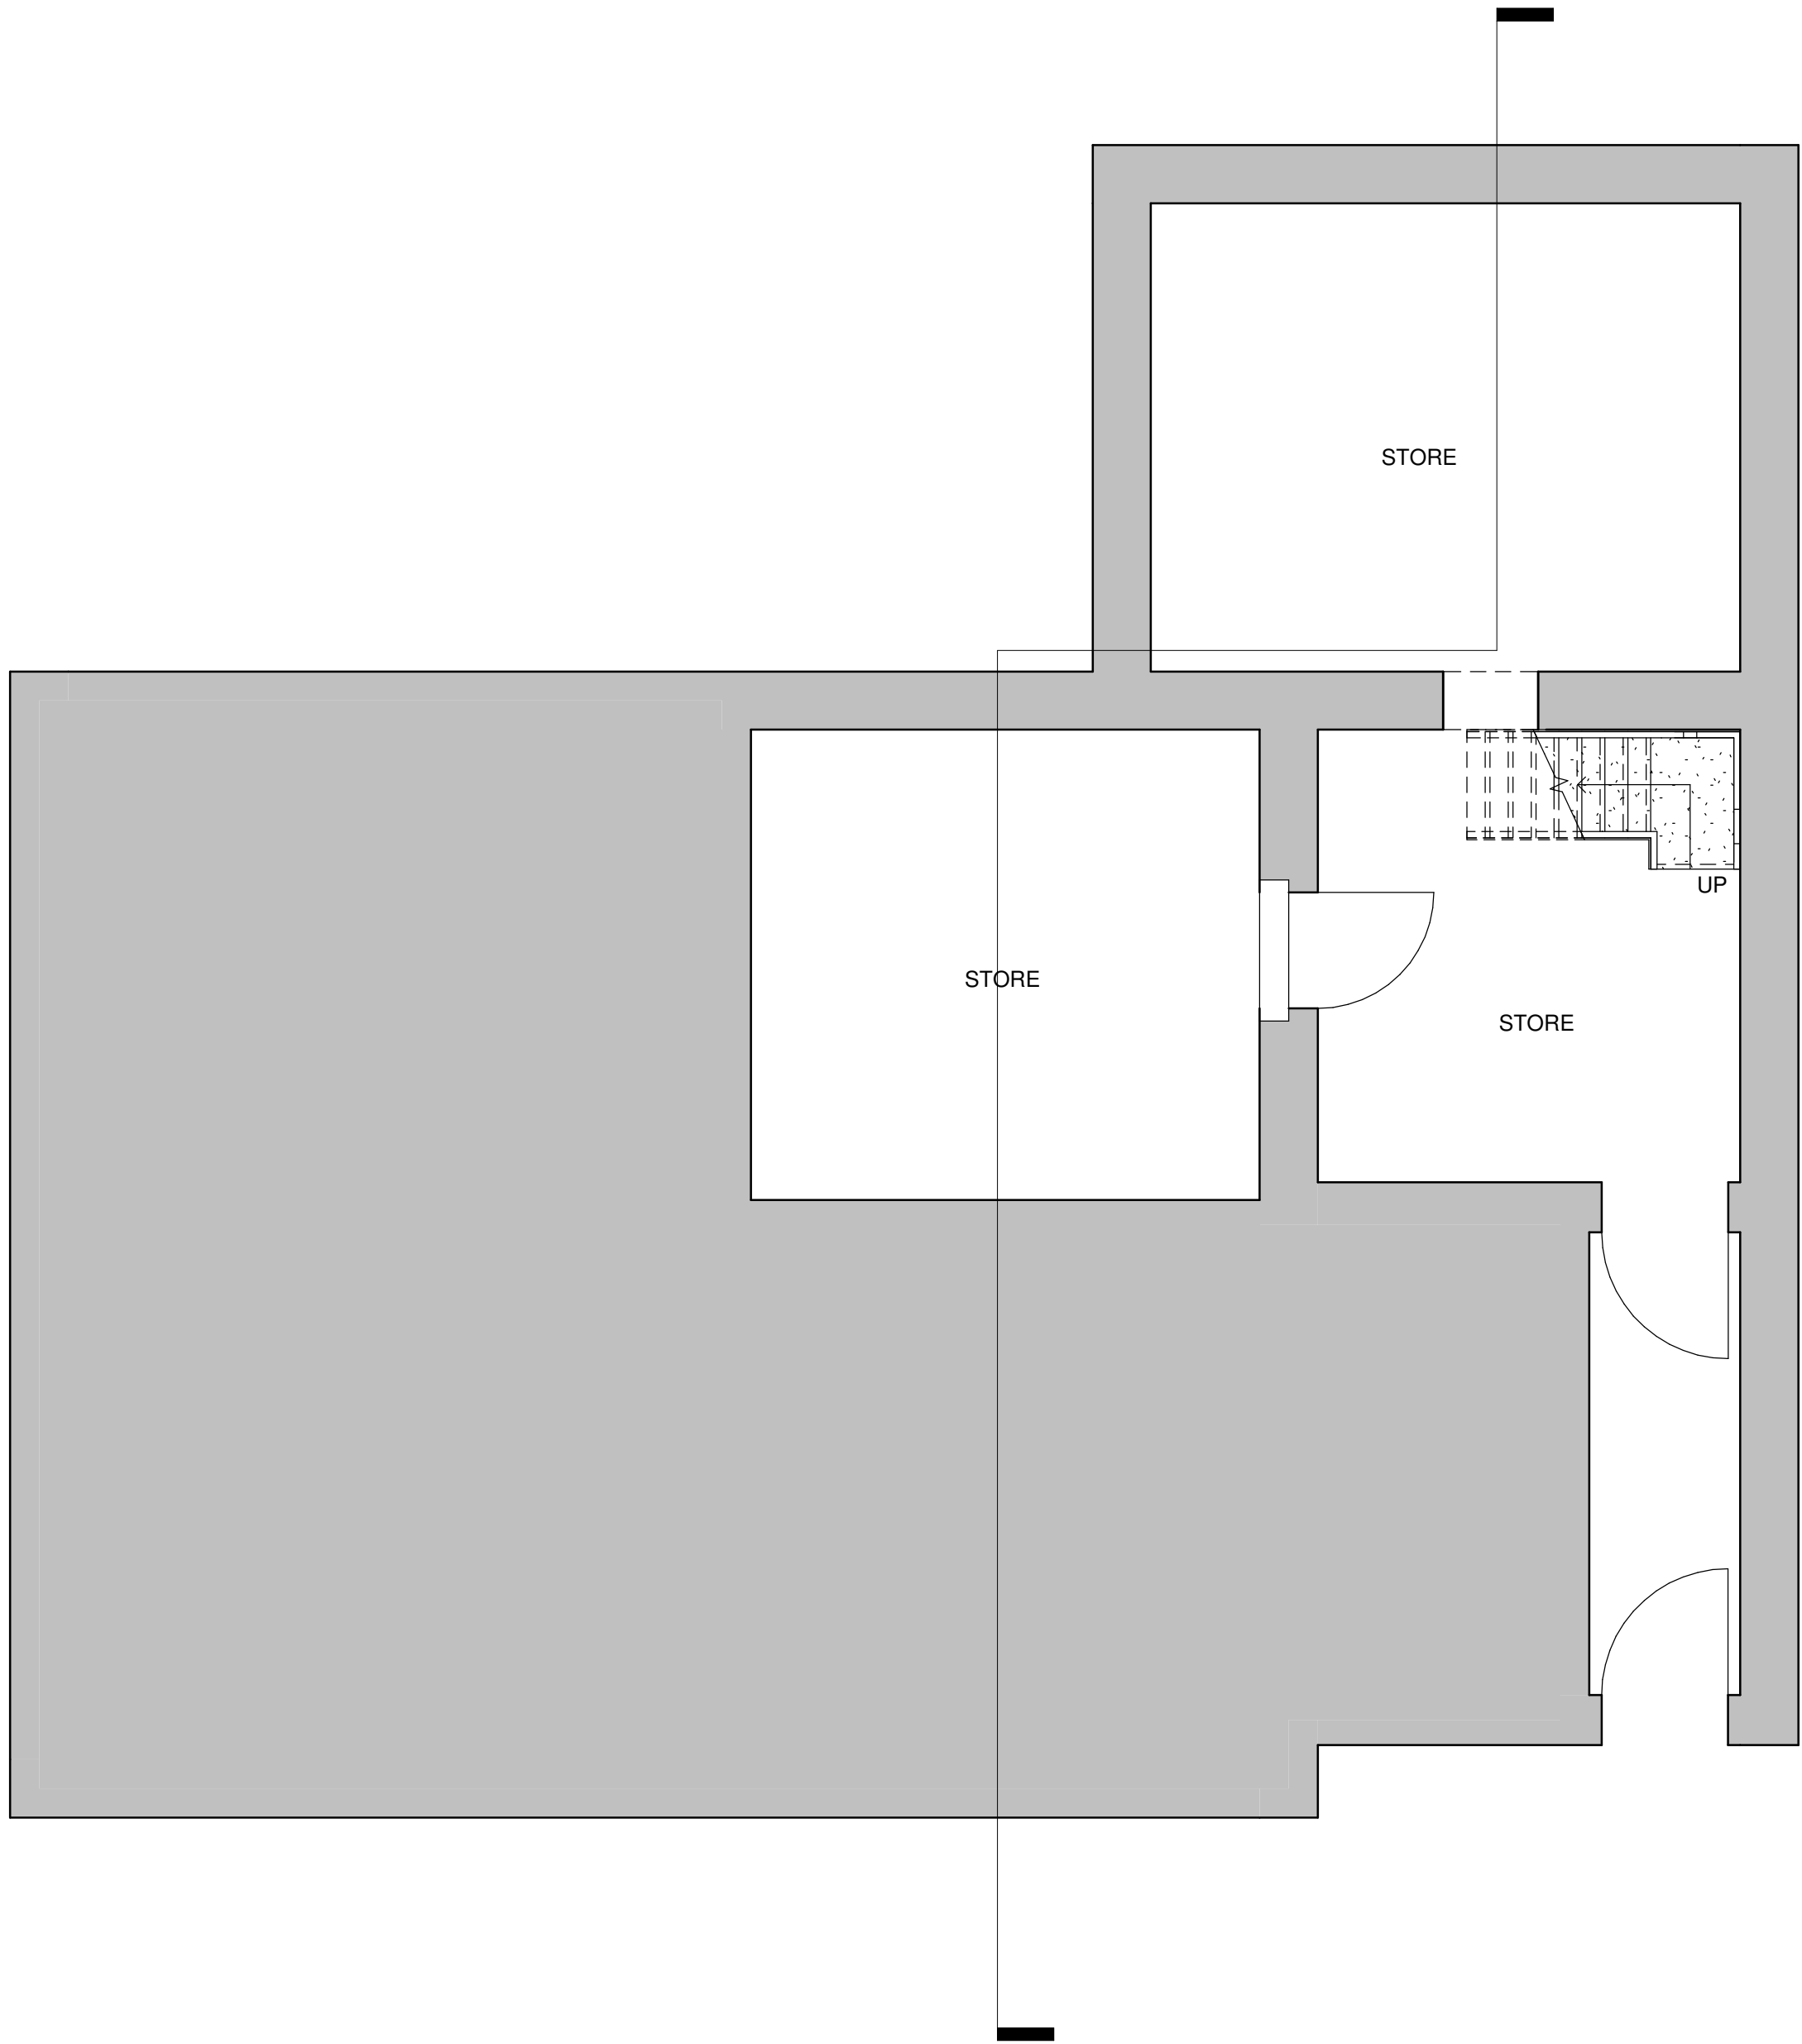

BASEMENT FLOOR PLAN



EXISTING SECTION



VISUAL SCALE 1:50 @ A1

Rev	04/10/24	DS	
Date		Dm	Revision
Project: Royds Arms, 158 Rooley Moor Road, Rochdale, OL12 7DQ			
Title: EXISTING BASEMENT FLOOR PLAN AND SECTION			
Client: Bidwell Ventures UK Ltd			
Issue: PLANNING APPLICATION		Scale: 1 : 50	
		Paper: A1	
Drawing Number	Rev	Date:	27/08/2024 15:56:56
RA - 006	-	Drawn: DS	
		Check: DS	