



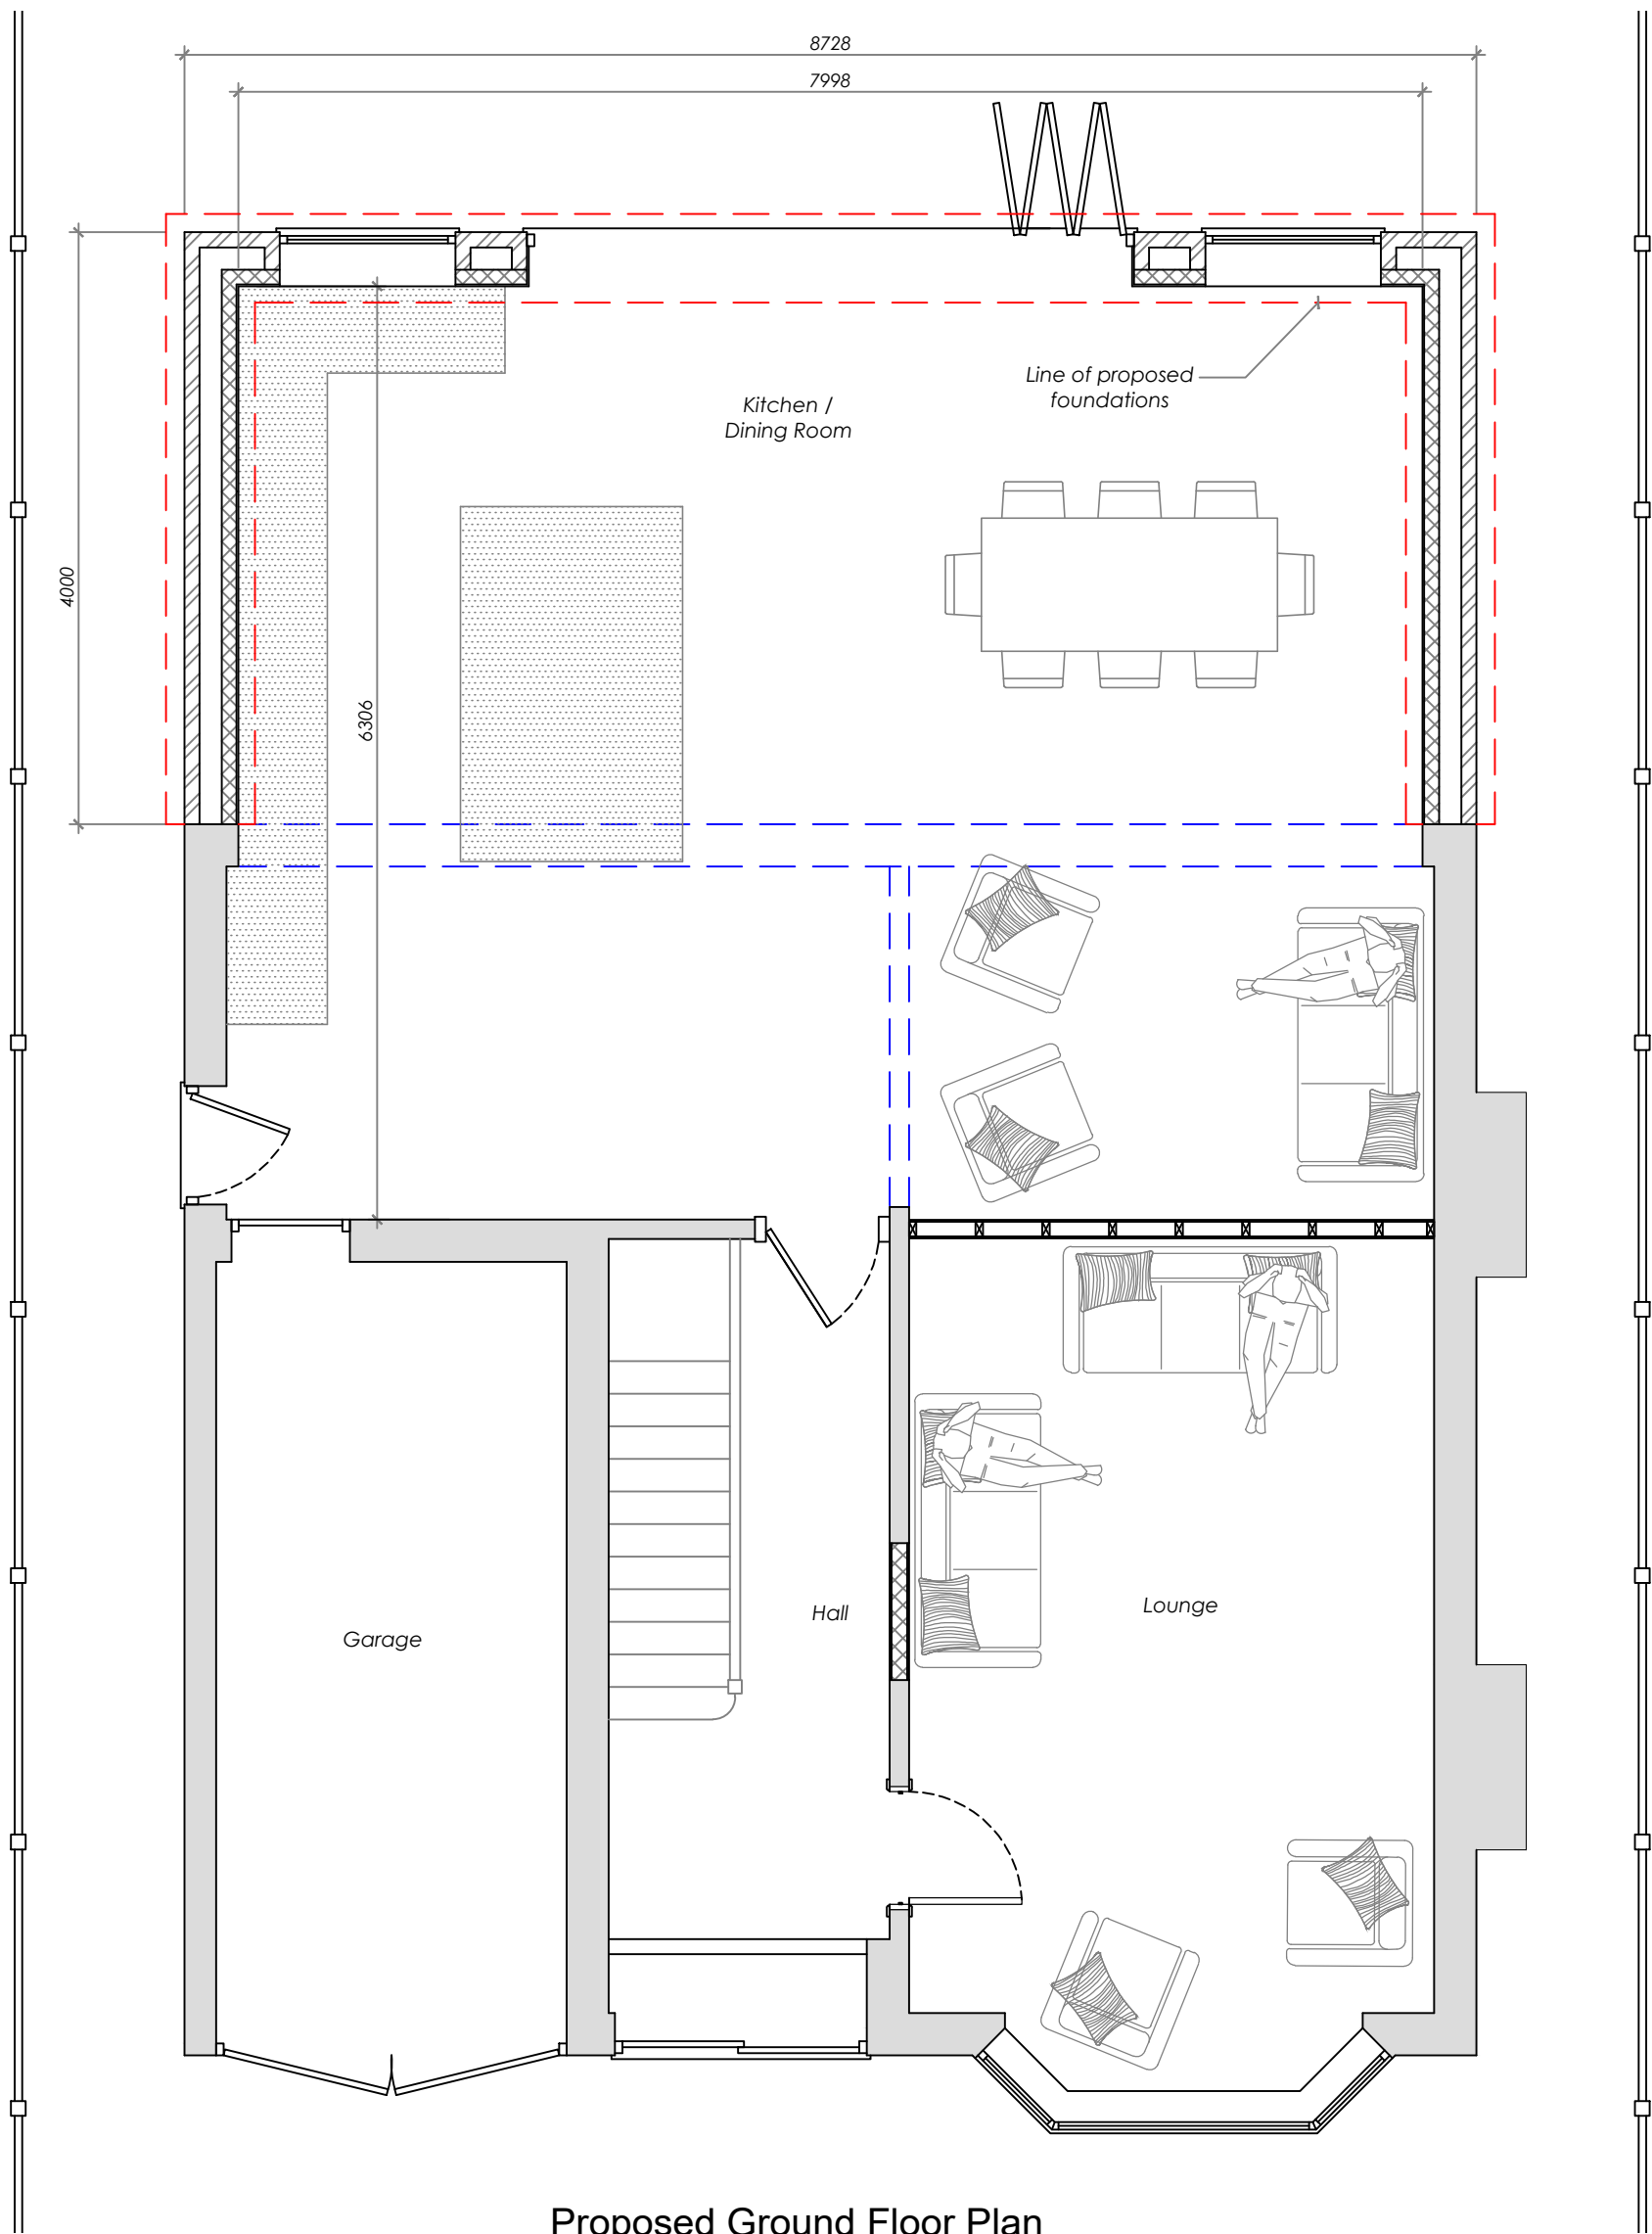

Proposed Ground Floor Plan
Scale 1:50

 

Note: All dimensions are to be confirmed by the contractor onsite

Client:		
Project / Title: Proposed Single / Two Storey Rear Extension at 7 Oxendale Drive, Middleton, M24 4FN		
AutoCAD Location	D:\BentleyP&PM\Planning Apps\	
Drawn: MJD	Scale: As Shown @ A	Date: 25.03.25
No.		TSRE-7OD-005