




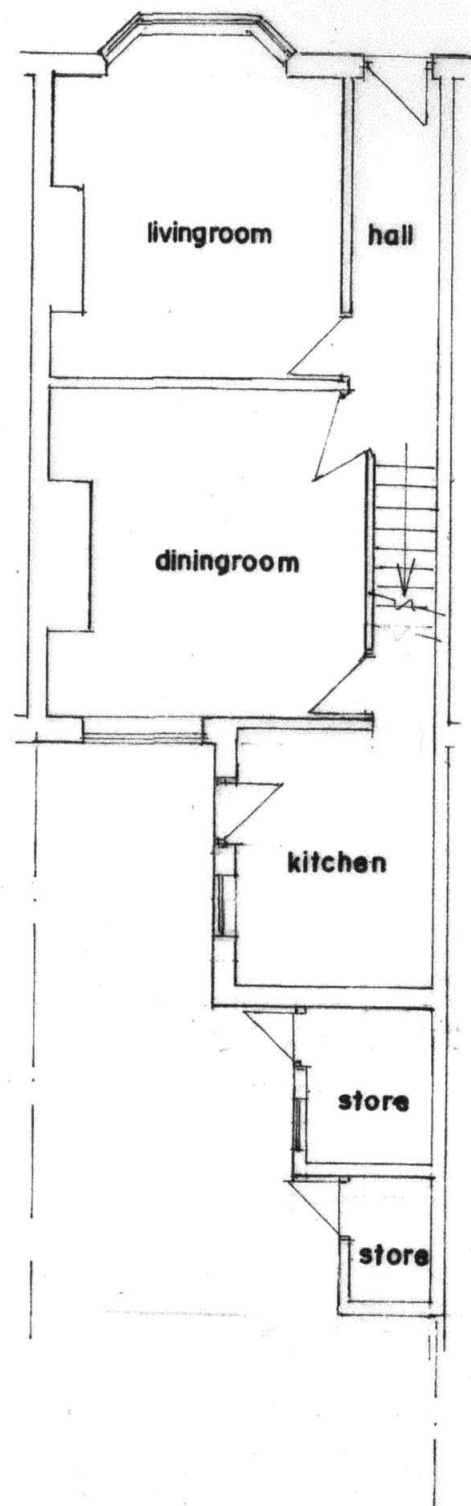


GROUND FLOOR PLAN
(EXISTING)

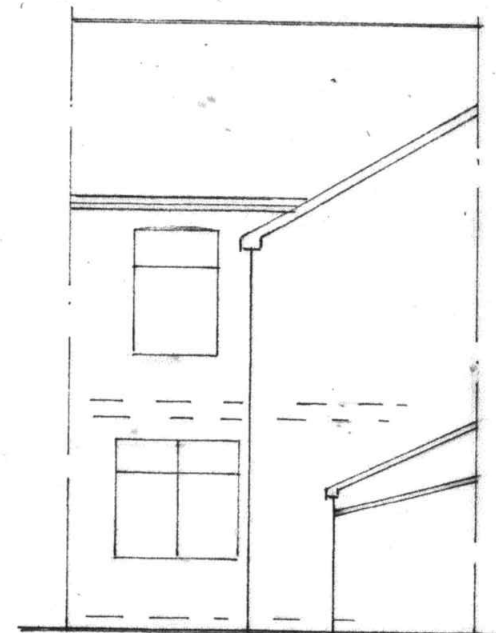


REAR ELEVATION
(EXISTING)

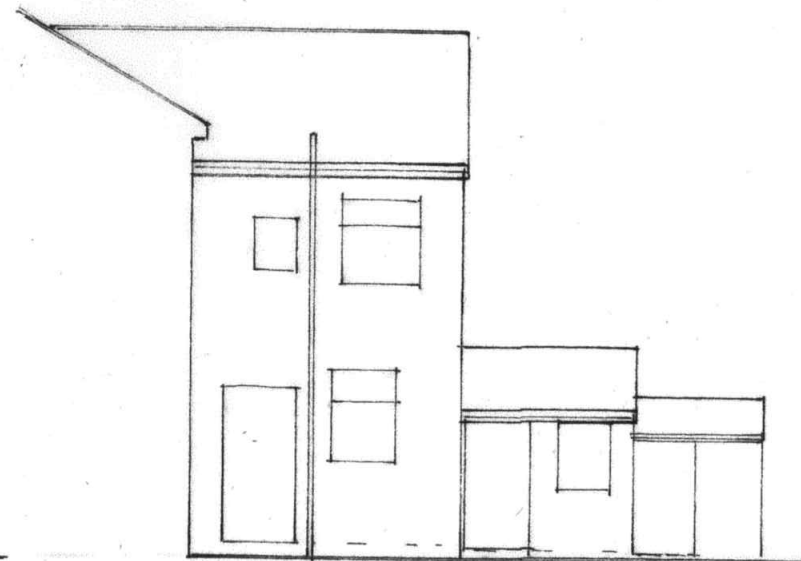

SIDE ELEVATION
(EXISTING)

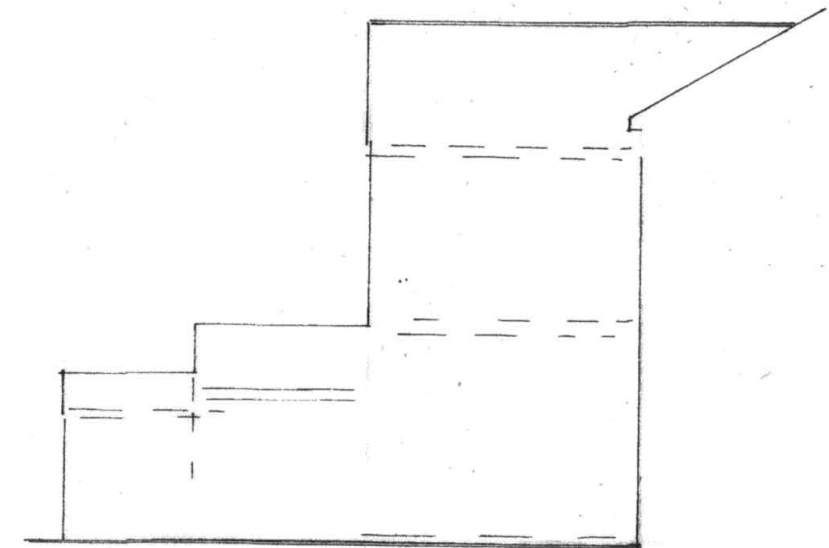

SIDE ELEVATION
(EXISTING)

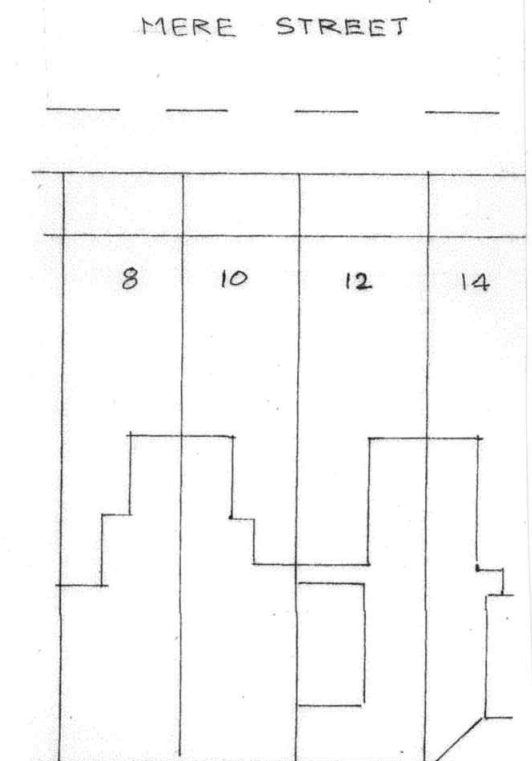

SITE PLAN SCALE 1:500
(EXISTING)

BUILDING DESIGN SERVICES
M. FAROOQ
418 Bury Road Rochdale OL11 5EU.
Tel: 01706 712231 Mob: 07967605763

**PROPOSED SINGLE STOREY REAR EXTENSION AT
10 MERE STREET ROCHDALE OL11 1HJ**

for: MR MOHAMMED SHABAZ

Plan	Scale 1:100	2336/1
Elevation	Scale 1:100	