

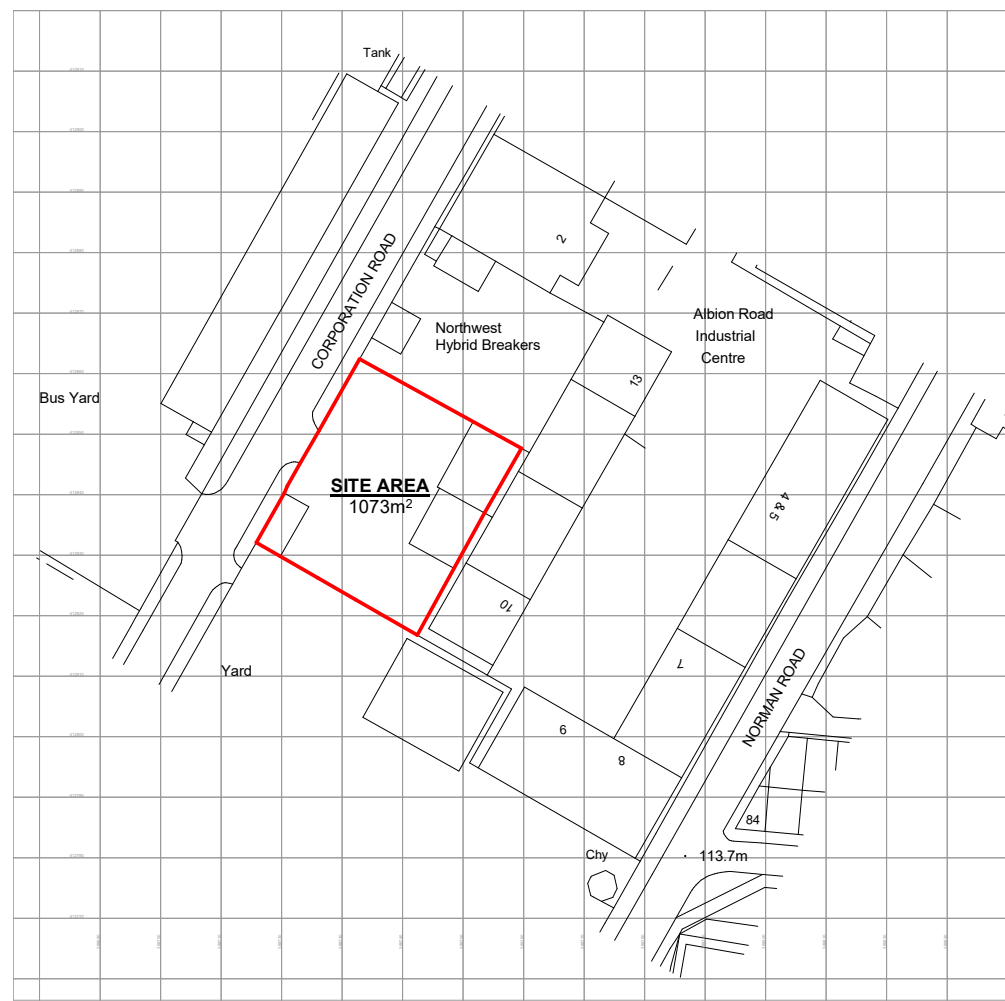


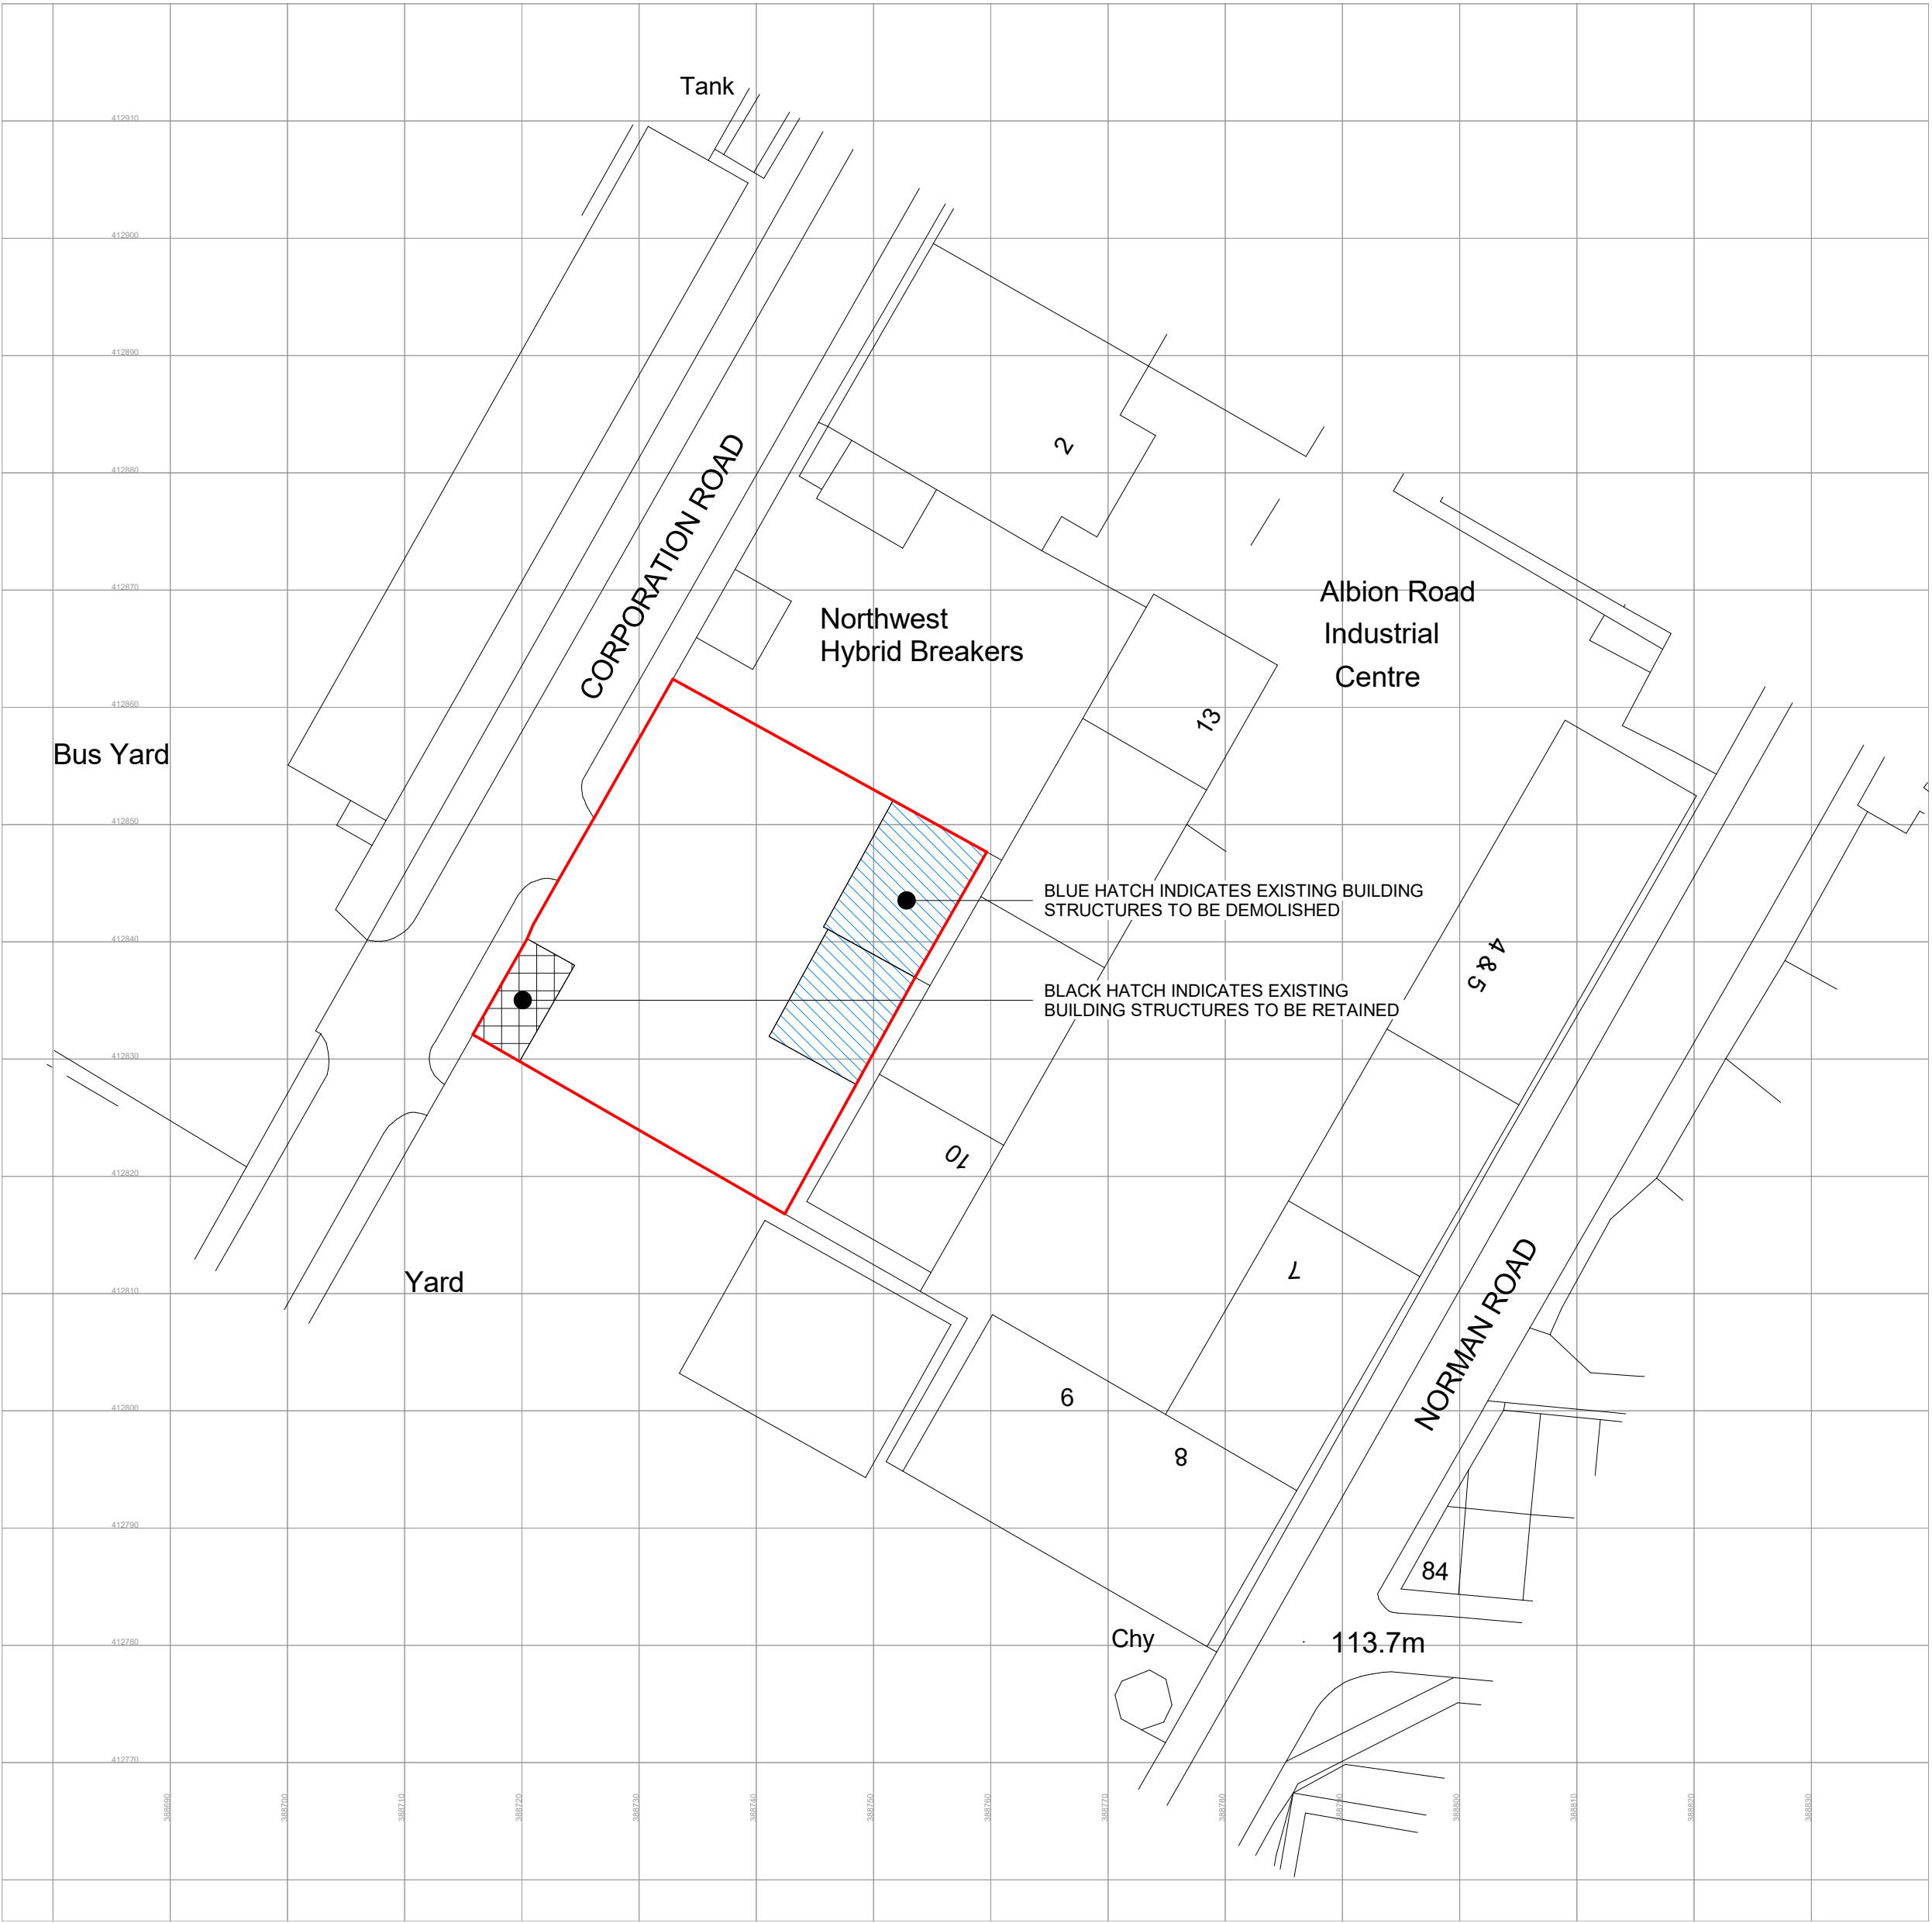

SITE LOCATION PLAN

1 : 1250


0m 25m 50m 75m 100m
VISUAL SCALE 1:1250 @ A1

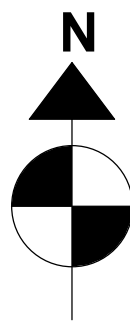

EXISTING SITE PLAN

1 : 500

0m 10m 20m 30m 40m
VISUAL SCALE 1:500 @ A1

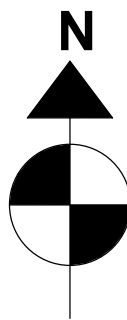

 INDICATES SITE BOUNDARY

Client:
VAN BREAKERS ROCHDALE

Project:
IND ESTATE, CORPORATION RD,
OL11 4JB

Drawing Title:
SITE LOCATION AND EXISTING
SITE PLAN

Drawing Status:
PLANNING

STUDIO
FRI
ARCHITECTURE
+ PLANNING

T: 01772 915868 E: info@studiofri.co.uk W: www.studiofri.co.uk

Drawing No. 25-010.001				Revision
Drawn II	Checked II	Paper Size A1	Scale As indicated	Date 16.05.25