


Direction
of North



Site Application Area
925.6sqm / 0.22 Acres

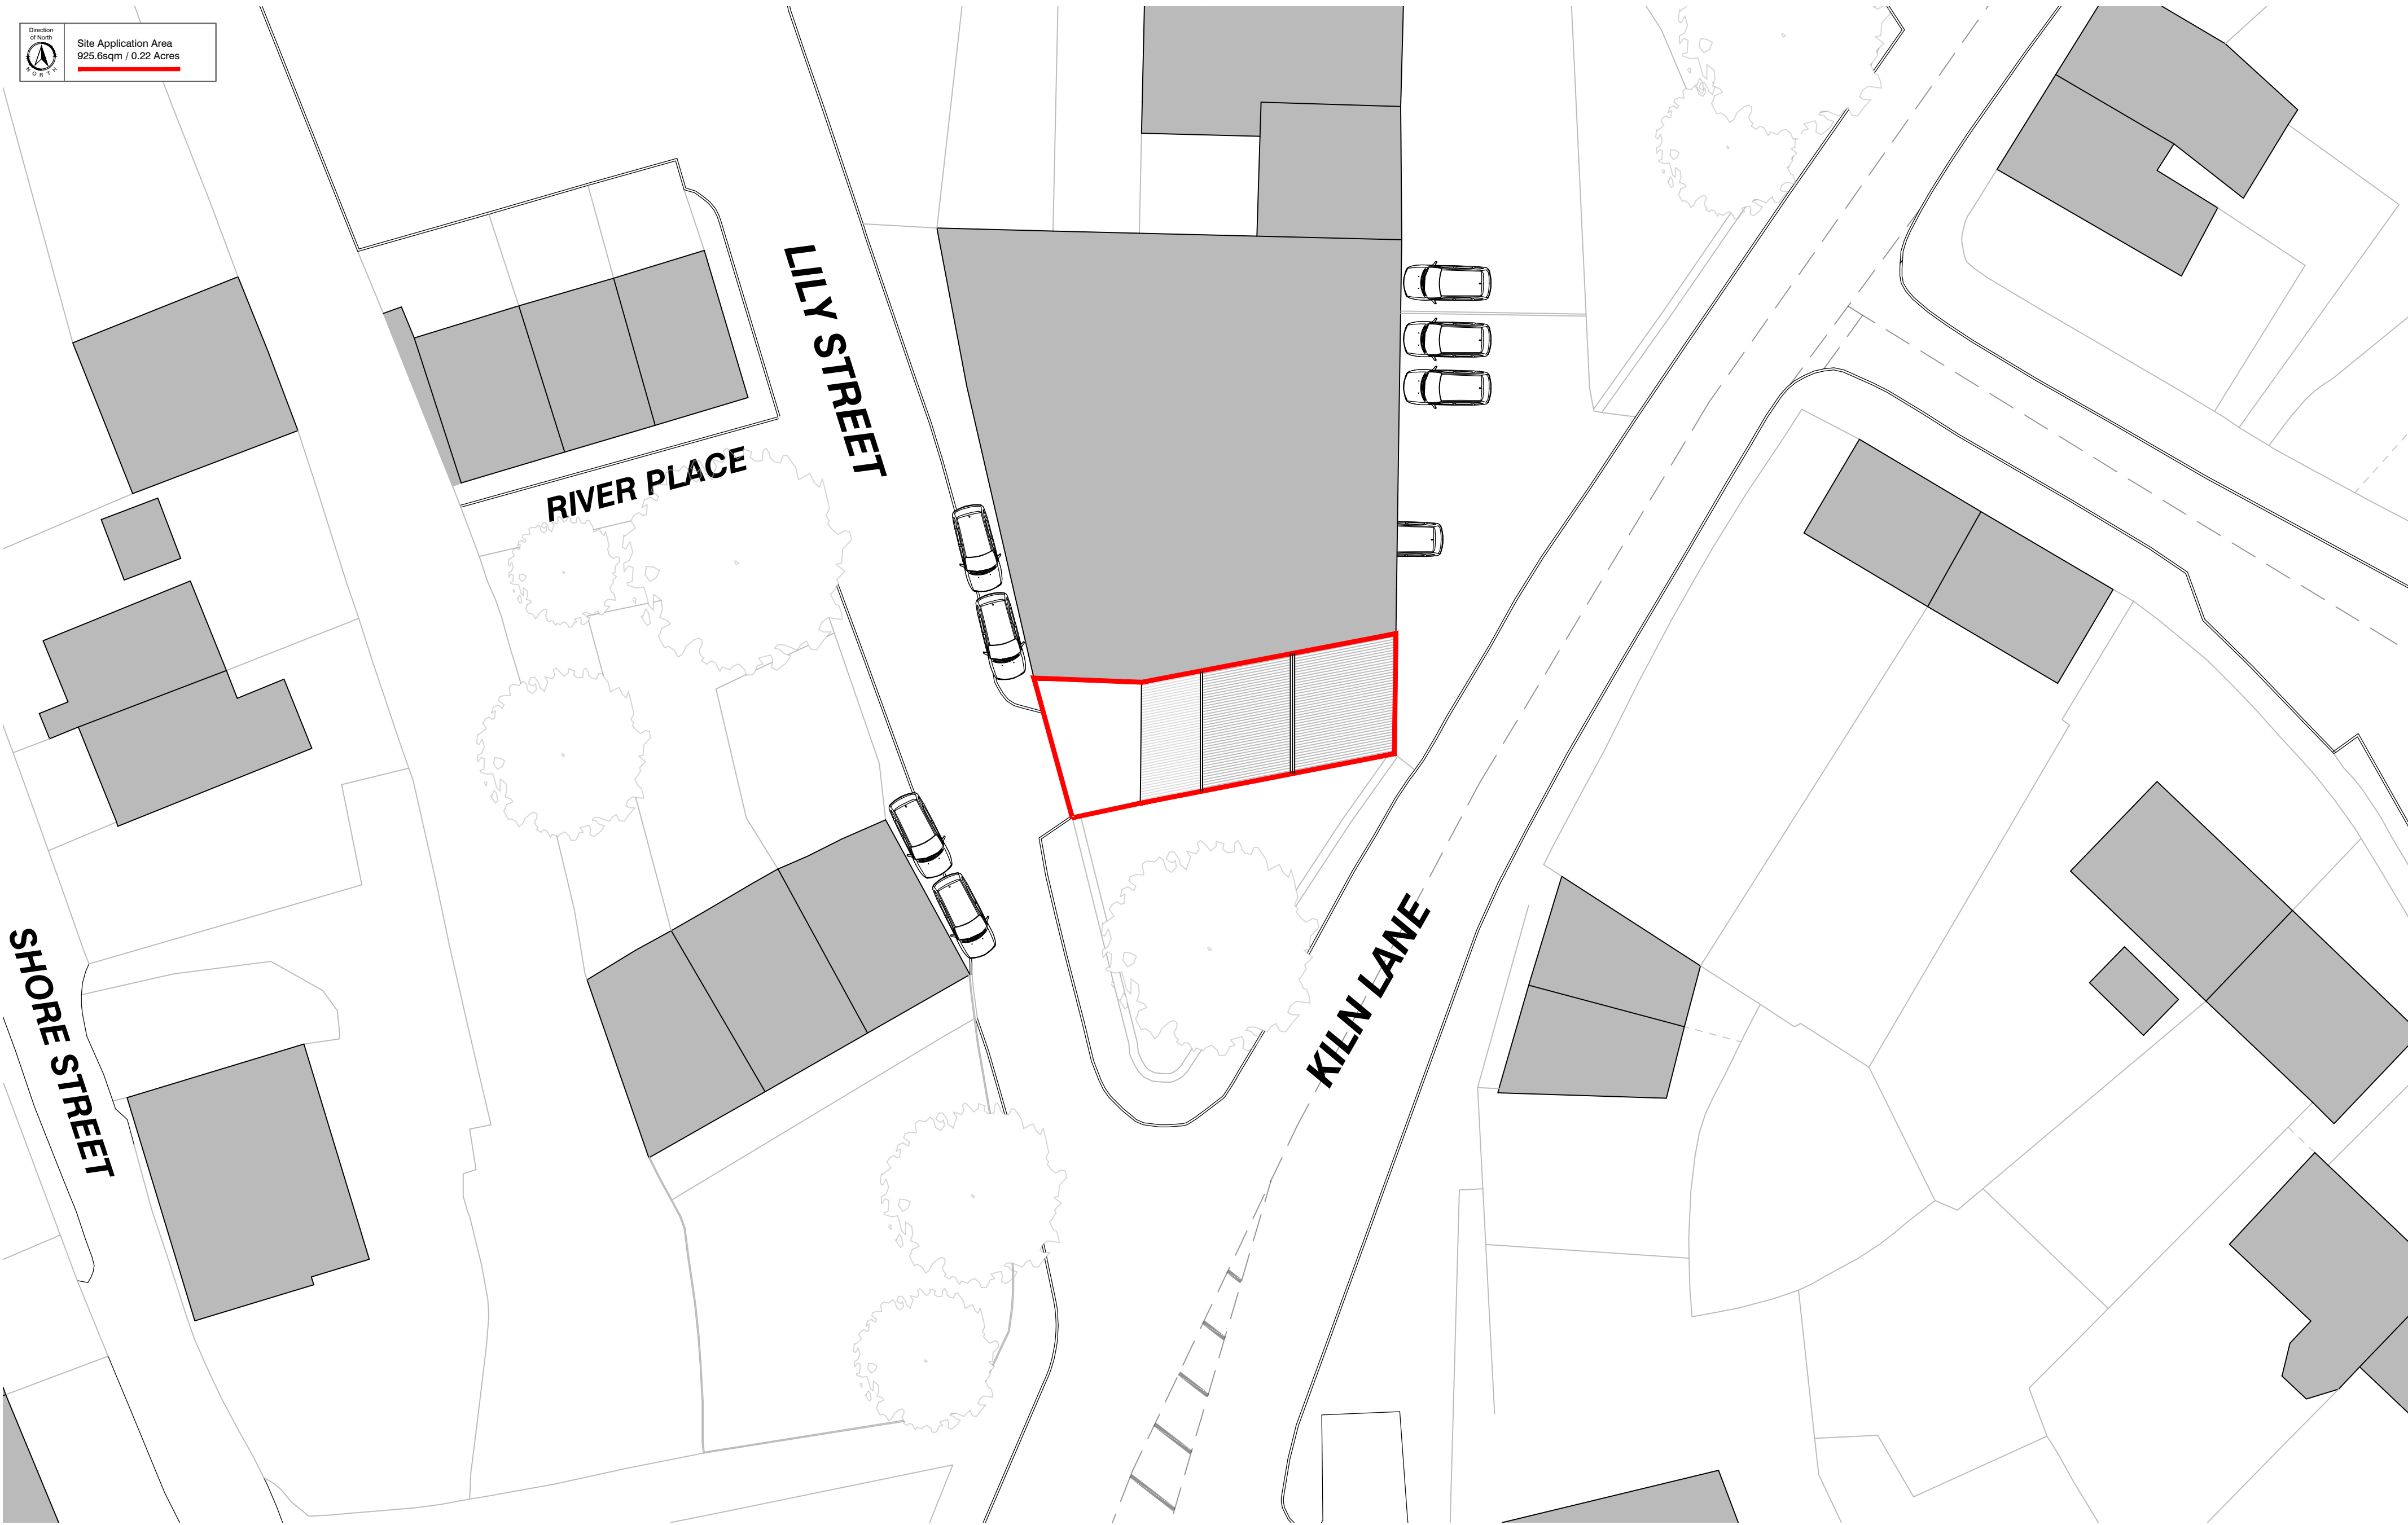

PLEASE NOTE

- DO NOT scale from this drawing, use figured dimensions only.
- All dimensions to be checked on site by the contractor.
- Please report any discrepancies to JHA Ltd immediately.
- All setting out dimensions are approximate. To be marked out on site for approval by JHA Ltd prior to construction.

NOTES:

*	**/**/**	Description of Revision	***
Ref	Date	Revision	Initial

Project / Client:

PROPOSED
CHANGE OF USE
TO
2 LILY STREET, MILNROW
OL16 3JF
FOR
MR M THOMAS

Issue:

PLANNING ISSUE

Drawing Title:

PROPOSED SITE PLAN



JHA Pulmann,
18A Bridge Street
Milnrow, Rochdale,
OL16 3ND

T 01302 364565
E enquiries@j-h-a.co.uk
W www.j-h-a.co.uk

Scale: 1:200

Date: SEP 2025

Drawn By: JW

Checked By: JA

Drawing No: M25/028/104

Sheet Size: A2