

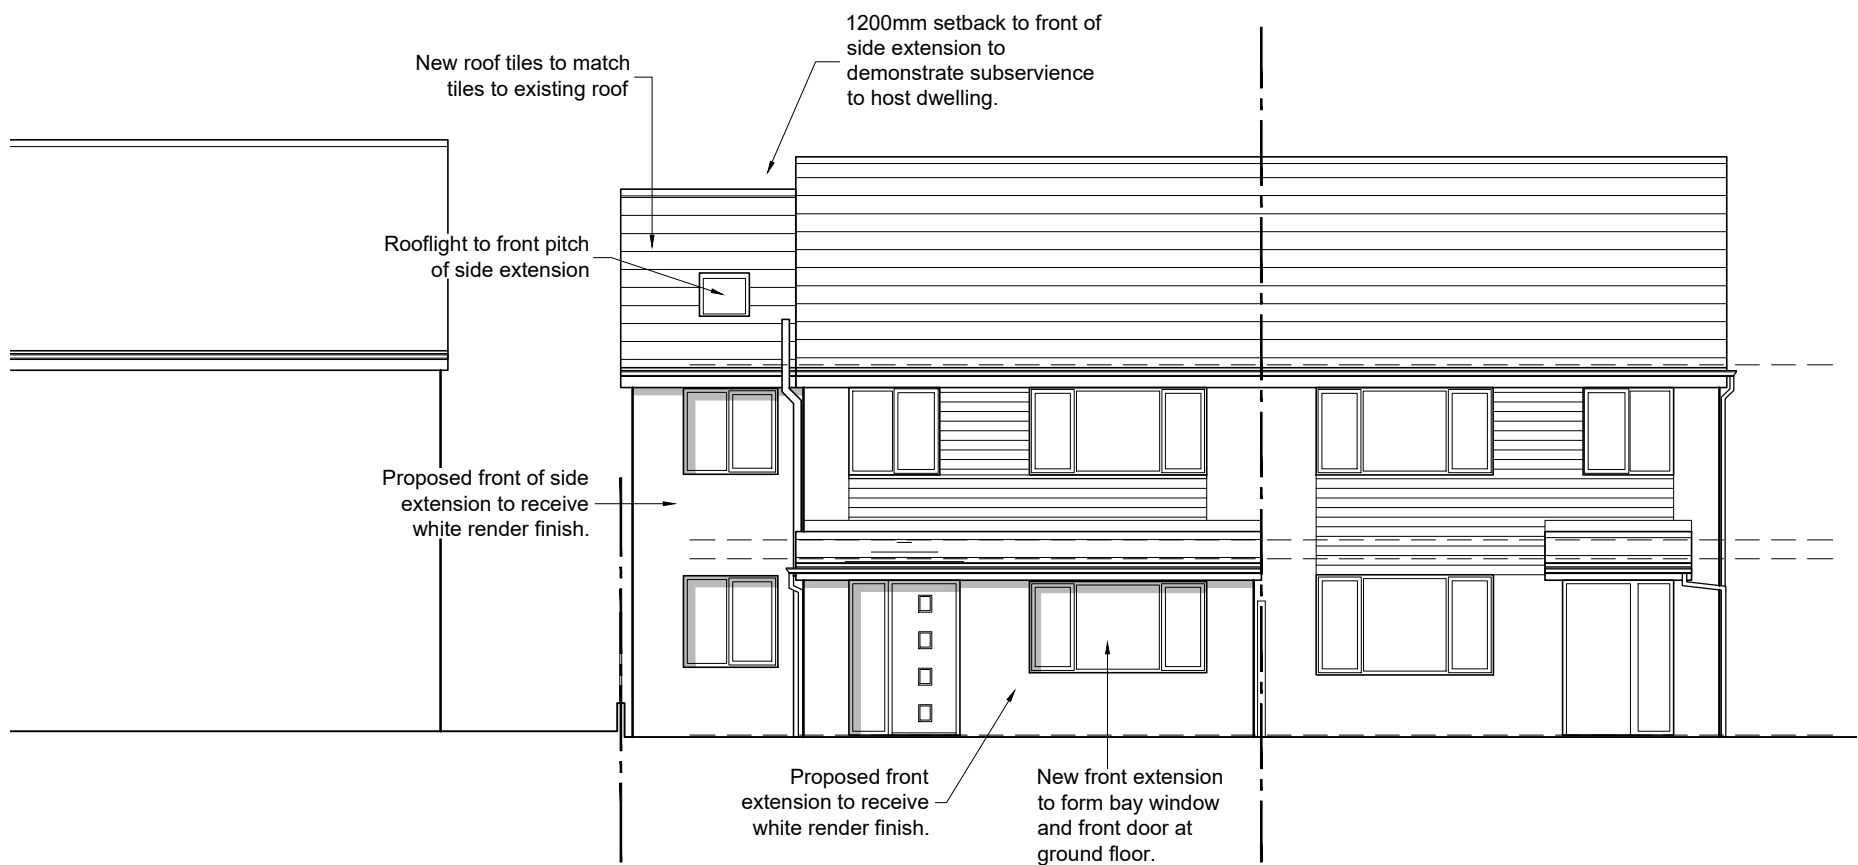


- NOTES
- All dimensions and levels are to be checked on site.
 - Any discrepancies are to be reported to Spence & Oldham Architects Ltd before any work commences.
 - This drawing shall not be scaled to ascertain any dimensions. Work to figured dimensions only.
 - This drawing shall not be reproduced without express written permission from Spence & Oldham Architects Ltd.
 - Title overlay drawings and ownership boundaries are produced using all reasonable endeavors. Spence & Oldham Architects Ltd cannot be responsible for the accuracy or scale discrepancy of base plans supplied to them.

 


01 PROPOSED FRONT ELEVATION

Scale 1:100 @ A1

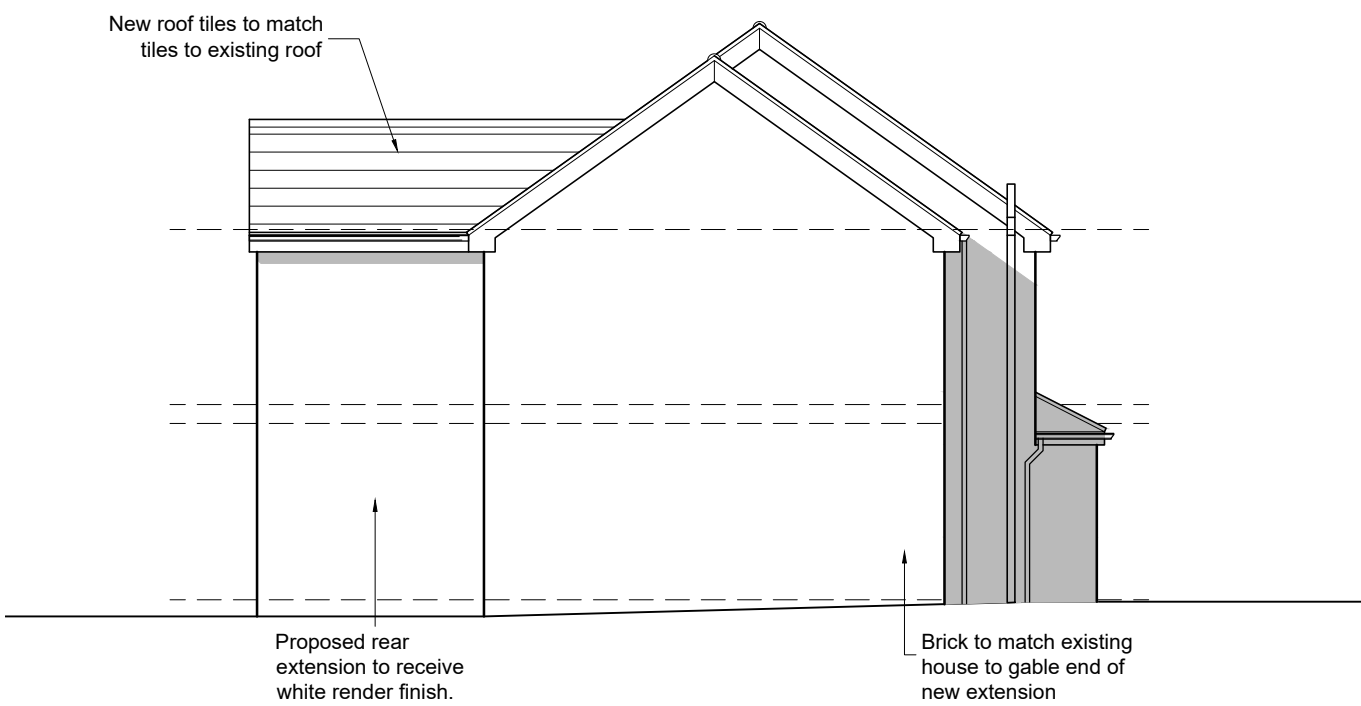


02 PROPOSED SIDE ELEVATION

Scale 1:100 @ A1

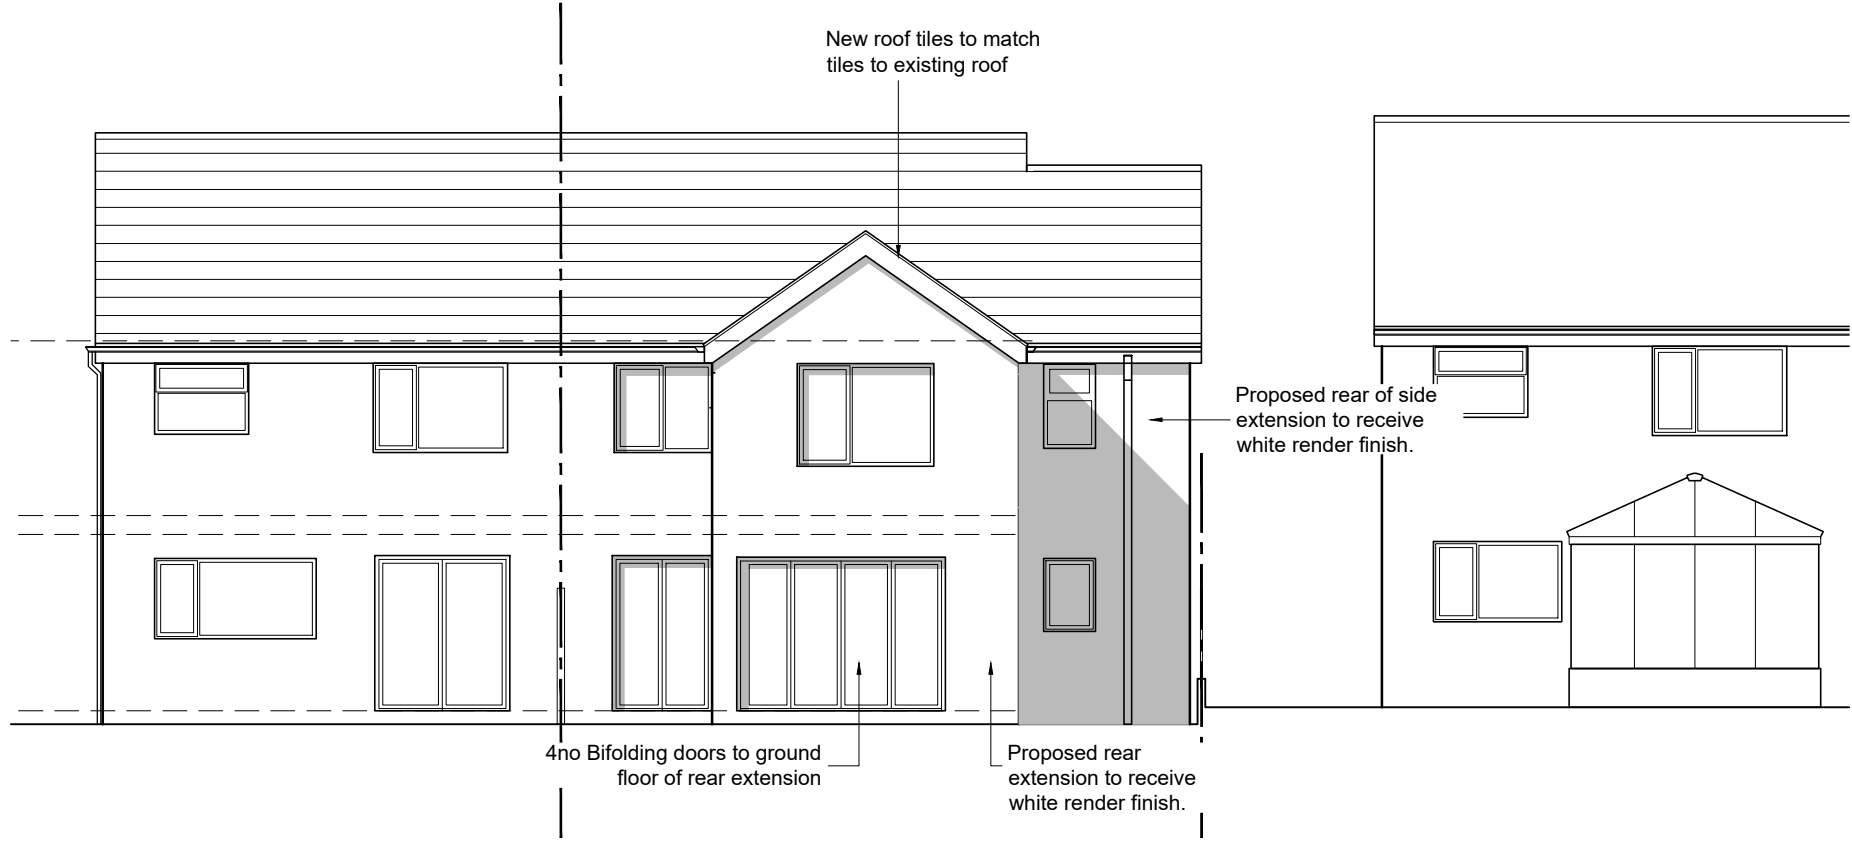


03 PROPOSED REAR ELEVATION

Scale 1:100 @ A1

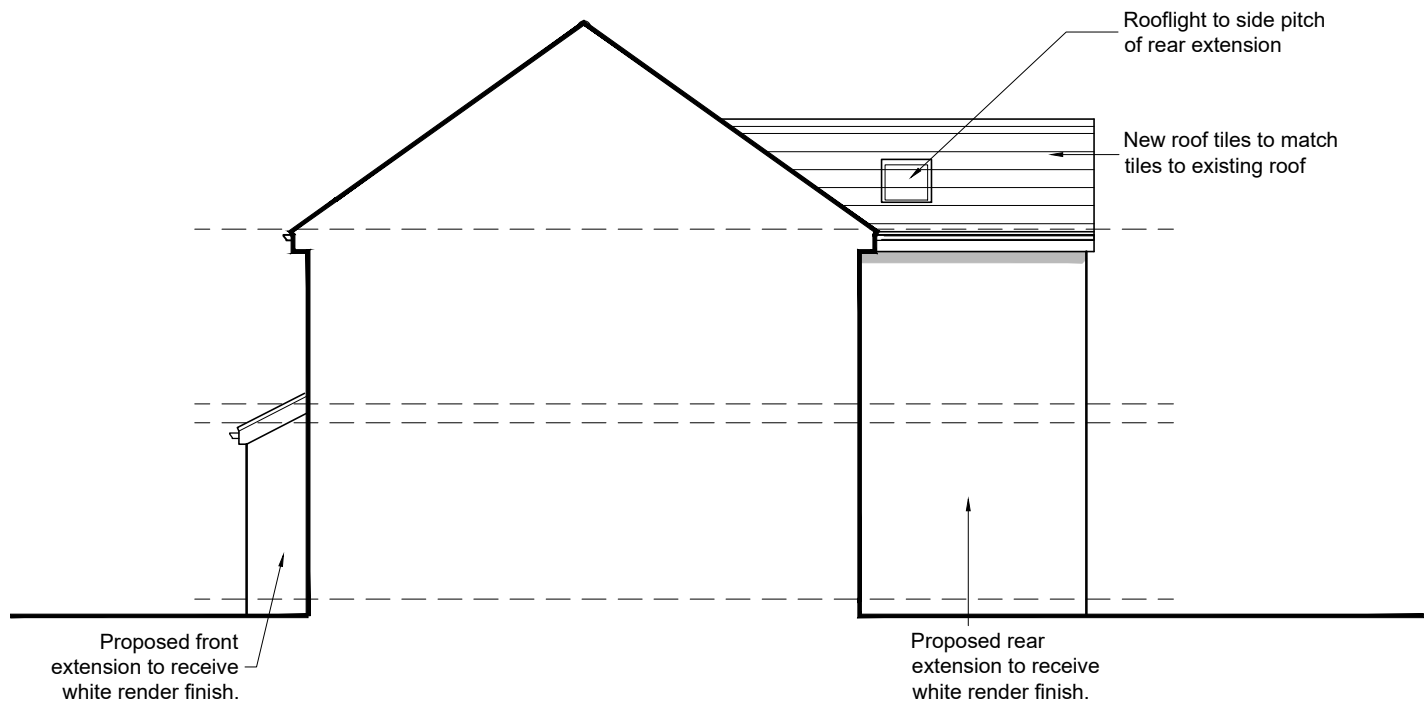

04 PROPOSED SIDE (SECTIONAL) ELEVATION

Scale 1:100 @ A1

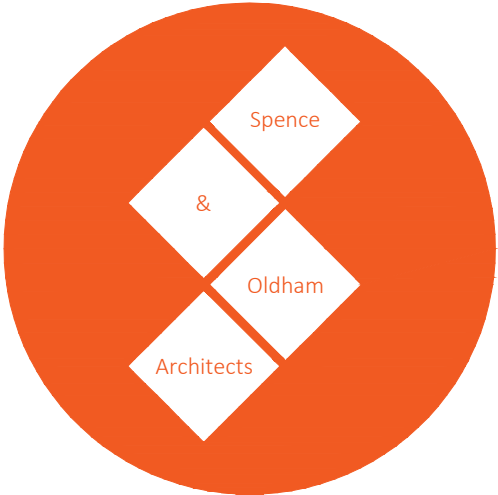stage	Planning		
status	Approval		
client	Private		
project	48 Phyllis Street Middleton, M24 2AQ		
title	Proposed Elevations		
date	05/05/25	drawn	JSE
scale	1:100 @ A1	checked	GO
 25 Cosgrove Crescent Manchester M35 0JX info@SOarchitects.co.uk			
Job No	DWG No	Rev	
0052	(02)302	-	