
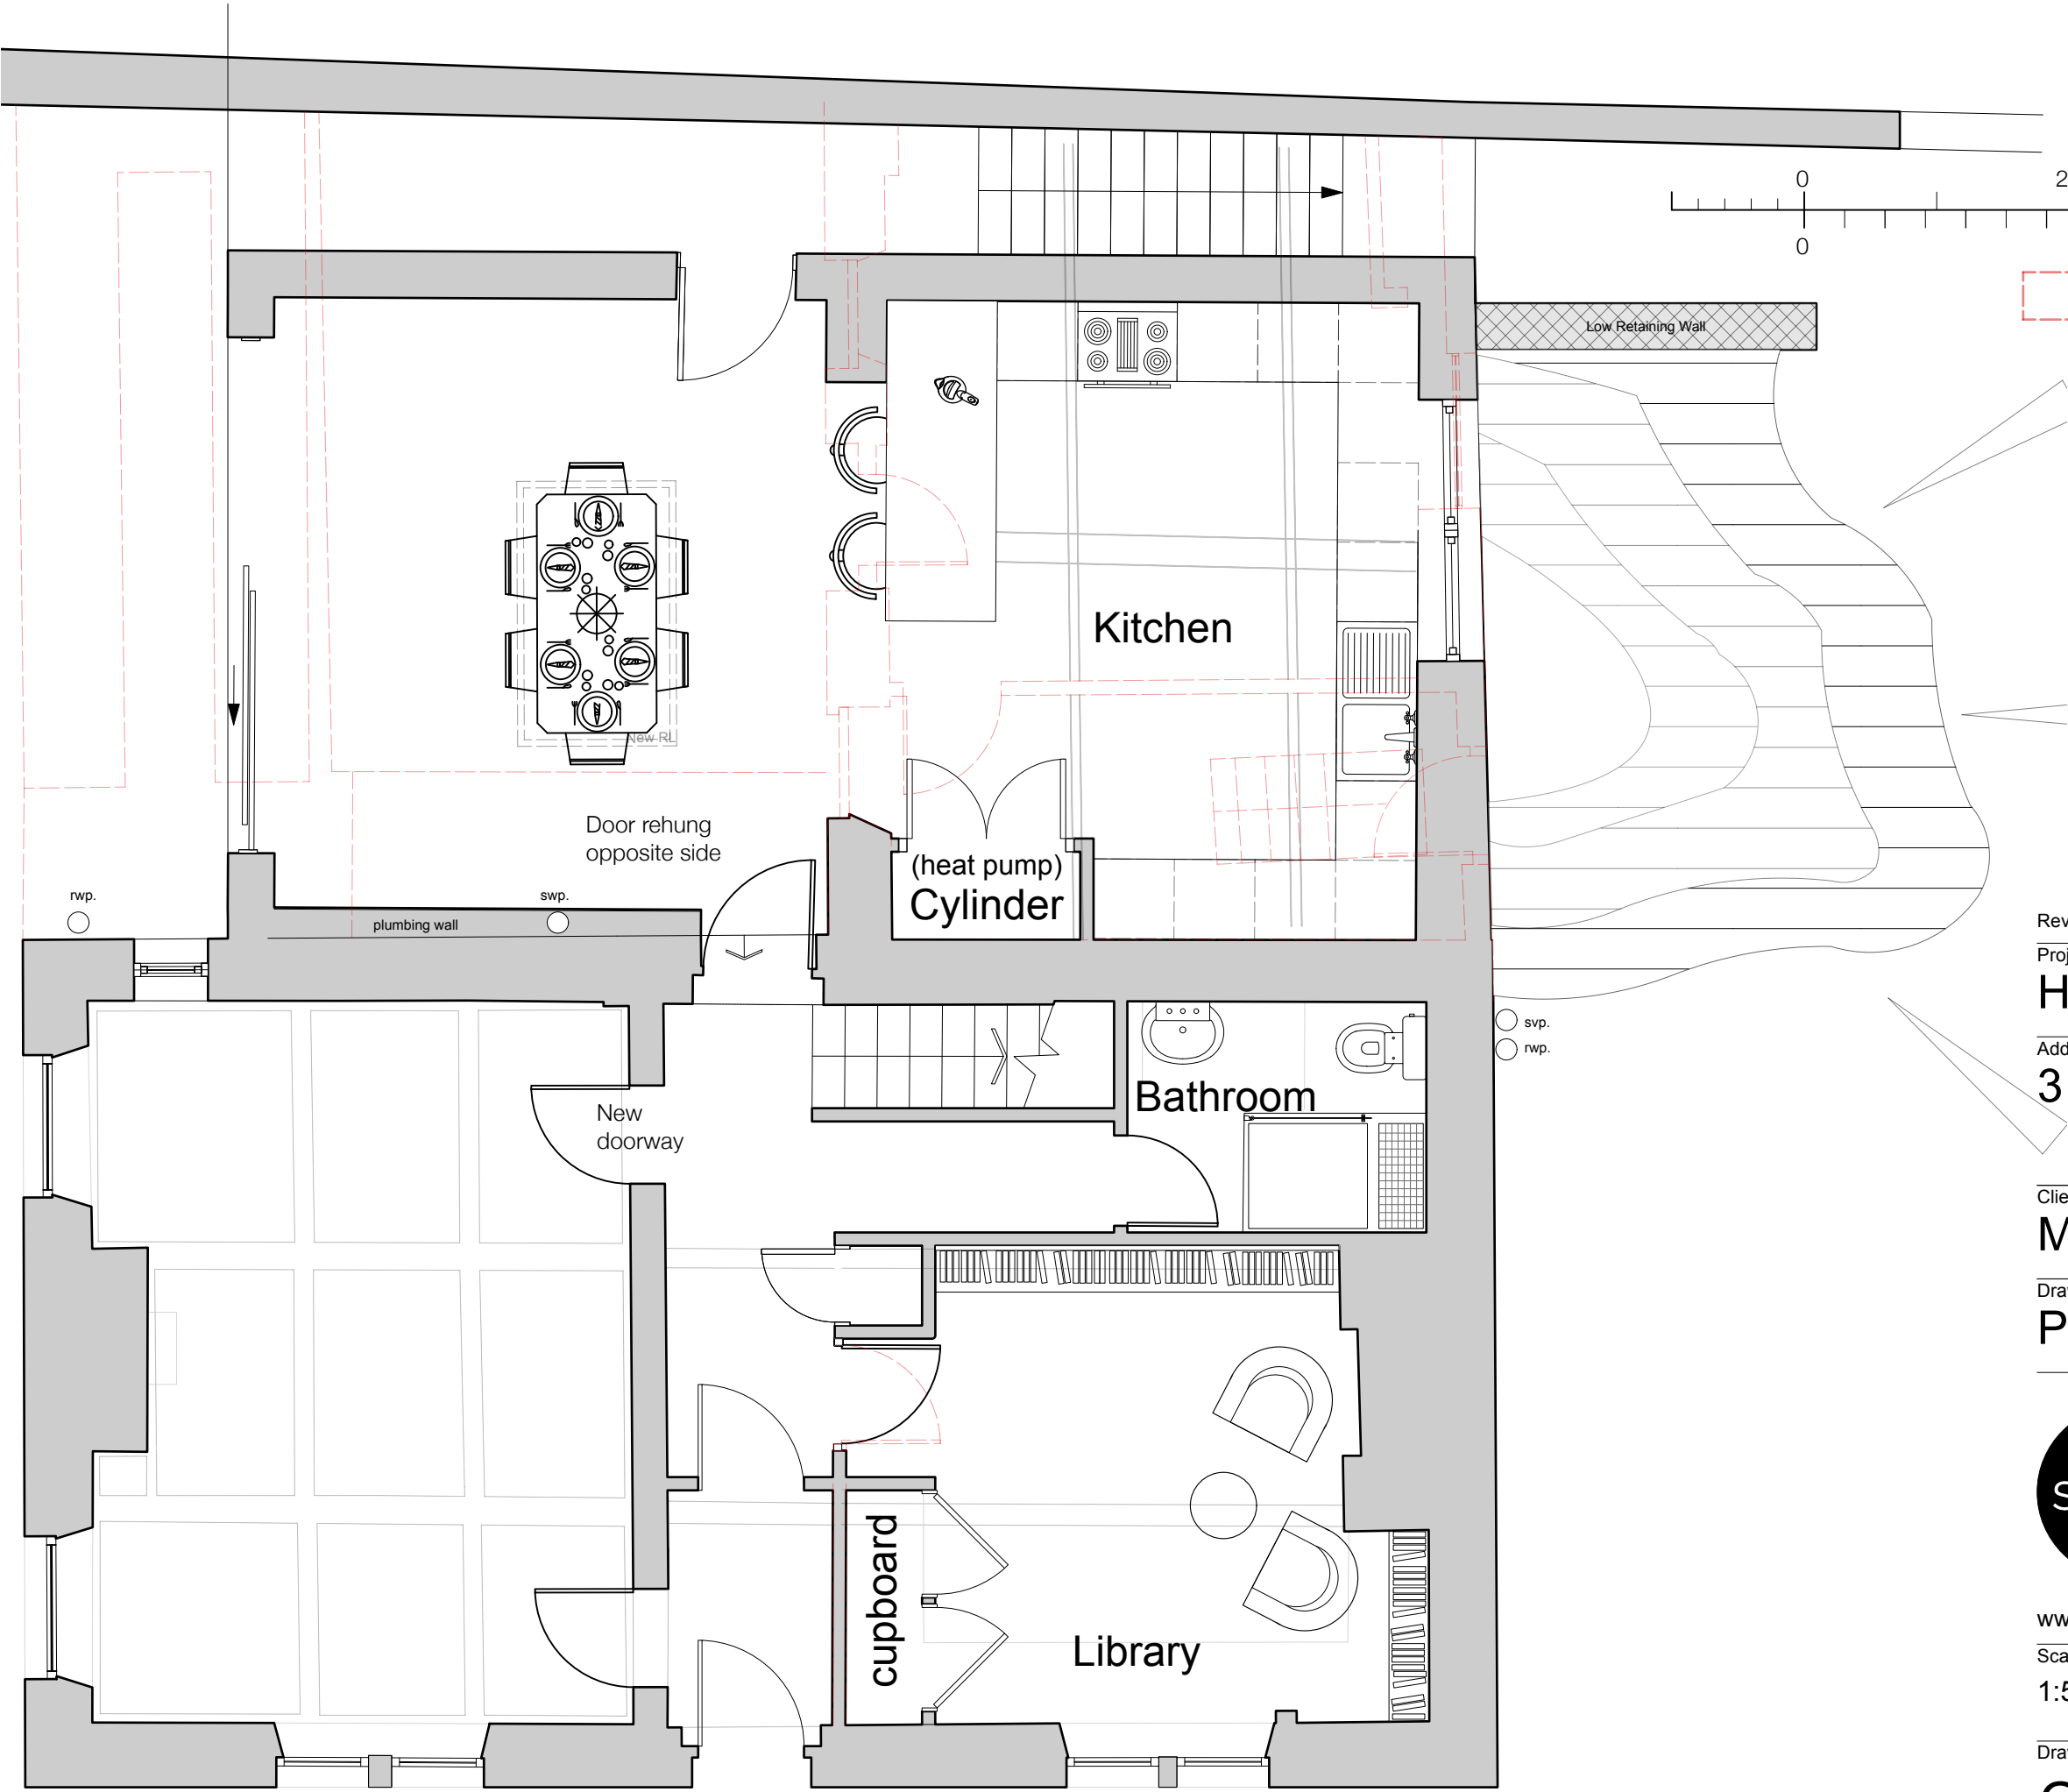


Red line is limit of the existing structure

 

Revision	
Project	House Extension
Address	3 Bear Hill, Littleborough
Client	Mr. and Mrs. Ward
Drawing	Proposed Ground Floor Plan

storah architecture

Chartered Architects
RIBA Chartered Practice

www.storah.com mail@storah.com 01706 813214

Scale	Sheet Size	Date	Drawn
1:50	ISO A3		MC

Drawing Number	Revision
----------------	----------

25-002 - 310