




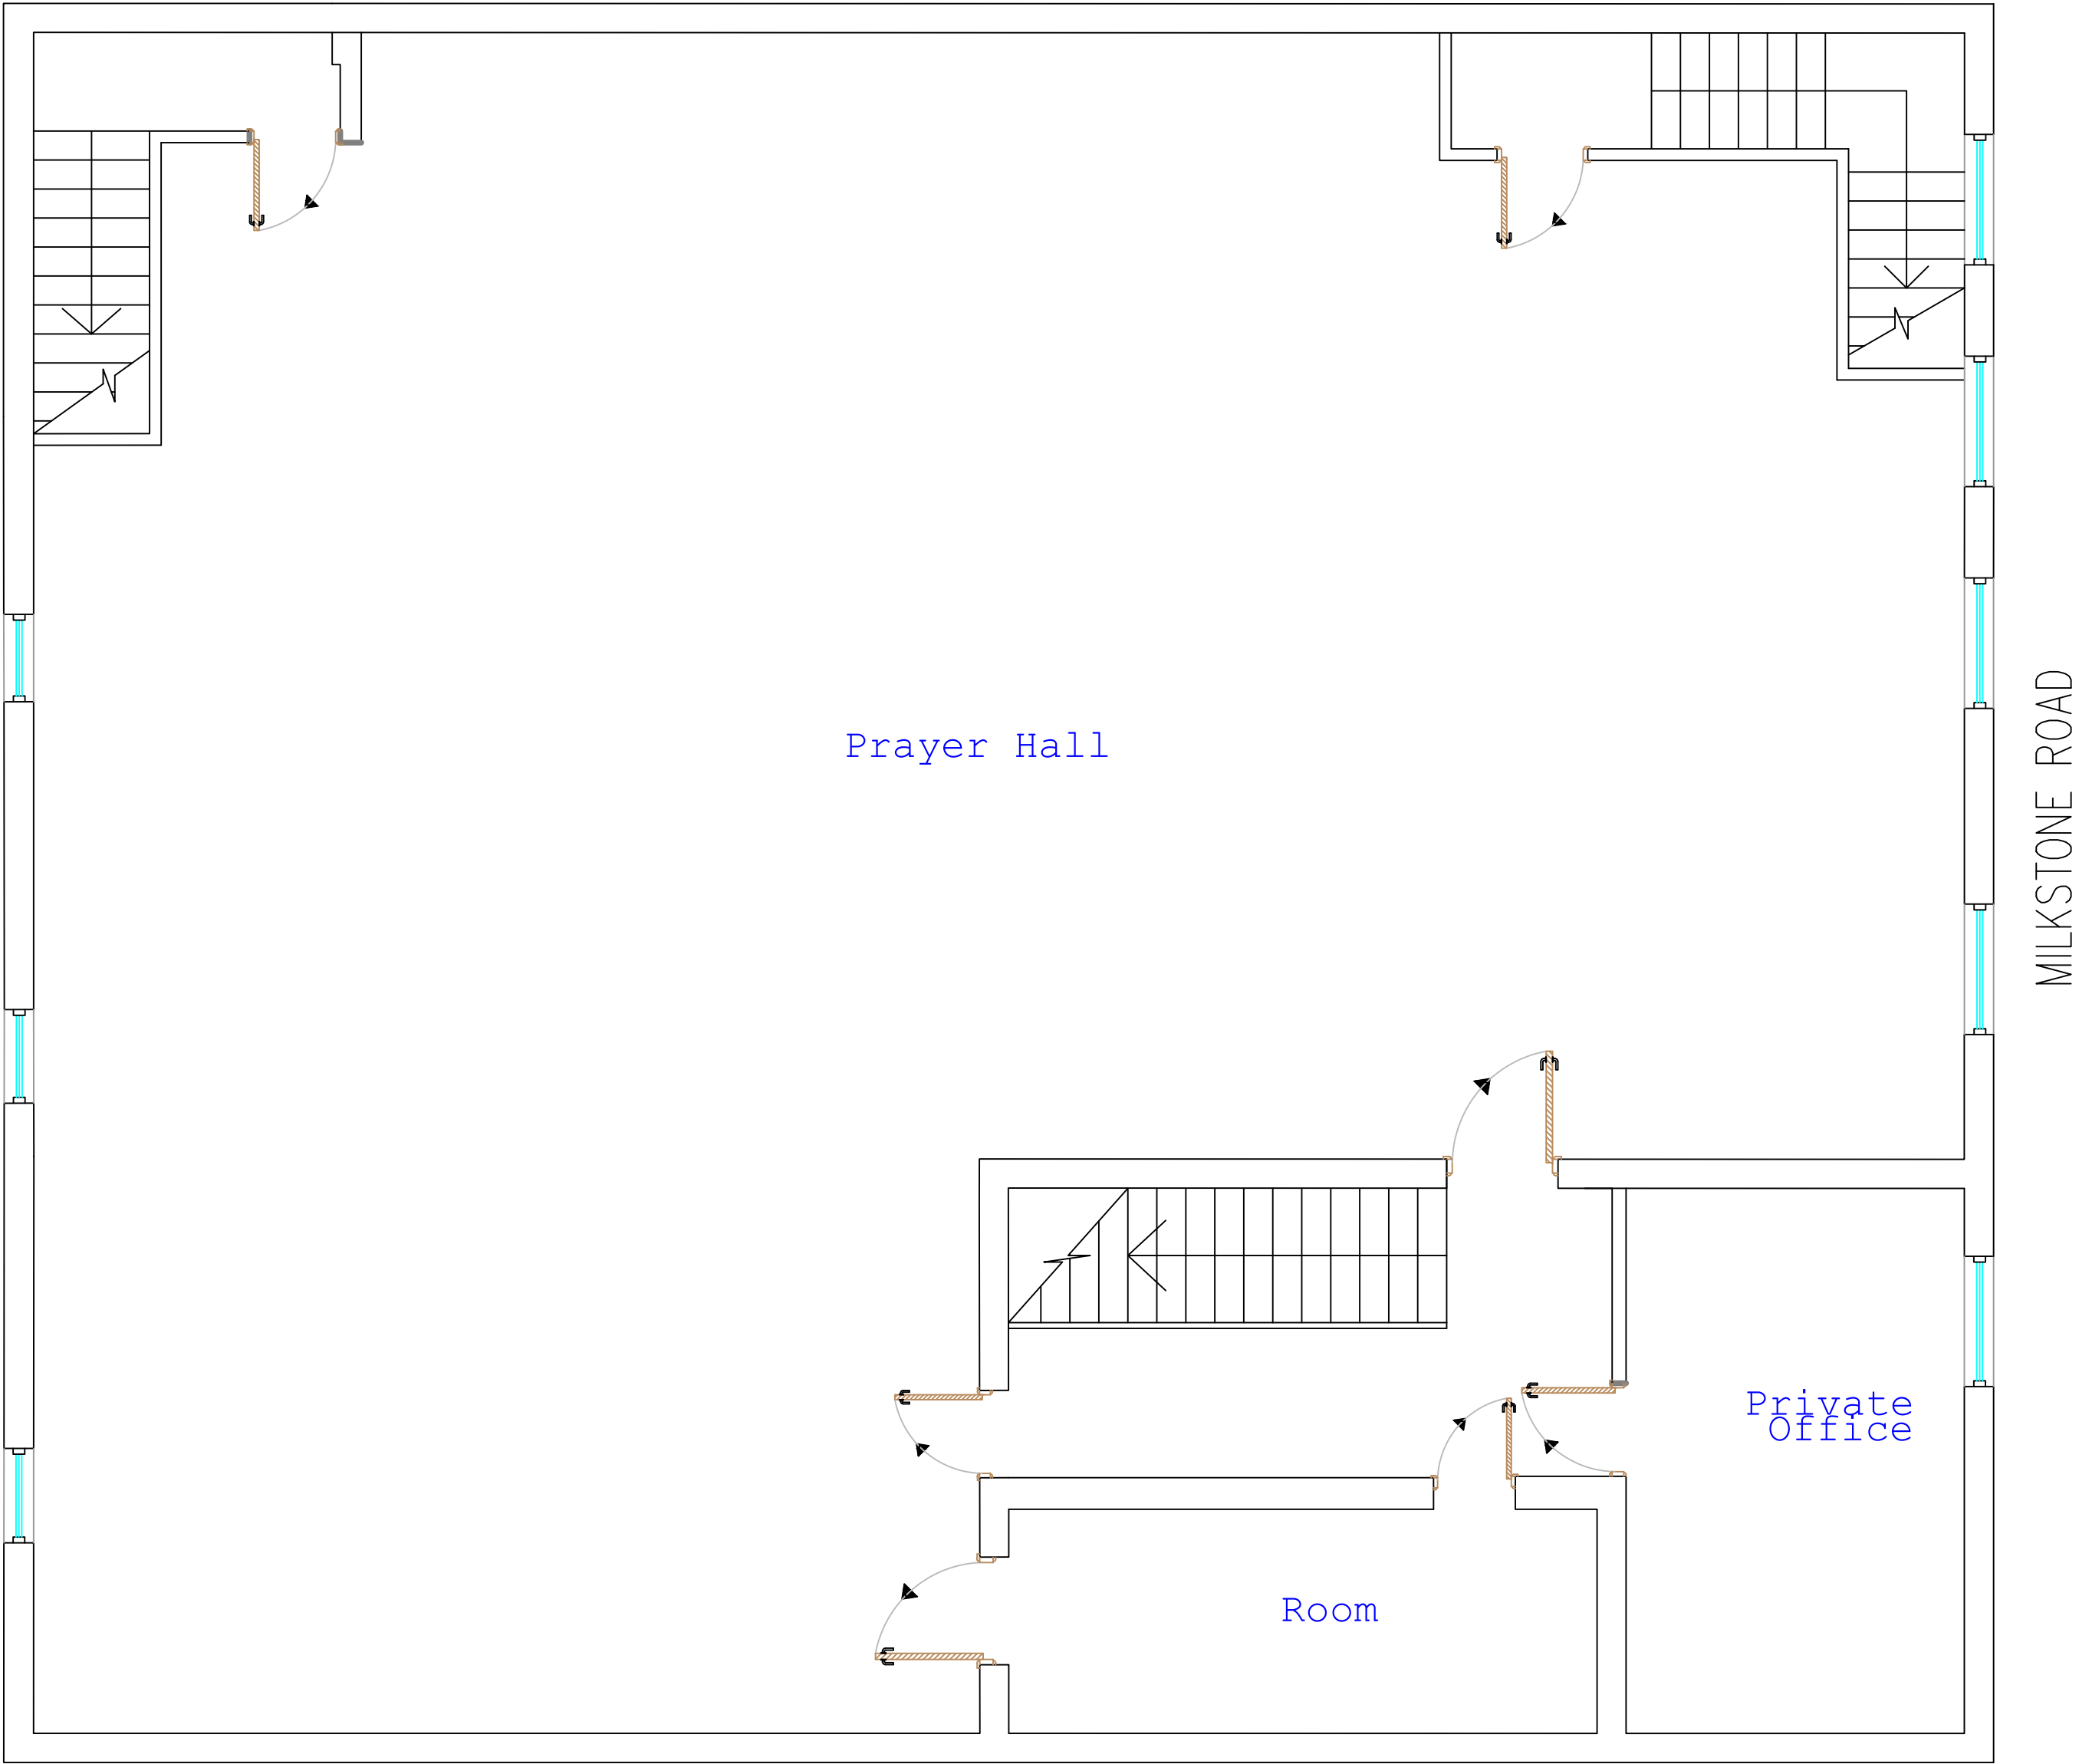

EXISTING FIRST FLOOR PLAN
1:50 @ A4

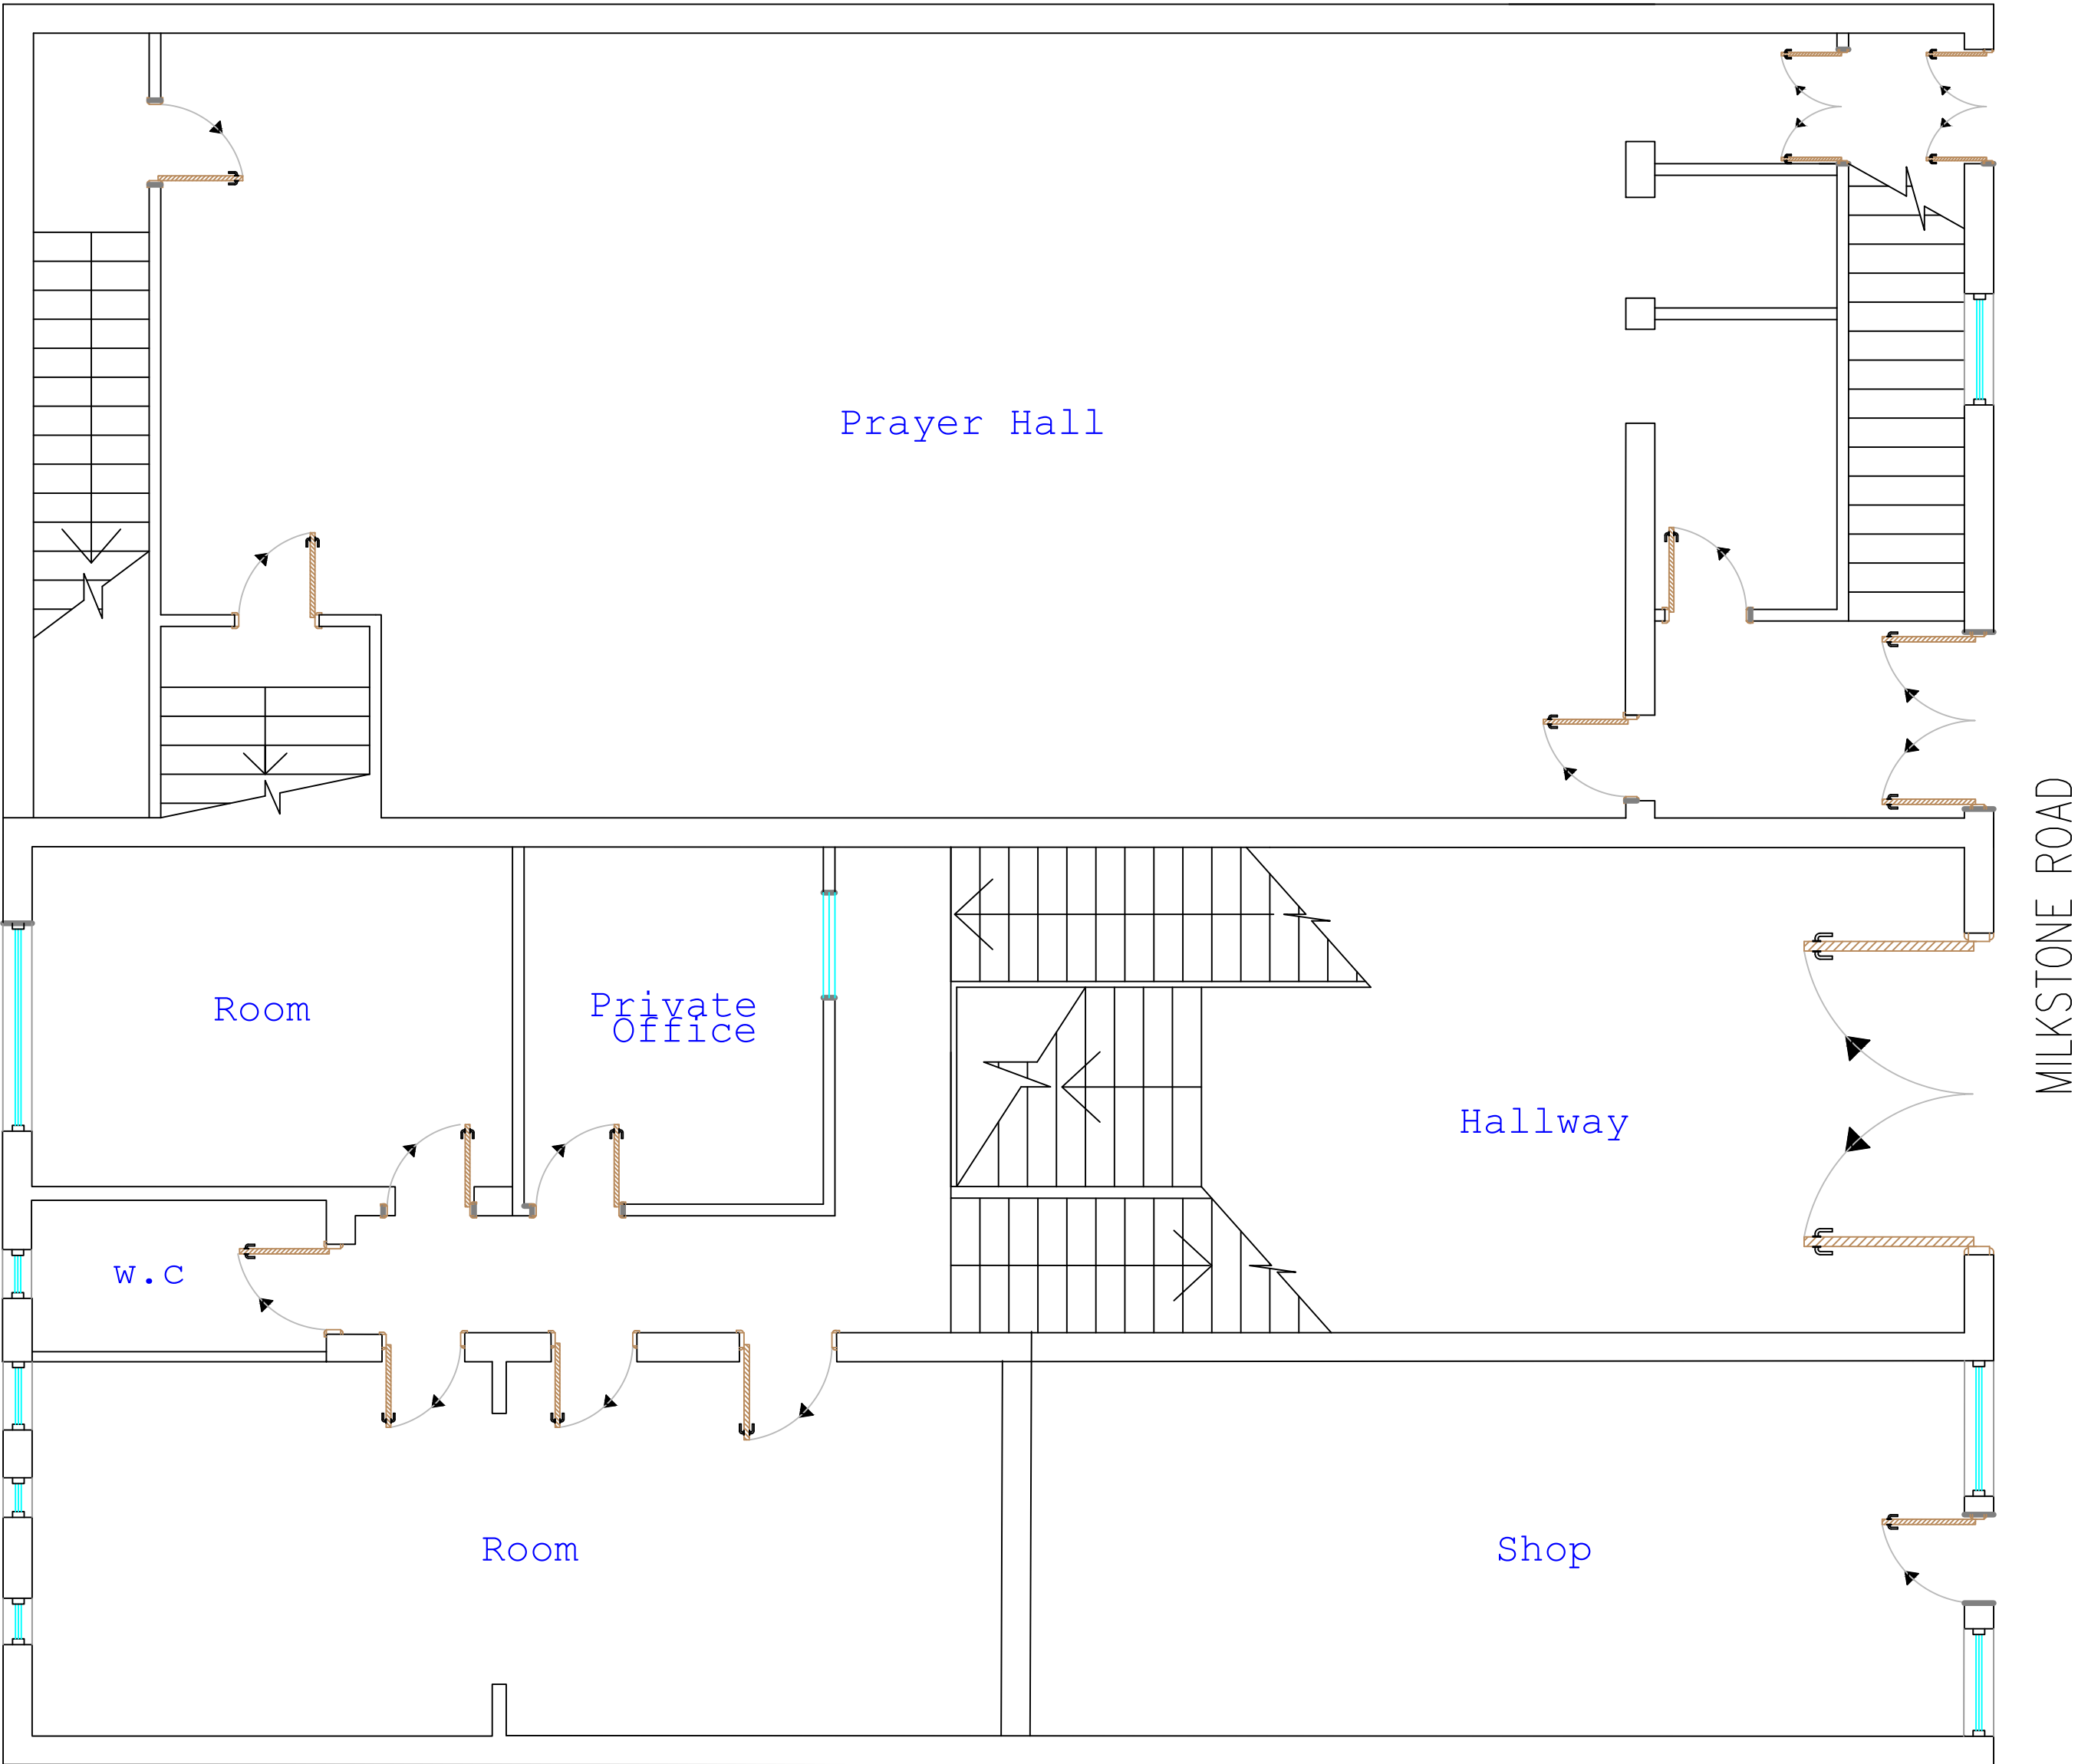

EXISTING GROUND FLOOR PLAN & MEZZANINE
1:50 @ A1

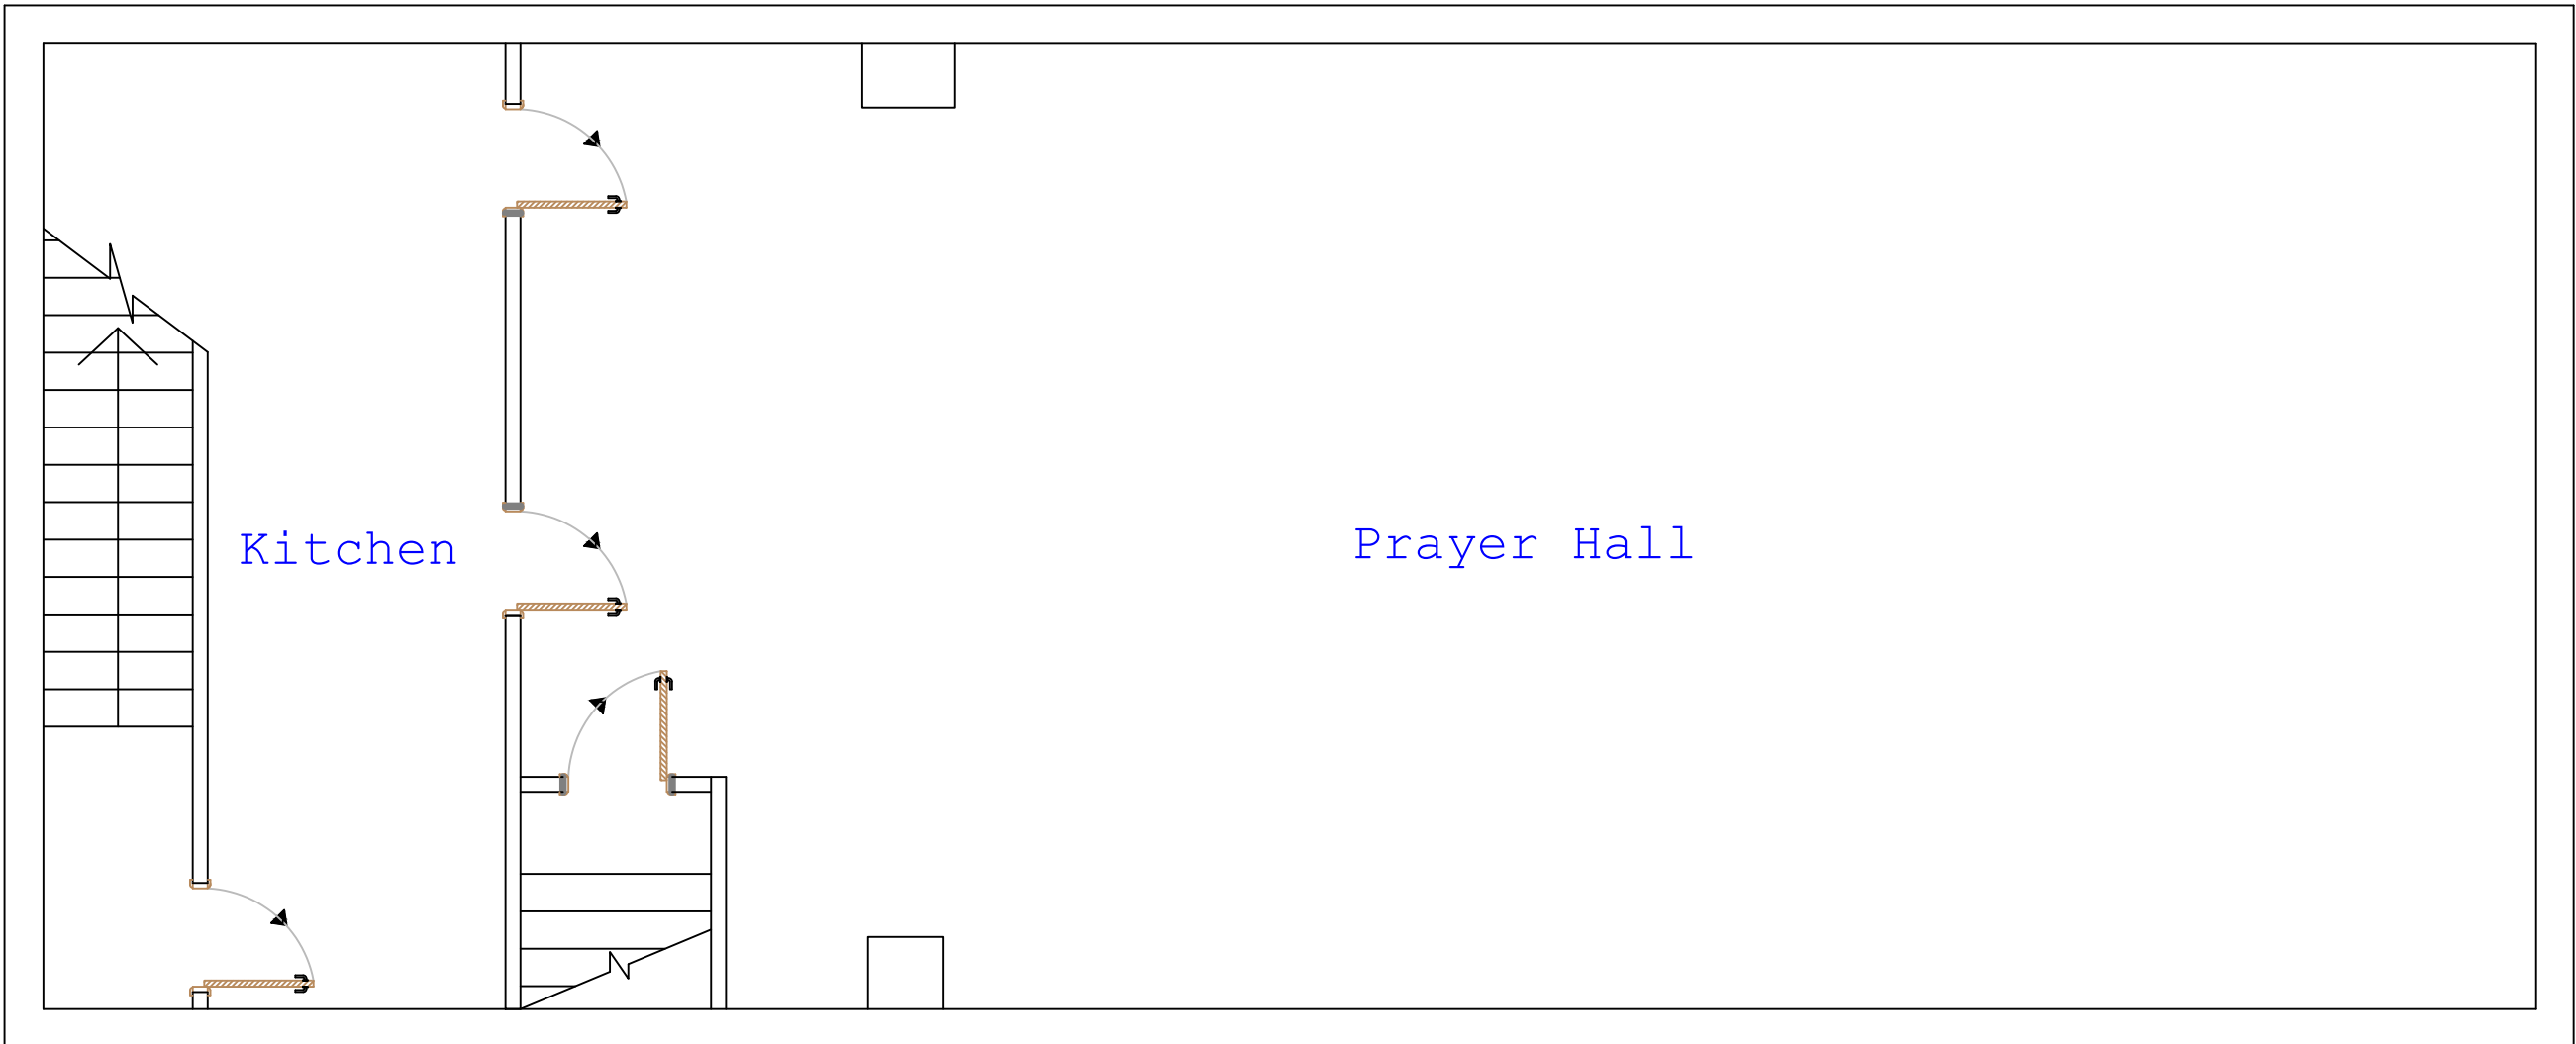

EXISTING BASEMENT PLAN
1:50 @ A4

Rev.	Revision details	By	Chk.	App.	Date

NOTE TO CONTRACTOR: DO NOT SCALE FROM THIS DRAWING

Client
49-53a MILKSTONE ROAD, ROCHDALE

Project
REFURBISHMENT OF FRONT ELEVATION

Title
EXISTING PLANS

Drawn by	Date	Purpose of issue	Scale
Checked by	Date	Planning Perm.	
Approved by	Date	Drawing No.	
		PLANNING/26158192-D	