






FRONT ELEVATION
1:50

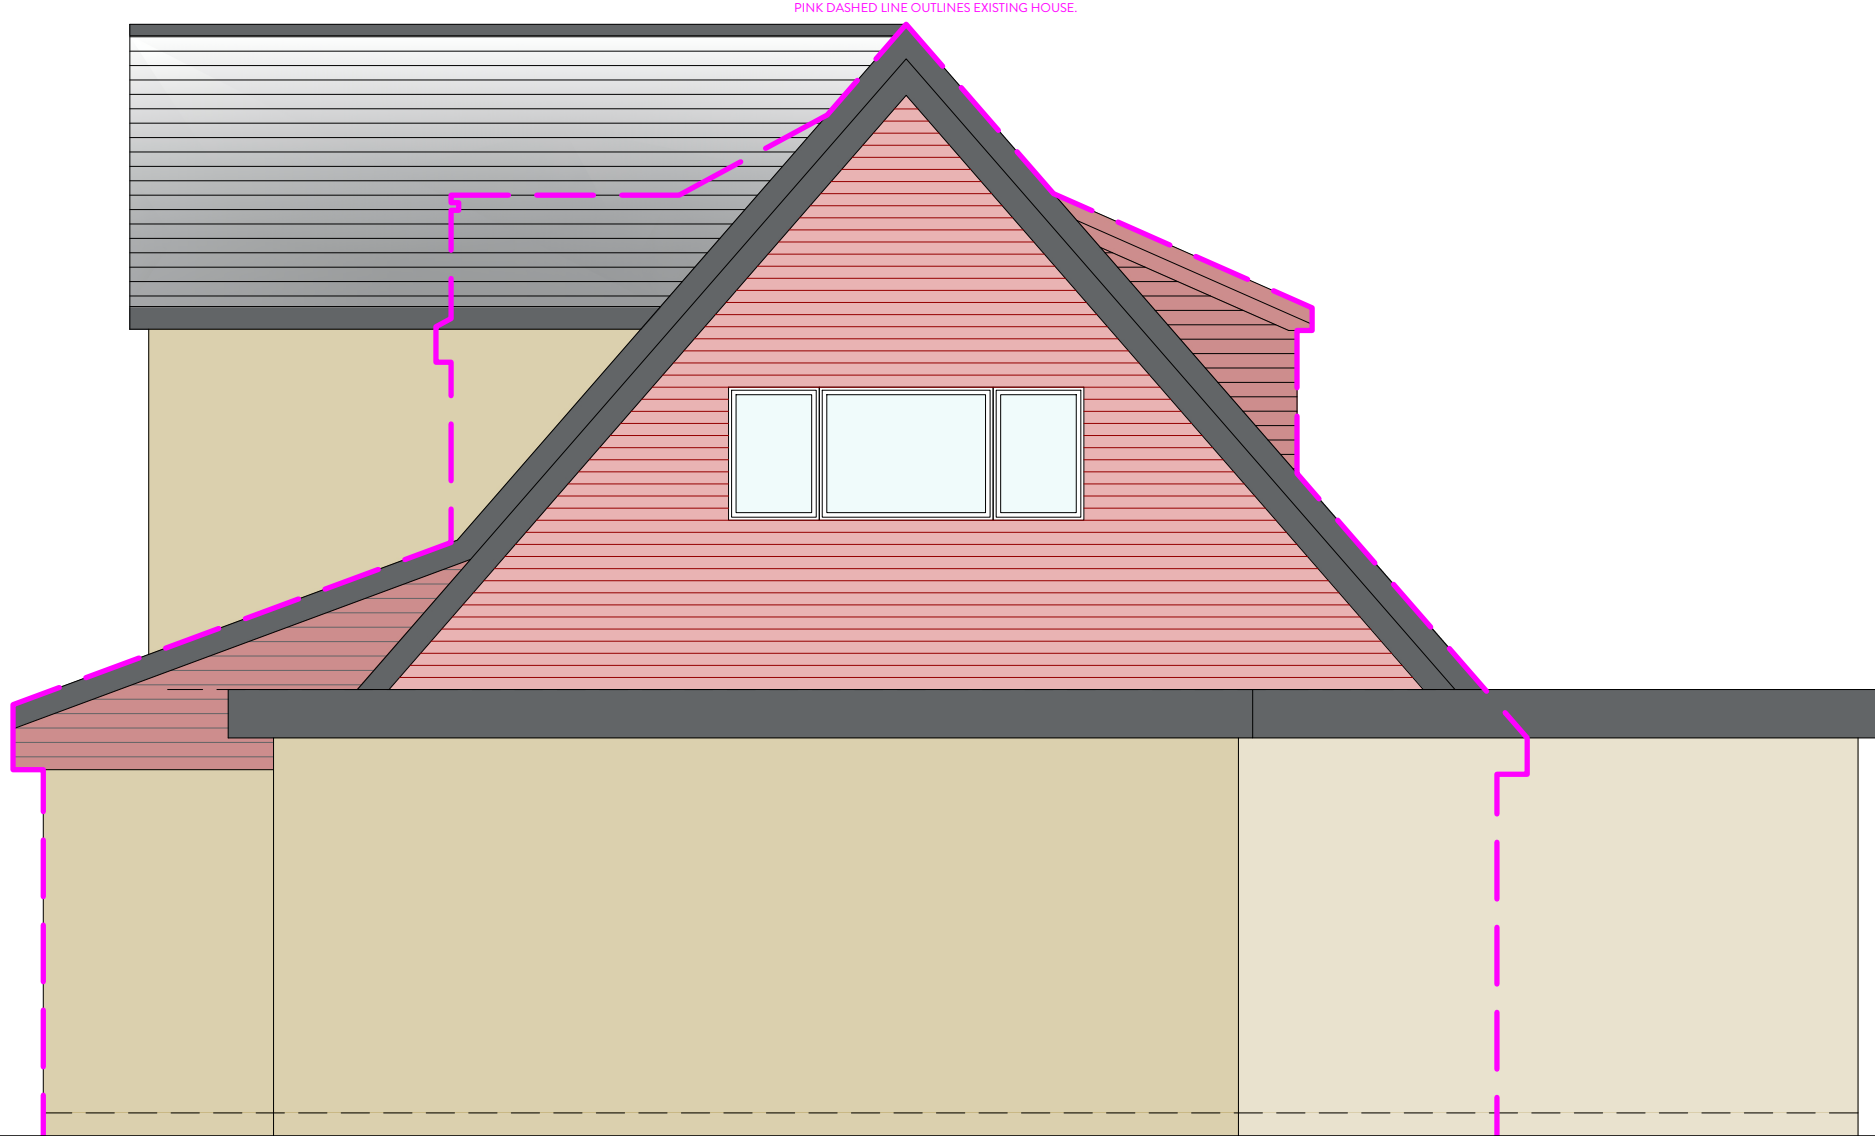

SIDE ELEVATION
1:50

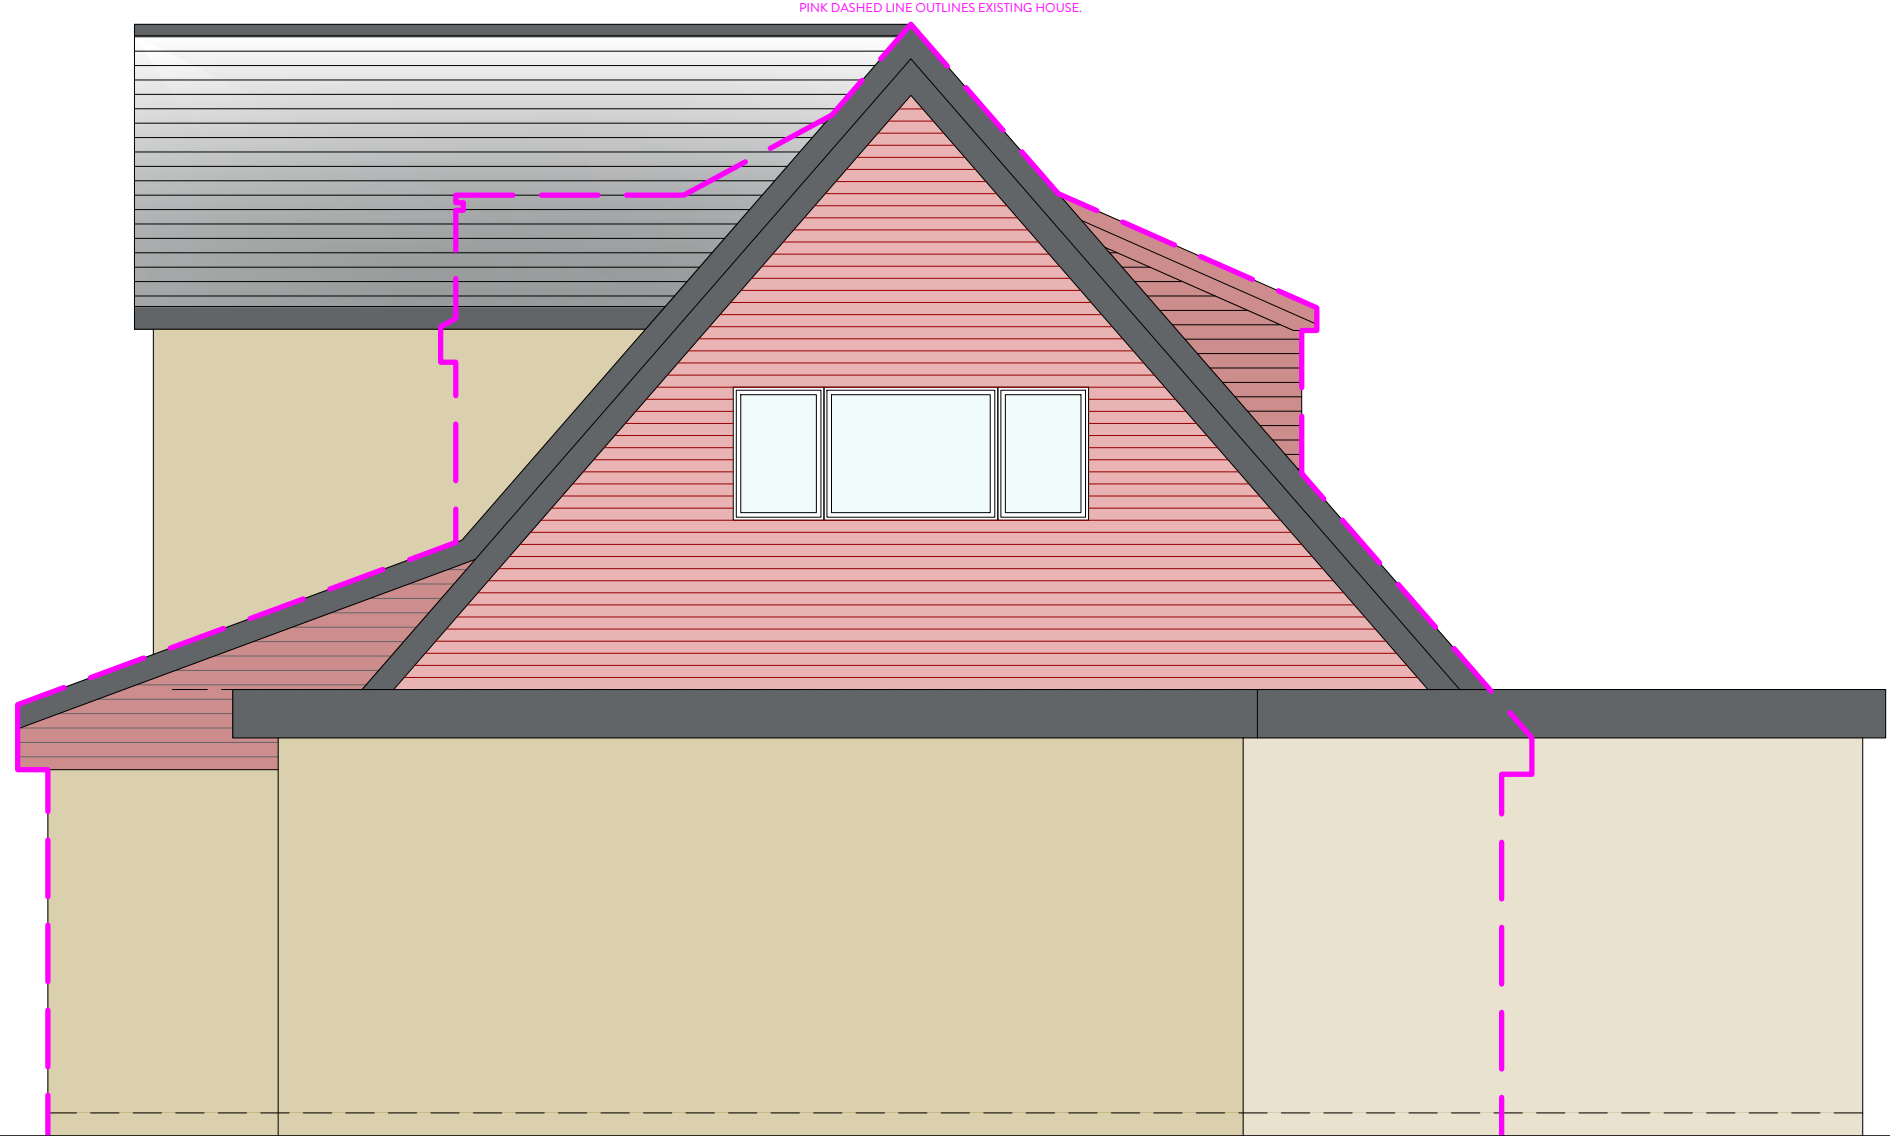

SIDE ELEVATION
1:50

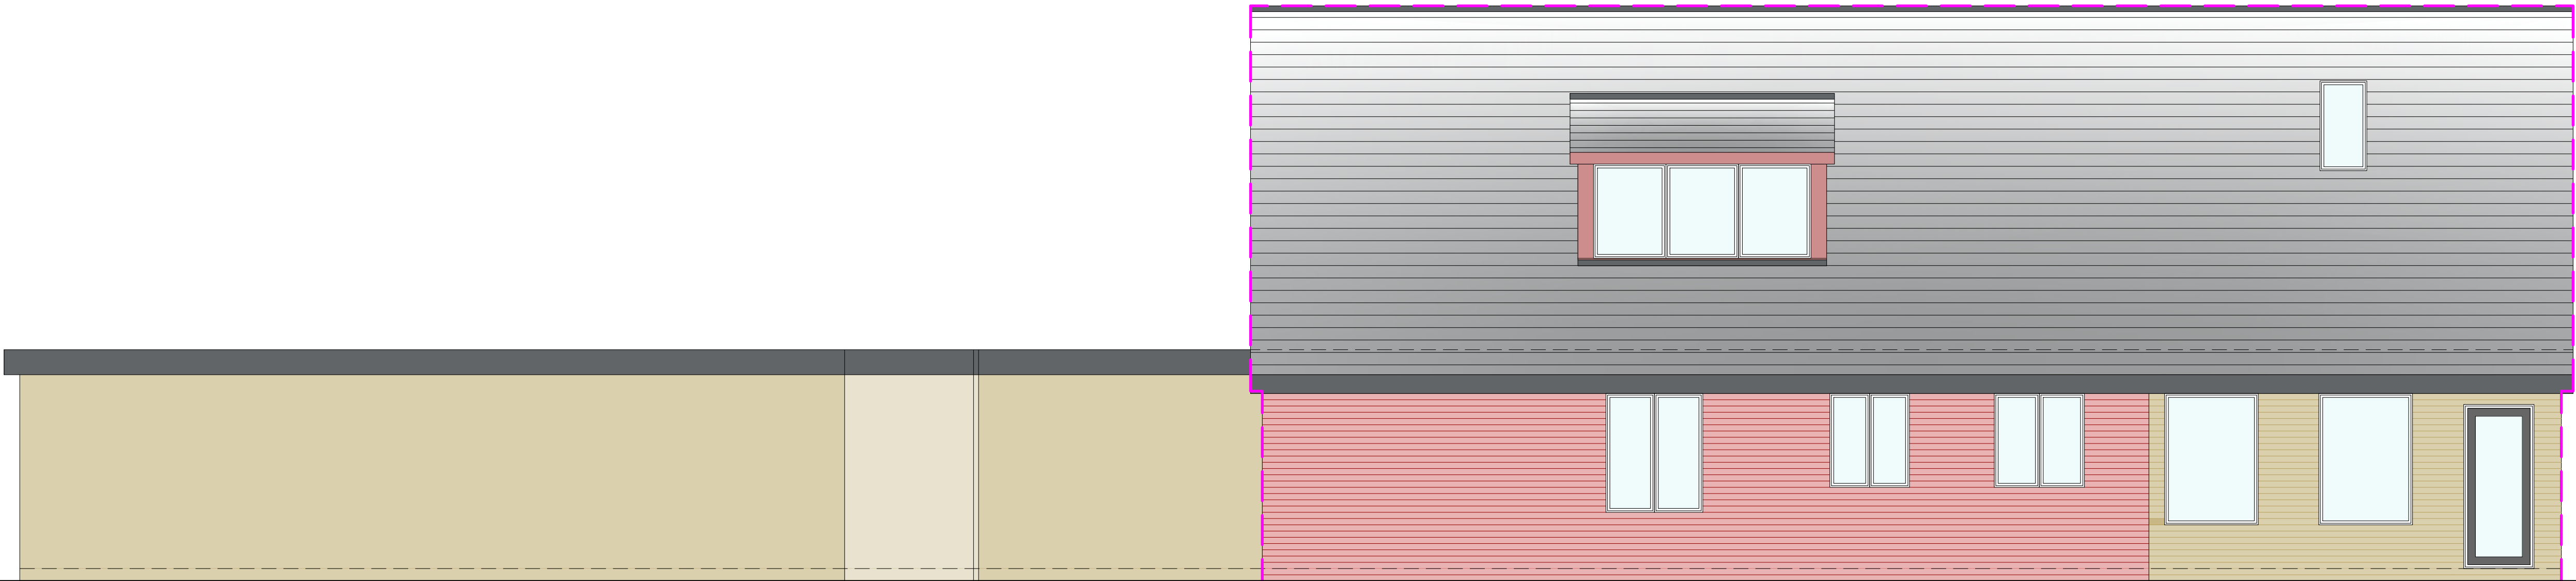

REAR ELEVATION
1:50



REVISION	DESCRIPTION	DATE	NOTES
-	-	-	-
-	-	-	-
-	-	-	-
-	-	-	-
-	-	-	-
-	-	-	-
-	-	-	-
-	-	-	-
-	-	-	-
-	-	-	-
-	-	-	-

STATUS	PLANNING DRAWING		PROJECT TITLE						
	ORANGE DESIGN STUDIO. ARCHITECTURAL PRACTICE		HILLCREST, SHAW ROAD, NEWHEY						
			DRAWING TITLE						
			PROPOSED ELEVATIONS						
hello@orangedesignstudio.co.uk 59A, Huddersfield Road, Mirfield, WF14 8AA orangedesignstudio.co.uk 01924 650930		SCALE	1:50	DRAWN	EC	CHECKED	JH	PROJECT REFERENCE	ODS_22-536
		PAPER SIZE	A1	DWG NUMBER	(30)001	DATE	25/05/25	REVISION	/
COPYRIGHT © ORANGE DESIGN STUDIO LIMITED		CLIENT				AAMNA KHAN			