




ROOF STRUCTURE - pitched roof
concrete roof tiles to match existing on 50x38 battens,
breathable membrane supported on trussed rafters
@ 600 centres mineral wool insulation to roof space,
DUPLEX plasterboard ceiling

INTERNAL ALTERATIONS AND LOFT
CONVERSION/DORMER EXTENSION
SUBJECT OF SEPARATE APPLICATION

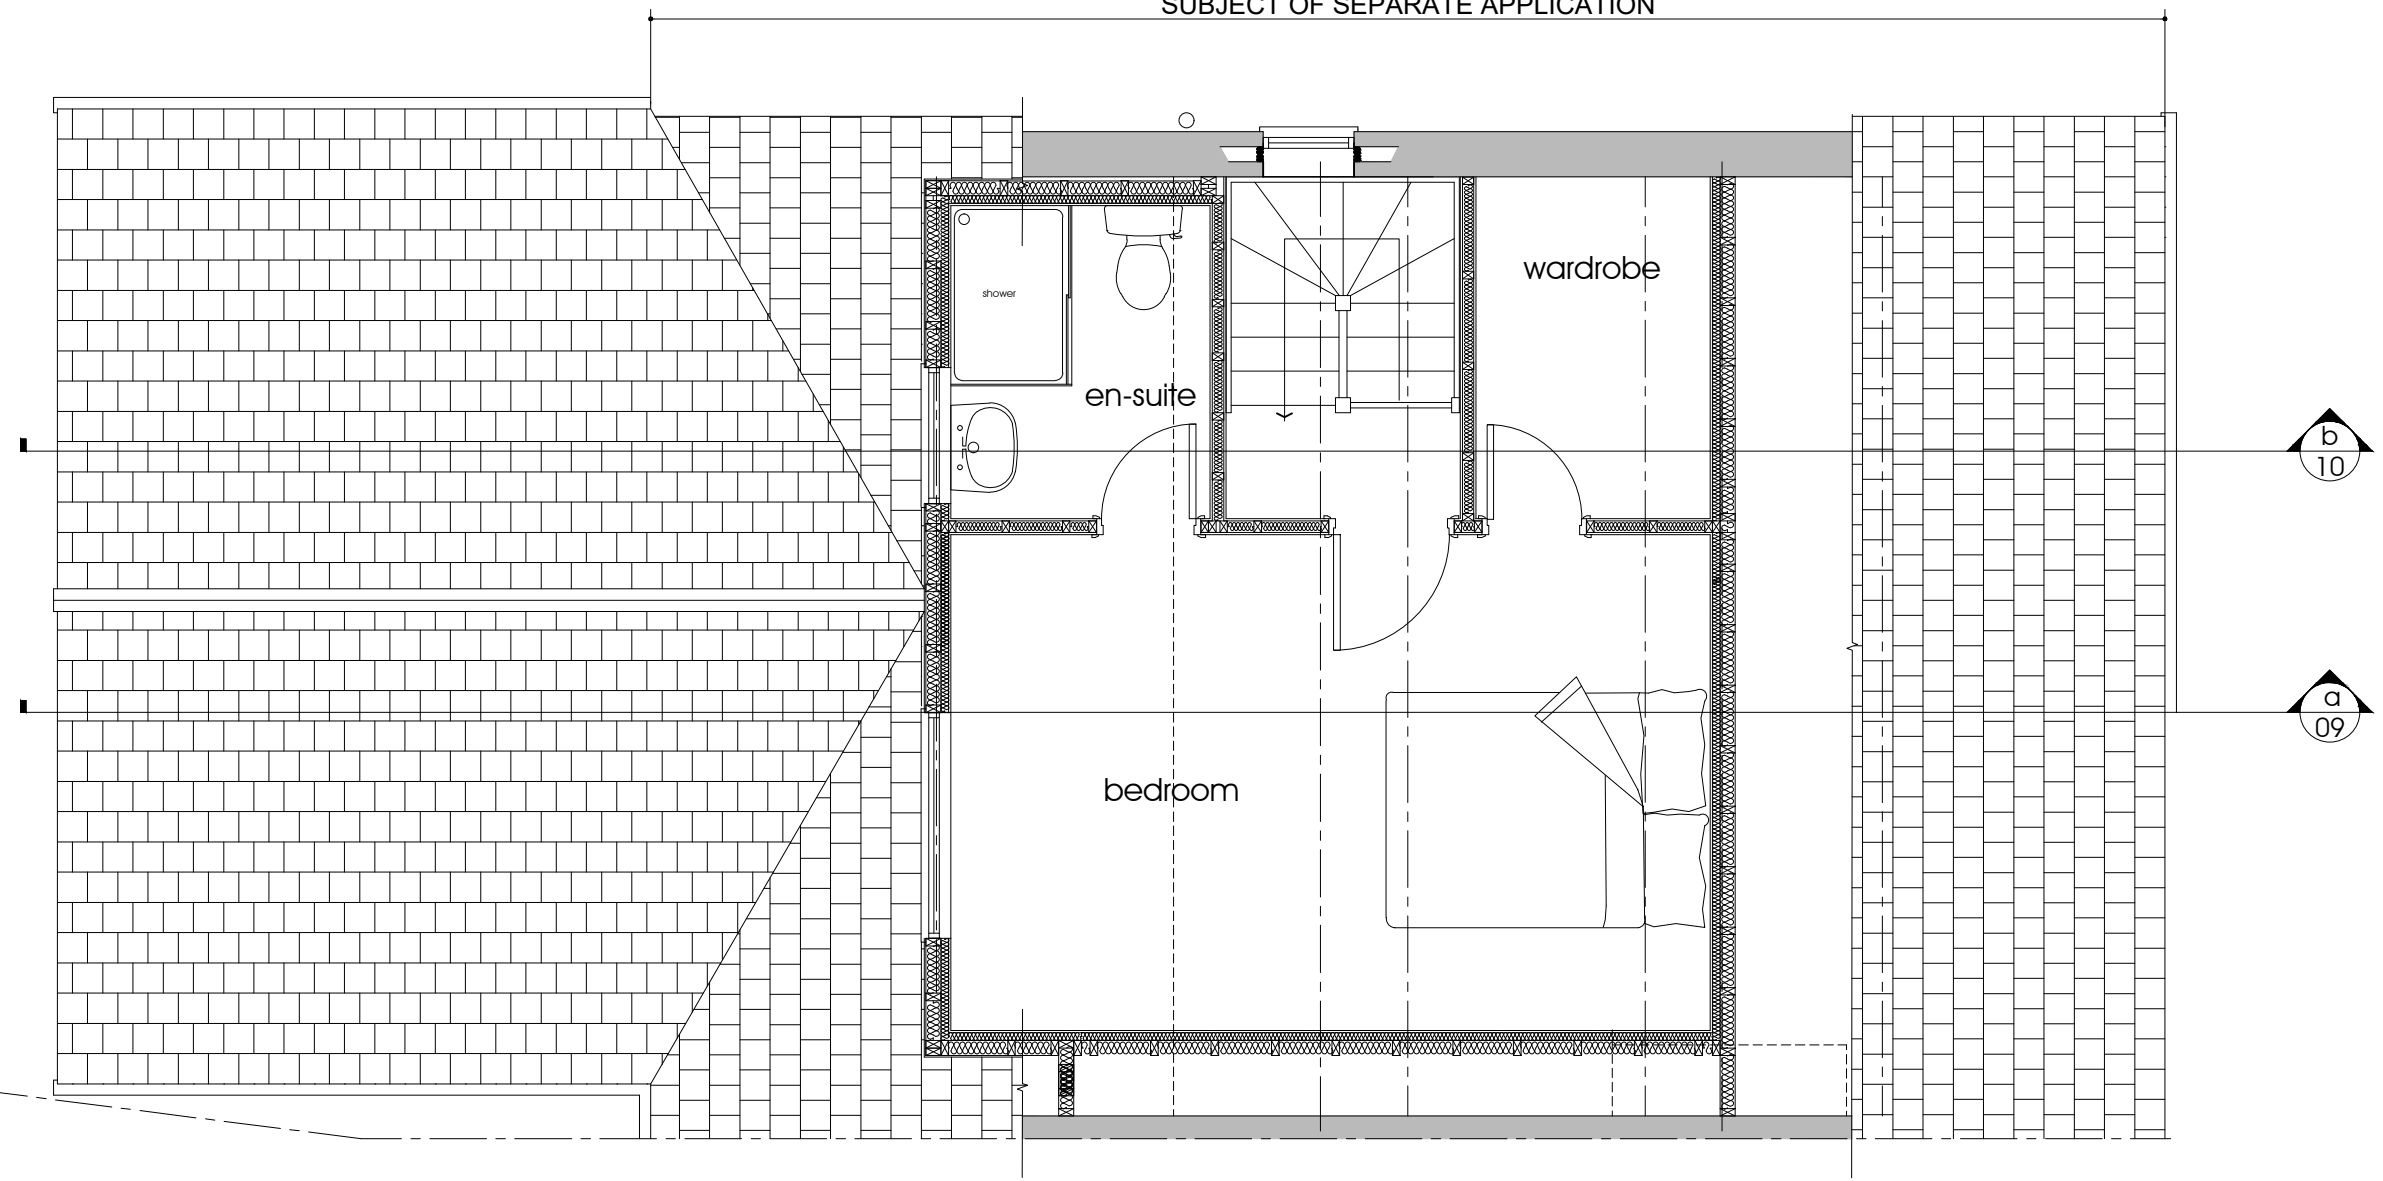

status
PLANNING - PA LE
job no

drawing number
07 a

title
proposed first floor plan
/roof plan

scale
1:50 @ A3
date
june 2025

project
34 haugh lane, newhey

proposed rear extension
and rear dormer

client
j wilkinson

do not scale this drawing
all dimensions to be verified on site
this drawing is copyright and is not to be copied
or disclosed to any unauthorized person without
express and prior written consent

first floor plan
Scale: 1:50