




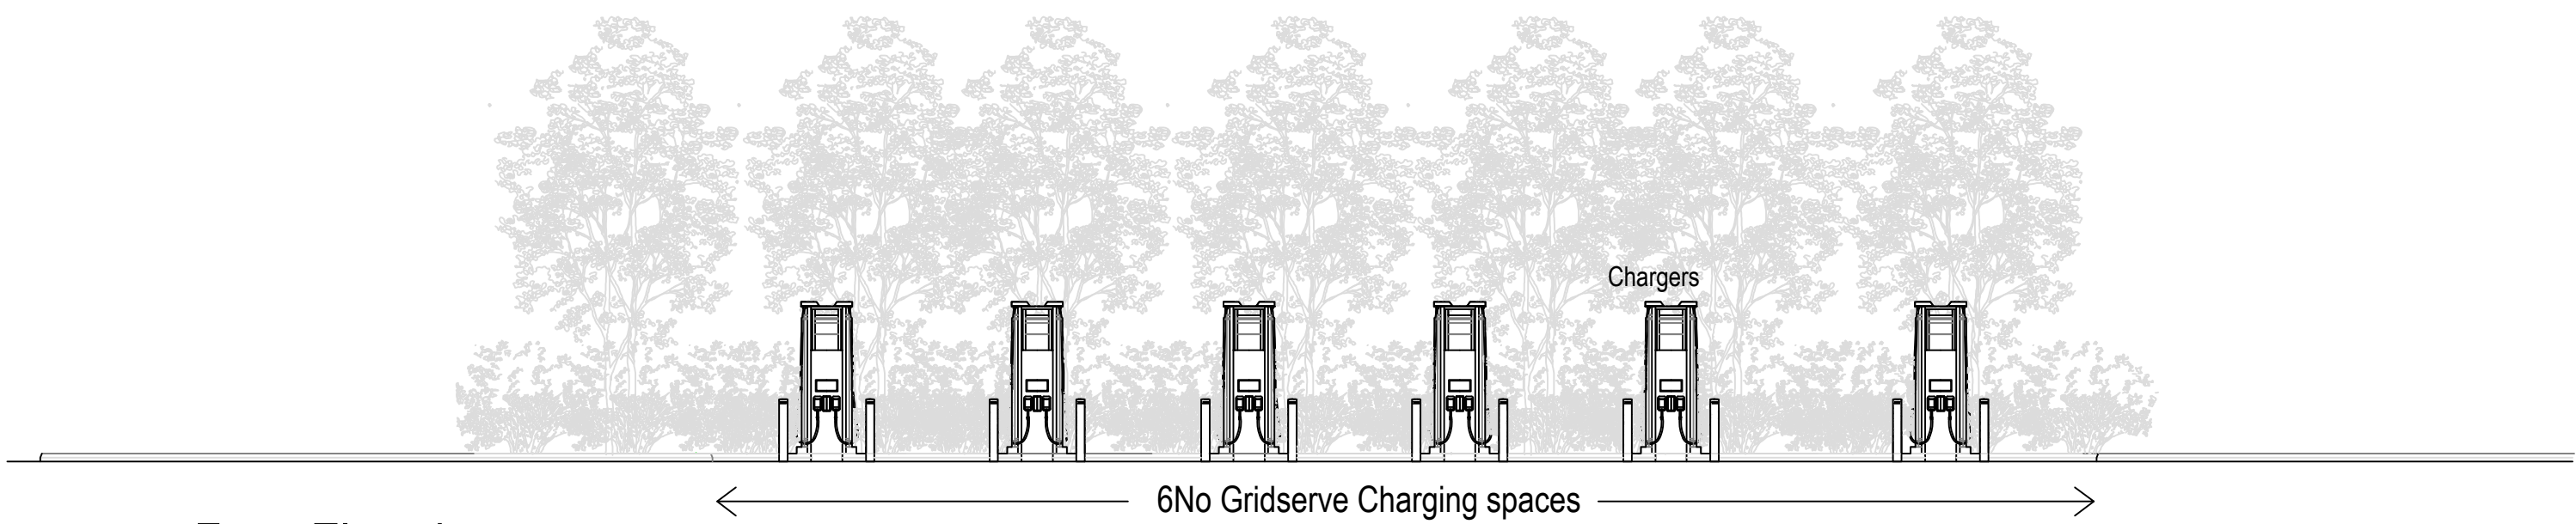

Front Elevation

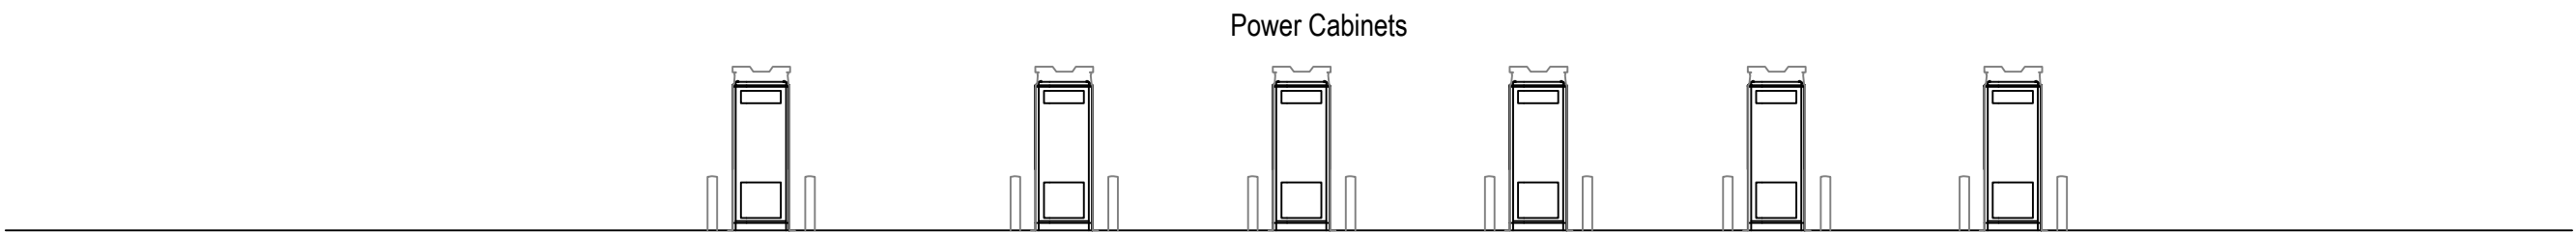

Rear Elevation

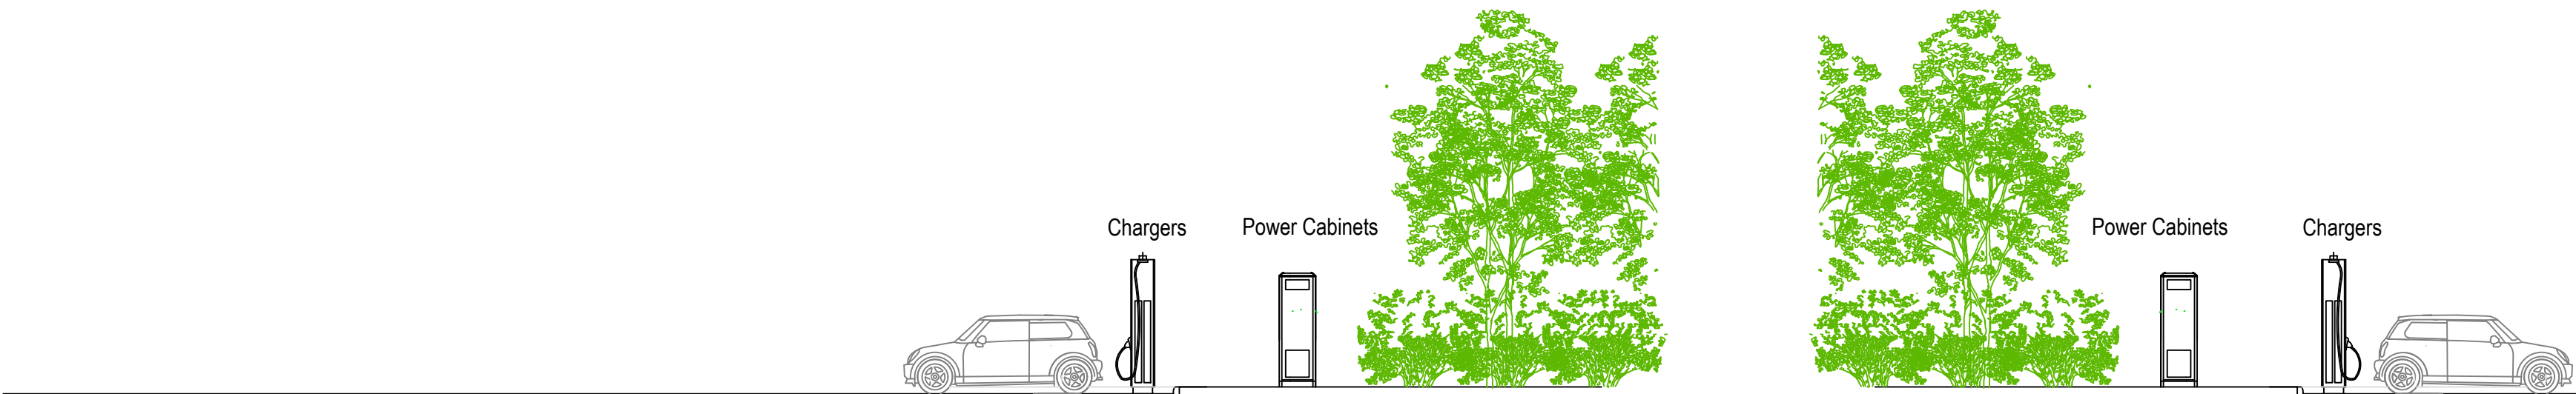

Side Elevation

Side Elevation

Elevations 1=100

Rev	Date	Description	Drawn	Checked

Amendments

Drawing Status

PLANNING



Construction Consultants

PROJECT Moto Birch WB Gridserve EV Charging Hub Phase 2			
CLIENT Moto Hospitality Ltd			
TITLE Elevations As Existing			
SCALE 1:200 / 100 @ A1			DATE May 2025
DRAWN BY DH	CHECKED BY	DRAWING No. 7928_934	REV -

Office 10 Think Tank, Ruston Way, Lincoln, Lincolnshire
e: Kmb@kmb-td.co.uk