


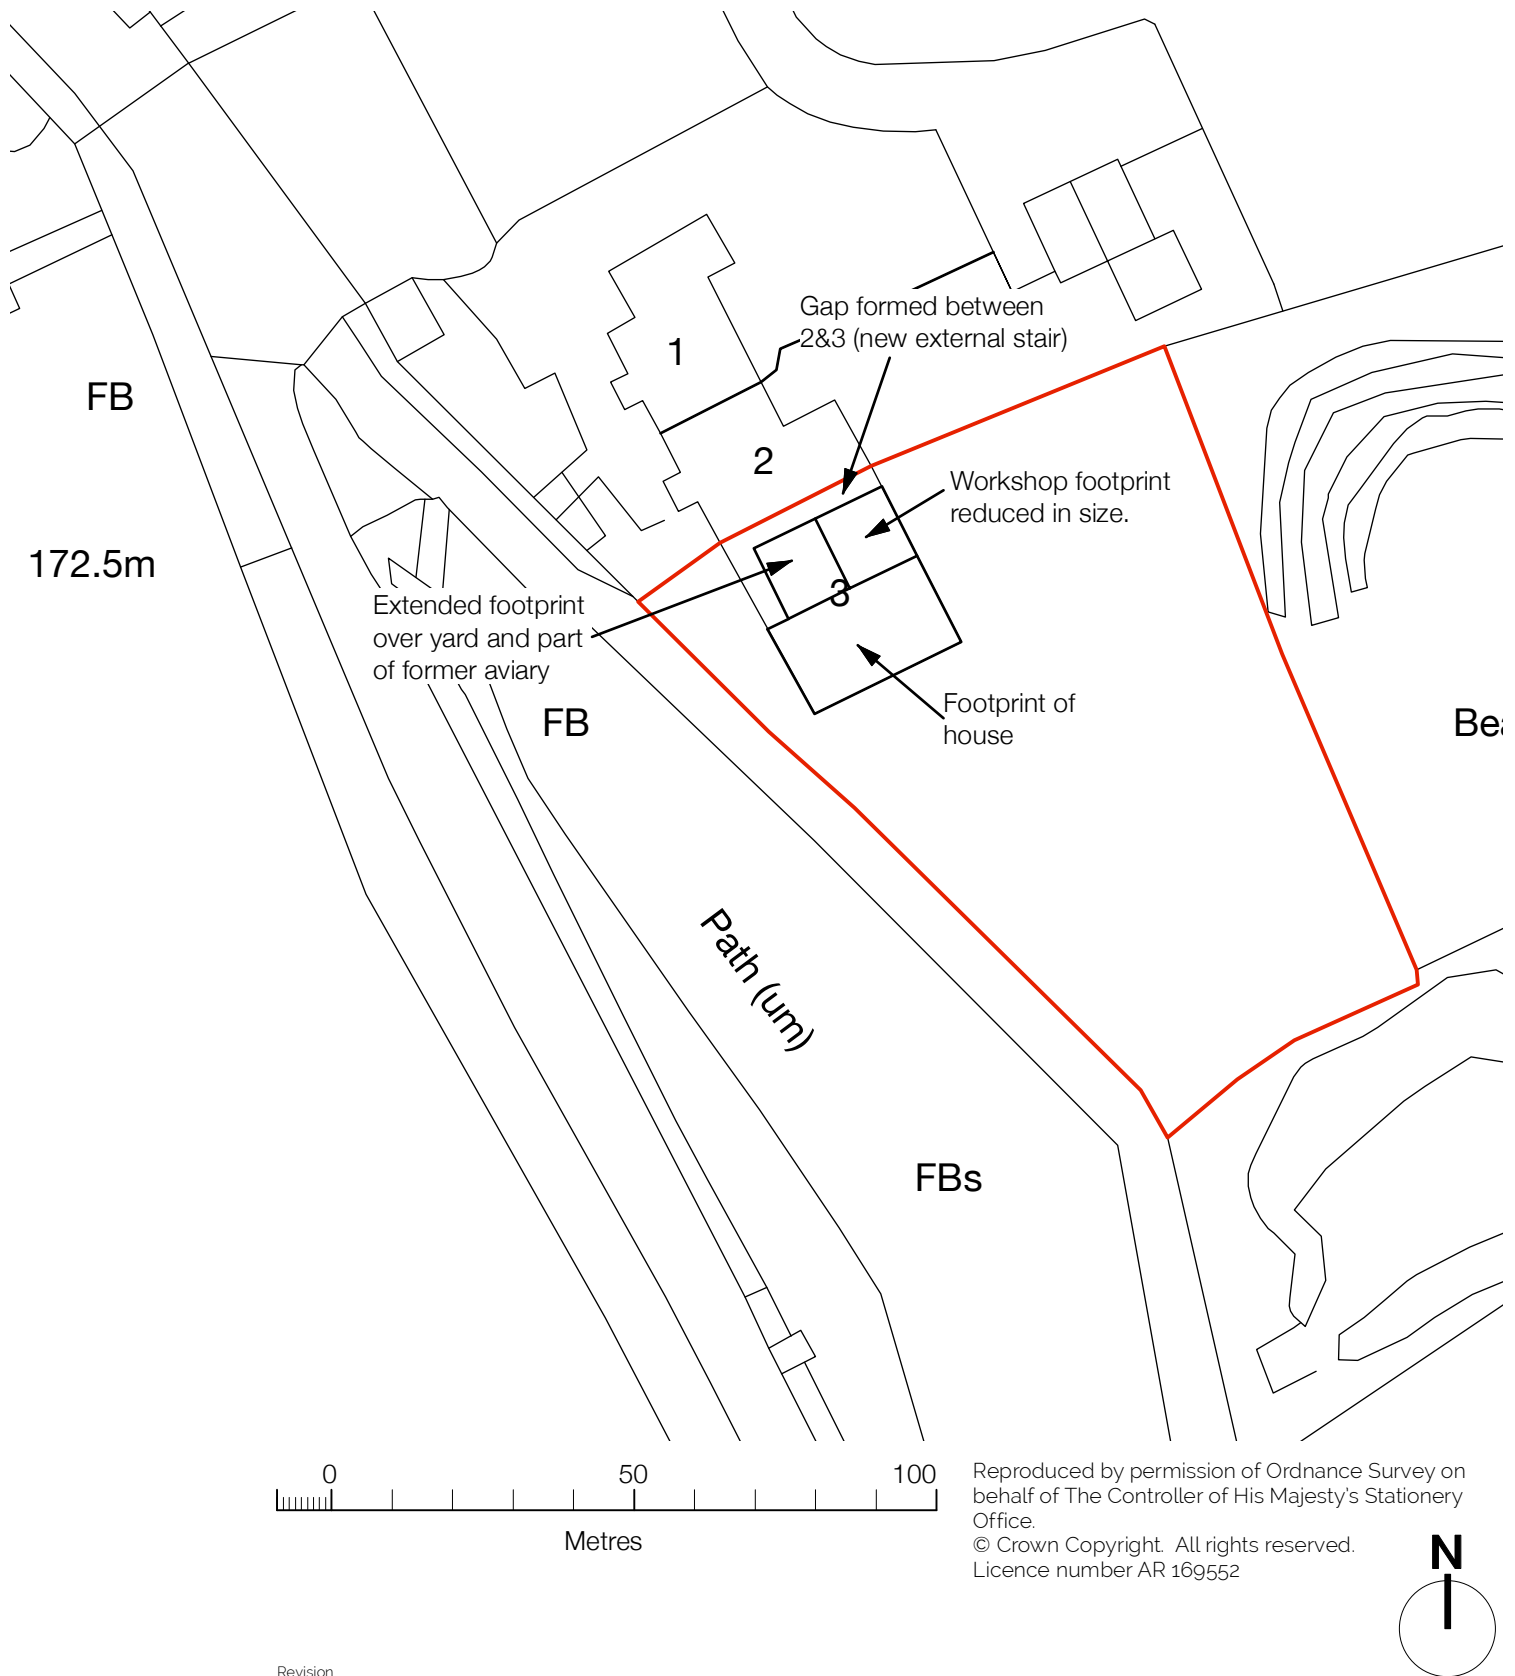

Revision

Project

House Extension

Address

3 Bear Hill, Littleborough

Client

Mr. and Mrs. Ward

Drawing

Proposed Site Plan



Chartered Architects
RIBA Chartered Practice

www.storah.com

mail@storah.com

01706 813214

Scale

1:500

Sheet Size

ISO A4

Date

Aug 2025

Drawn

RAS

Drawing Number

Revision

25-002 - 303

© Storah Architecture Ltd.