




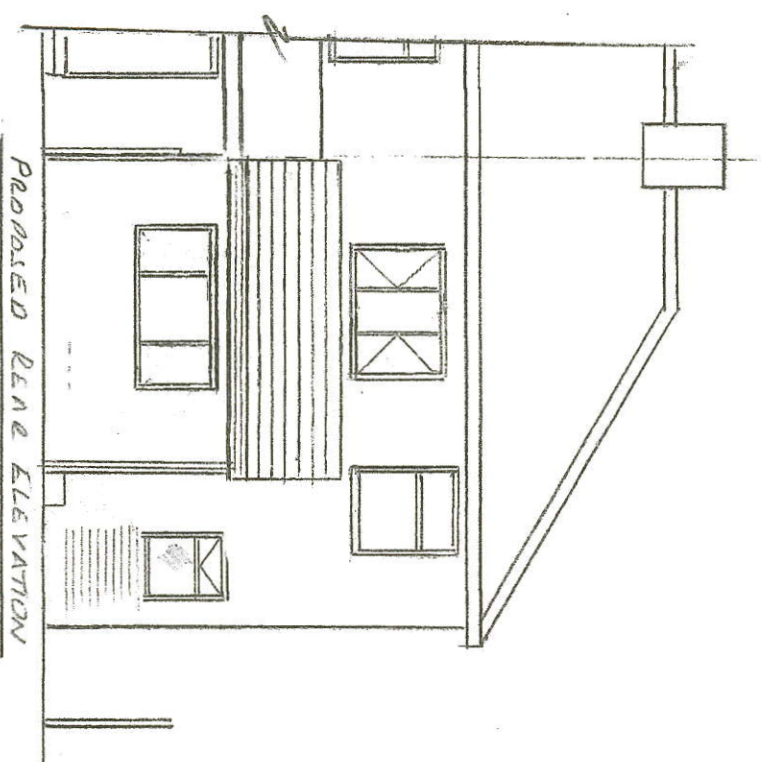




PROPOSED REAR ELEVATION

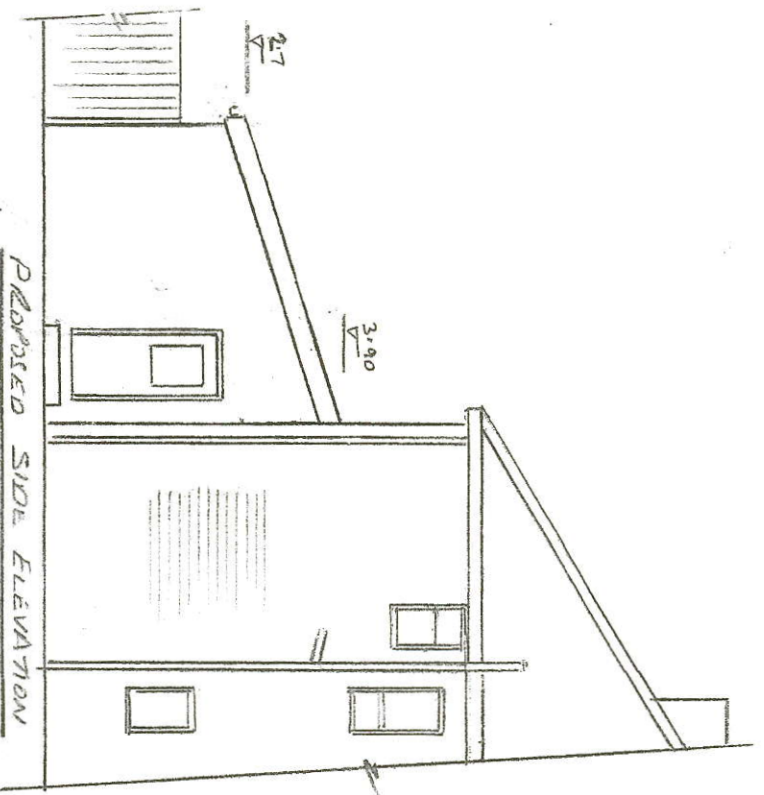

PROPOSED SIDE ELEVATION

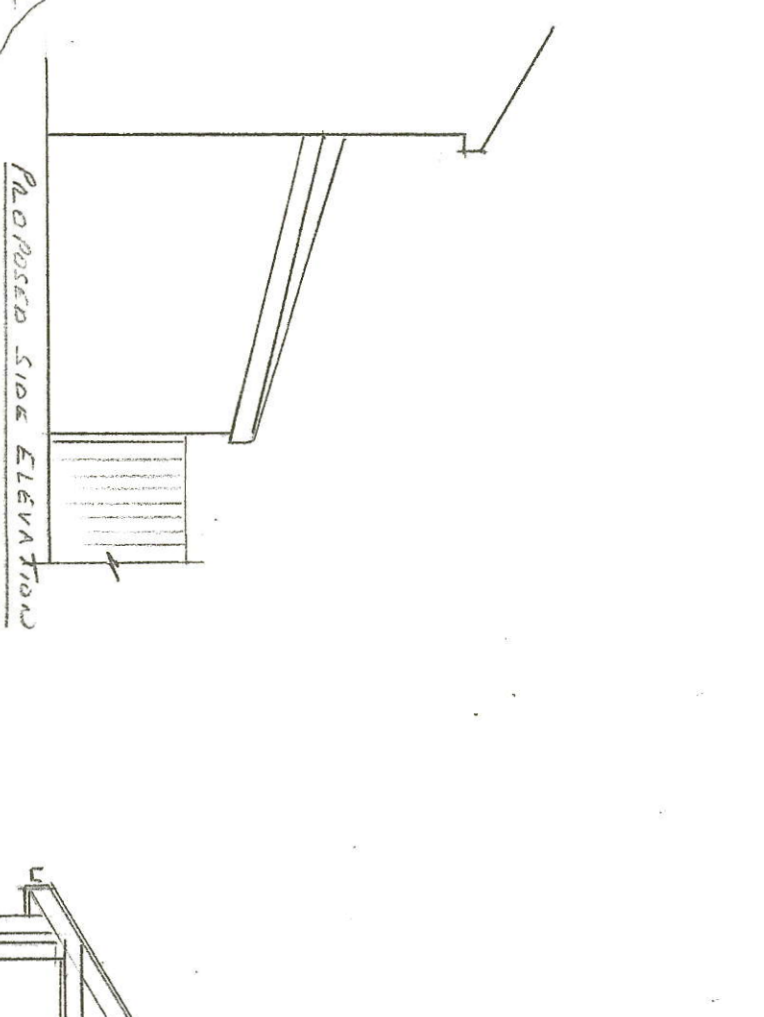

PROPOSED SIDE ELEVATION

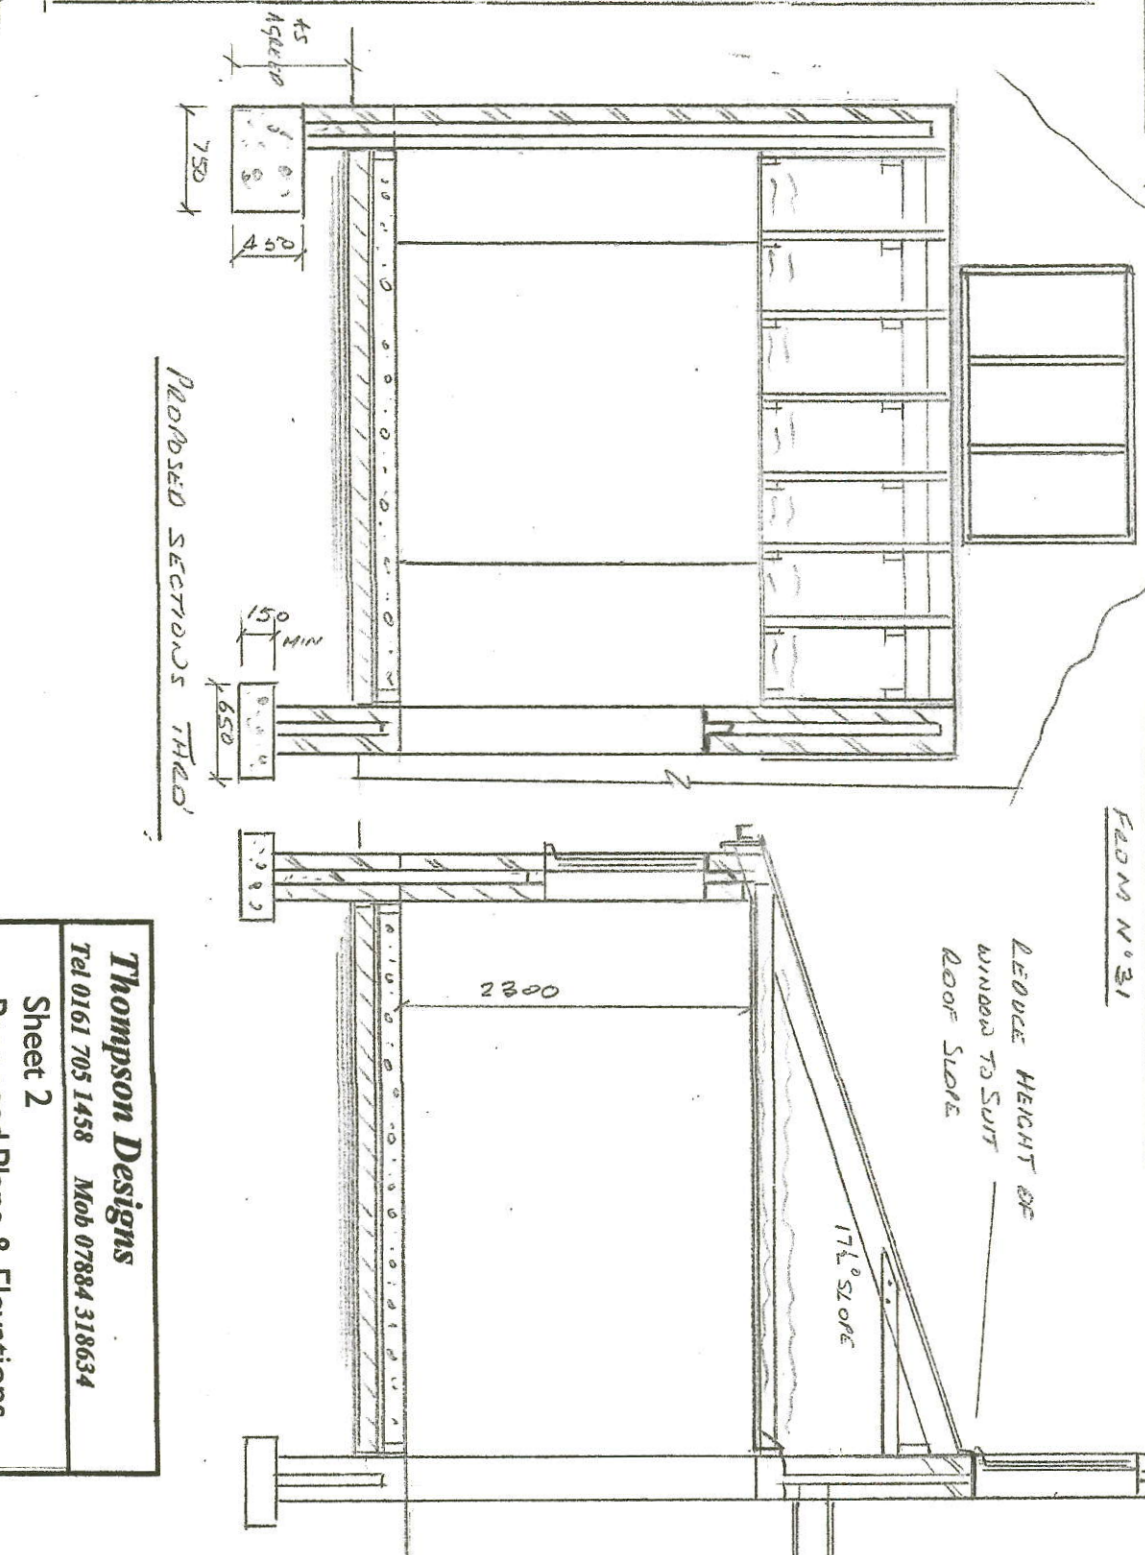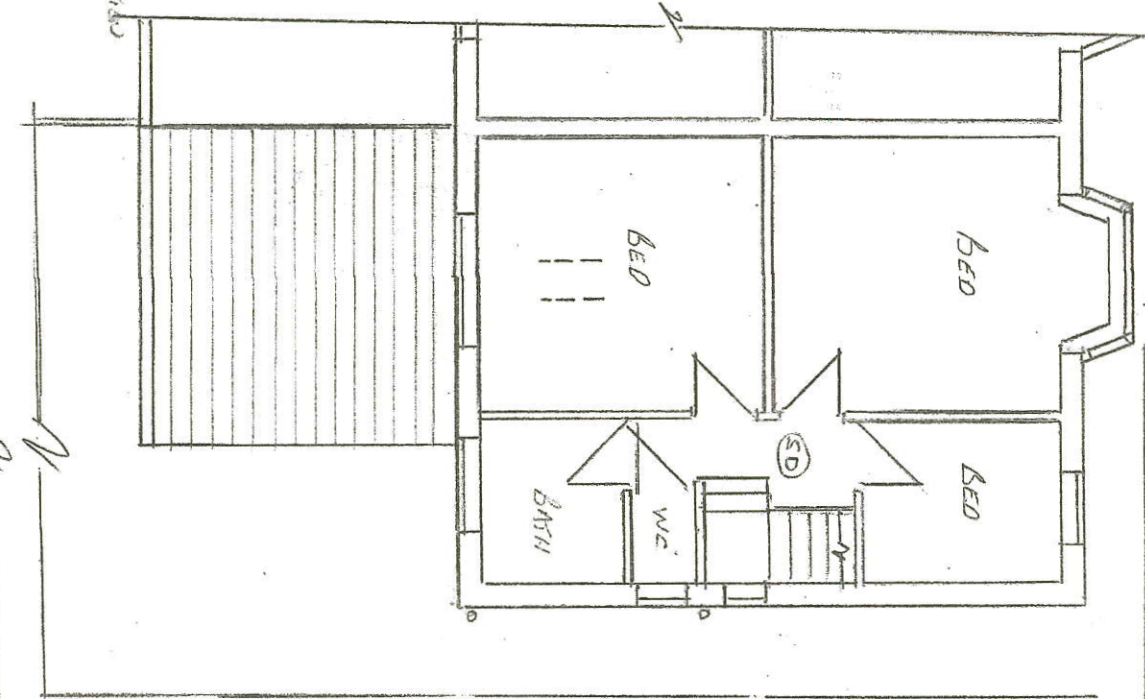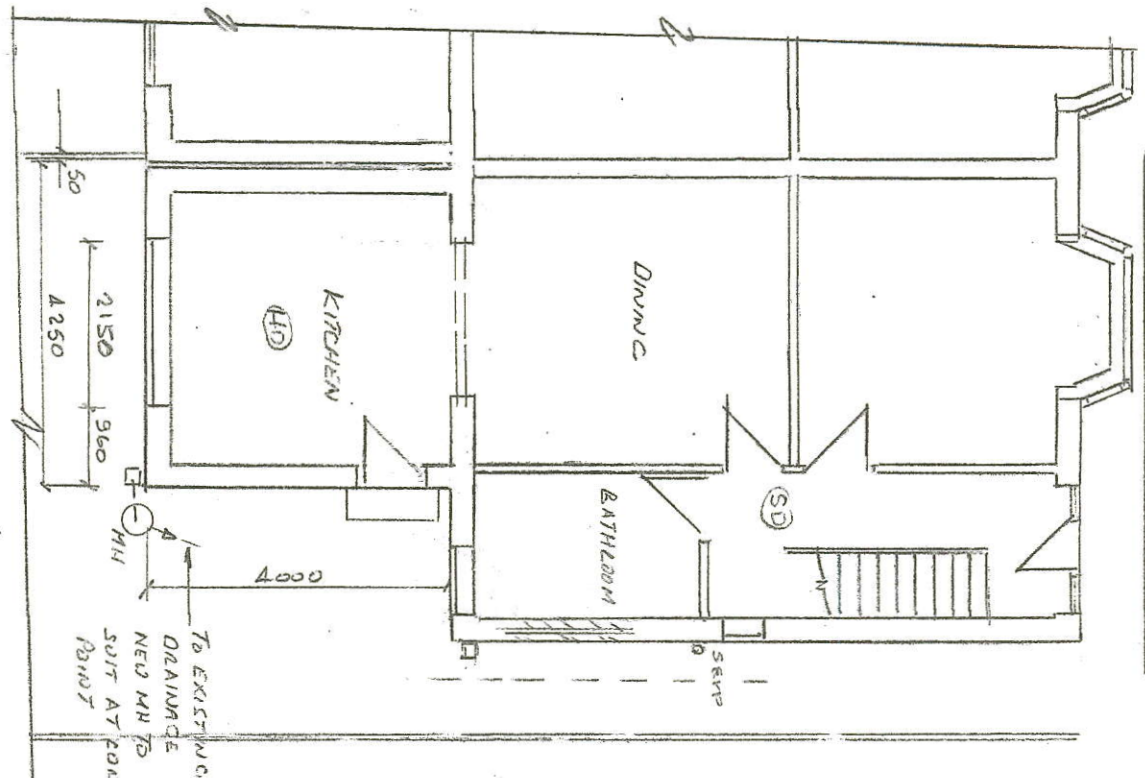

PROPOSED SECTION THED

LEADCE HEIGHT OF WINDOW TO SUIT ROOF SLOPE

17.5° SLOPE

PROPOSED GROUND FLOOR PLAN

PROPOSED FIRST FLOOR PLAN

Thompson Designs
 Tel 0161 705 1458 Mob 07884 318634
 Sheet 2
 Proposed Plans & Elevations
 29 Emma Street
 Rochdale OL12 6QW
 Scale 1:100 @ A3 Date May 2025