


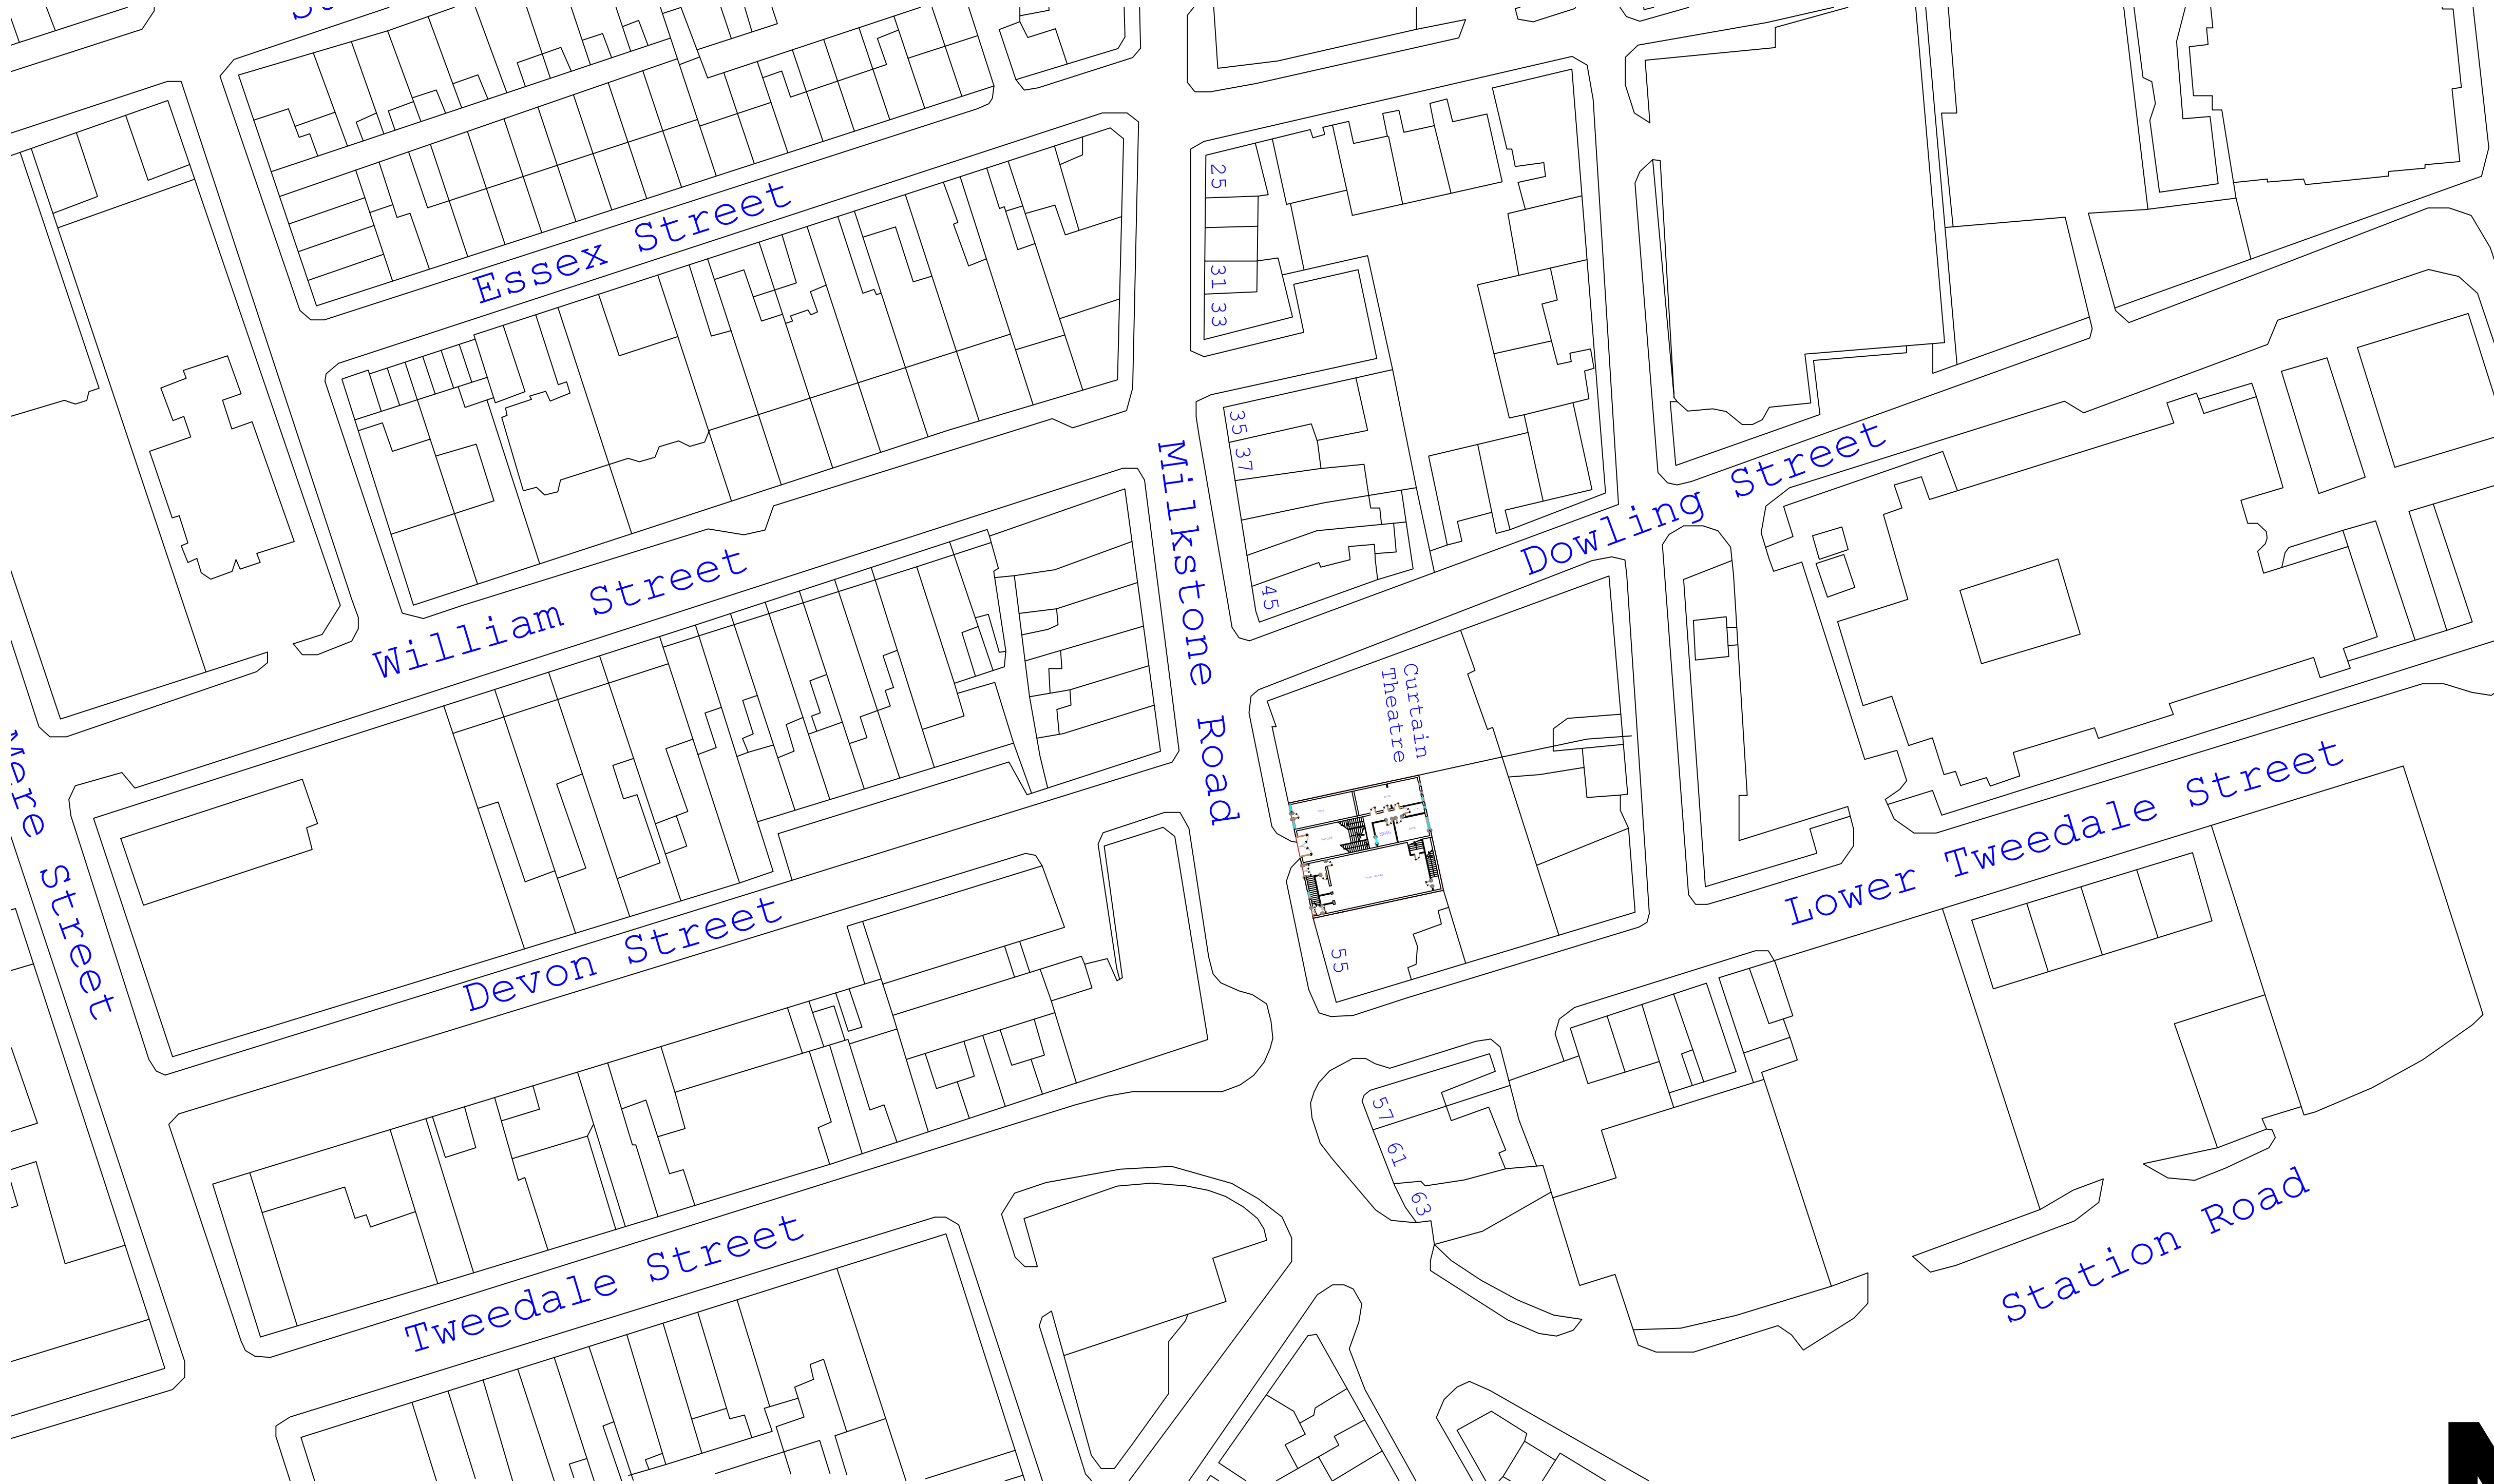

Existing Block Plans

NU-FIT

ARCHITECTURAL DESIGN LTD

Rev.	Revision details	By	Chk.	App.	Date

NOTE TO CONTRACTOR: DO NOT SCALE FROM THIS DRAWING

Client
49-53a MILKSTONE ROAD, ROCHDALE

Project
REFURBISHMENT OF FRONT ELEVATION

Title
EXISTING BLOCK PLANS

Drawn by	Date	Purpose of issue	Scale
Checked by	Date	Planning Perm.	
Approved by	Date	Drawing No.	
			PLANNING/26158192-F