





**01 PROPOSED REAR ELEVATION**  
**Scale: 1:100**

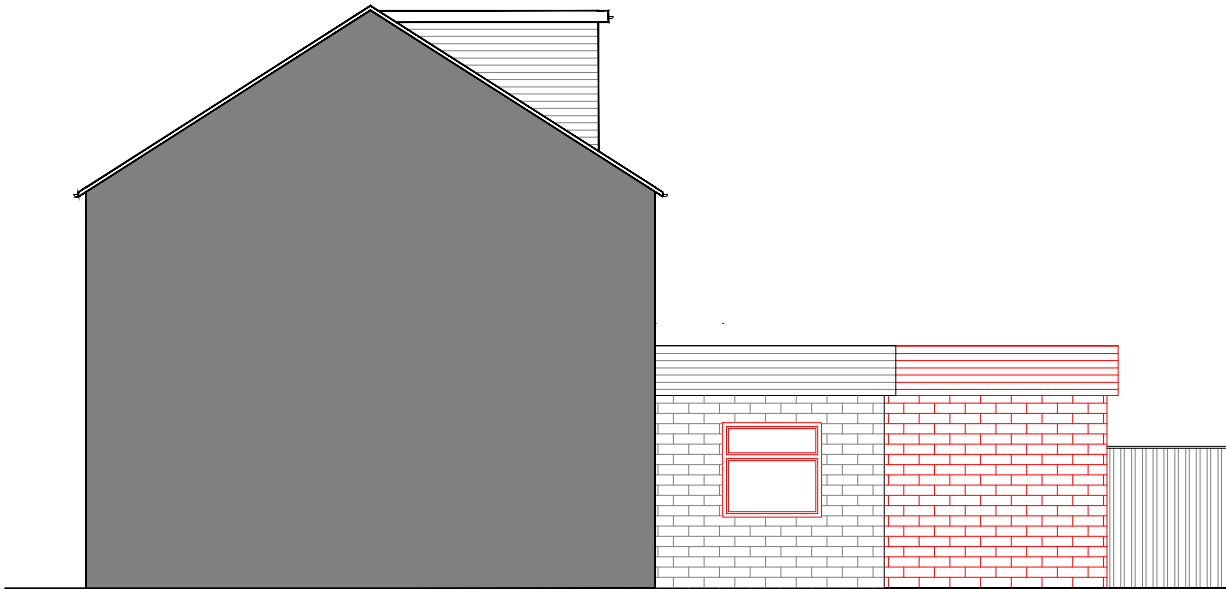

**02 PROPOSED SIDE ELEVATION 1**  
**Scale: 1:100**

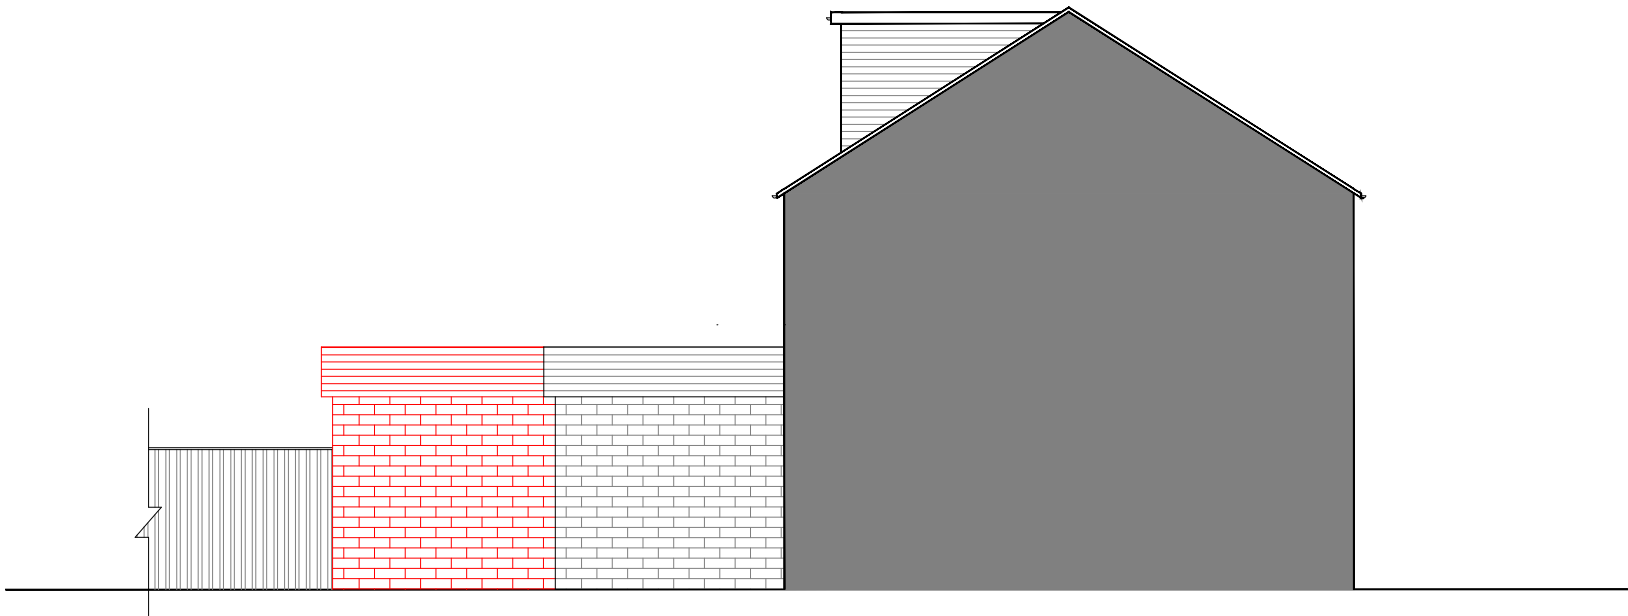

**03 PROPOSED SIDE ELEVATION 2**  
**Scale: 1:100**

ADDITIONAL COMMENTS DENOTED ON DWG AREA AS (CDM)

**CDM 2017**

PERCEIVED SIGNIFICANT RESIDUAL RISKS THAT ARE  
EITHER / OR ANY COMBINATION OF THE FOLLOWING :  
NOT OBVIOUS DIFFICULT TO MANAGE  
AREA

CONSTRUCTION

USE

MAINTENANCE

DECOMISSION

COPYRIGHT RESERVED

©

THIS DRAWING IS COPYRIGHT AND THE INTELLECTUAL  
PROPERTY OF ECO ARCHITECTURE.  
THIS DRAWING MAY NOT BE REPRODUCED IN WHOLE  
OR IN PART WITHOUT WRITTEN AUTHORITY.

DO NOT SCALE

NO DIMENSIONS TO BE SCALED FROM THIS DRAWING.  
ALL DIMENSIONS TO BE CHECKED ON SITE PRIOR TO  
COMMENCEMENT OF WORKS AND ANY DISCREPANCIES  
REPORTED TO THE ARCHITECT / ENGINEER / CONTRACTOR  
ALL INFORMATION ON THIS DRAWING IS SUBJECT TO A FULL  
AND COMPREHENSIVE TOPOGRAPHICAL SURVEY AND  
CONFIRMATION OF RELEVANT TITLE.

ADDITIONAL NOTES

ALL WORK TO BE CARRIED OUT IN ACCORDANCE WITH THE  
BUILDING REGULATIONS AND THE REQUIREMENTS OF THE  
LOCAL AUTHORITY

NOTES

ALL DIMENSIONS BASED ON ORIGINAL DEED PLANS.  
CONTRACTOR TO ENSURE TO ALL  
MEASUREMENTS ARE TAKEN PRIOR TO COMMENCING  
WORKS

|     |                    |      |      |          |
|-----|--------------------|------|------|----------|
| B   | ELEVATIONS UPDATED | SH   | AI   | 10.09.25 |
| A   | FIRST ISSUE        | SH   | AI   | 05.03.25 |
| REV | DESCRIPTION        | DRWN | CHKD | DATE     |

ECO ARCHITECTURE

**ECO ARCH LTD**

CLIENT  
MOHAMMED SADDIQ KAUSER

PROJECT  
33 WHITEHALL ROAD,  
ROCHDALE,  
OL12 0LN

TITLE  
PROPOSED ELEVATIONS

SCALE  
1:50 @ A3

DATE  
MARCH 25

DRAWING NO.  
2506 / 203

REVISION  
B

DRAWN BY  
SH

CHECKED BY  
AI

PURPOSE OF ISSUE

PLANNING ☒ BUILDING REGS ☐ TENDER ☐  
APPROVAL ☐ COMMENT ☐ CONSTRUCTION ☐

ECO ARCHITECTURE AND PROJECT MANAGEMENT  
8 MAPLE GROVE  
KEIGHLEY, WEST YORKSHIRE BD20 6TY  
T: 07539 204 504  
Email : ecoarchltd@outlook.com