




2 SITE PLAN
1 : 200

RED LINE INDICATING SITE BOUNDARY
41 Belfield Mill Lane Rochdale OL16 2UB

Rev	Description	Date	Dr by	App by
original by		date created		
NK		14/07/25		NK

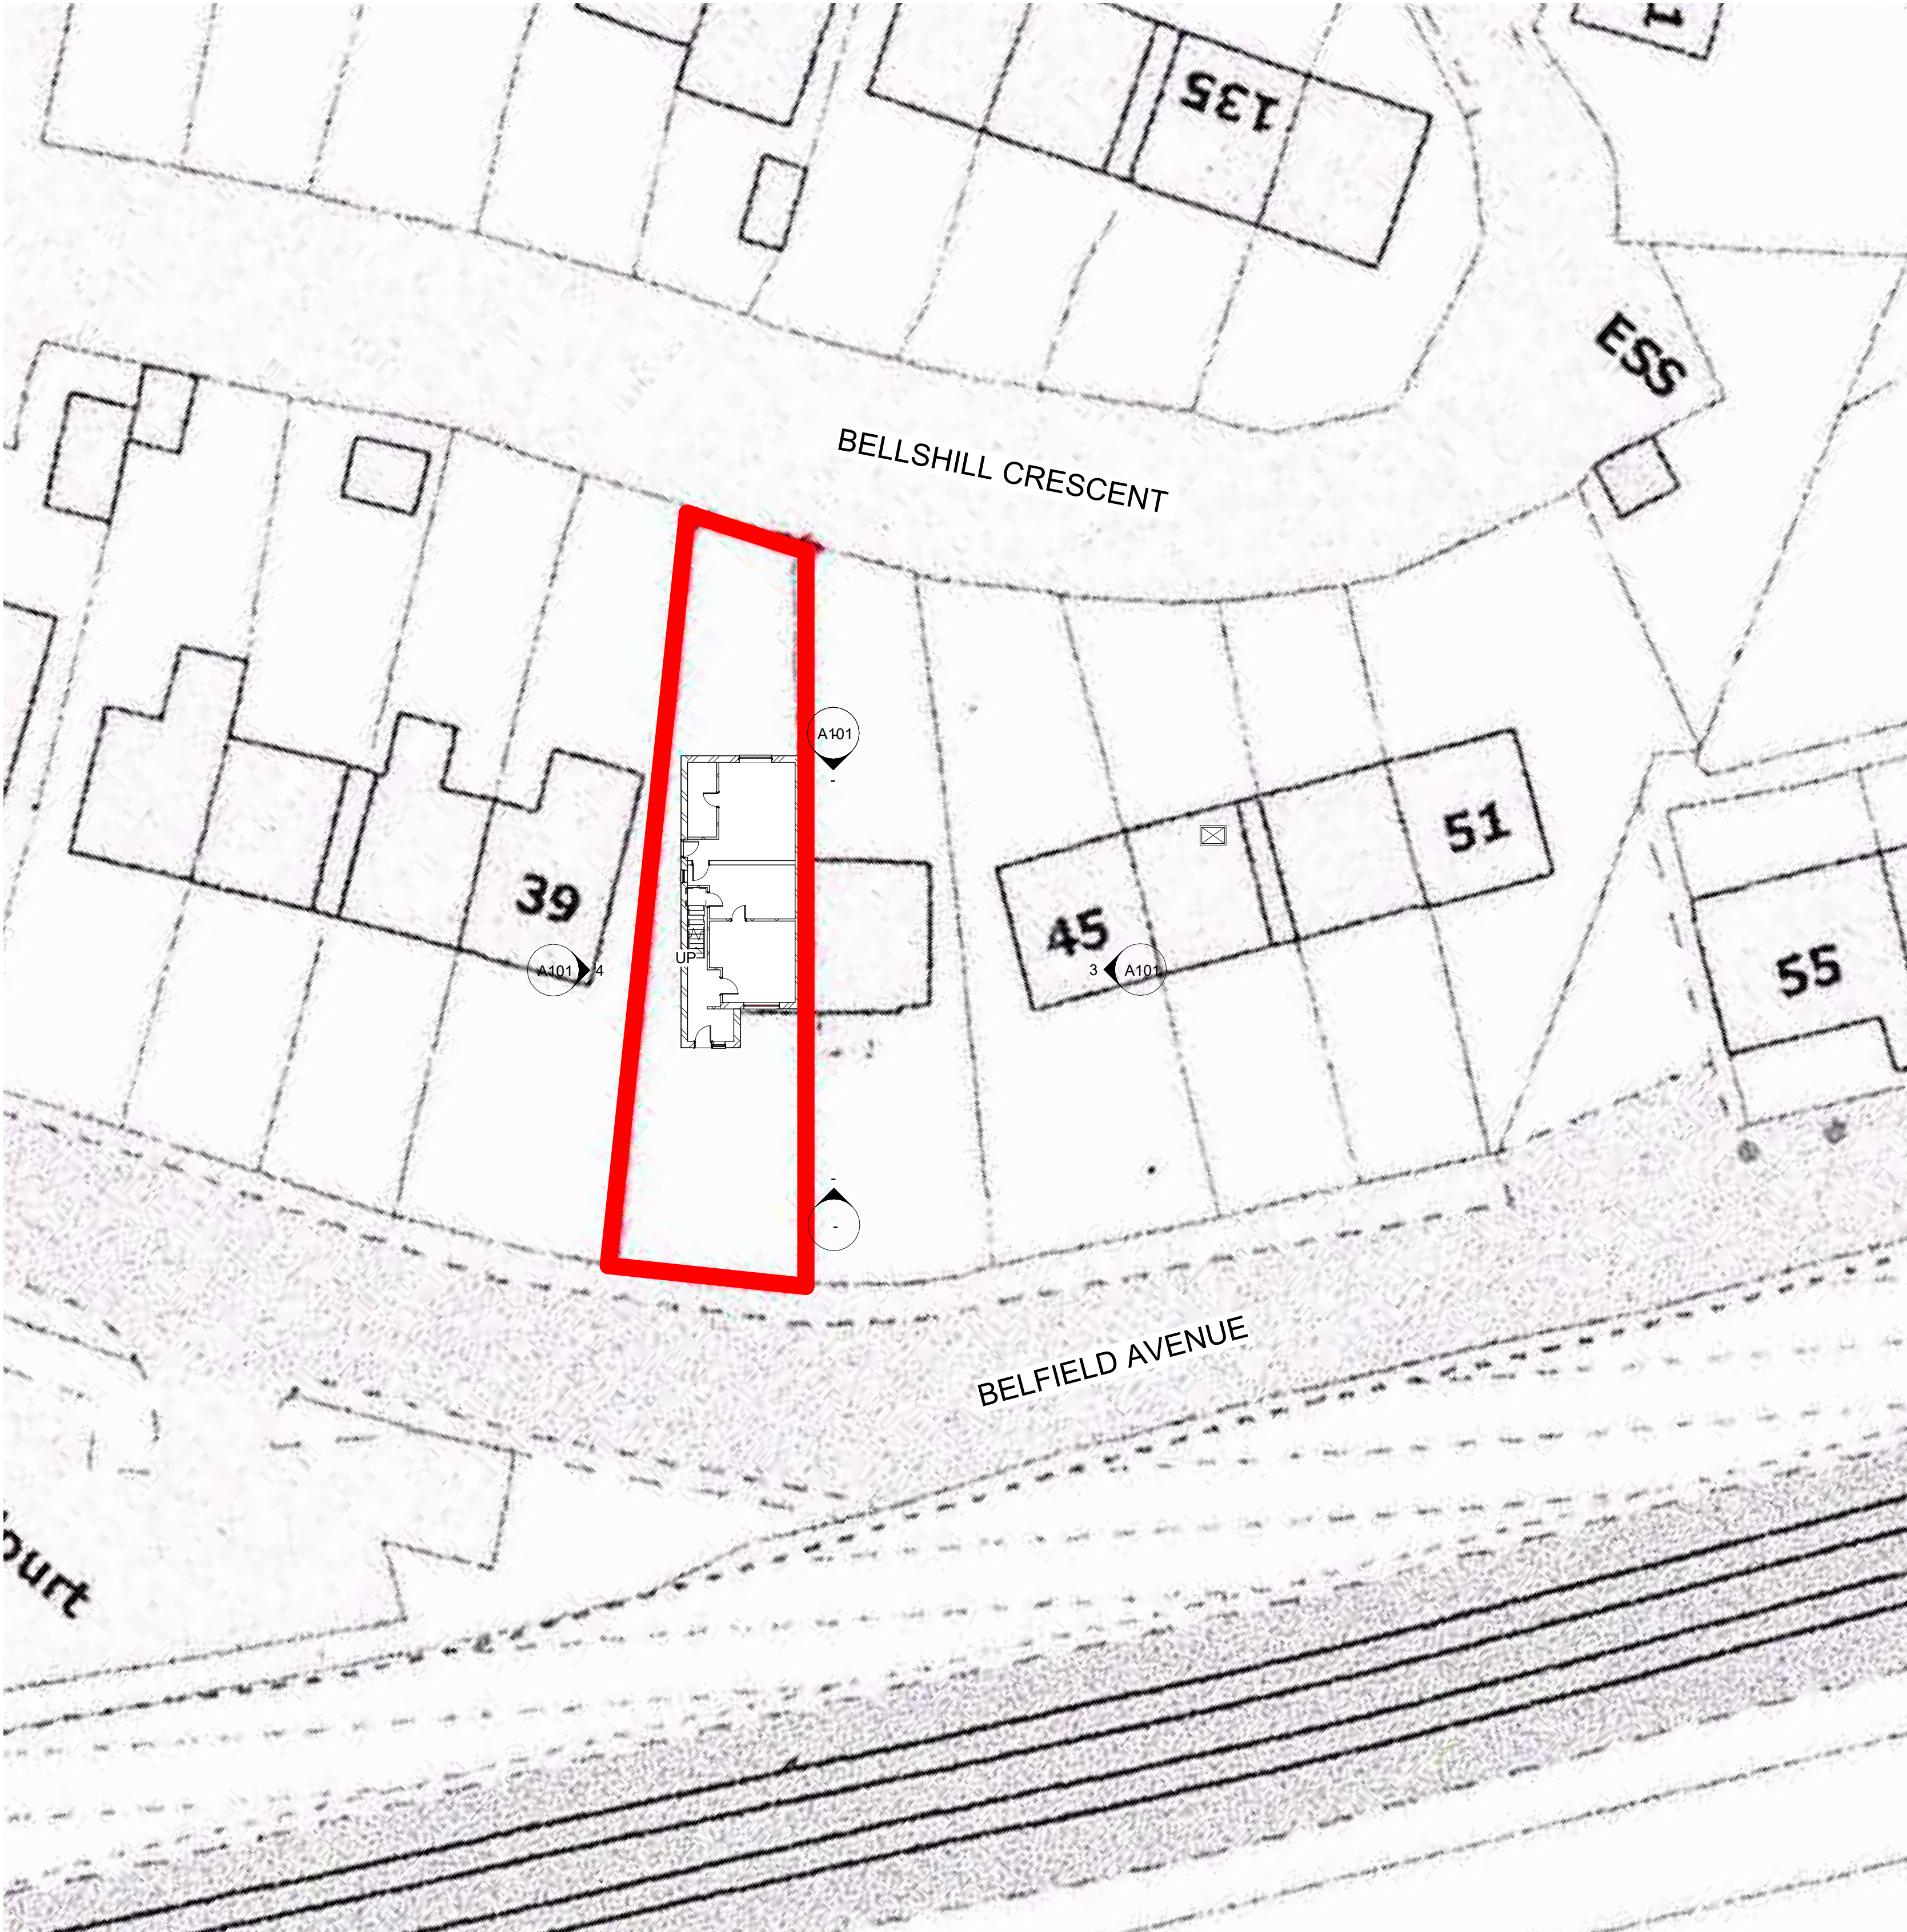

NK Architectural

Enquiries@nkarchitectural.co.uk

0161 818 4727

www.NKARCHITRCTURAL.co.uk

client name			
OWNER			
project			
41 Belfield Mill Lane Rochdale OL16 2UB			
drawing			
SITE AND LOCATION PLAN			
computer file		plot date	
C:\Users\NKARCO1\Dropbox\TEAMWORK\141 Belfield Mill Lane Rochdale OL16 2UB\41 Belfield Mill Lane Rochdale OL16 2UB.rvt			
project number		scale	
2025.00713.8821		As indicated @A1	
drawing number		rev	
A103		A	
		issue status	

This drawing is to be read in conjunction with all related drawings. All dimensions must be checked and verified on site before commencing any work or producing shop drawings. The originator should be notified immediately of any discrepancy. This drawing is copyright and remains the property of NK Architectural.