




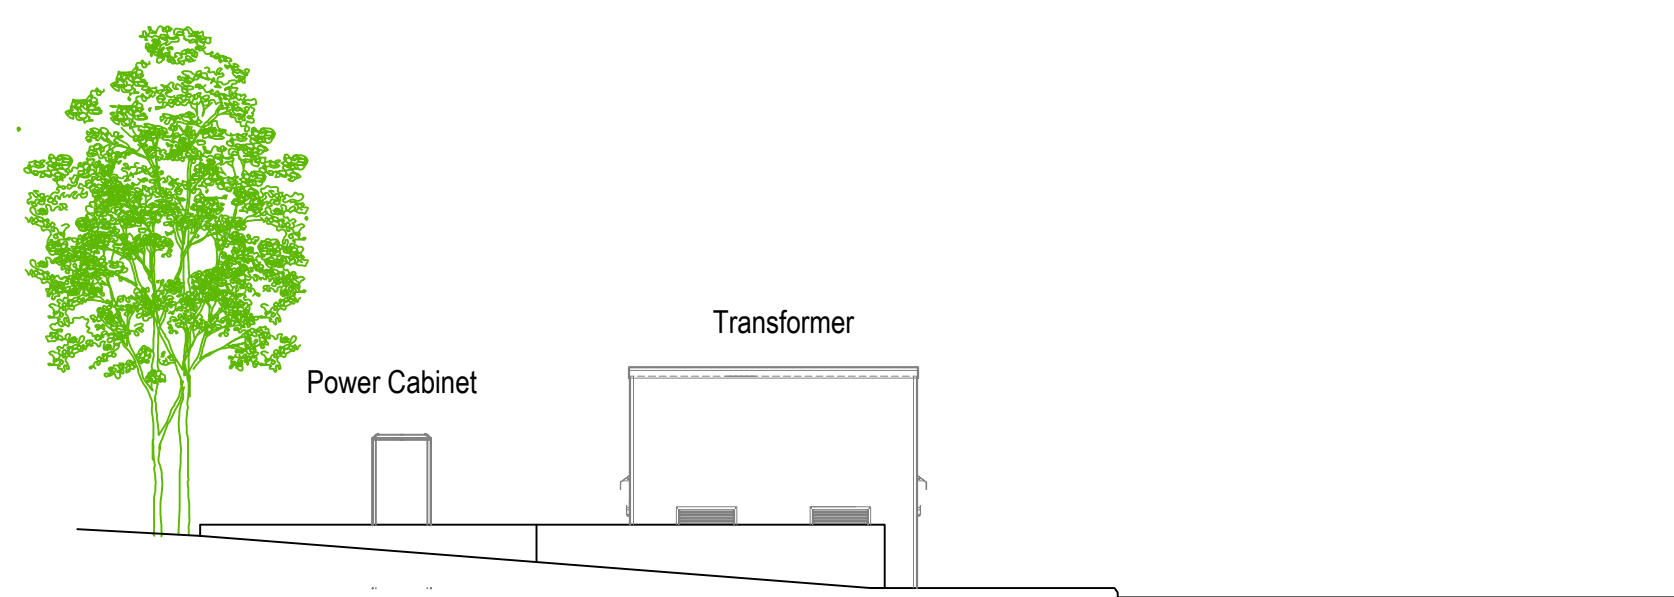


SIDE ELEVATION

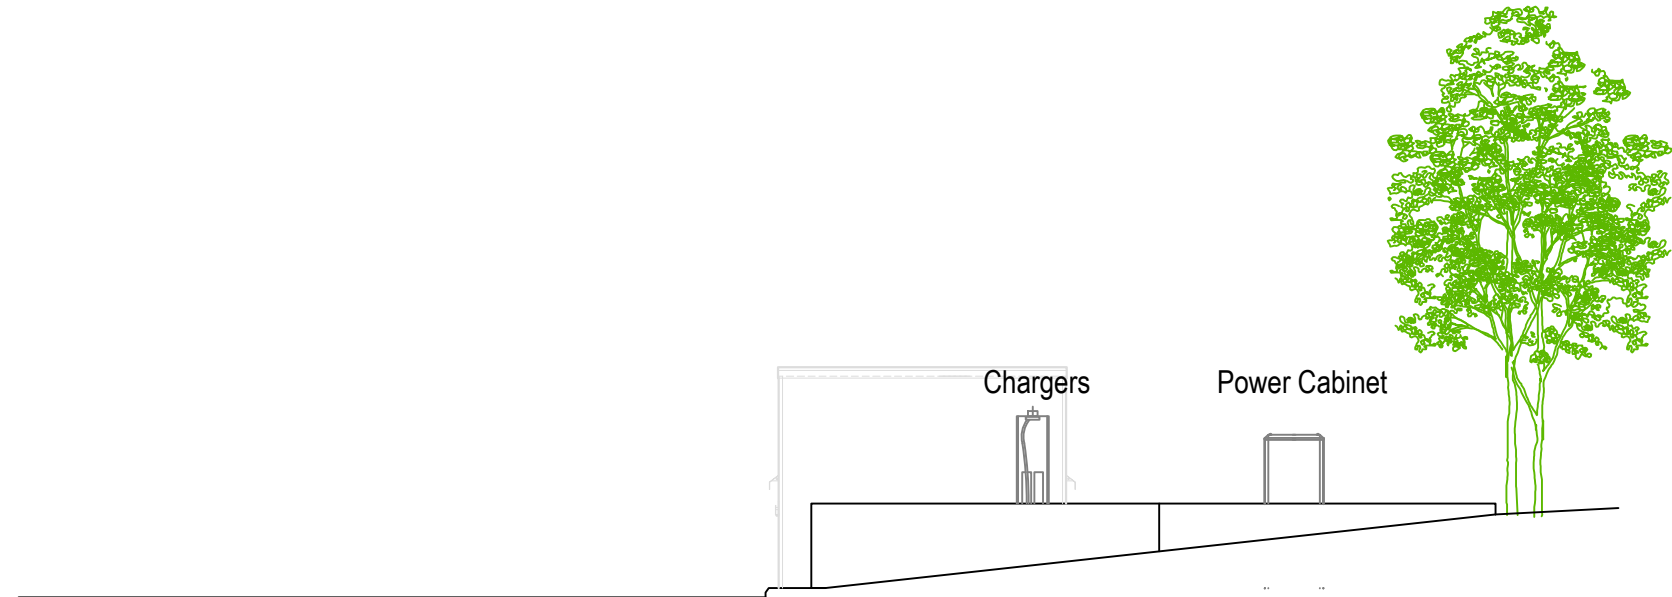


SIDE ELEVATION

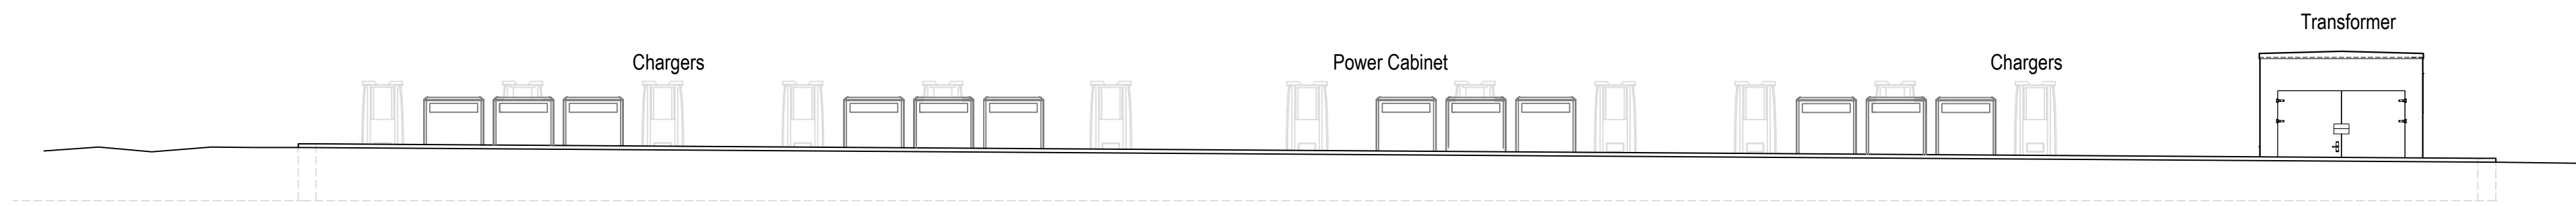

REAR ELEVATION

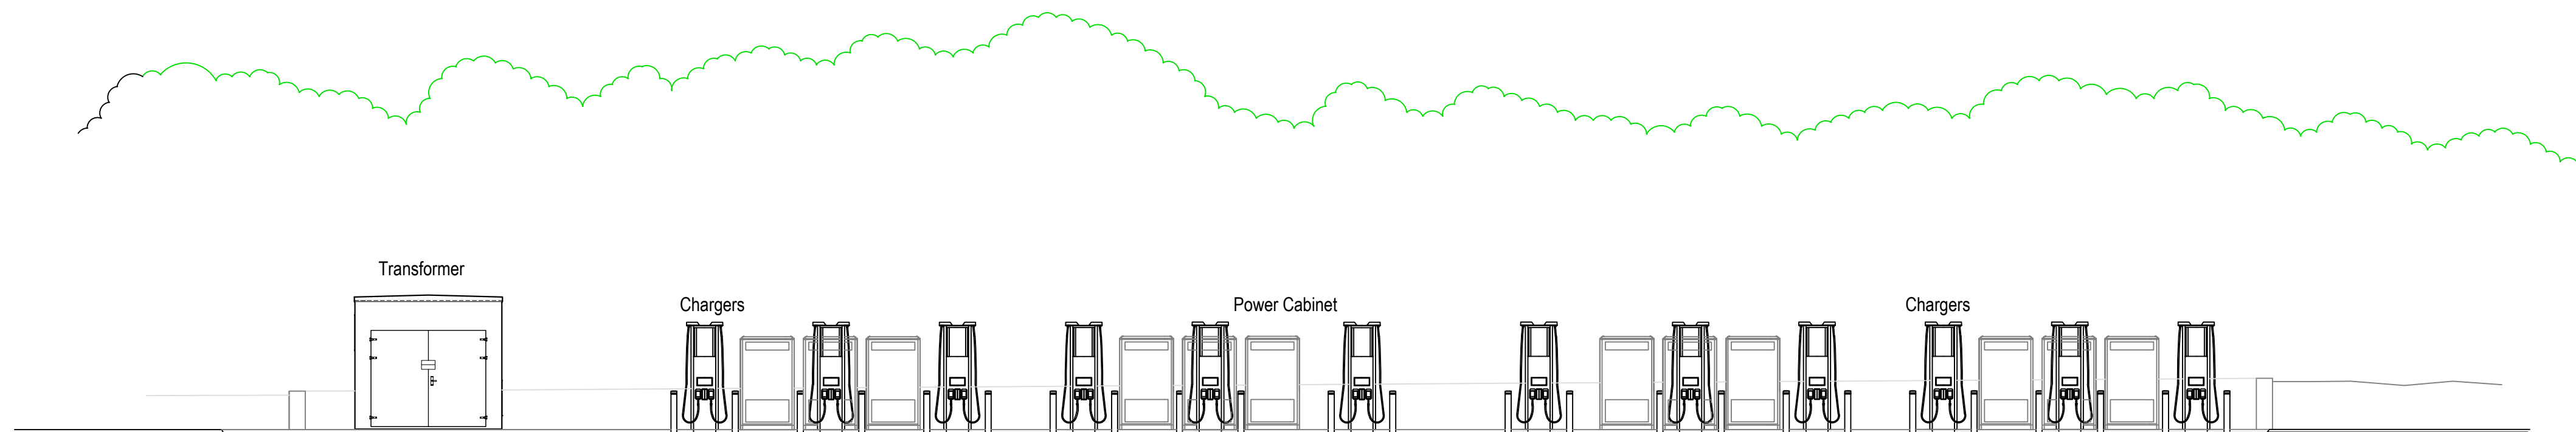

FRONT ELEVATION

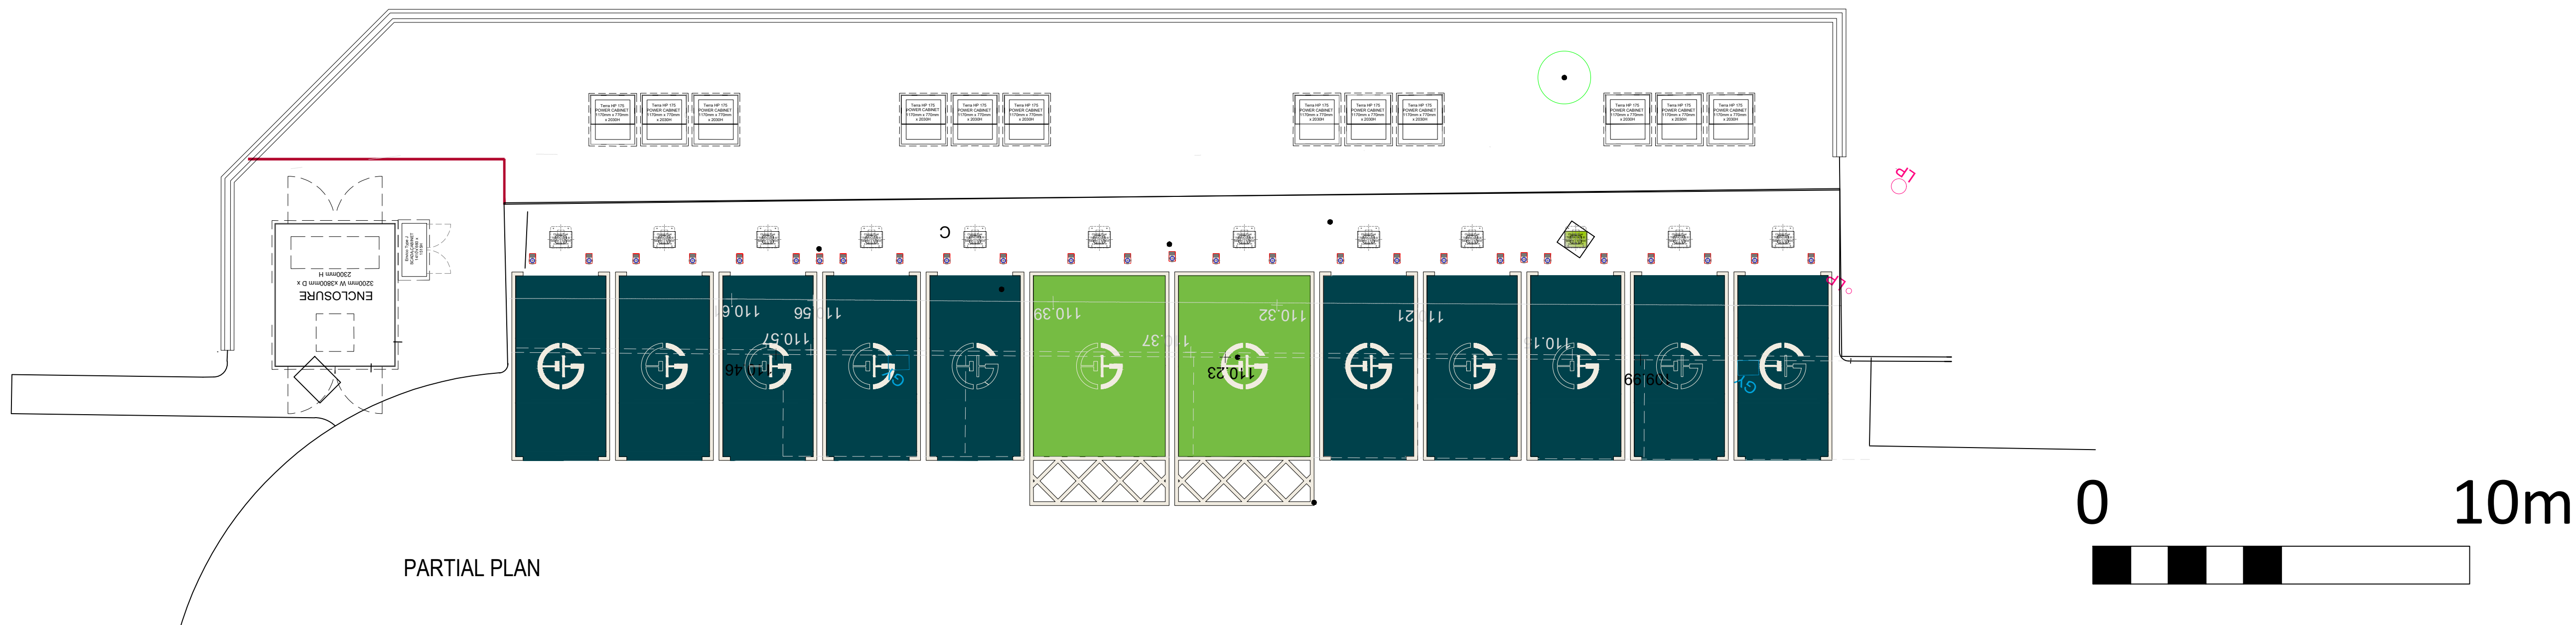

PARTIAL PLAN

Rev	Date	Description	Drawn	Checked
Amendments				

Drawing Status
PLANNING



Construction Consultants			
PROJECT Moto Birch EB EV Charging Hub			
CLIENT The Electric Highway Company Ltd			
TITLE Elevations as Proposed			
SCALE 1:100 @ A1			DATE March 2024
DRAWN BY DH	CHECKED BY	DRAWING No. 7928_413	REV -
The Old Bakehouse, Willington Road, Kilton, Lincolnshire. t: 01205 724016 e: Kmb@kmb-ltd.co.uk			