



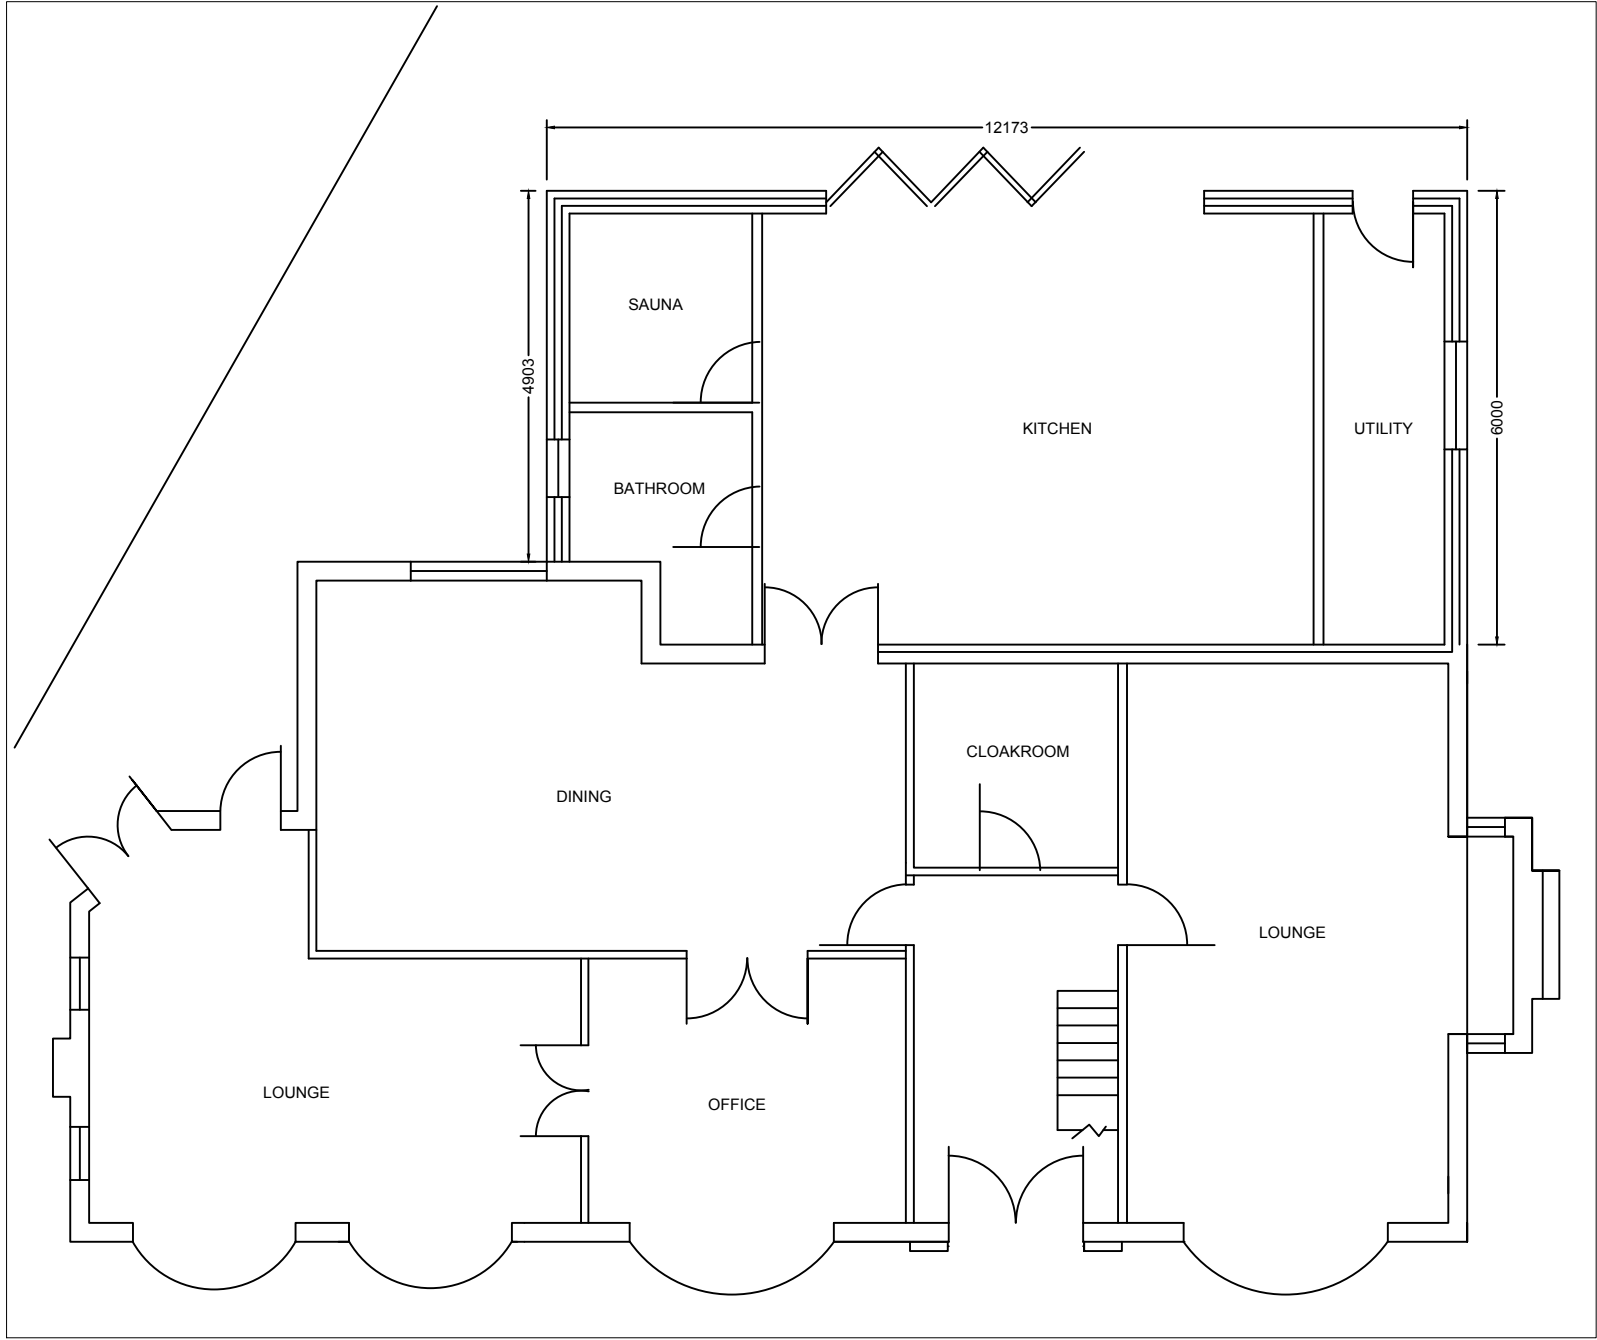


PROPOSED GROUND FLOOR PLAN
SCALE 1:100

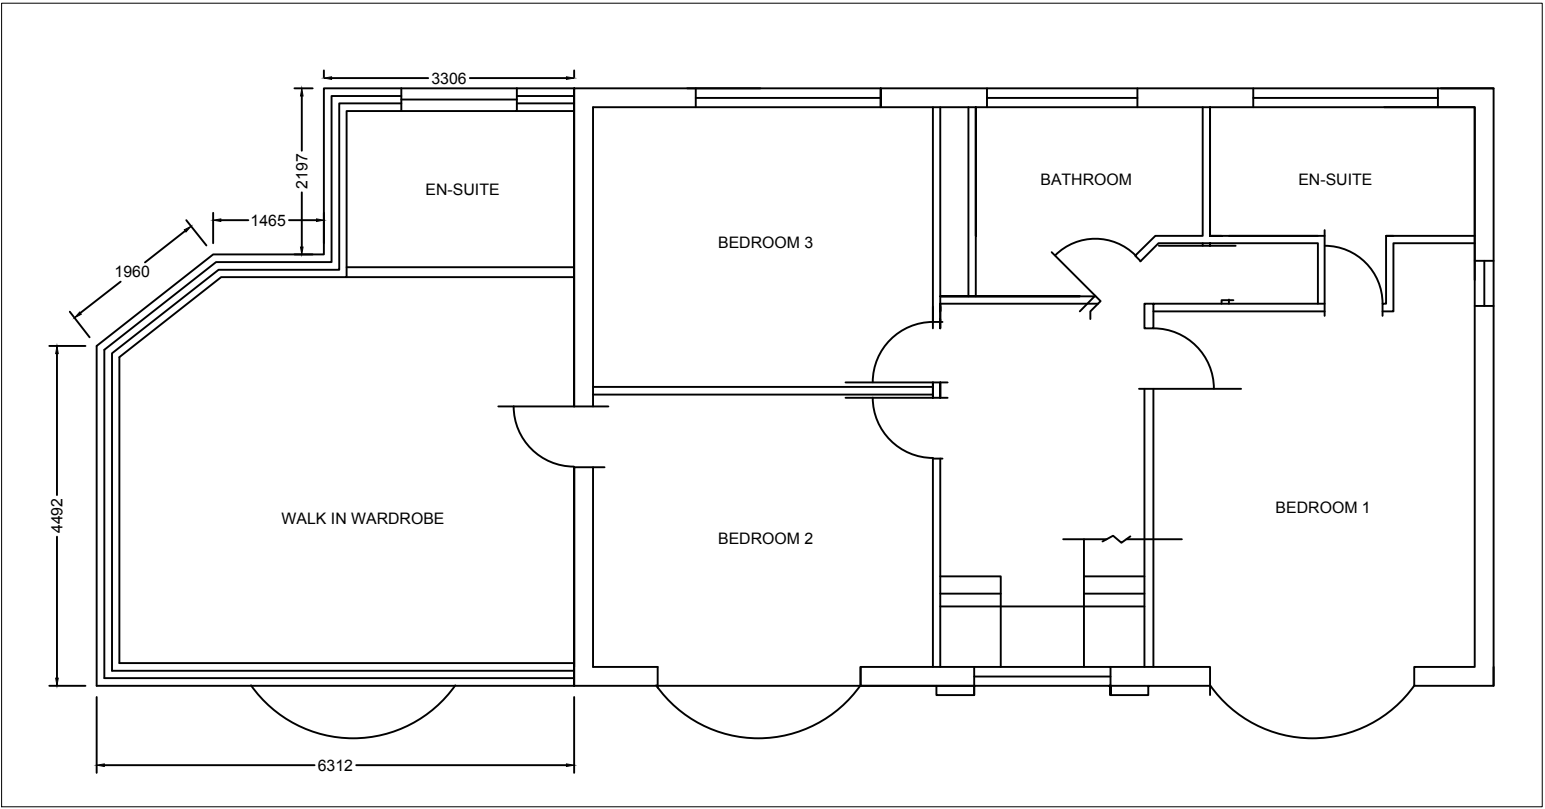

PROPOSED FIRST FLOOR PLAN
SCALE 1:100




PROPOSED FRONT ELEVATION
SCALE 1:100

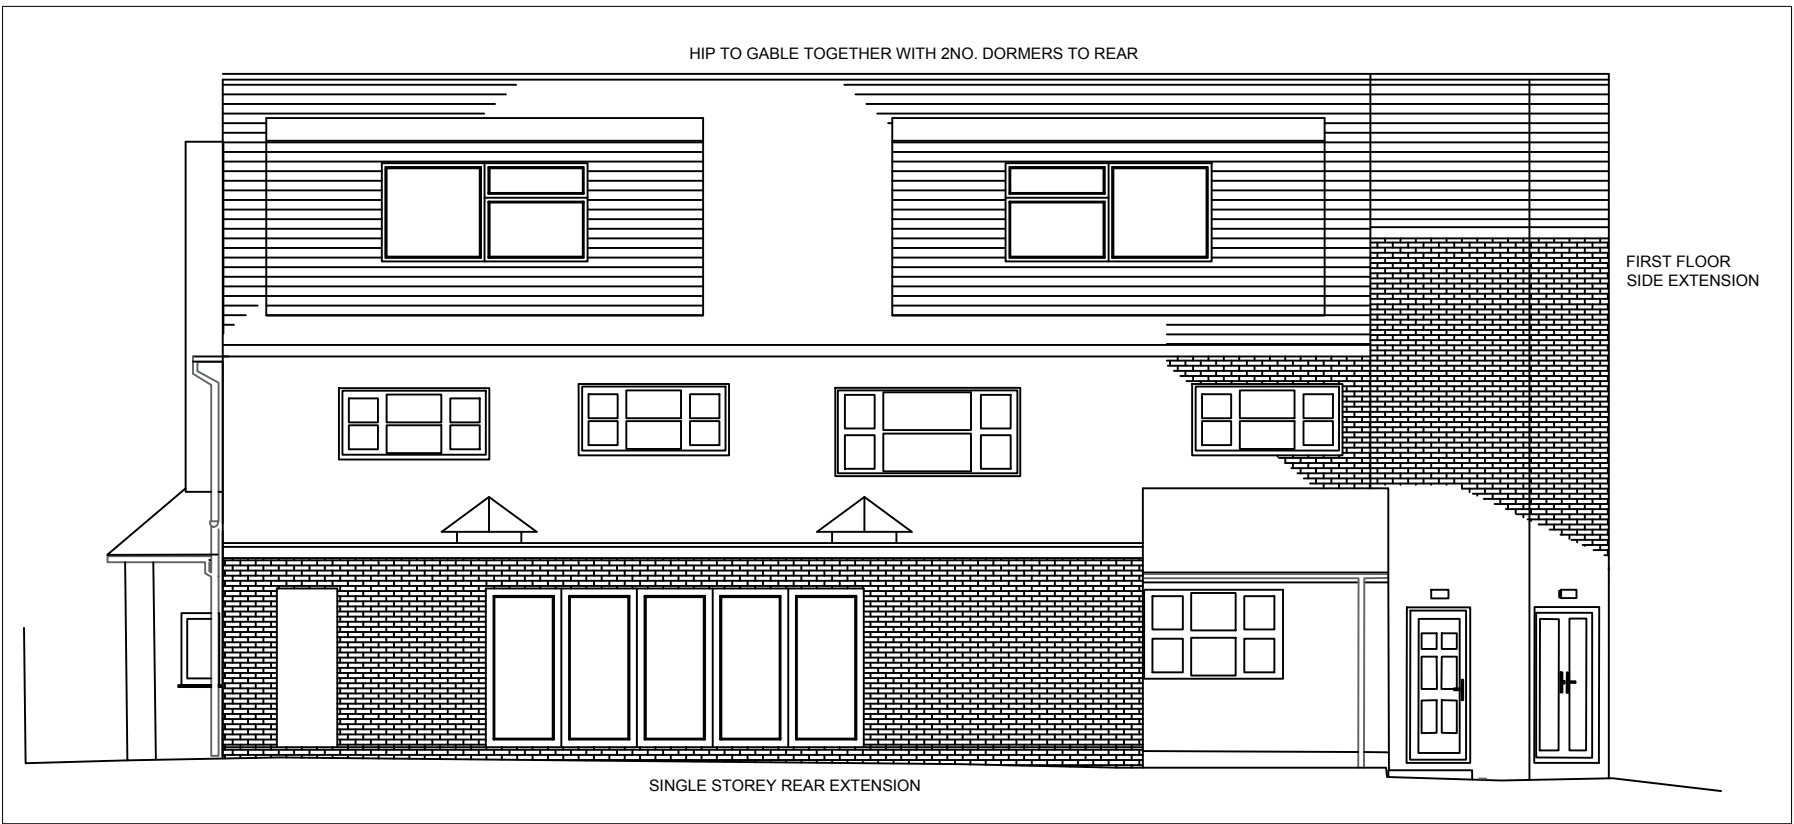

PROPOSED REAR ELEVATION
SCALE 1:100



PROPOSED SIDE ELEVATION
SCALE 1:100

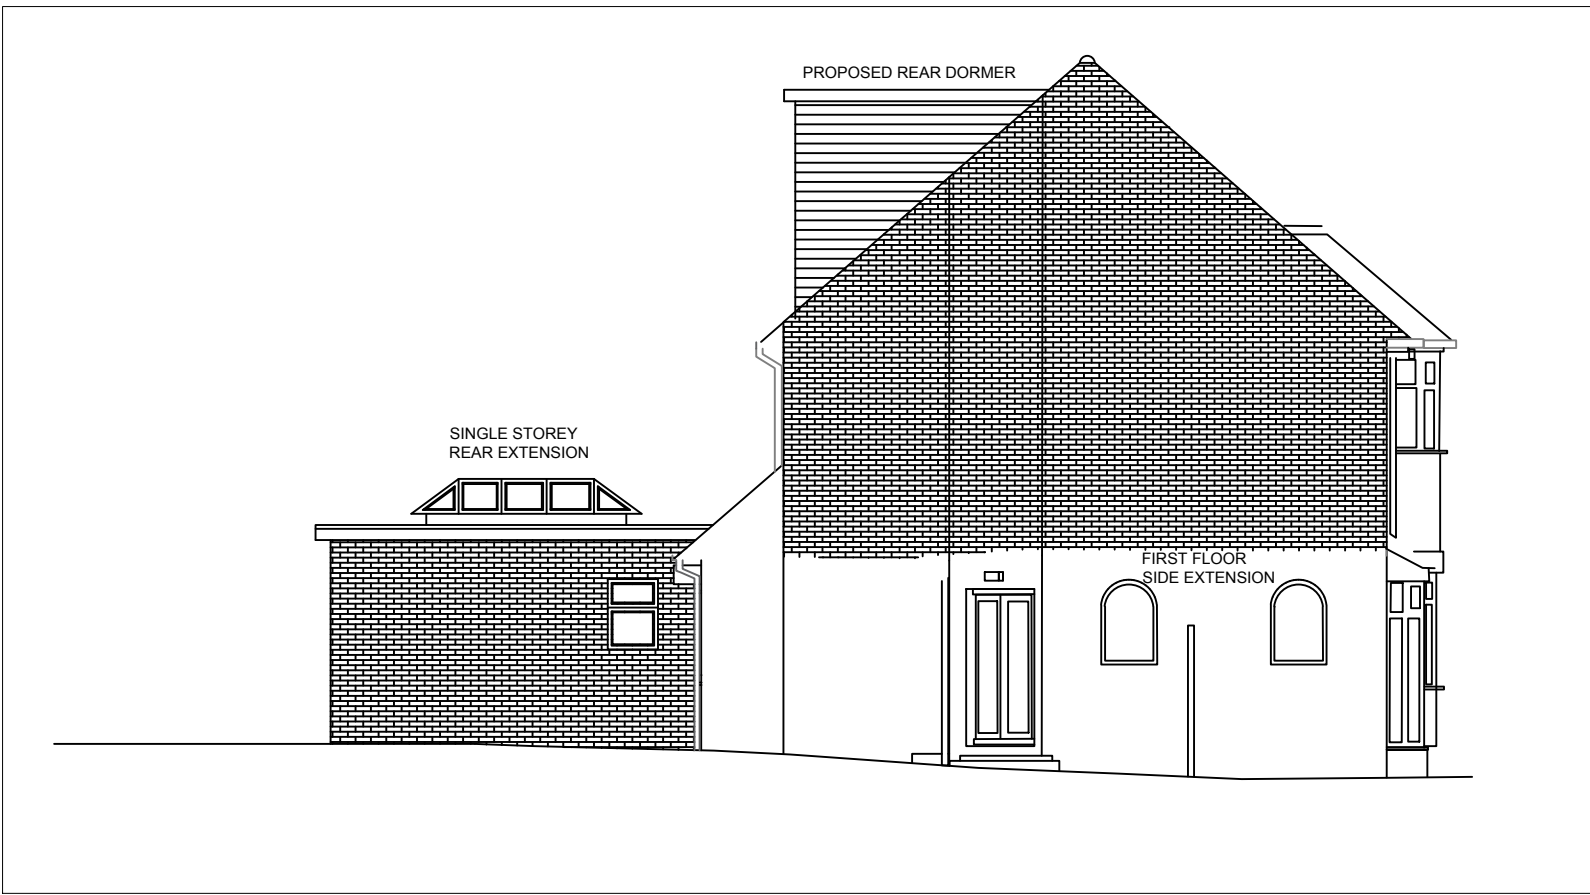

PROPOSED SIDE ELEVATION
SCALE 1:100

This drawing is the copyright of the ARCHITECTURAL CONSULTANT and no reproduction is allowed without prior permission. All Drawings must be checked and verified prior to commencement of work on site. All dimensions are in millimetres. Anyone using this drawing e.g. Contractor, Client, Supplier is to check all dimensions on site prior to carrying out work or ordering of materials. FOR PLANNING PURPOSES ONLY.				
DRAWING ISSUE:	Drawing No.	Client	NAUMAN YOUNG	Scale
☐ DRAFT PROPOSALS	8000/001	SHERMILA YOUNG	1 HADWAY, MIDDLETON	See DWG @A1
☒ PLANNING APPROVAL	Drawn By	Project	MANCHESTER NEW LLE	Revision
☐ BUILDING REGULATIONS	Z.S.	PROPOSED HIP TO GABLE	PROPOSED SINGLE STOREY REAR EXTENSION	A
☐ TENDERING	Checked By	Drawing Title	PROPOSED FIRST FLOOR SIDE EXTENSION	Date
☐ CONSTRUCTION	Z.S.		PROPOSED DORMER TO REAR	