




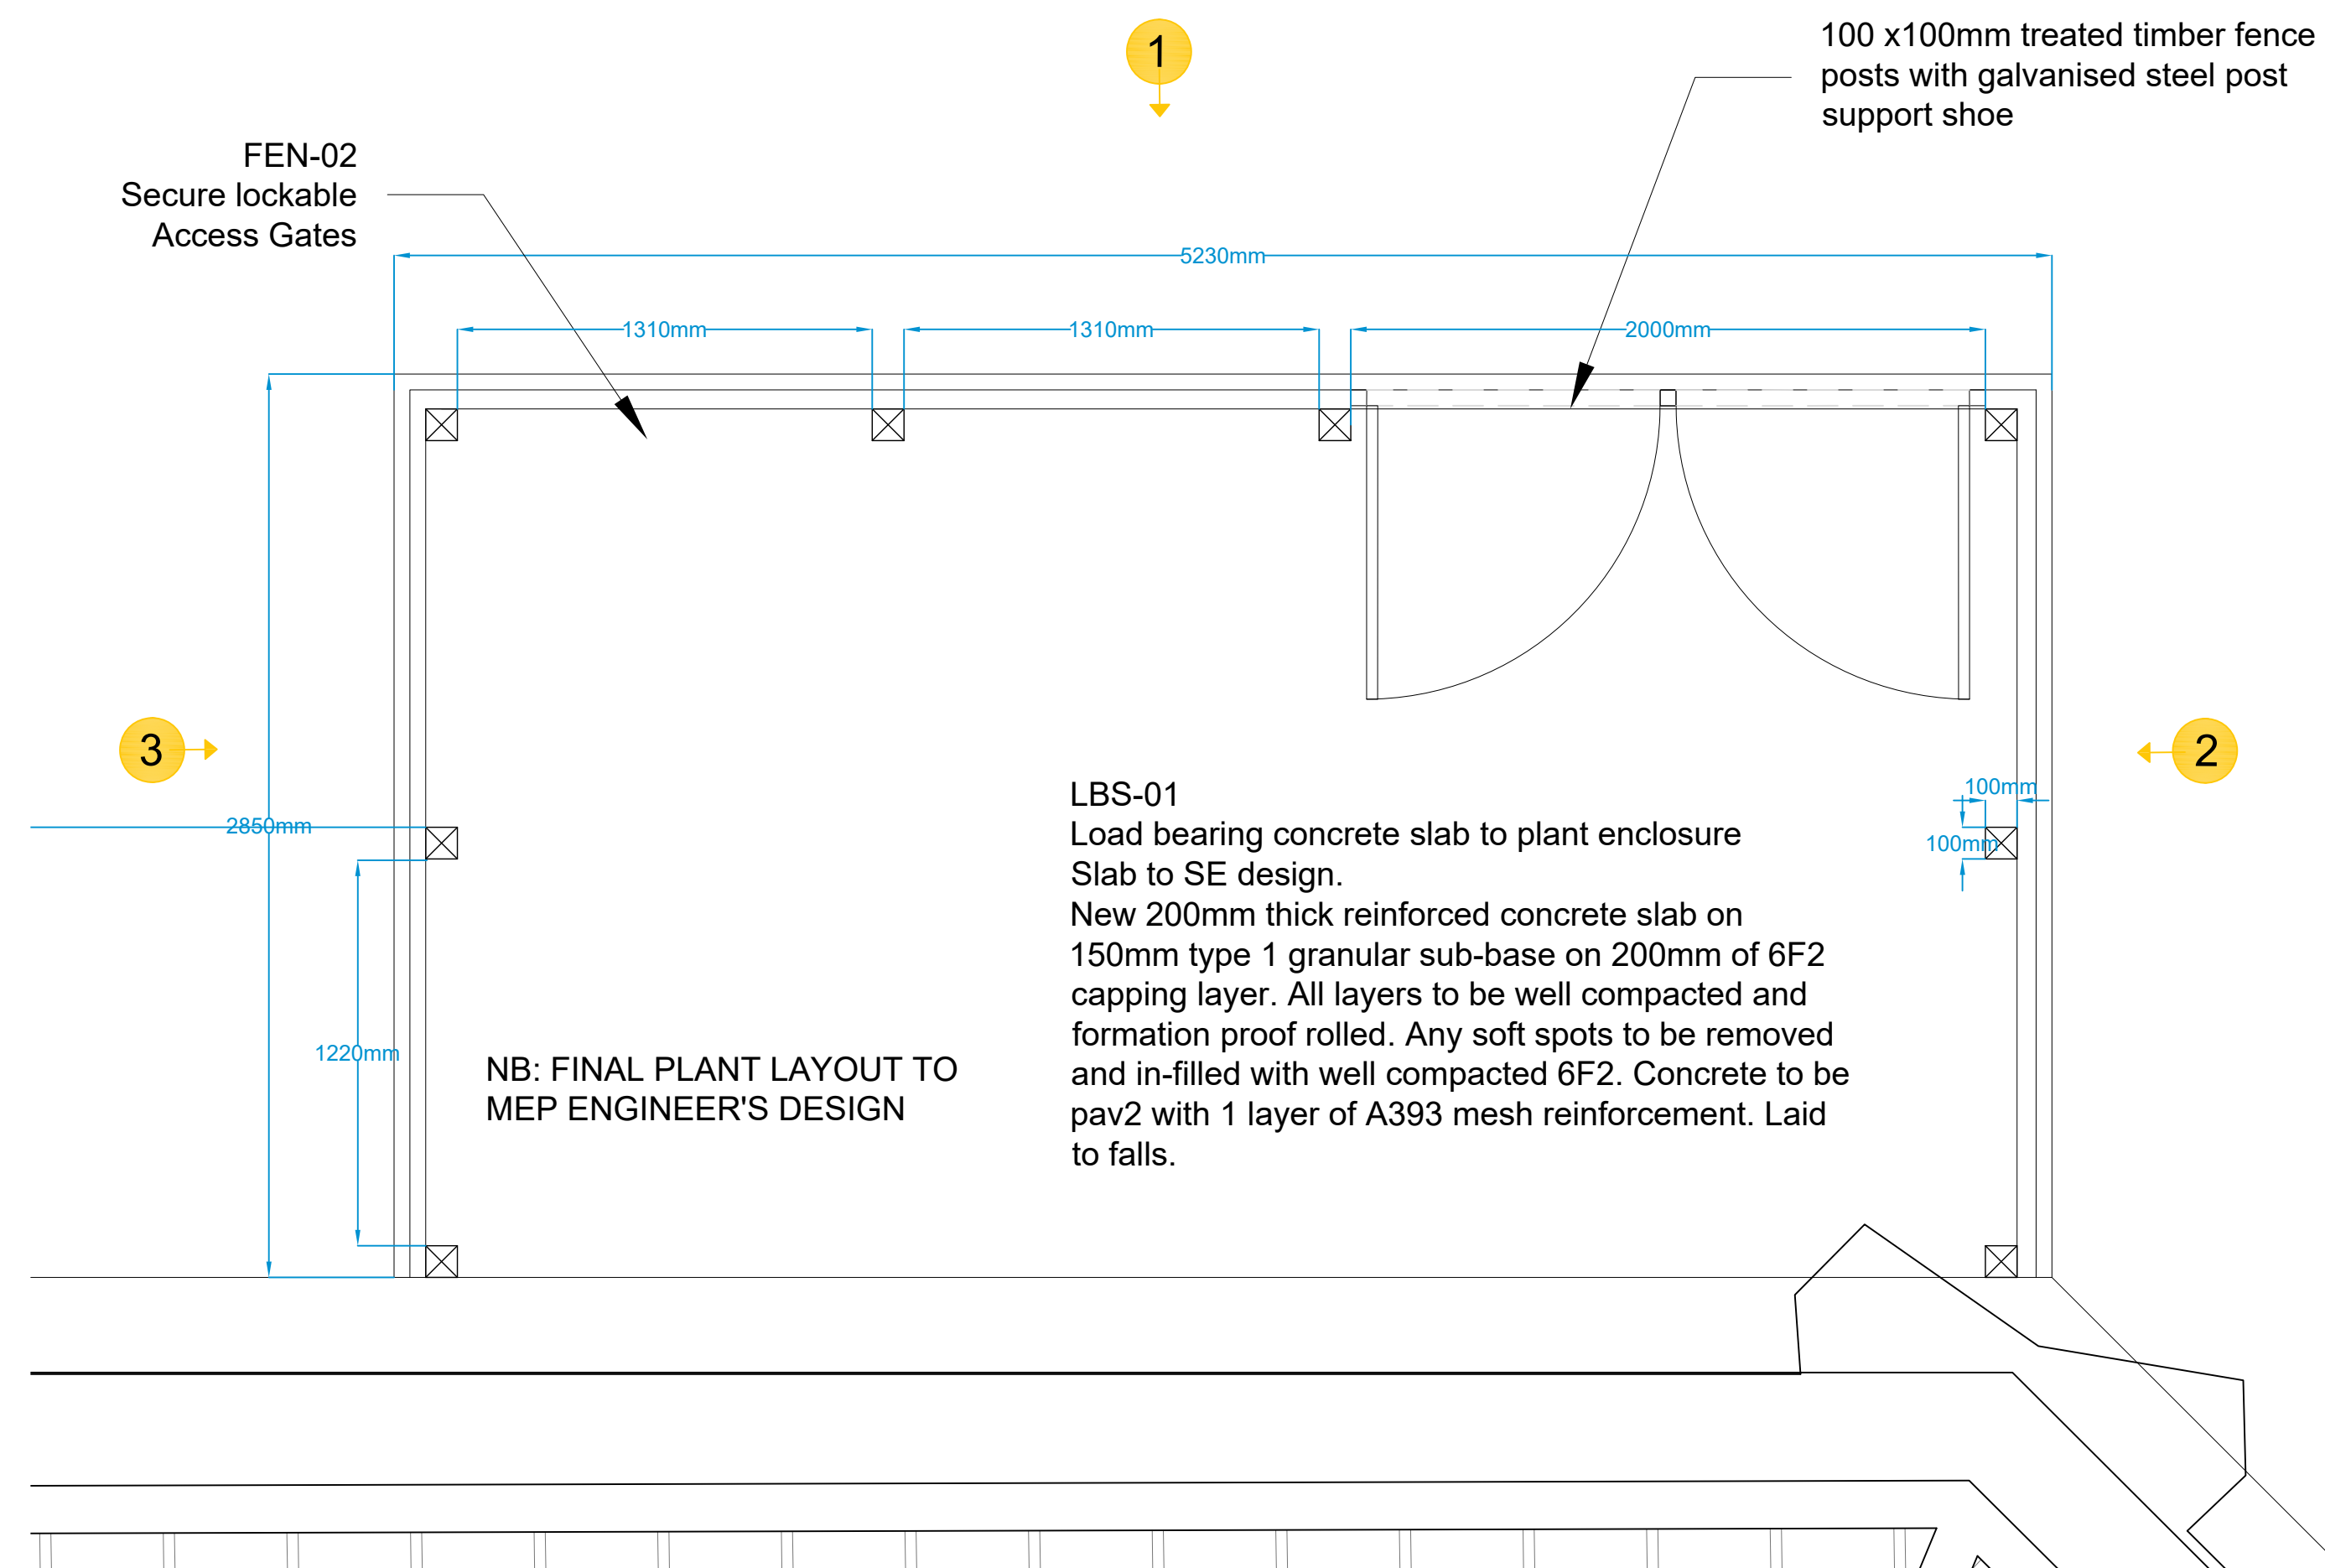


Ground Floor Plan

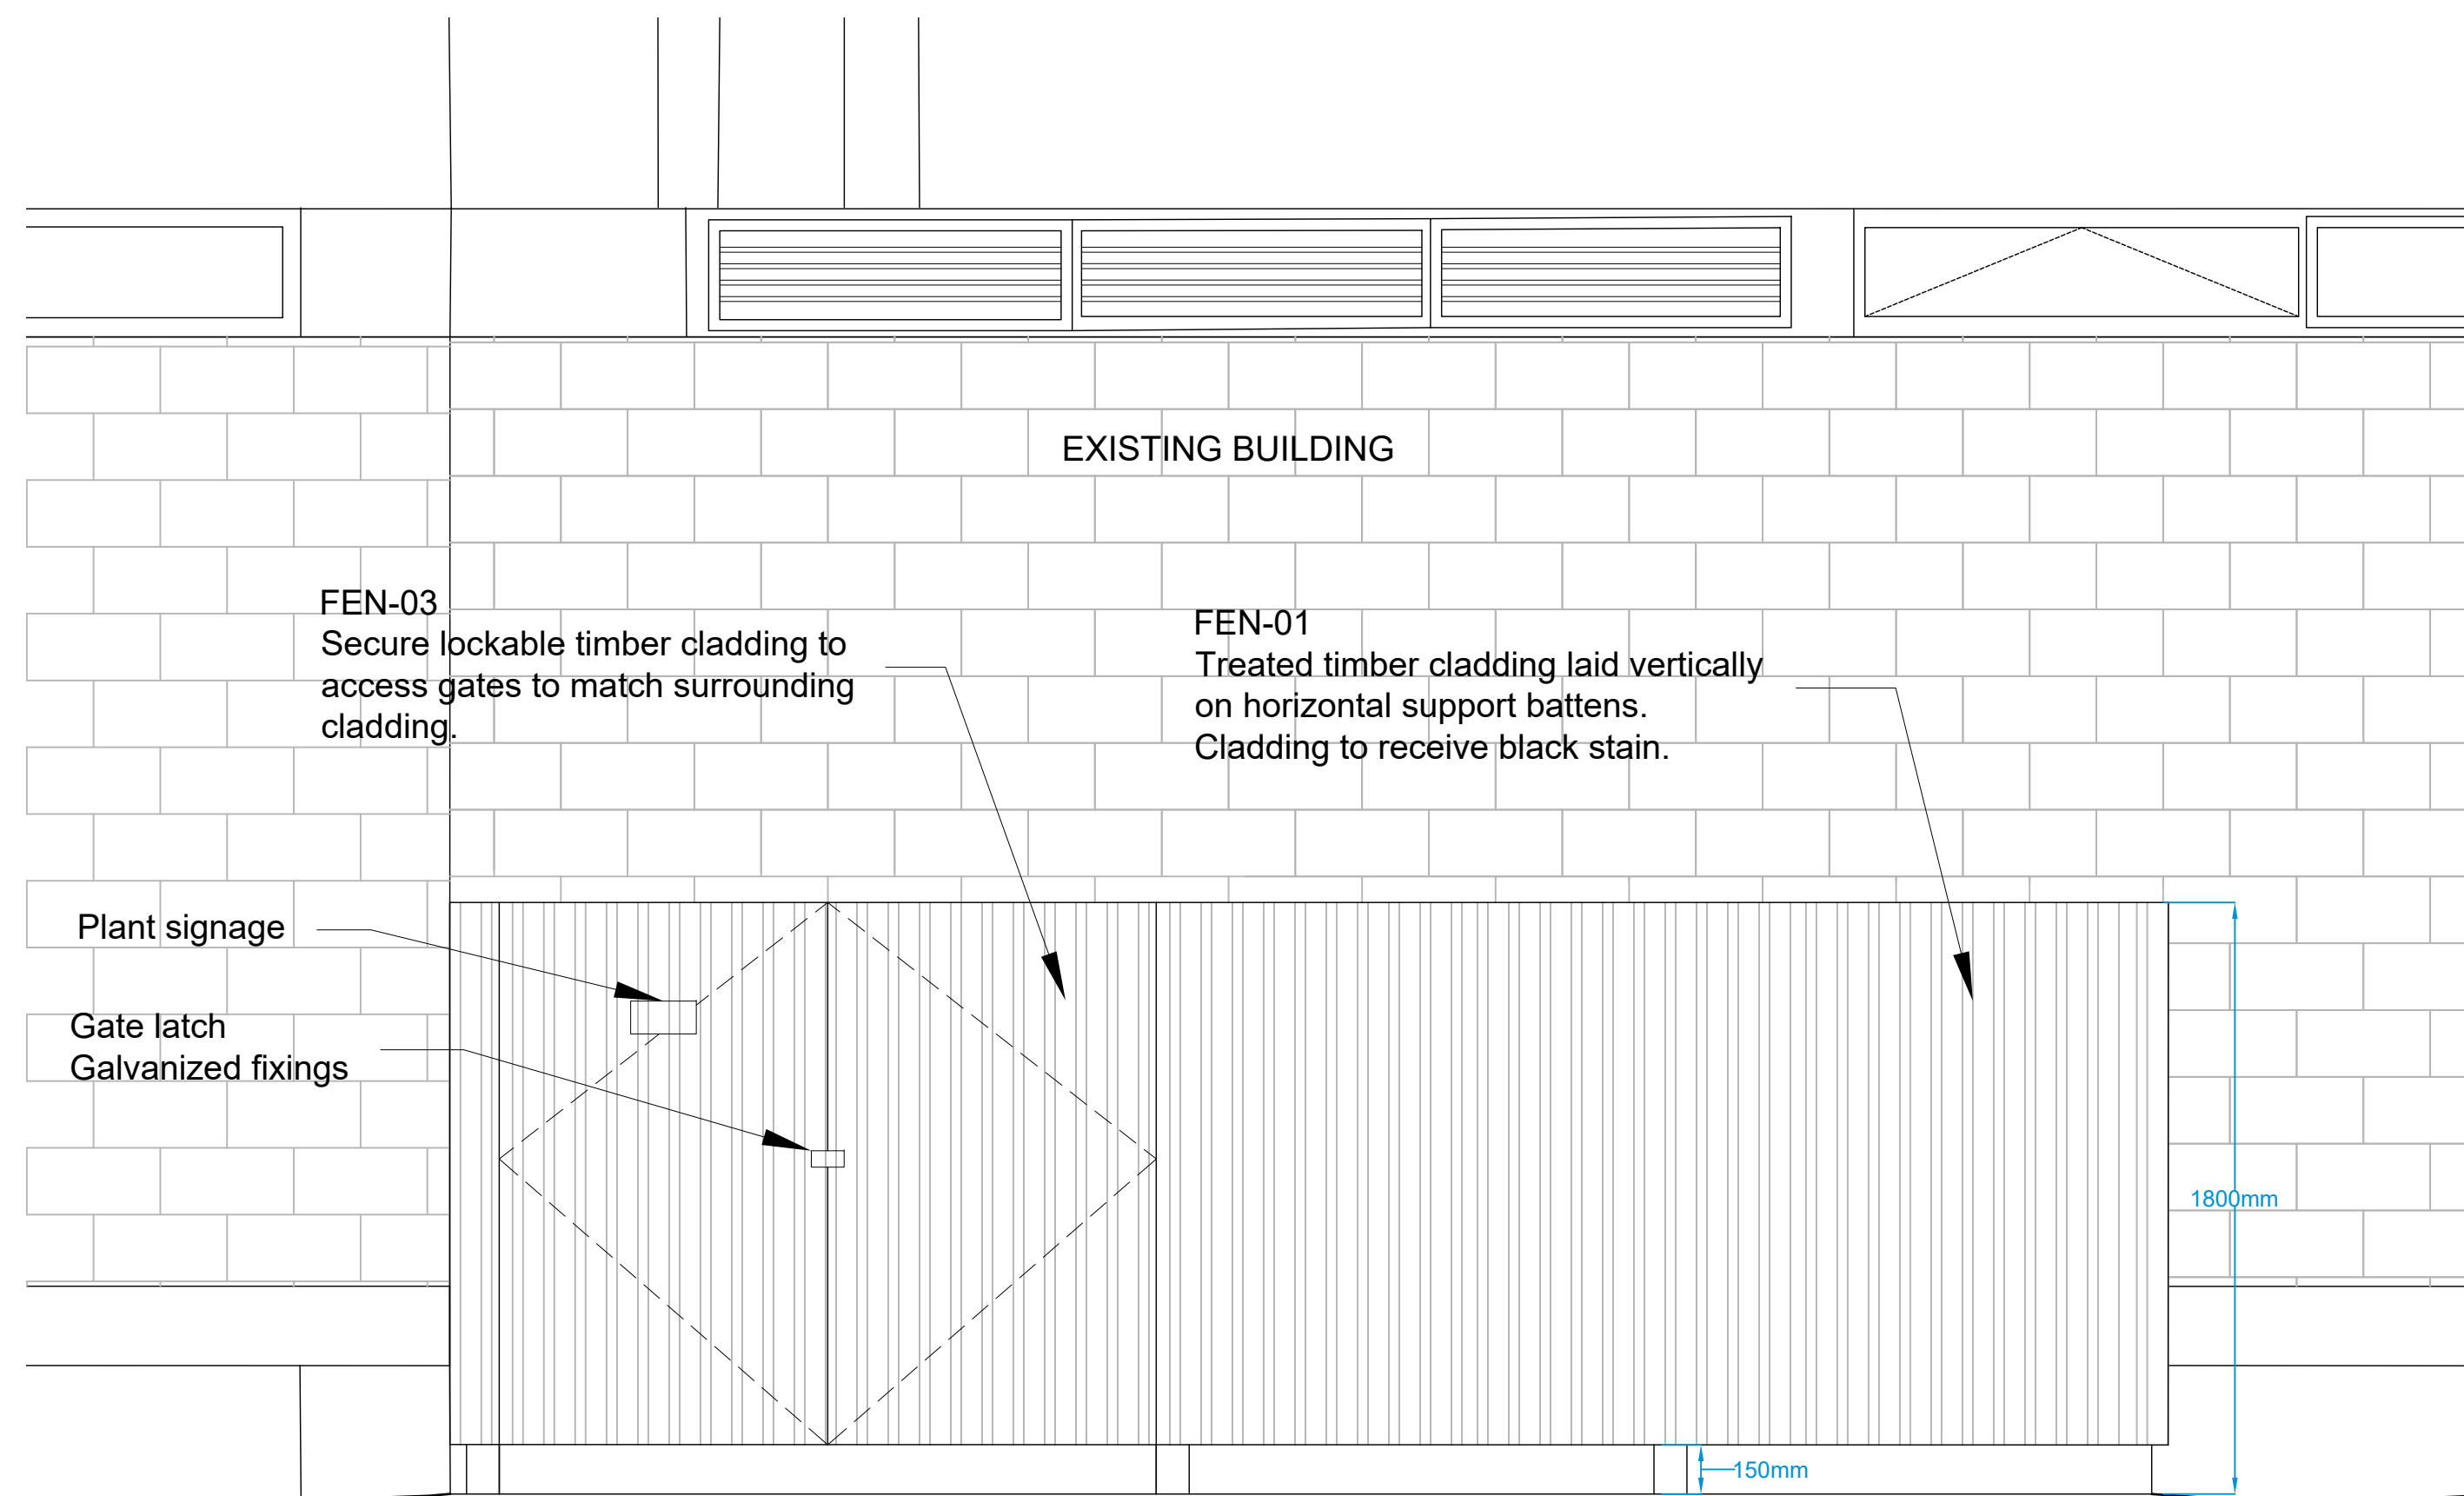

Elevation 1

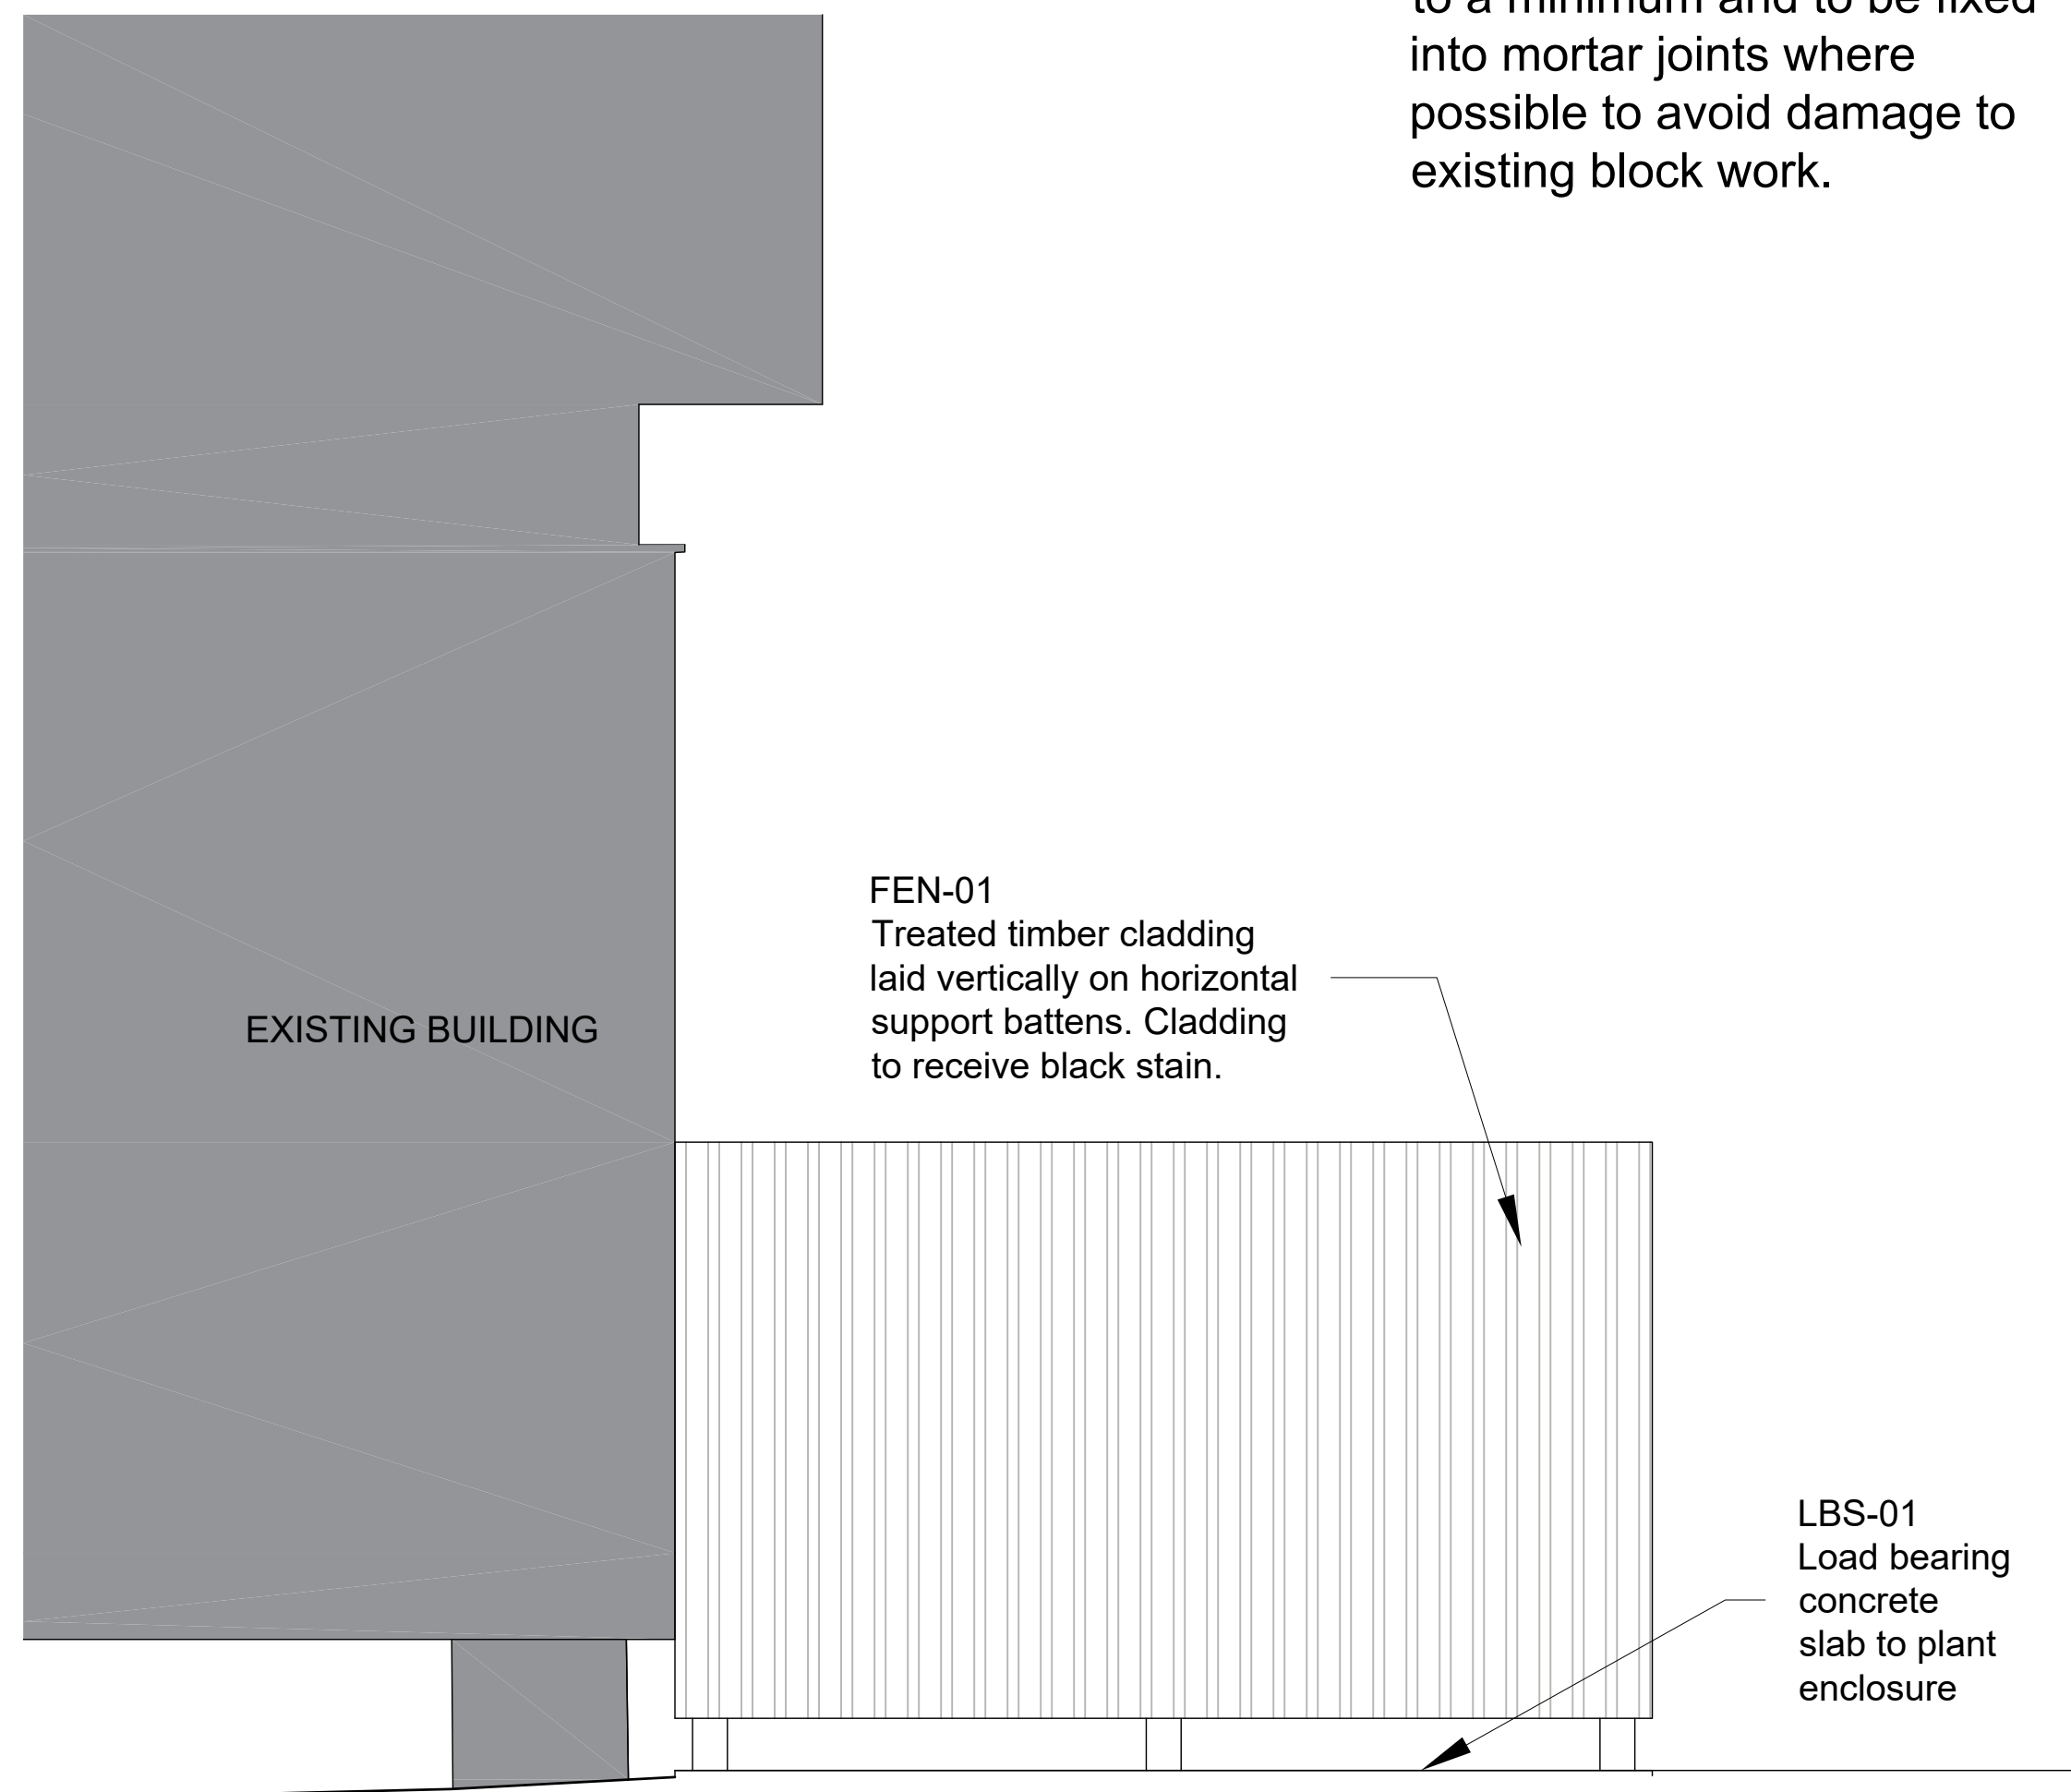

Elevation 2

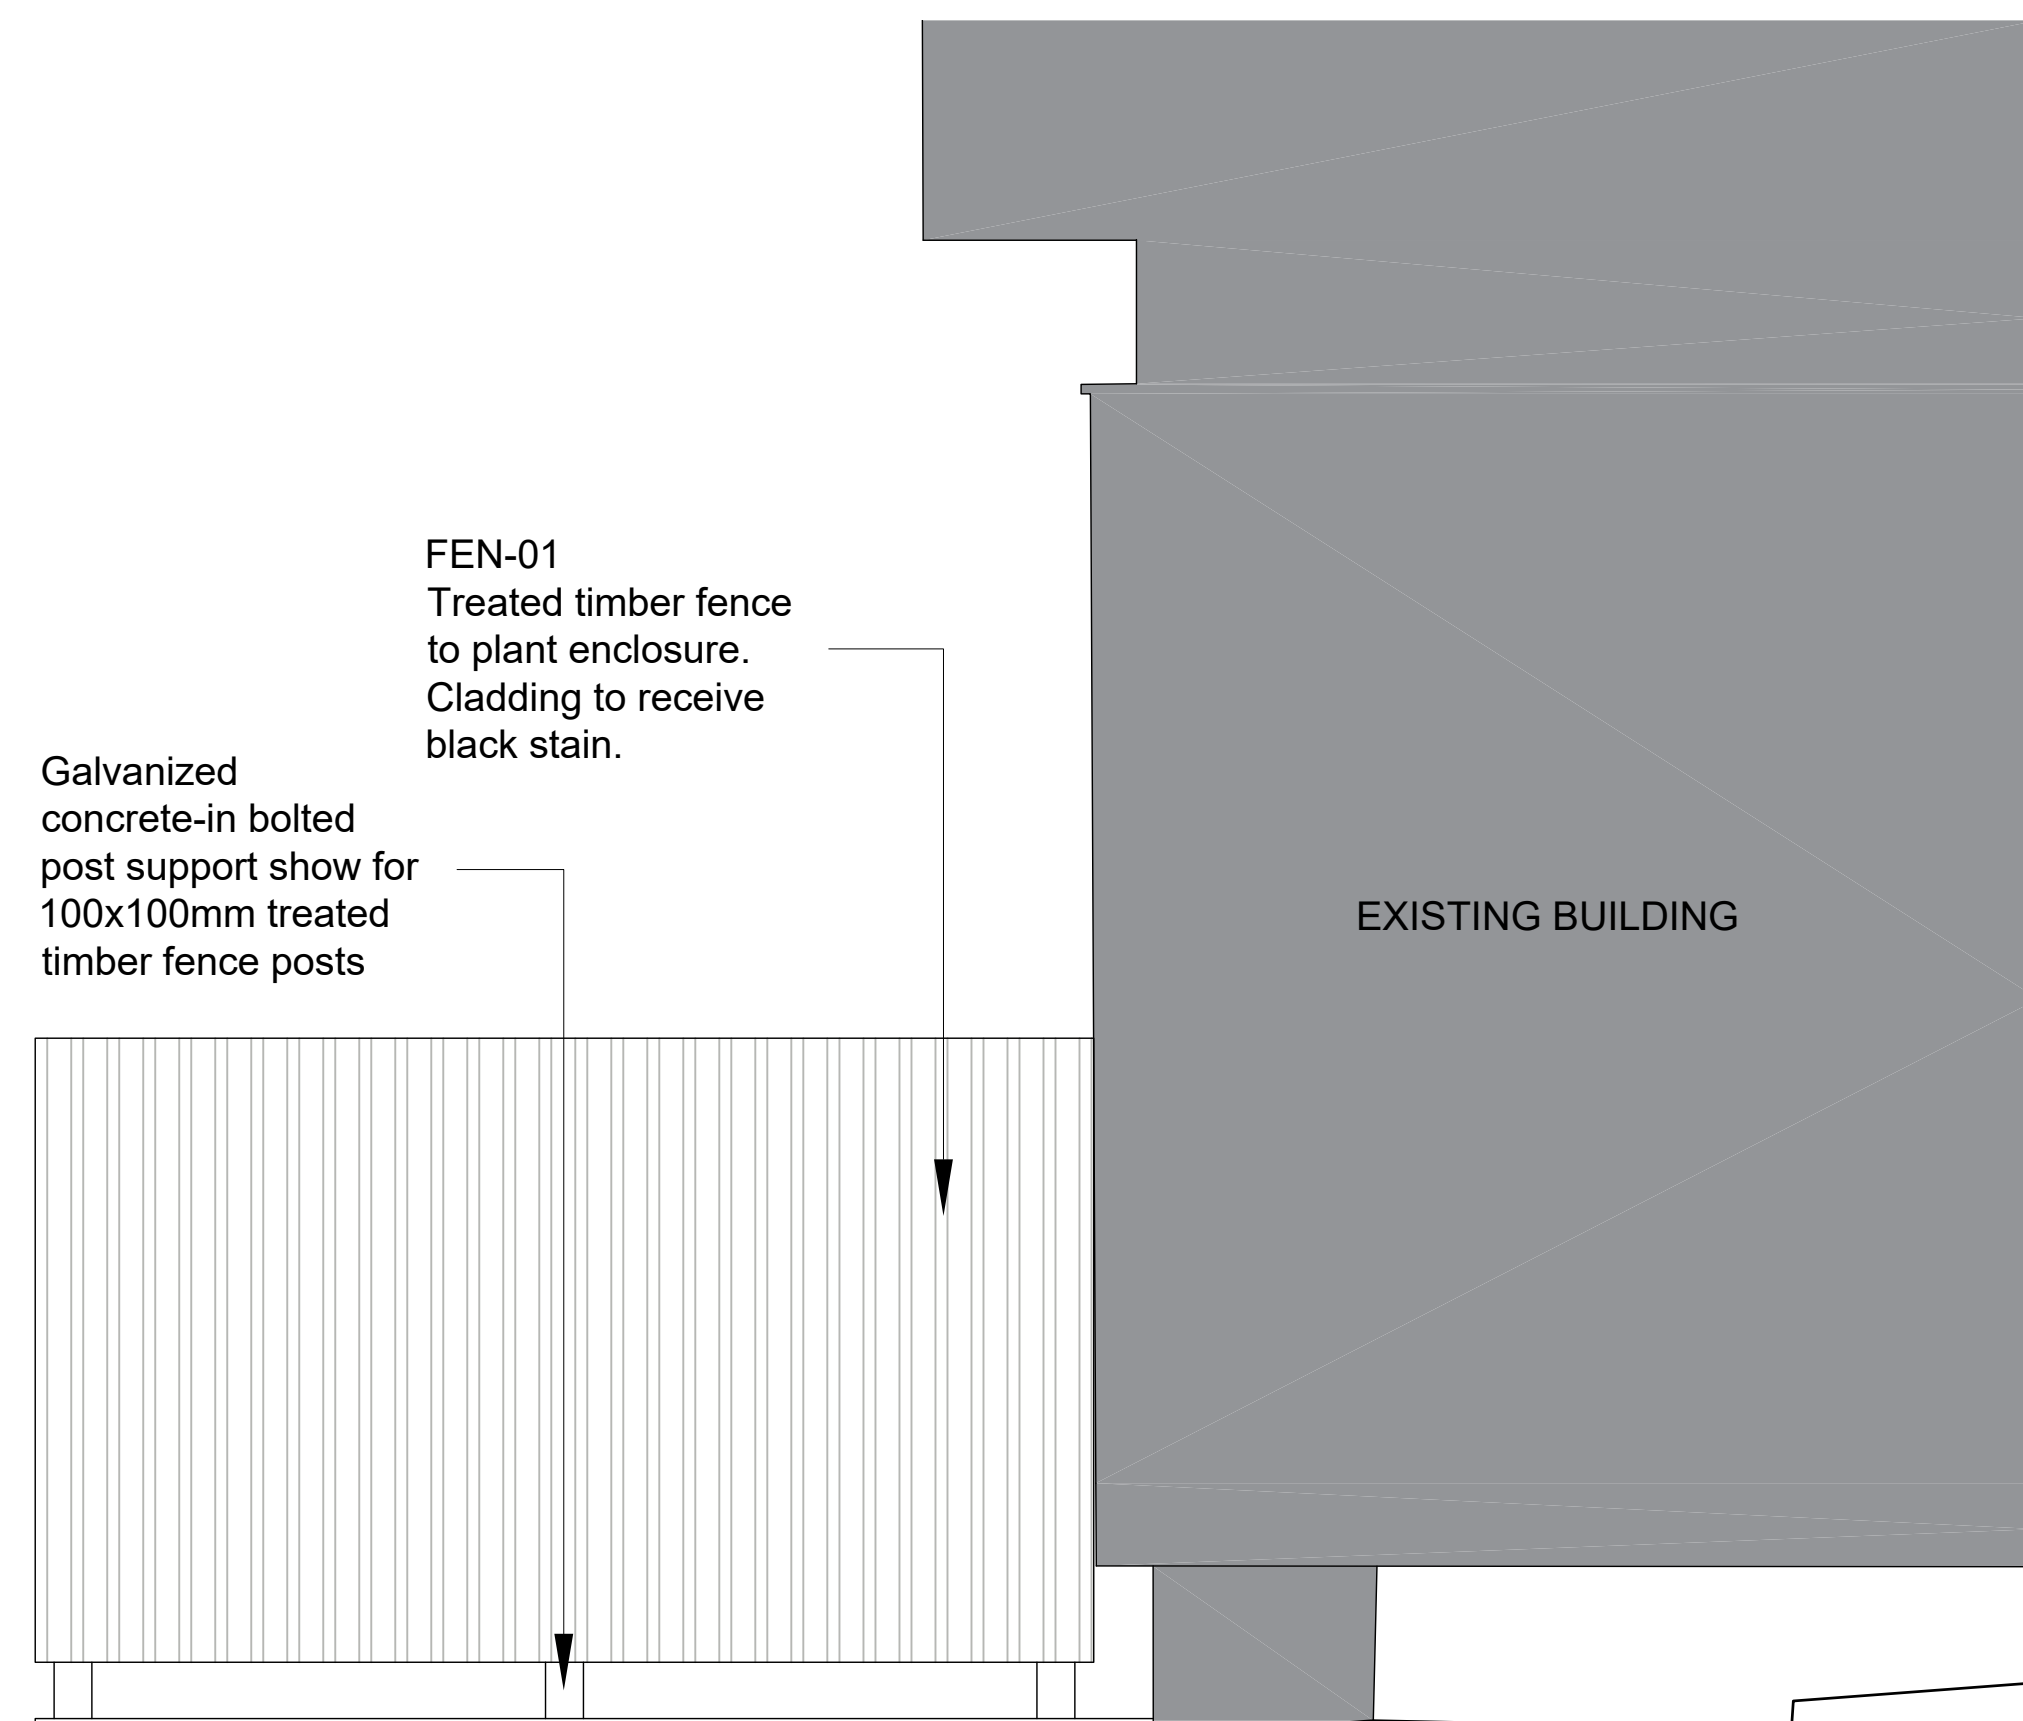

Elevation 3

General Note - Any fixings to existing building are to be kept to a minimum and to be fixed into mortar joints where possible to avoid damage to existing block work.

COPYRIGHT RESERVED:
The Contractor shall verify and be responsible for all dimensions. DO NOT scale the drawing - any errors or omissions shall be reported to Seven Architecture without delay. The Copyrights to all designs and drawings are the property of Seven Architecture. Reproduction or use for any purpose other than that authorised by Seven Architecture is forbidden.


GENERAL NOTES:

1. For the purposes of construction the drawing must not be scaled and only written or calculated dimensions
2. Any queries or doubts, drawing error or divergences should be referred to the originator.
3. All dimensions to be checked on site.
4. All architectural drawings are to be read in conjunction with the relevant architectural specifications and outline specification sheets.
5. All the details and setting-out drawings to be read in conjunction with the relevant consultants and subcontractor drawings.


REV:	DESCRIPTION:	DATE:	DRAWN:	CHECK:
P01	Planning Issue	12/09/25	WR	RS

THIS DRAWING IS SUBJECT TO ALL
NECESSARY STATUTORY APPROVALS

DRAWING SCALE: 1:20 @A1

 

KEY PLAN (NTS):

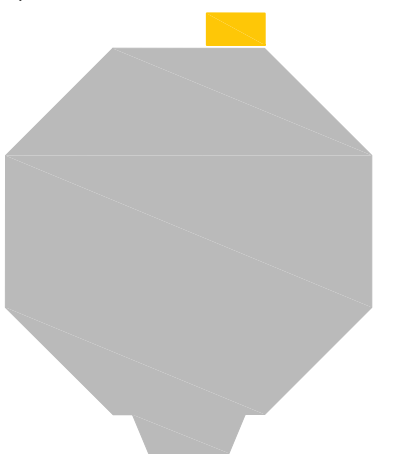

CLIENT:

Hopwood Hall College



PROJECT TITLE:	PRC
HCO Milnrow Chapel Conversion	20

DRAWING TITLE:
External Works Details - Plant Enclosure

DRAWING NO:

PROJECT	ORIGIN	ZONE	LEVEL	TYPE	ROLE	NO.#	REVISION
HCO	SEV	ZZ	ZZ	DR	A	00574	P0

SUITABILITY DESCRIPTION

REVISION DESCRIPTION	PLANNING
1. Initial revision	1. Initial revision
2. Revision 1	2. Revision 1
3. Revision 2	3. Revision 2
4. Revision 3	4. Revision 3
121. Revision 120	121. Revision 120
122. Revision 121	

seven.

SEVENARCHITECTURE.CO.UK

Unit 1.3 Wauk Mill
51 Bengal St
MANCHESTER
M4 6LN
t: 0161 236 5655

Clarendon House
Victoria Avenue
HARROGATE
HG1 1JD
t: 01423 709 807

Y Neuadd Lwyd
Dolwyddelan
CONWY
LL25 0SJ
t: 01286 875120