




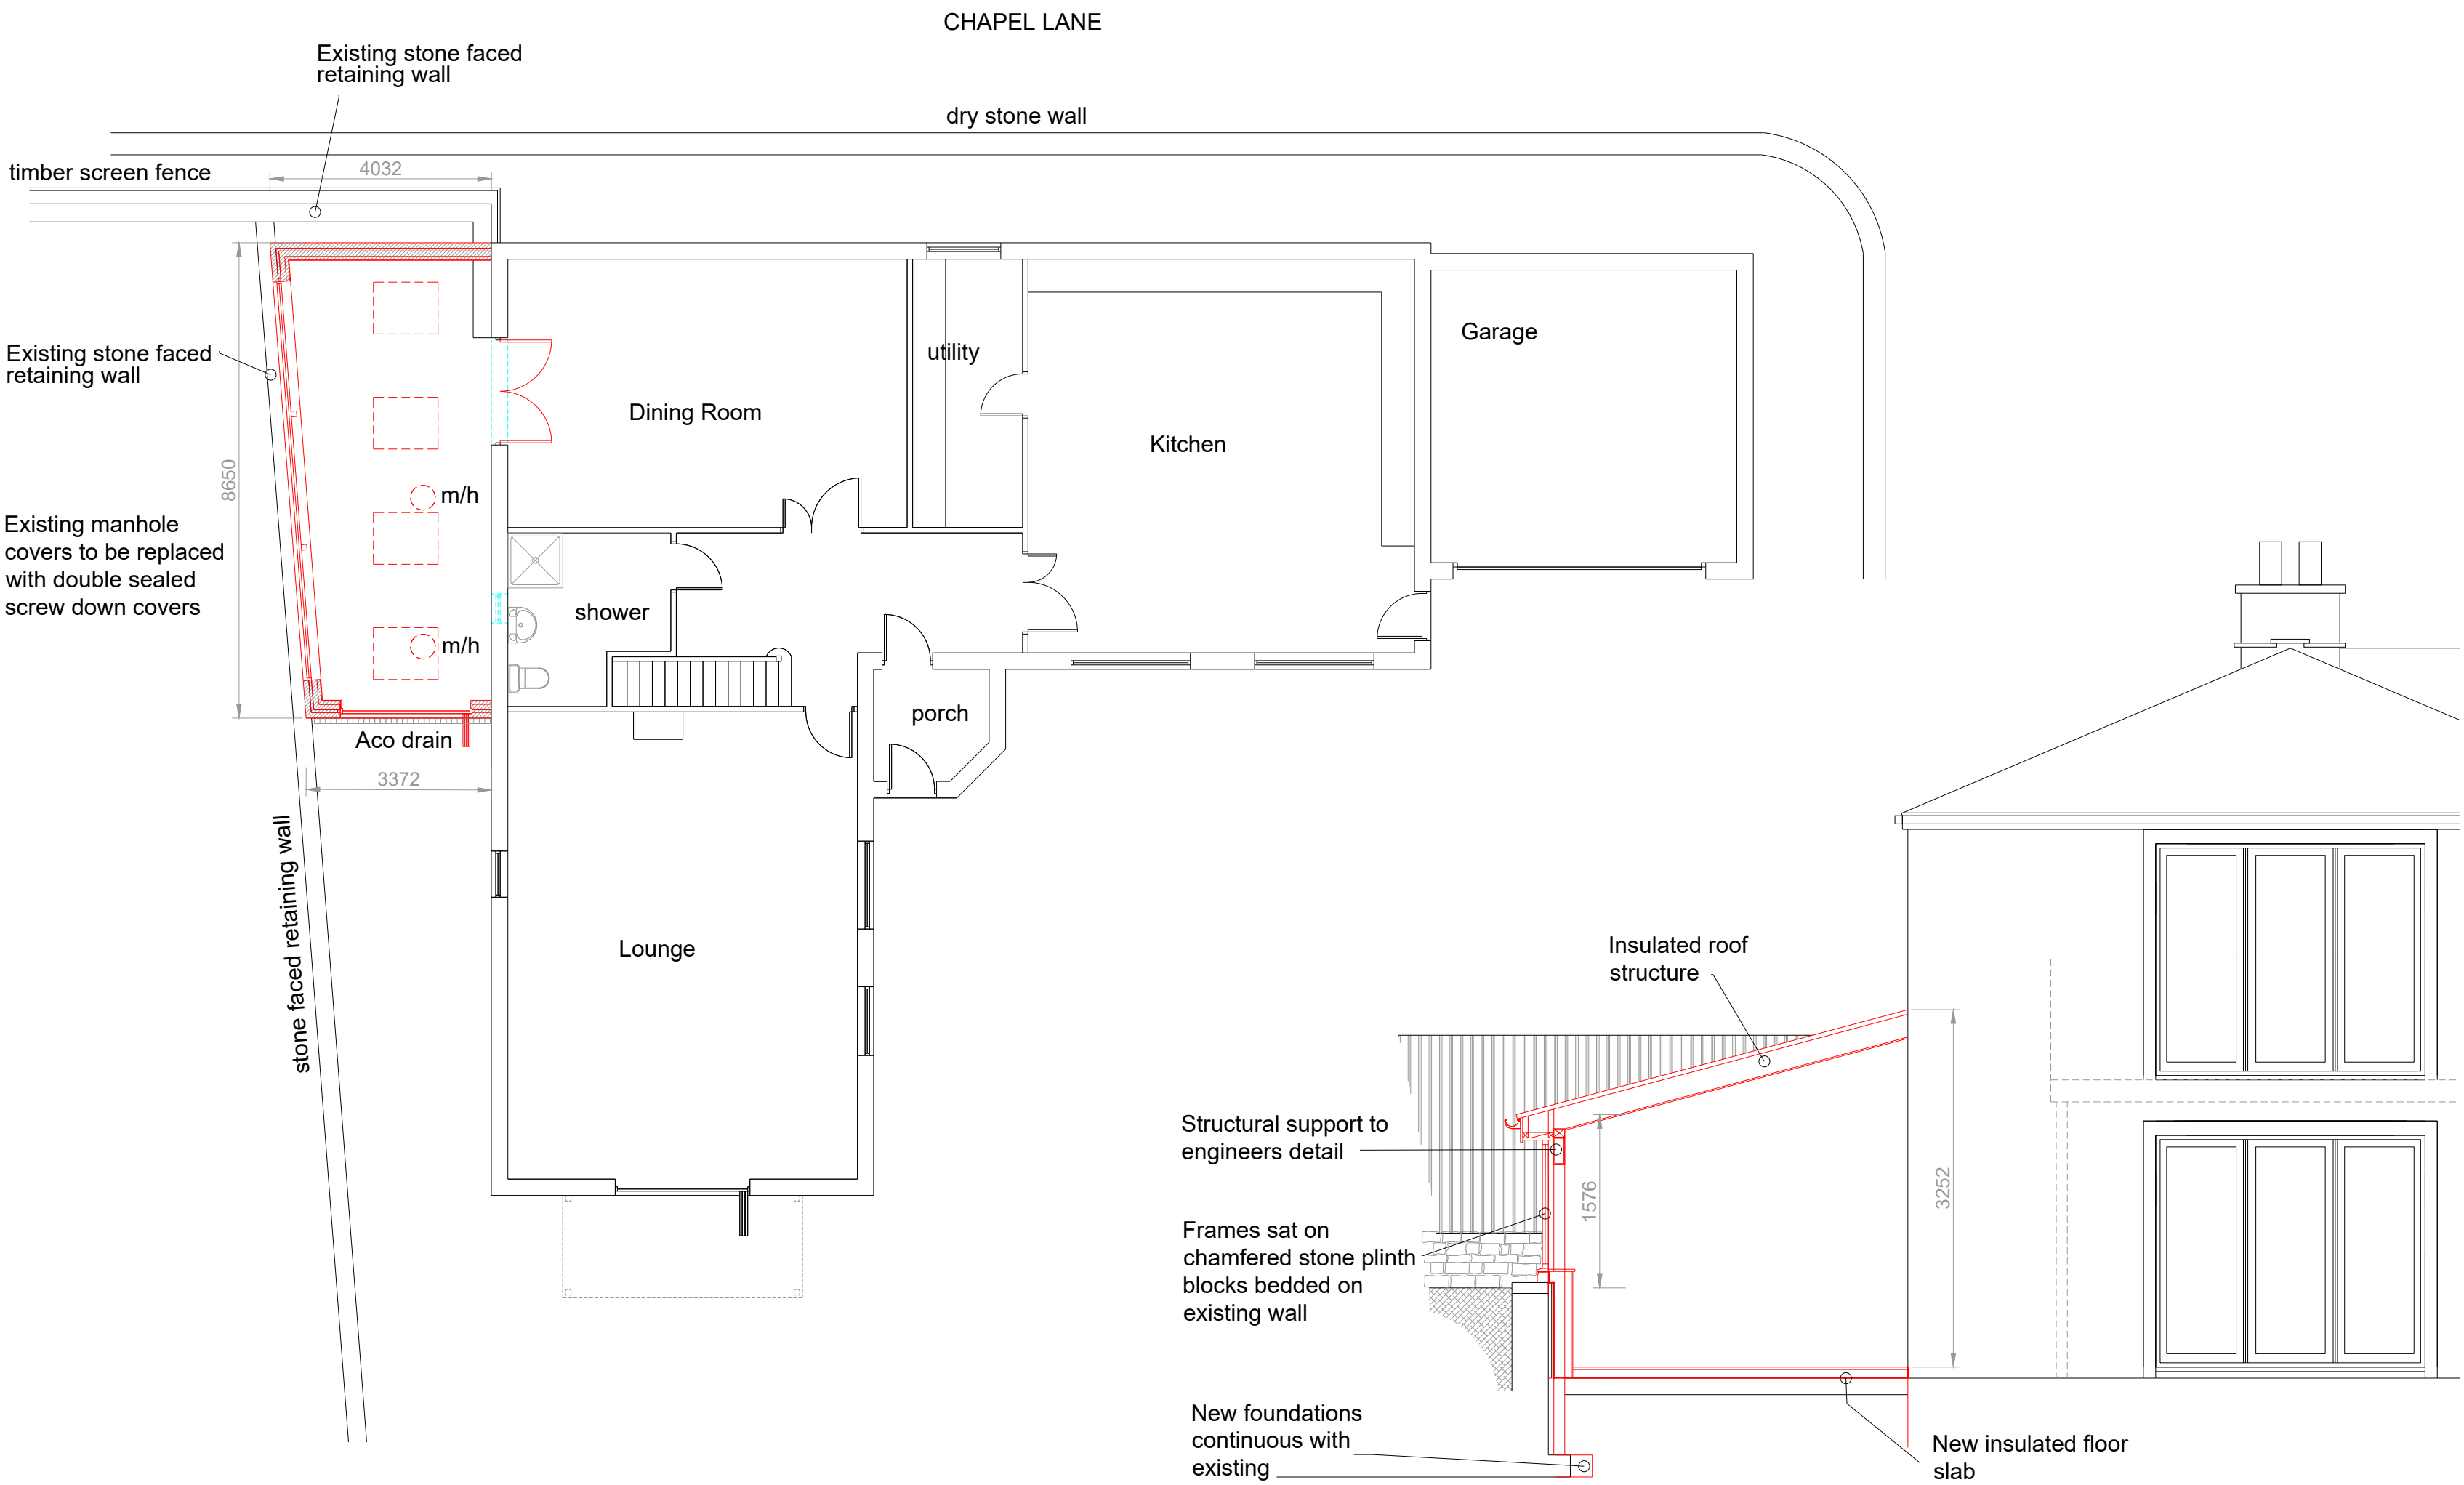


GROUND FLOOR PLAN


CROSS SECTION 1:50 SCALE

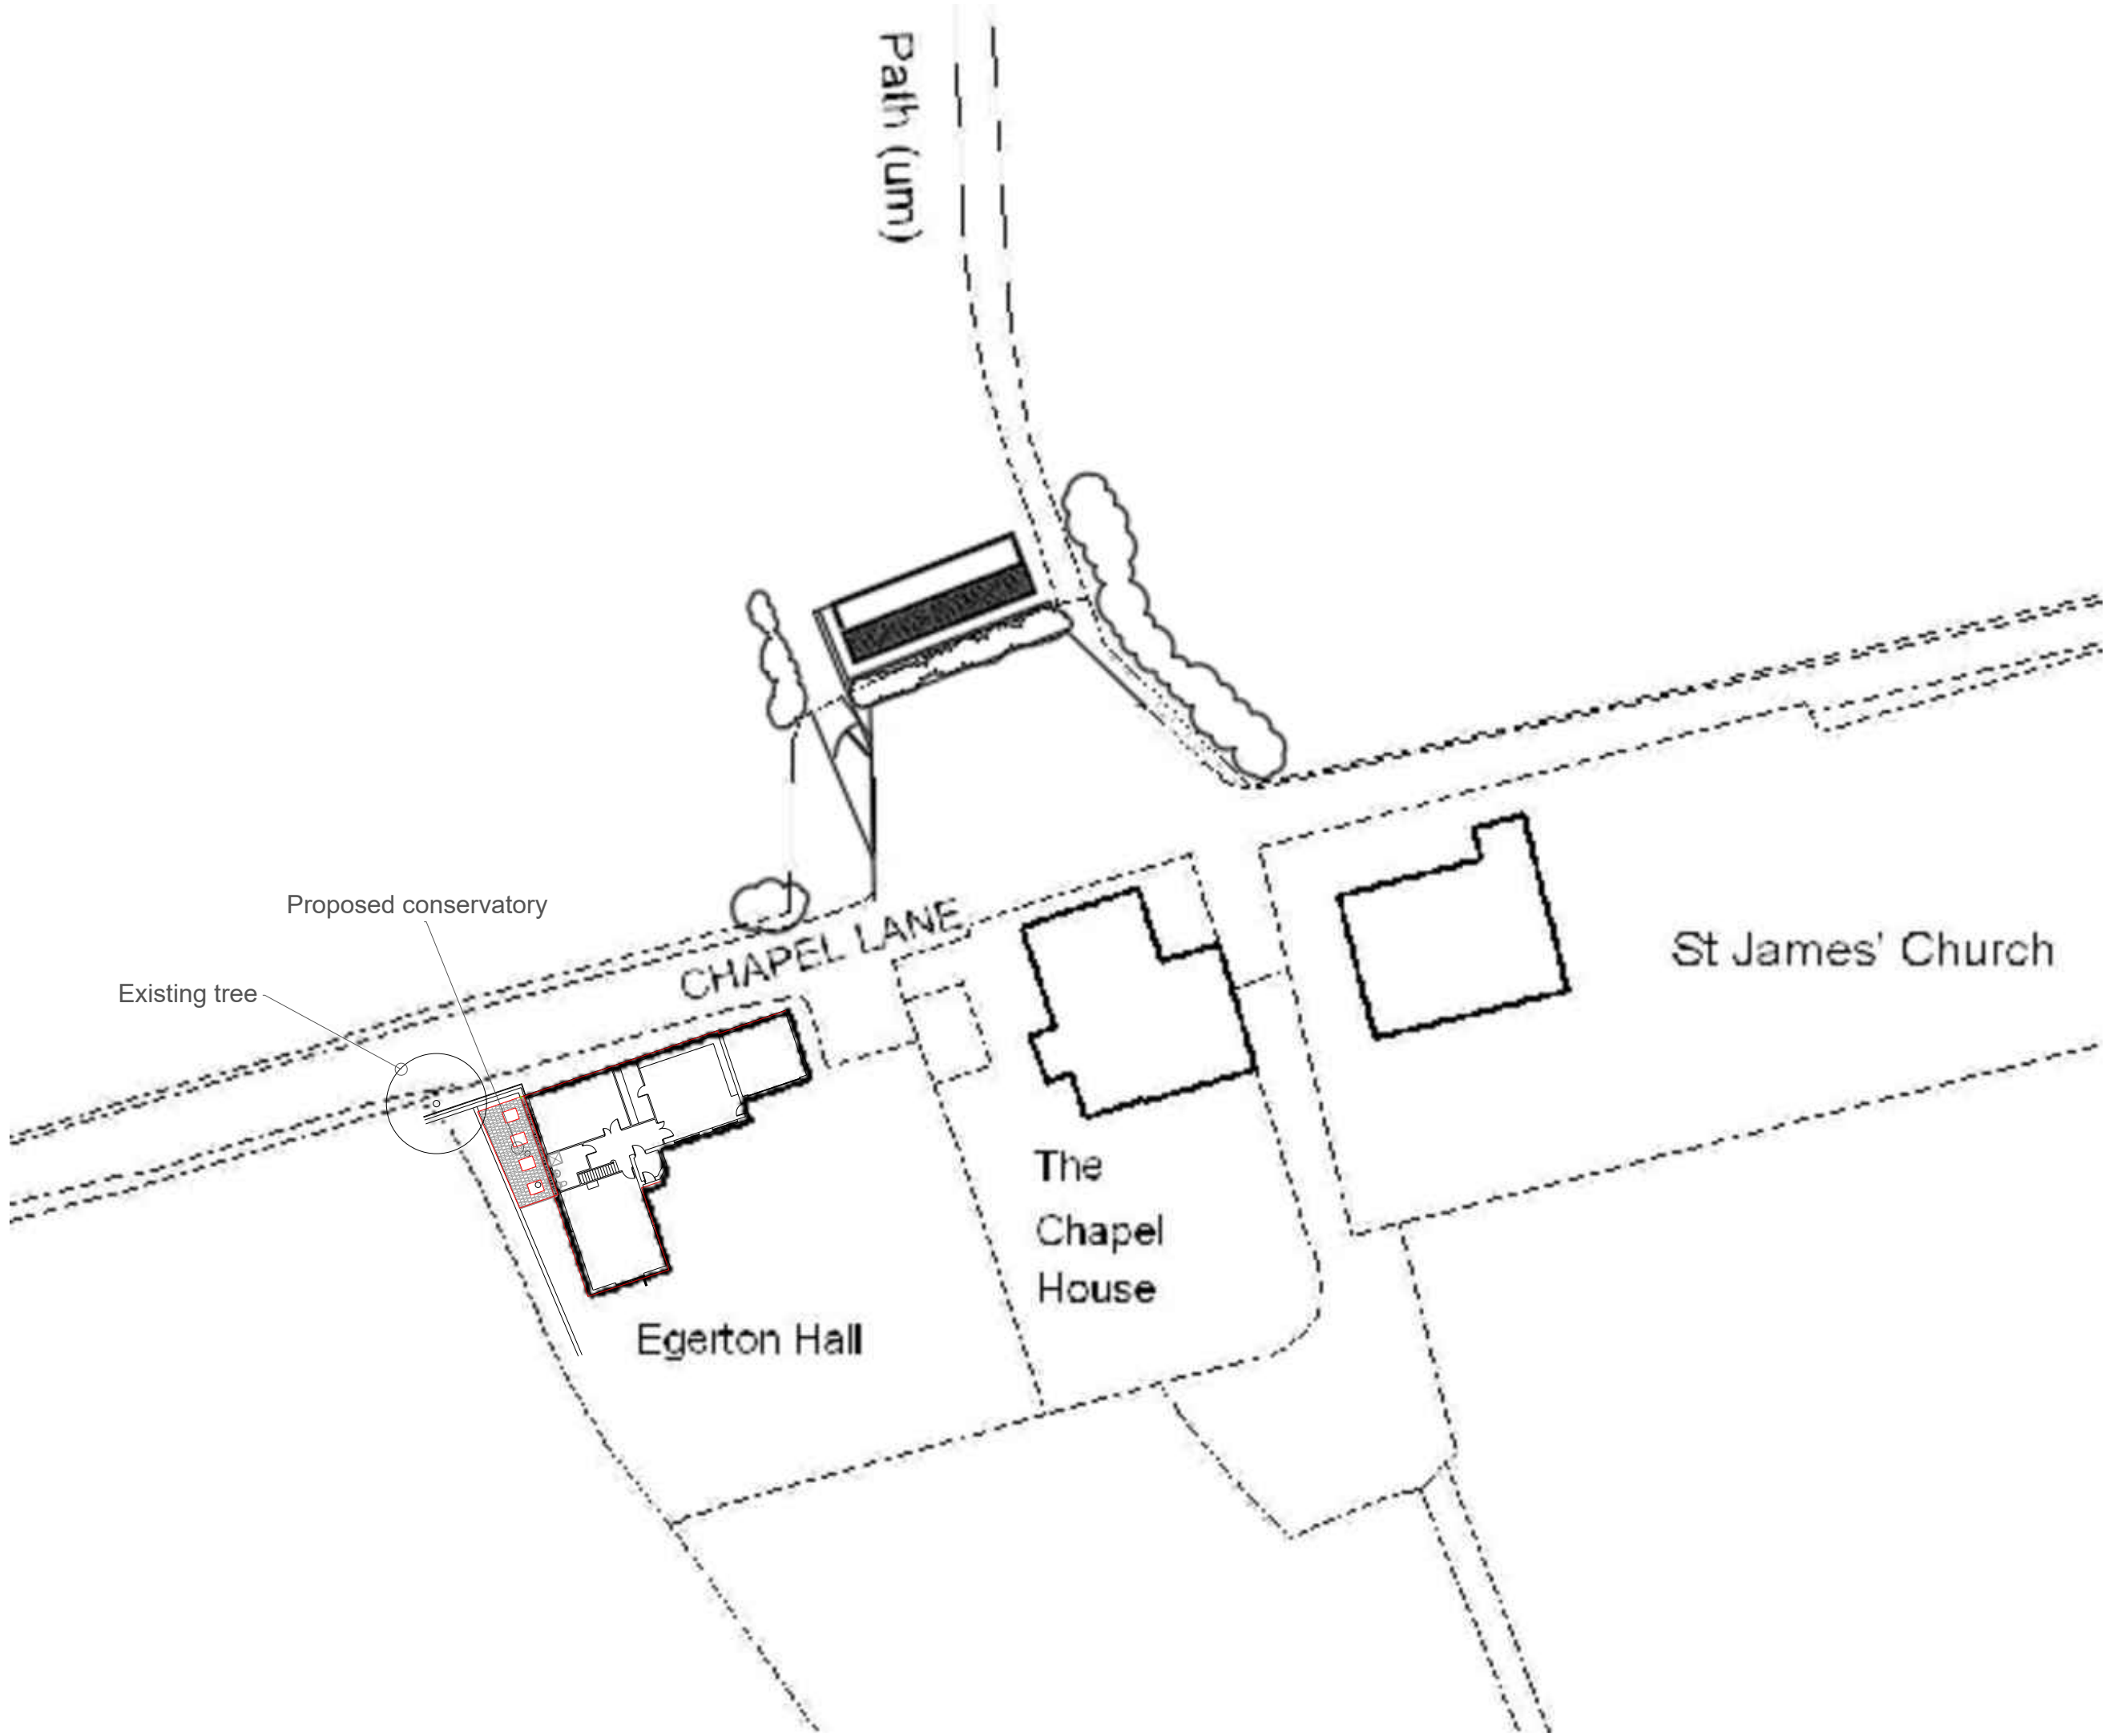


Site Plan 1:500

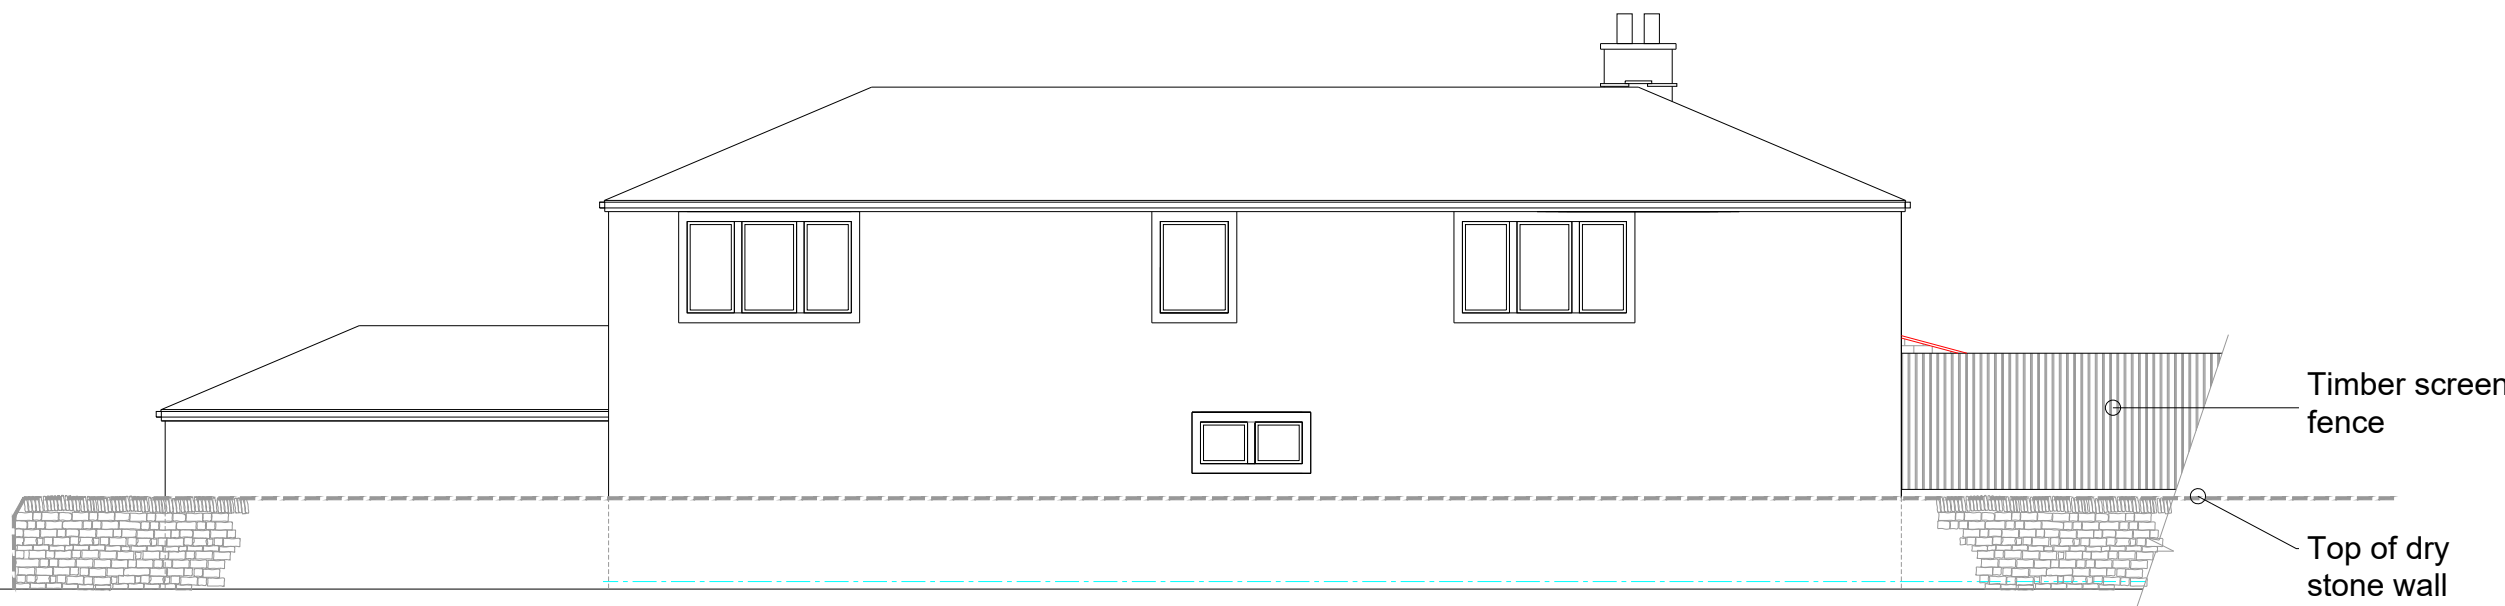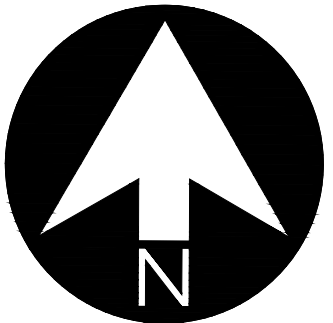

REAR ELEVATION

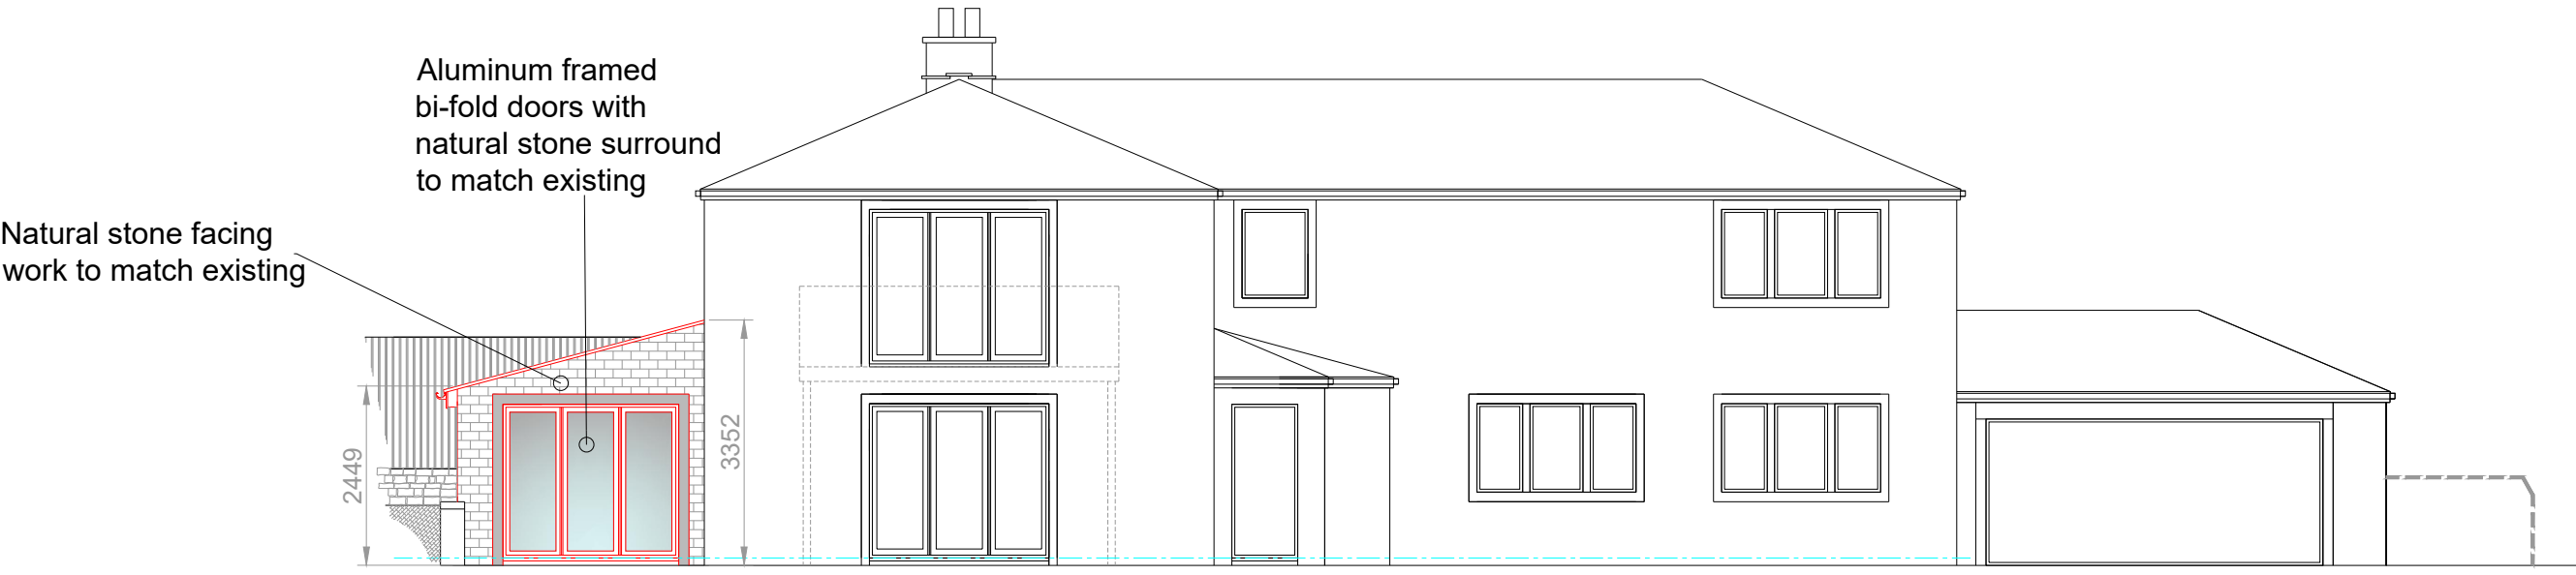

FRONT ELEVATION

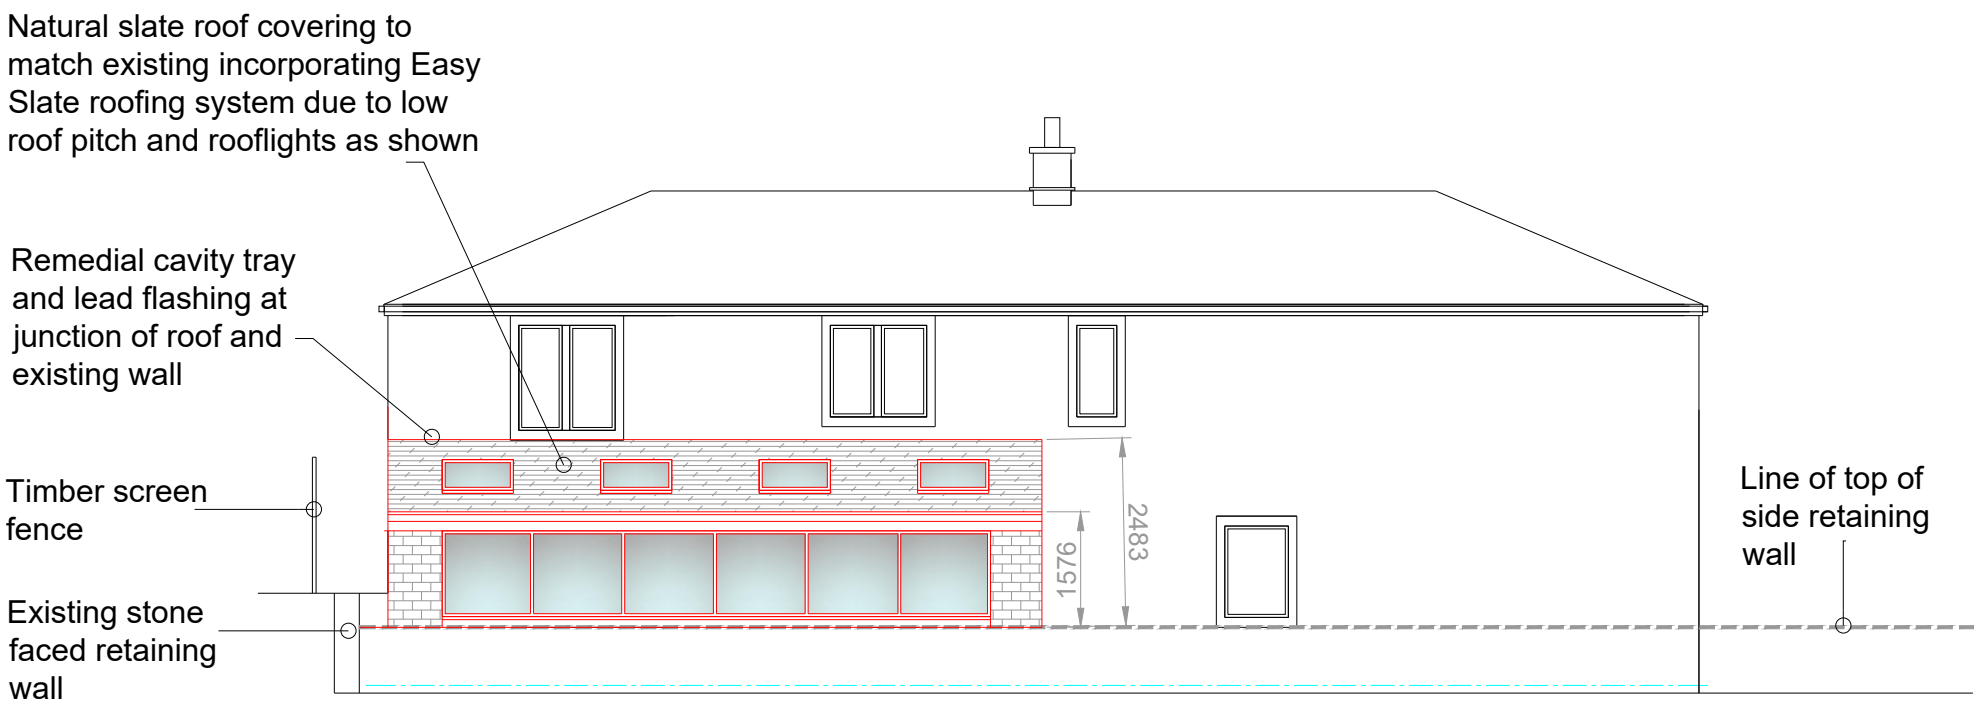

SIDE ELEVATION

|   |       |                    |
|---|-------|--------------------|
| rev:   | date: | description:       |
| <br>AJ COCKER ASSOCIATES<br>CHARTERED BUILDING SURVEYORS                            |       |                    |
| New Century House<br>176 Drake Street<br>Rochdale<br>OL16 1UP<br>Tel: 01706 764880<br>Fax: 01706 764881<br>www.ajcockerassociates.co.uk<br>mail@ajcockerassociates.co.uk |       |                    |
| <br>the mark of<br>property<br>professionalism<br>worldwide                         |       |                    |
| Project:<br>Proposed extension, Egerton Hall<br>Ashfield Valley, Rochdale.                                                                                               |       | scale: 1:100/1:500 |
| Proposals   |       | date: July 25      |
| Client: Mr. G. Powell   |       | drawn: NL          |
|   |       | Dwg. Nr. P249-02   |