



 

existing ground floor plan
scale 1:100

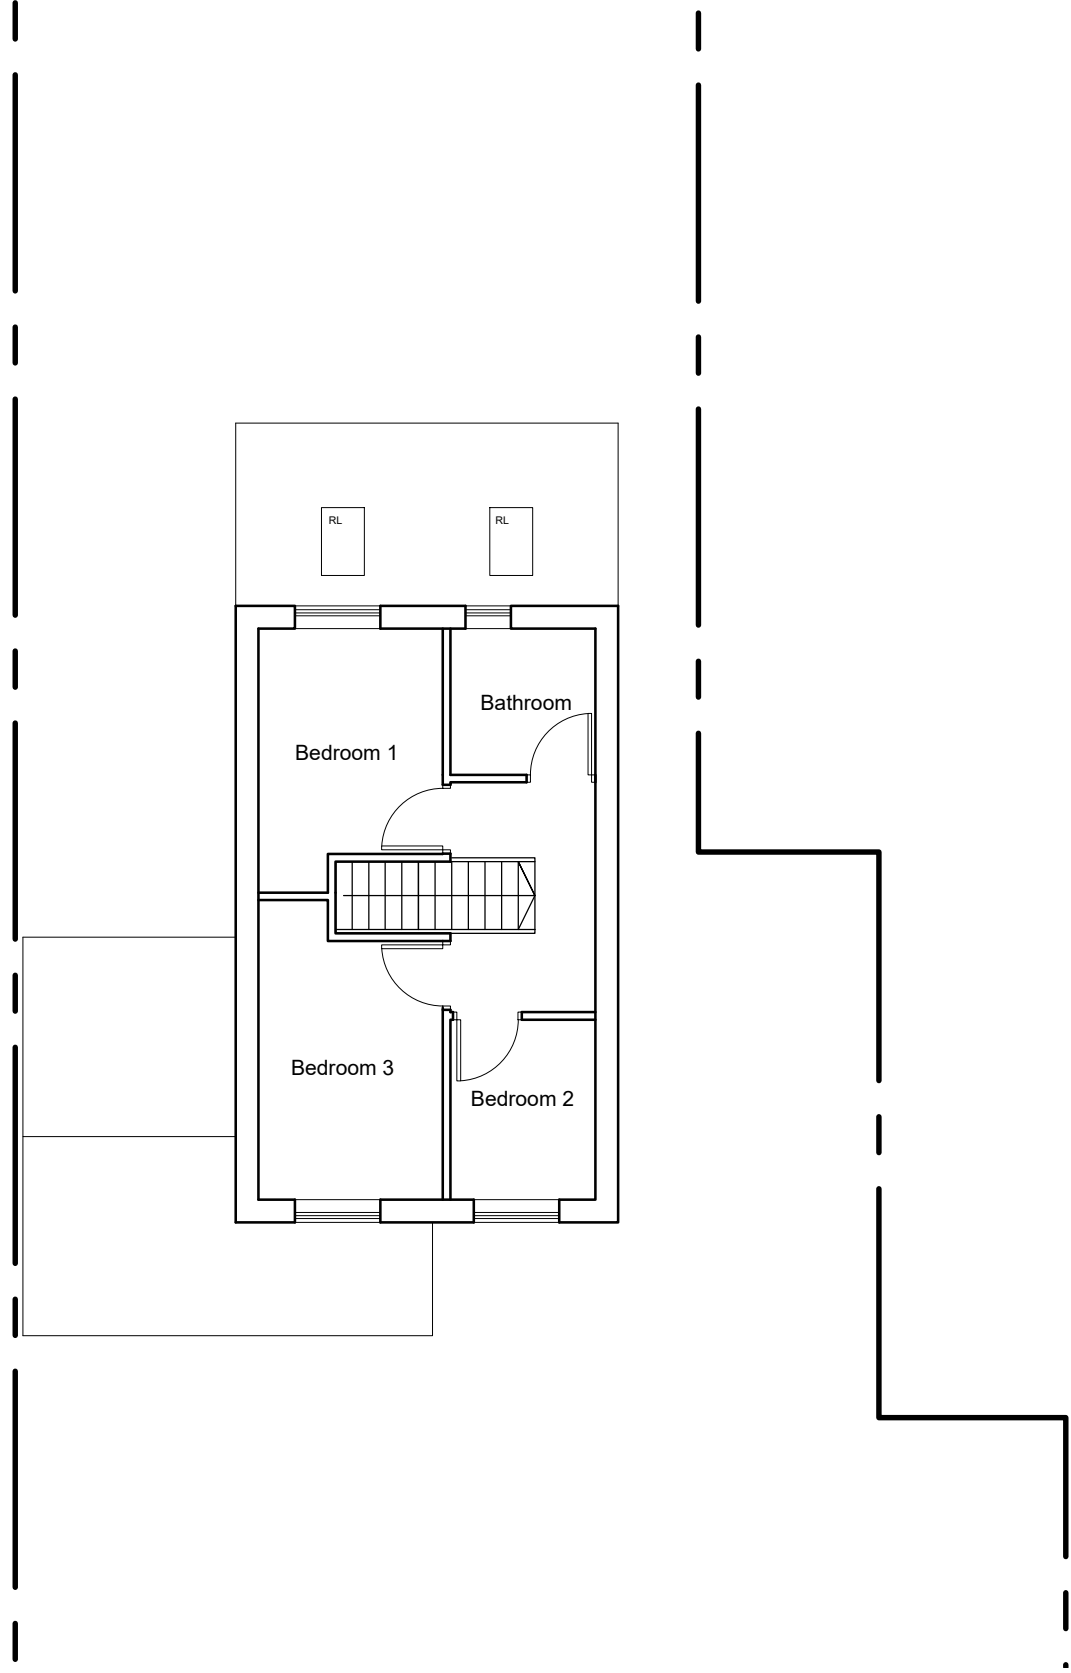

existing first floor plan
scale 1:100

**IMPORTANT NOTES: Do Not Scale from this Drawing.
Use Figured Dimensions Only.**

DRAWING STATUS:	
------------------------	--

PLANNING

FOOTPRINT DESIGN

E info@footprintdesign.net
W www.footprintdesign.net

REVISION

DATE

DESCRIPTION

CLIENT: MIKE ARMITAGE

SCALE: 1:100@A3	D
---------------------------	----------

DATE:
22.01.25

PROJECT:	2 BEACONFIELD RD, ROCHDALE
----------	----------------------------

DRAWING TITLE: EXISTING GROUND AND FIRST FLOOR PLAN

DRAWING NO: A163_L(00)003

© Copyright Footprint Design Ltd

scale 1:100 0












5m