


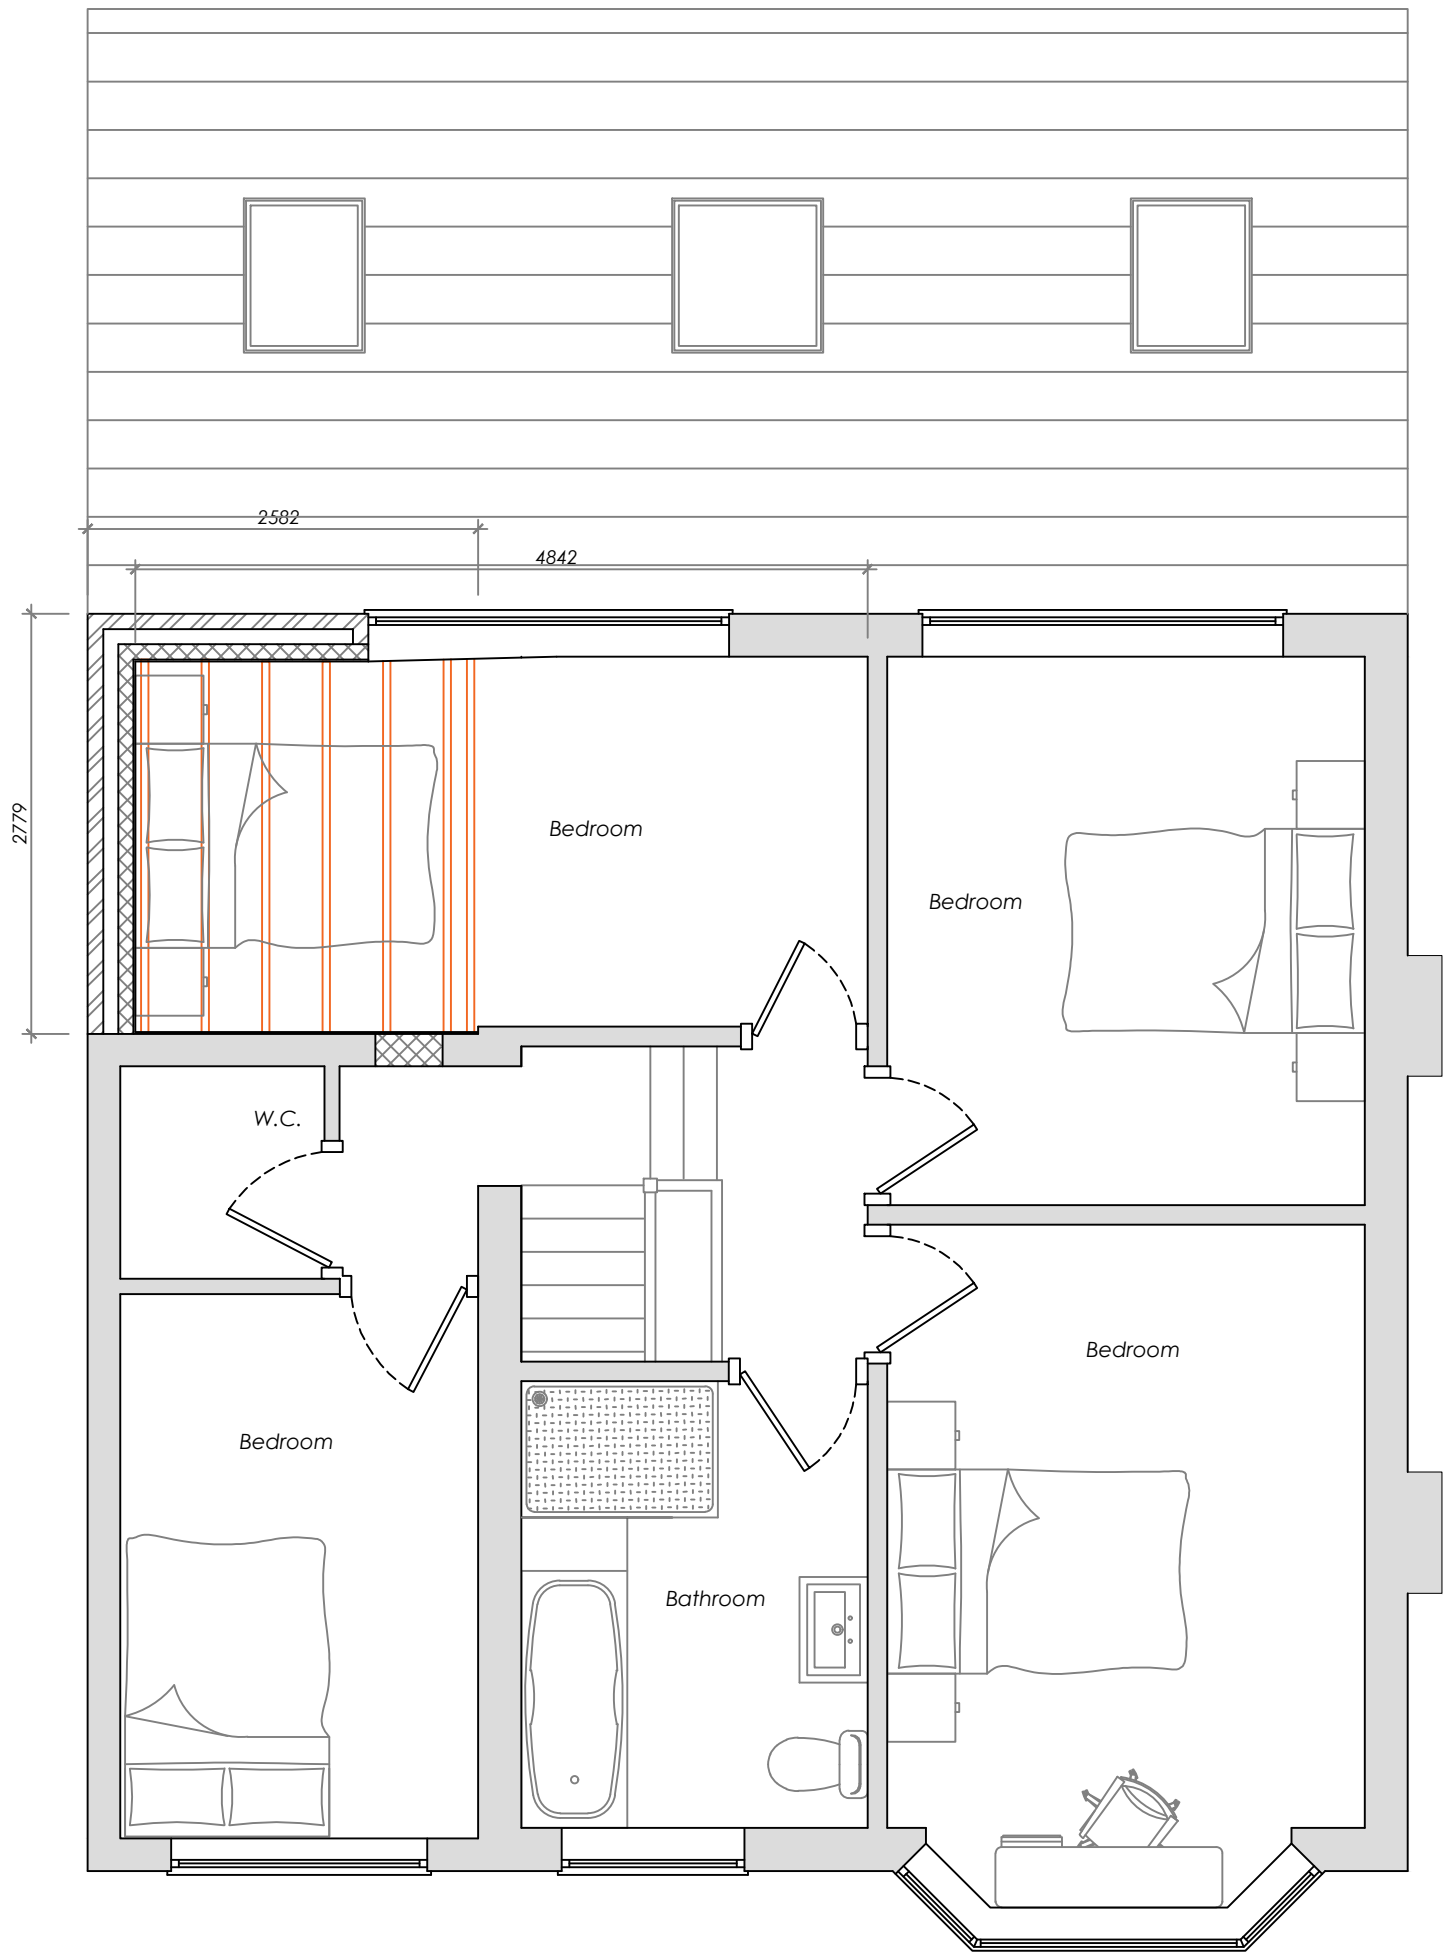

Proposed First Floor Plan
Scale 1:50



Note: All dimensions are to be confirmed by the contractor onsite

Client:		
Project / Title: Proposed Single / Two Storey Rear Extension at 7 Oxendale Drive, Middleton, M24 4FN		
AutoCAD Location	D:\BentleyP&M\Planning Apps\	
Drawn: MJD	Scale: As Shown @	Date: 25.03.25
No.		TSRE-7OD-006