




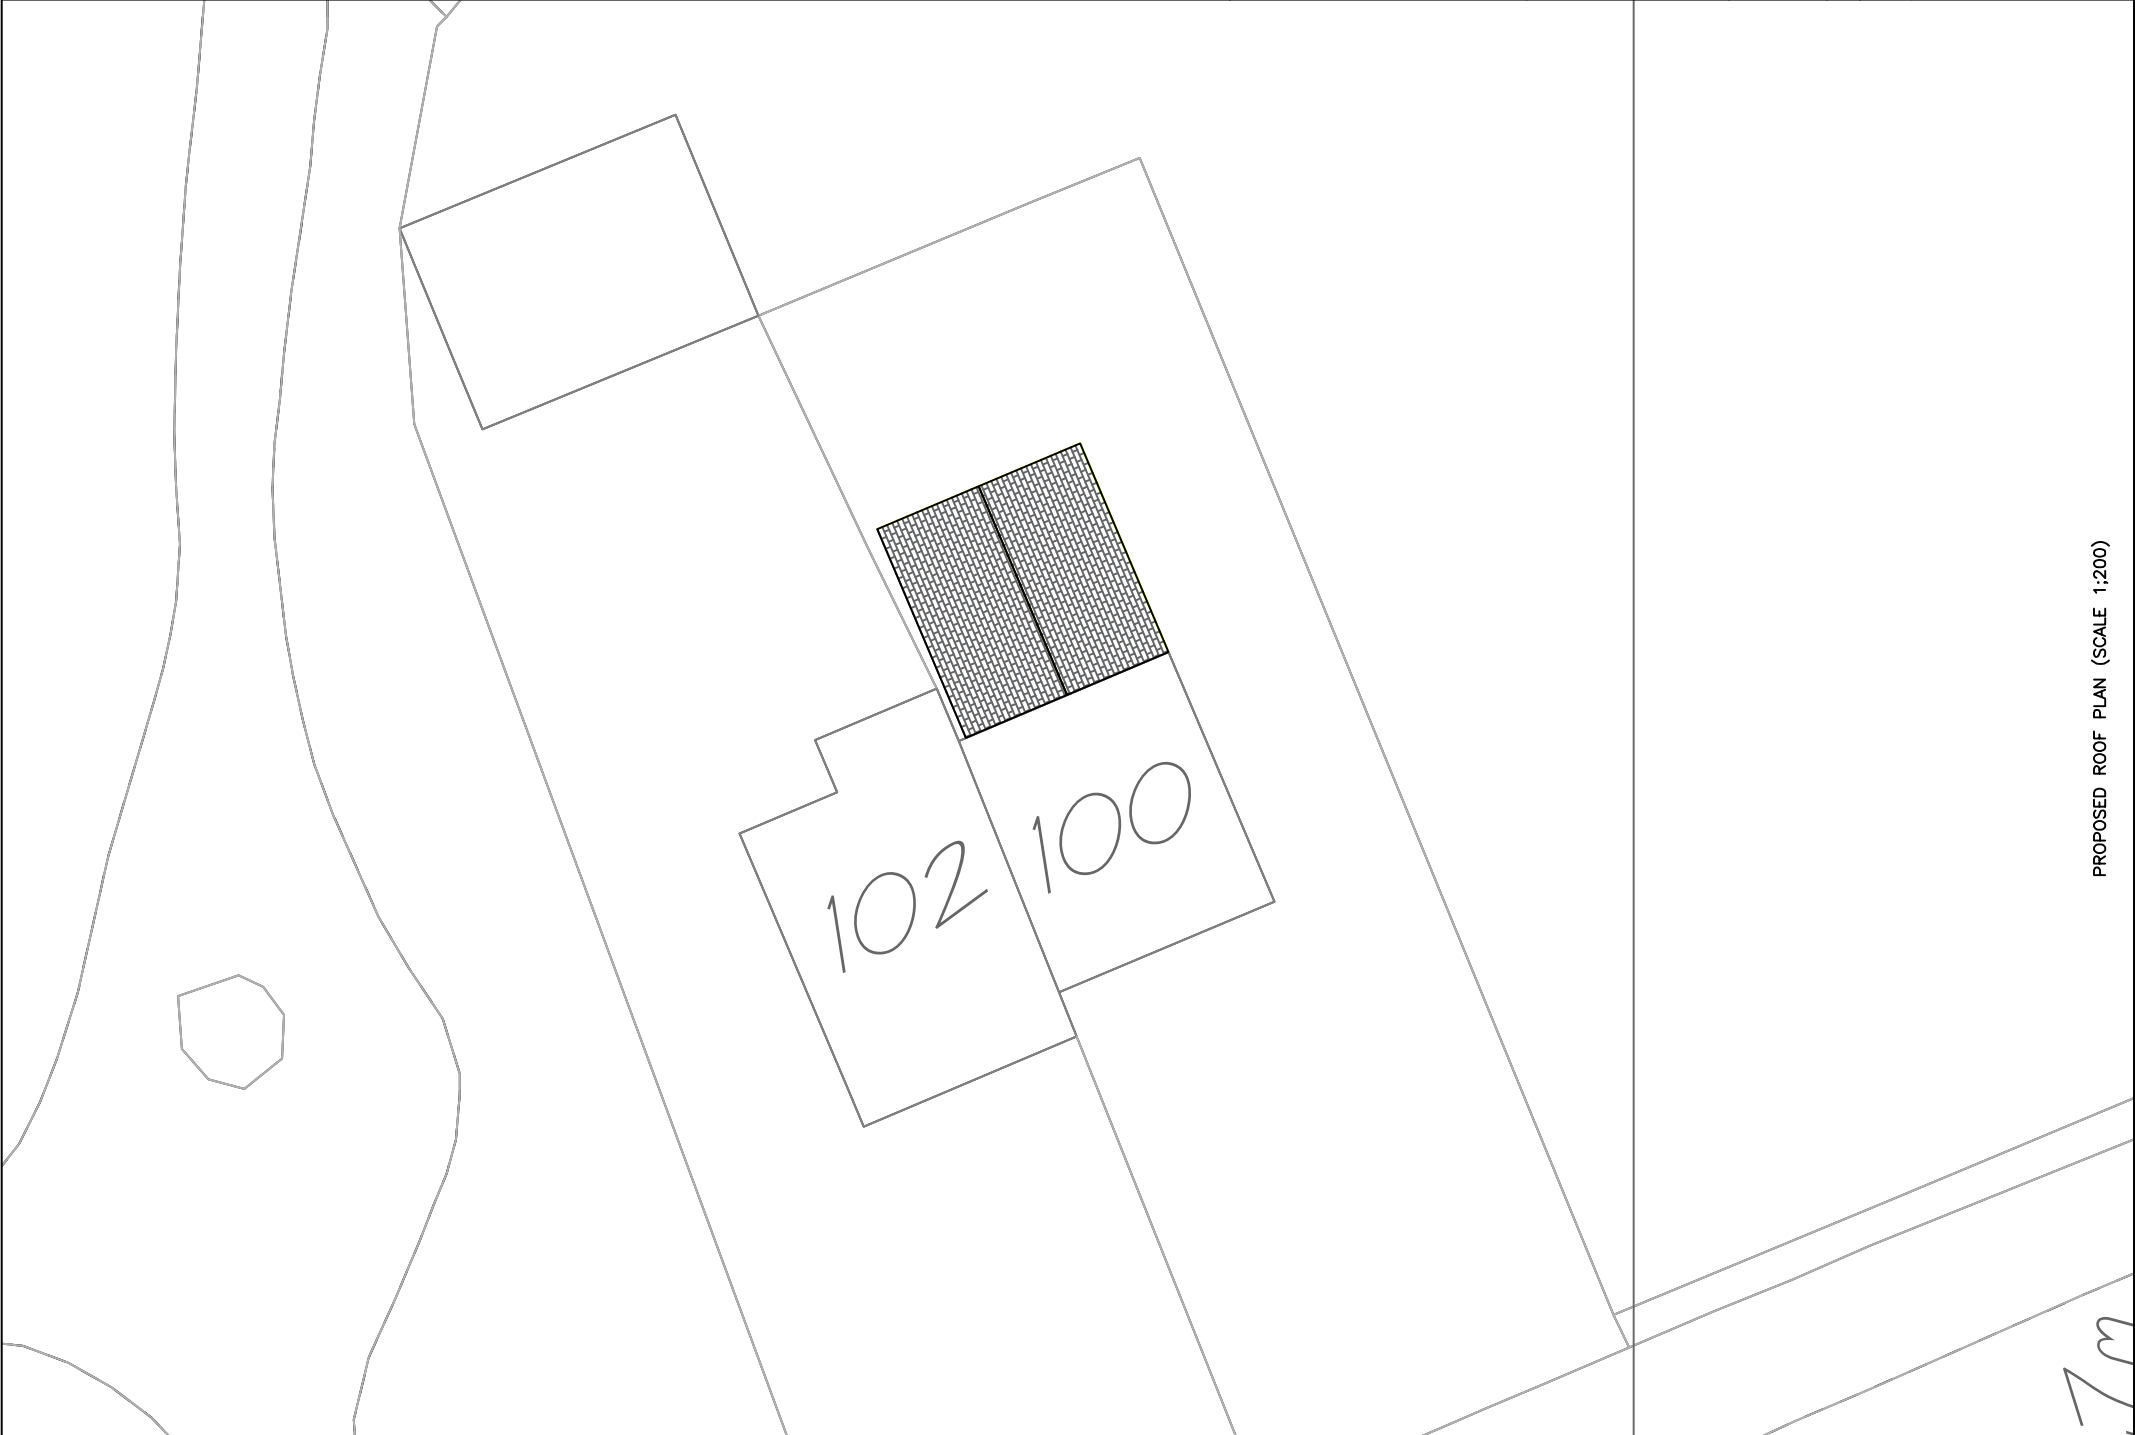

PROPOSED ROOF PLAN (SCALE 1:200)

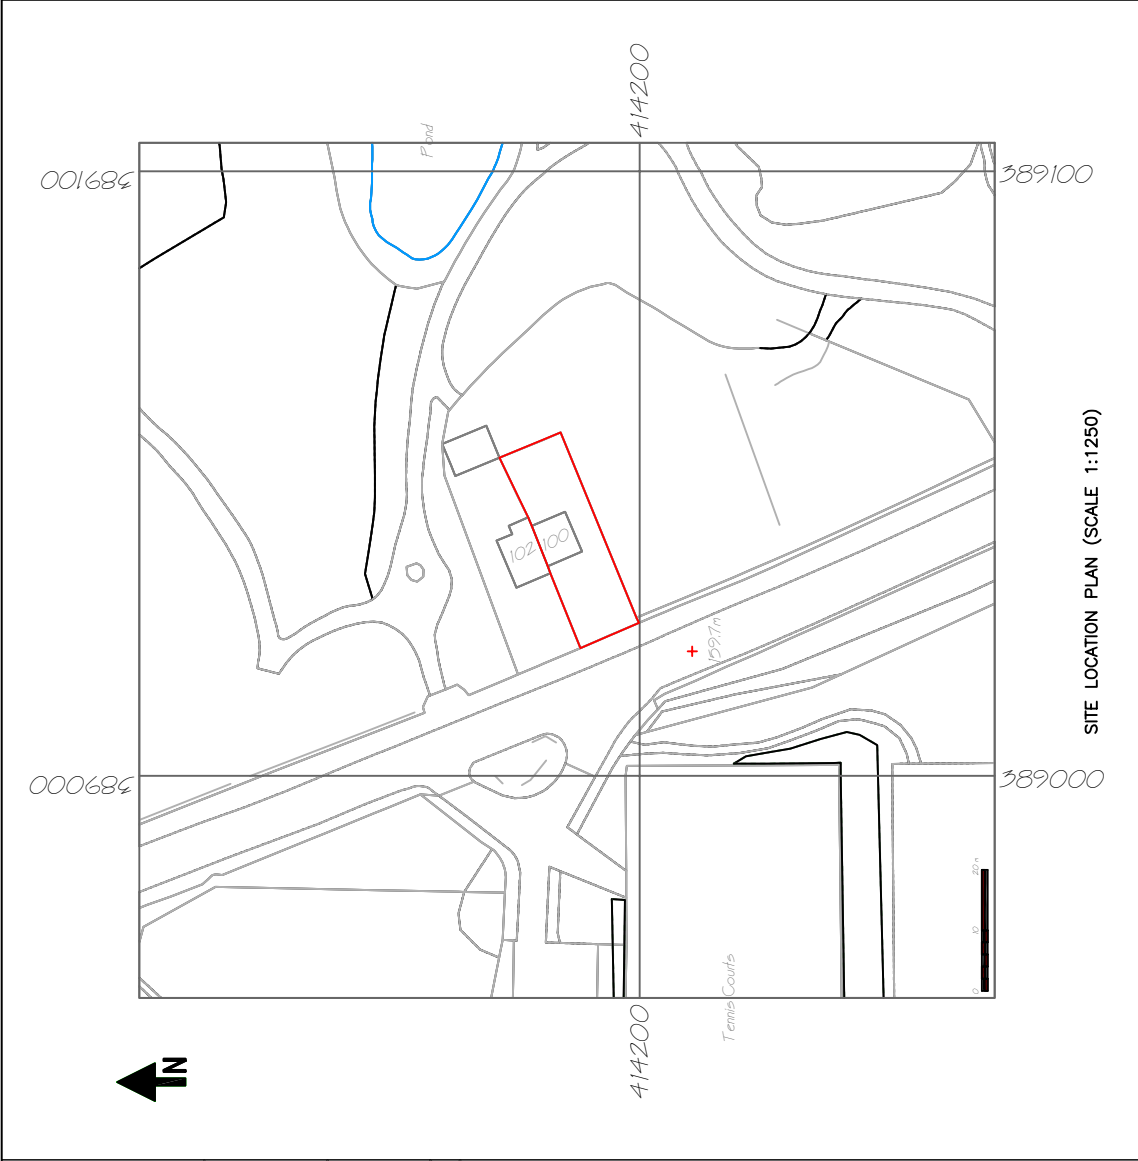

SITE LOCATION PLAN (SCALE 1:1250)

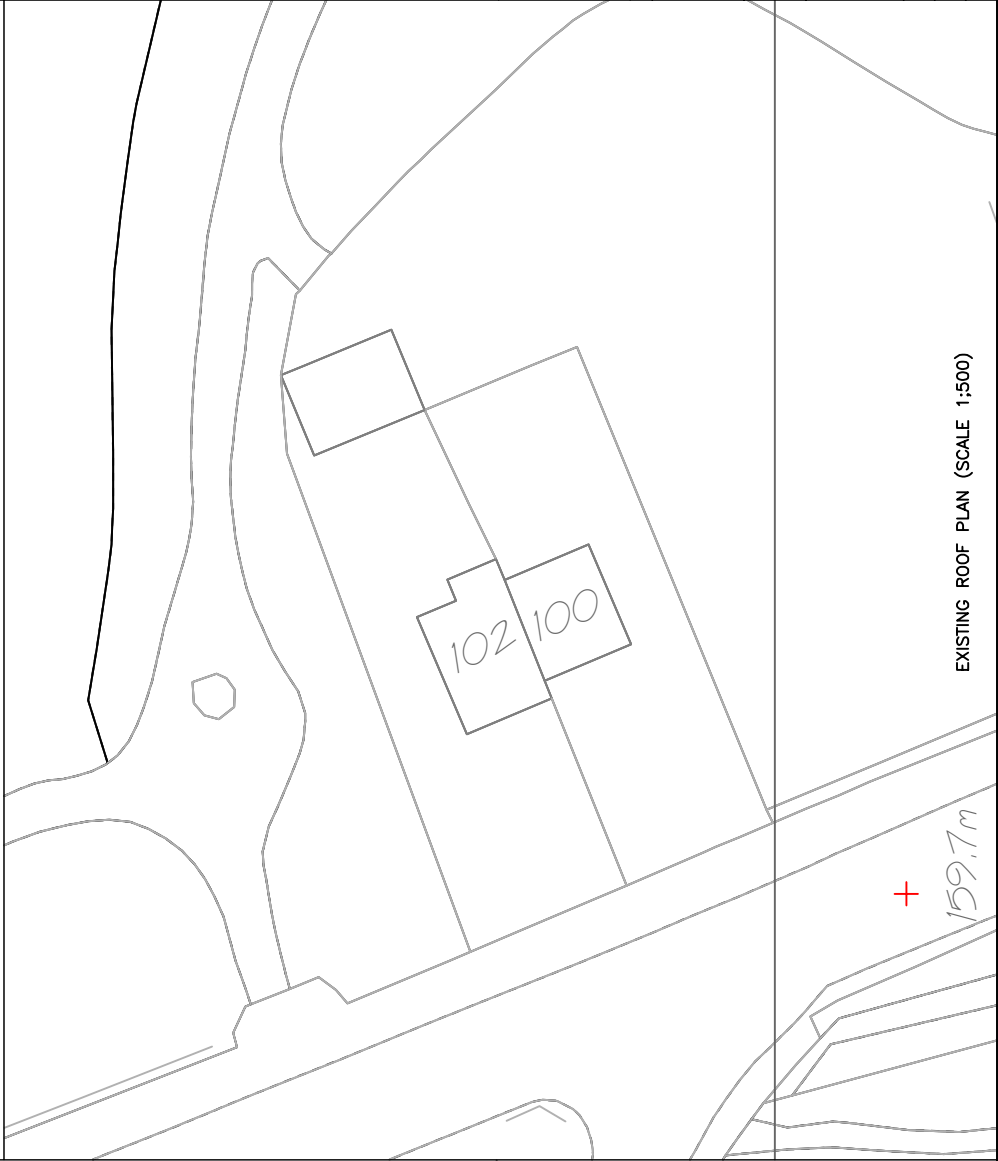

EXISTING ROOF PLAN (SCALE 1:500)

NOTES

COPYRIGHT: ALL RIGHTS RESERVED
THIS DRAWING MUST NOT BE REPRODUCED WITHOUT WRITTEN PERMISSION FROM NORDEN QUANTITY SURVEYING AND CONSTRUCTION SERVICES LIMITED.

DO NOT SCALE OFF THIS DRAWING.

ALL DIMENSIONS ARE TO BE CHECKED ON SITE BY THE CONTRACTOR / SUB-CONTRACTOR. ANY DISCREPANCIES ARE TO BE REPORTED TO NORDEN QUANTITY SURVEYING AND CONSTRUCTION SERVICES LIMITED.

Rev.	Description	D'n	Chk.	Date	

Contract 100 FALINGE ROAD, ROCHDALE, OL12 6LB

Title PROPOSED SINGLE STOREY REAR EXTENSION

Scales	AS SHOWN	Sheet Size	A3
Drawn	-	Checked	-
Dwg. No.	DWG 1 OF 4	Date	11.08.2025
		Revision	0