



rev.	date	description

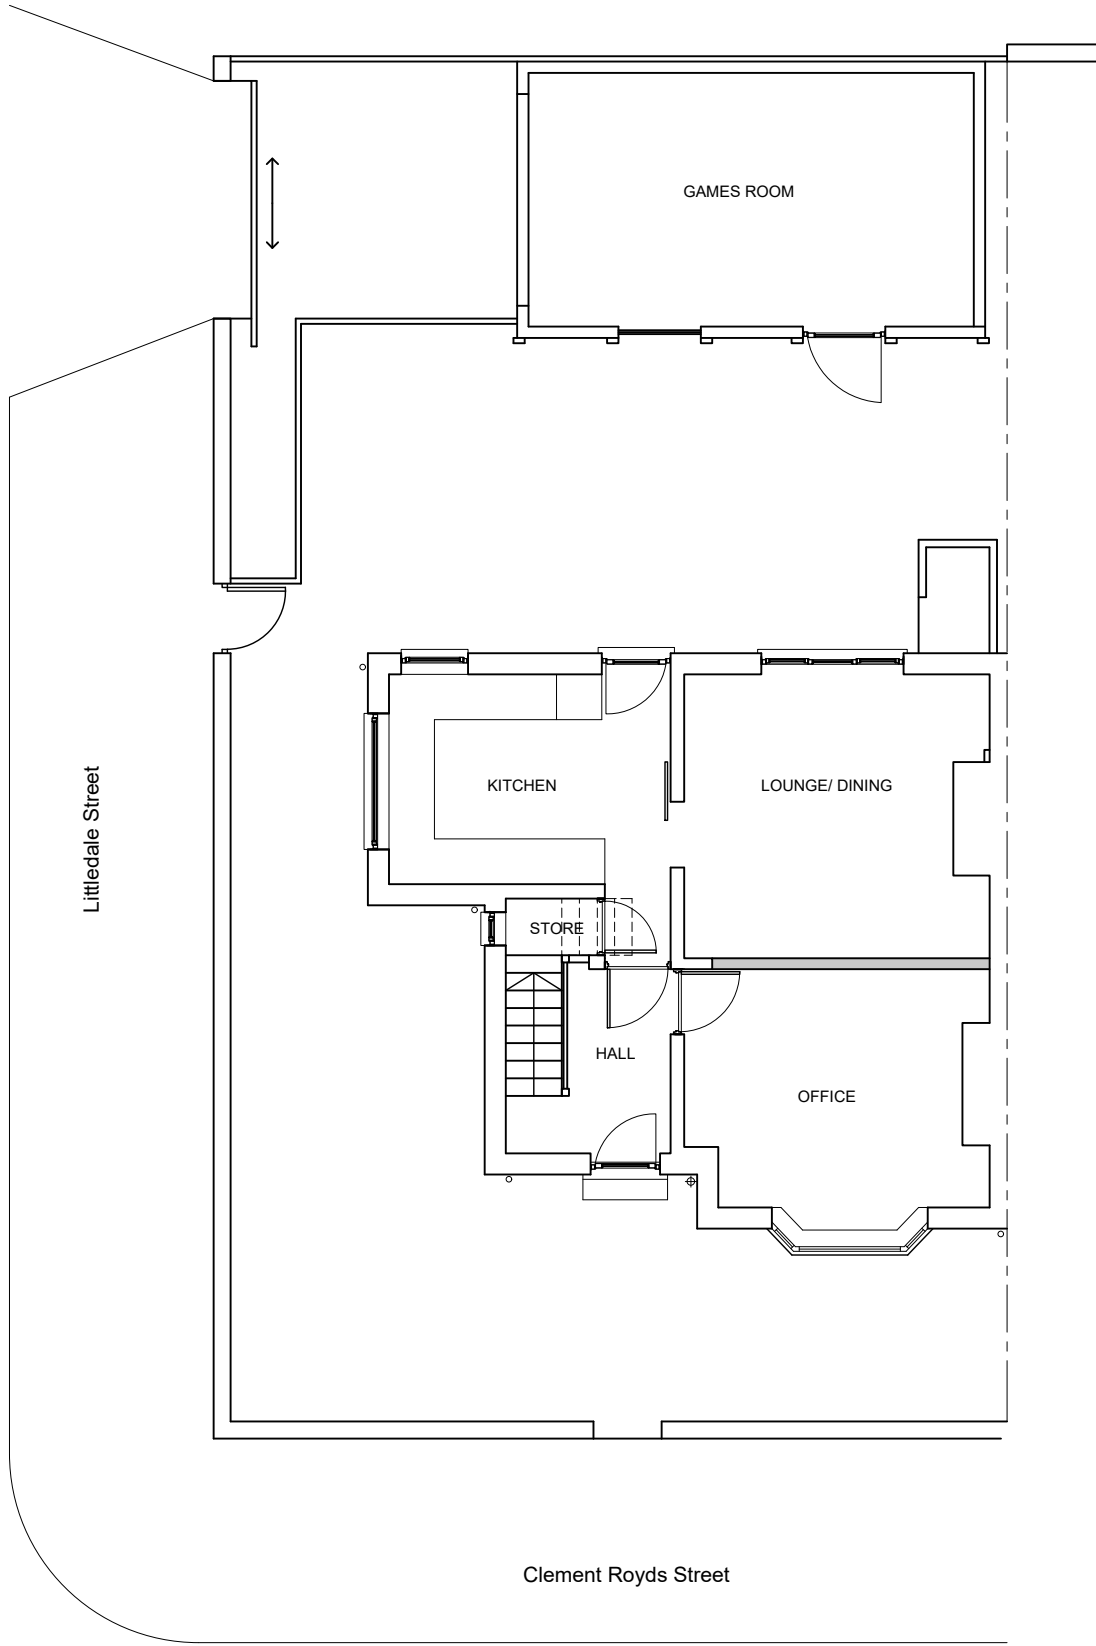

PROPOSED GROUND FLOOR/SITE PLAN

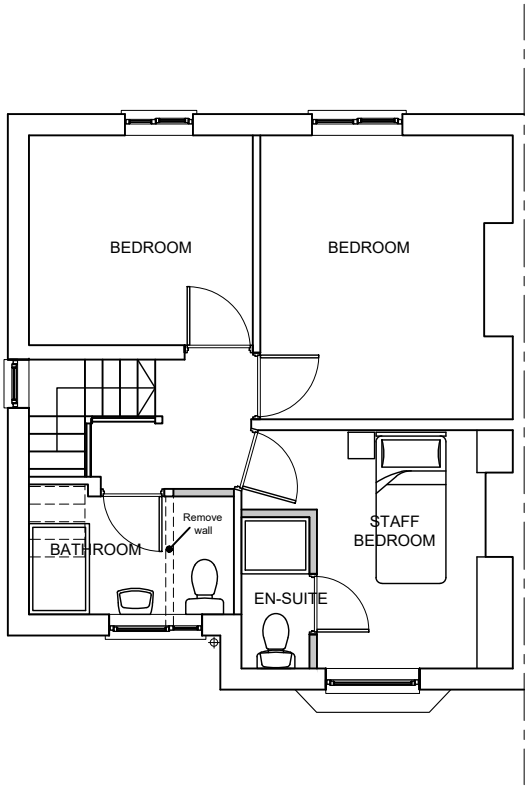

PROPOSED FIRST FLOOR PLAN



Scale 1:100



Client: **Stepping Stones
Childrens Homes**

Project: **67 Clement Royds Street
Rochdale**

Title: **Proposed
Floor Plans**

Scales: 1:100 @ A3		Cad ref:	
Drawn: RW	Checked:	Date: June 25	
Drawing no.	WA078 A102		Rev.