




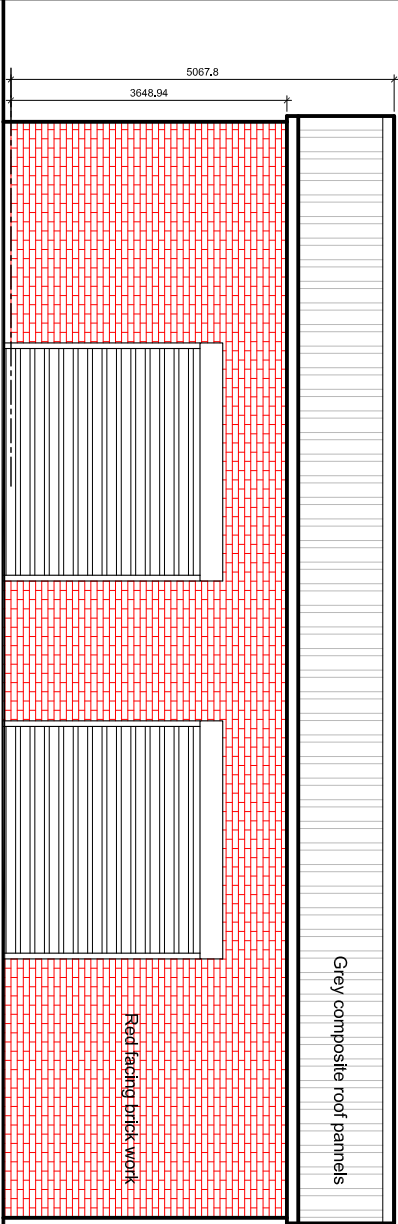


PROPOSED FRONT ELEVATION

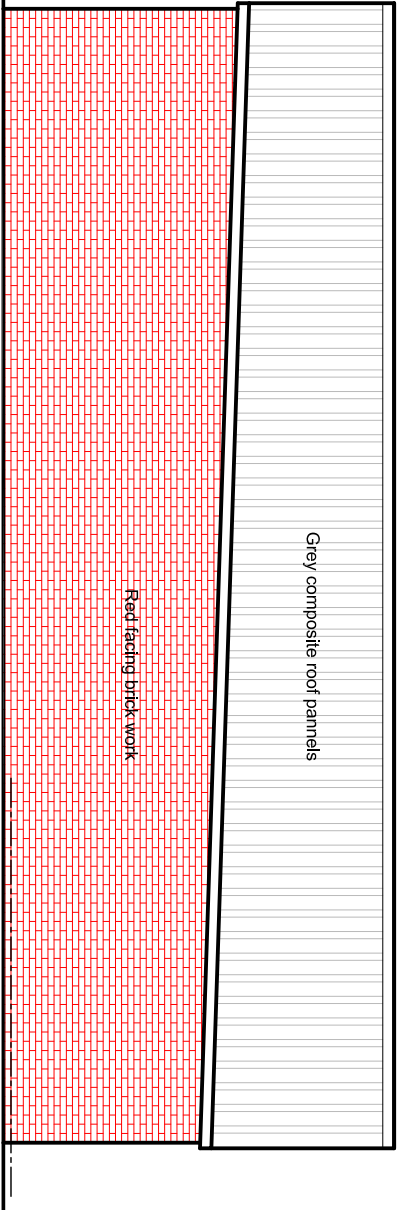

PROPOSED REAR ELEVATION

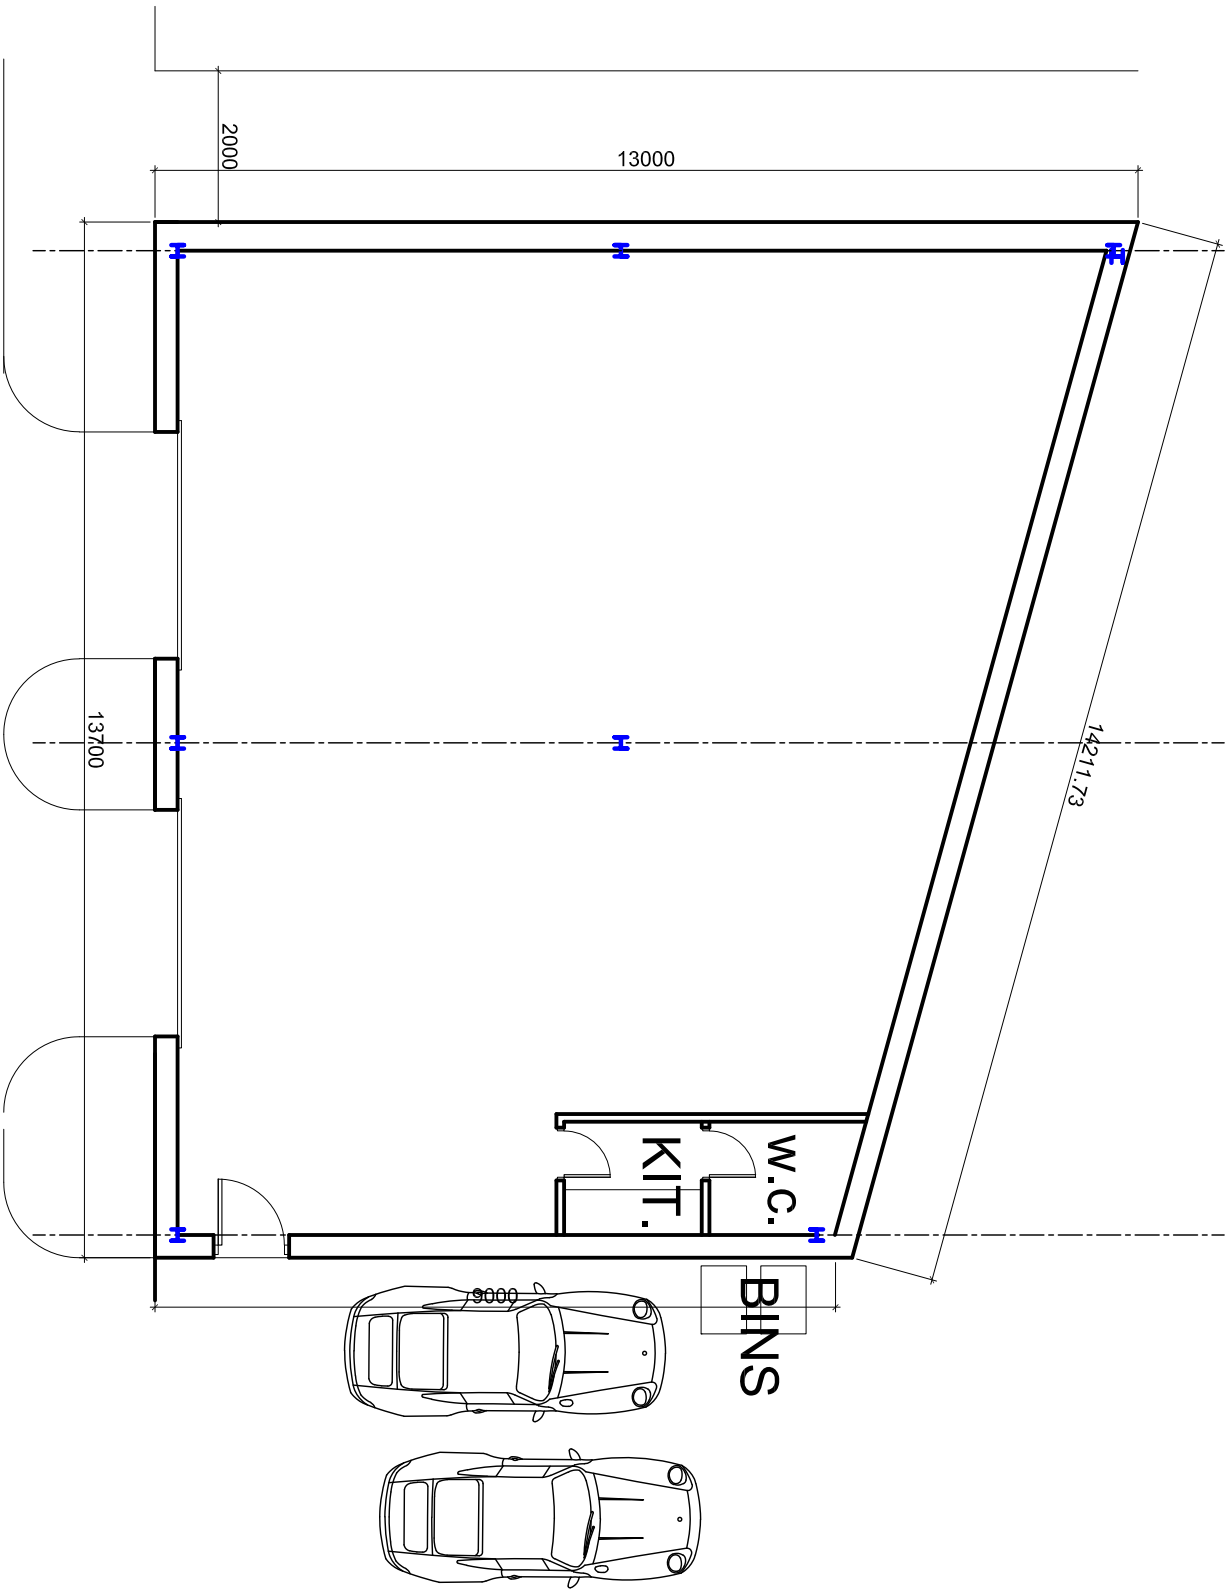

PROPOSED SIDE ELEVATION

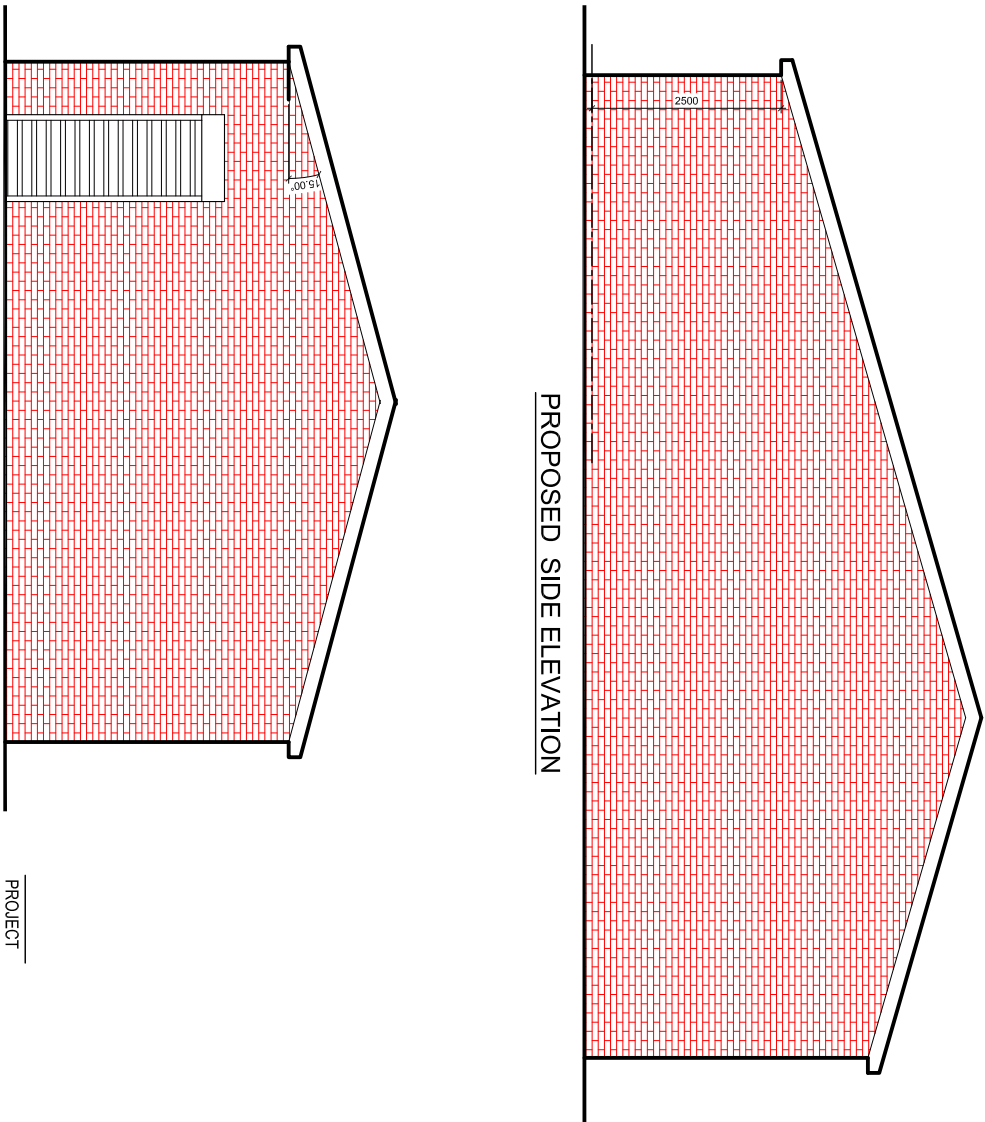

PROPOSED SIDE ELEVATION

PURPOSE OF ISSUE **BUILDING CONTROL**

Do not scale from this drawing. All information should be checked by the contractor on site before commencing work. Any discrepancies should be reported to the architect immediately. All rights are reserved and are not transferable. Unauthorised reproductions of this drawing are not permitted.

PROJECT
Land Adjacent to
28 School Lane, Rochdale
CLIENT
Mr. W. Hussain
DRAWING TITLE
Floor Plan
JOB No
NA-P01
DRAWING No
NA-P01
SCALE
1:100@A3
DATE
Dec 2024
REVISION
-
DRAWN
NA
CHECKED BY
NA
T: 0782 895 3405
e: nadesignandbuilds@gmail.com

nadesign